



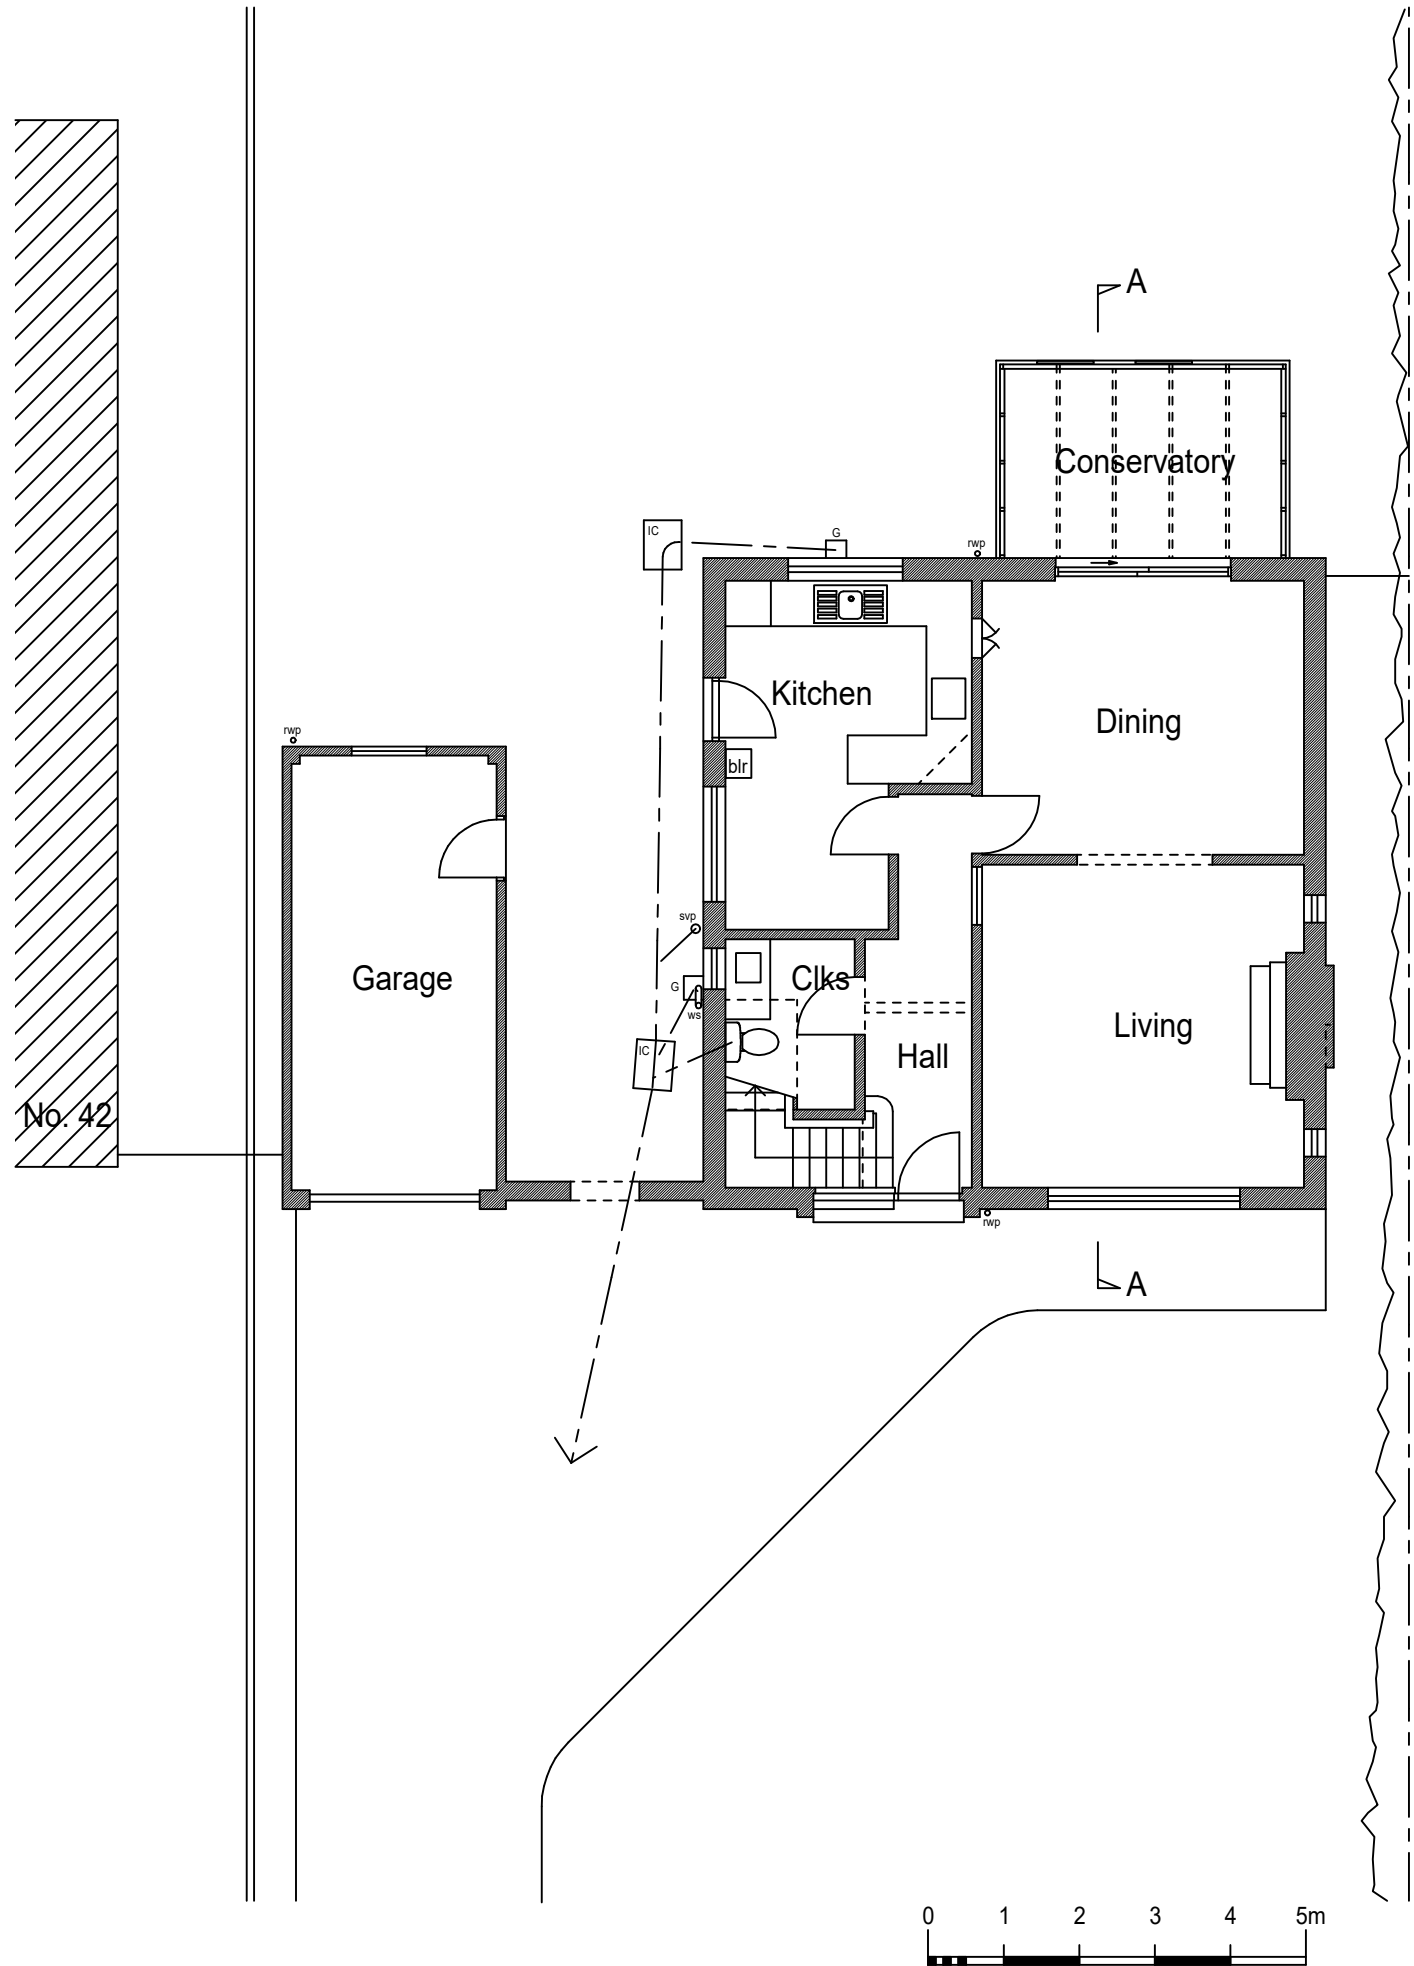

Existing Ground Floor Plan 1:100

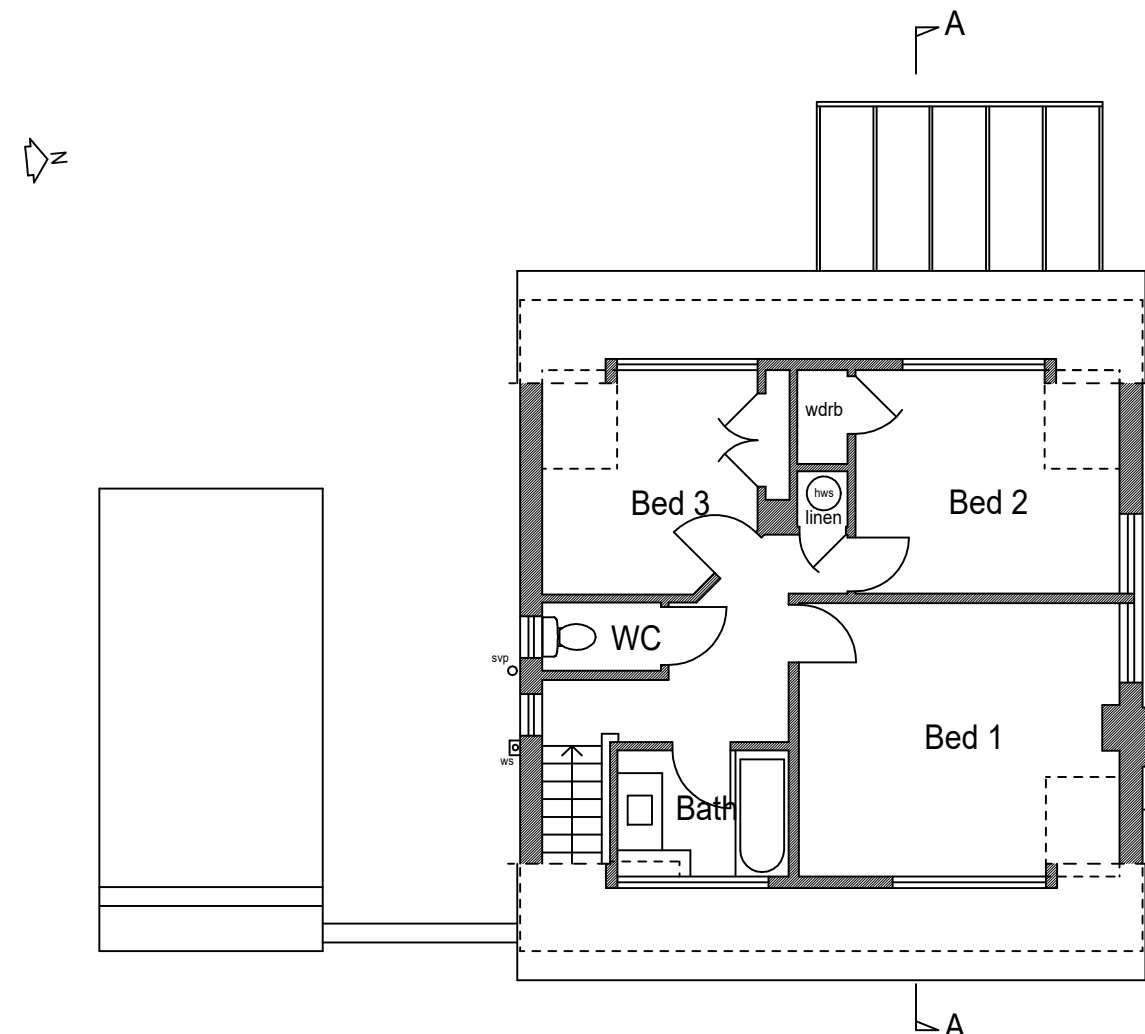

Existing First Floor Plan

This drawing is the copyright of the Architect and must not be reproduced without permission, except by the Local Planning Authority for planning purposes. Figured dimensions to be taken in preference to scaled. Dimensions to be checked on site before work commences. No deviation from this drawing will be permitted without the prior written consent of the Architect. Ground floor slabs, foundations, structure, etc., and all work below ground is shown provisionally and inspection of ground conditions is essential prior to work commencing. Reassessment is essential when the ground conditions are apparent and redesign may be necessary in the light of soil conditions found. The responsibility for establishing the soil and subsoil conditions rests with the Contractor.	drawing	revisions				date
	EXISTING FLOOR PLANS	drawing no.	rev.	date	scale(s)	sheet size
		21501/02		AUG 2015	1:100	A3
	project	client				
PROPOSED EXTENSION & ALTERATIONS 40 STAUNTON AVENUE, HAYLING ISLAND HAMPSHIRE PO11 0EW	MS. C. DODD & MS. C. SCHUSLER					
Jeffrey Douglas Chartered Architect JD 114 Havant Road Hayling Island Hampshire PO11 0LJ Tel: (023) 9246 8889 E-mail: jdo@jeffreydouglas.co.uk						