


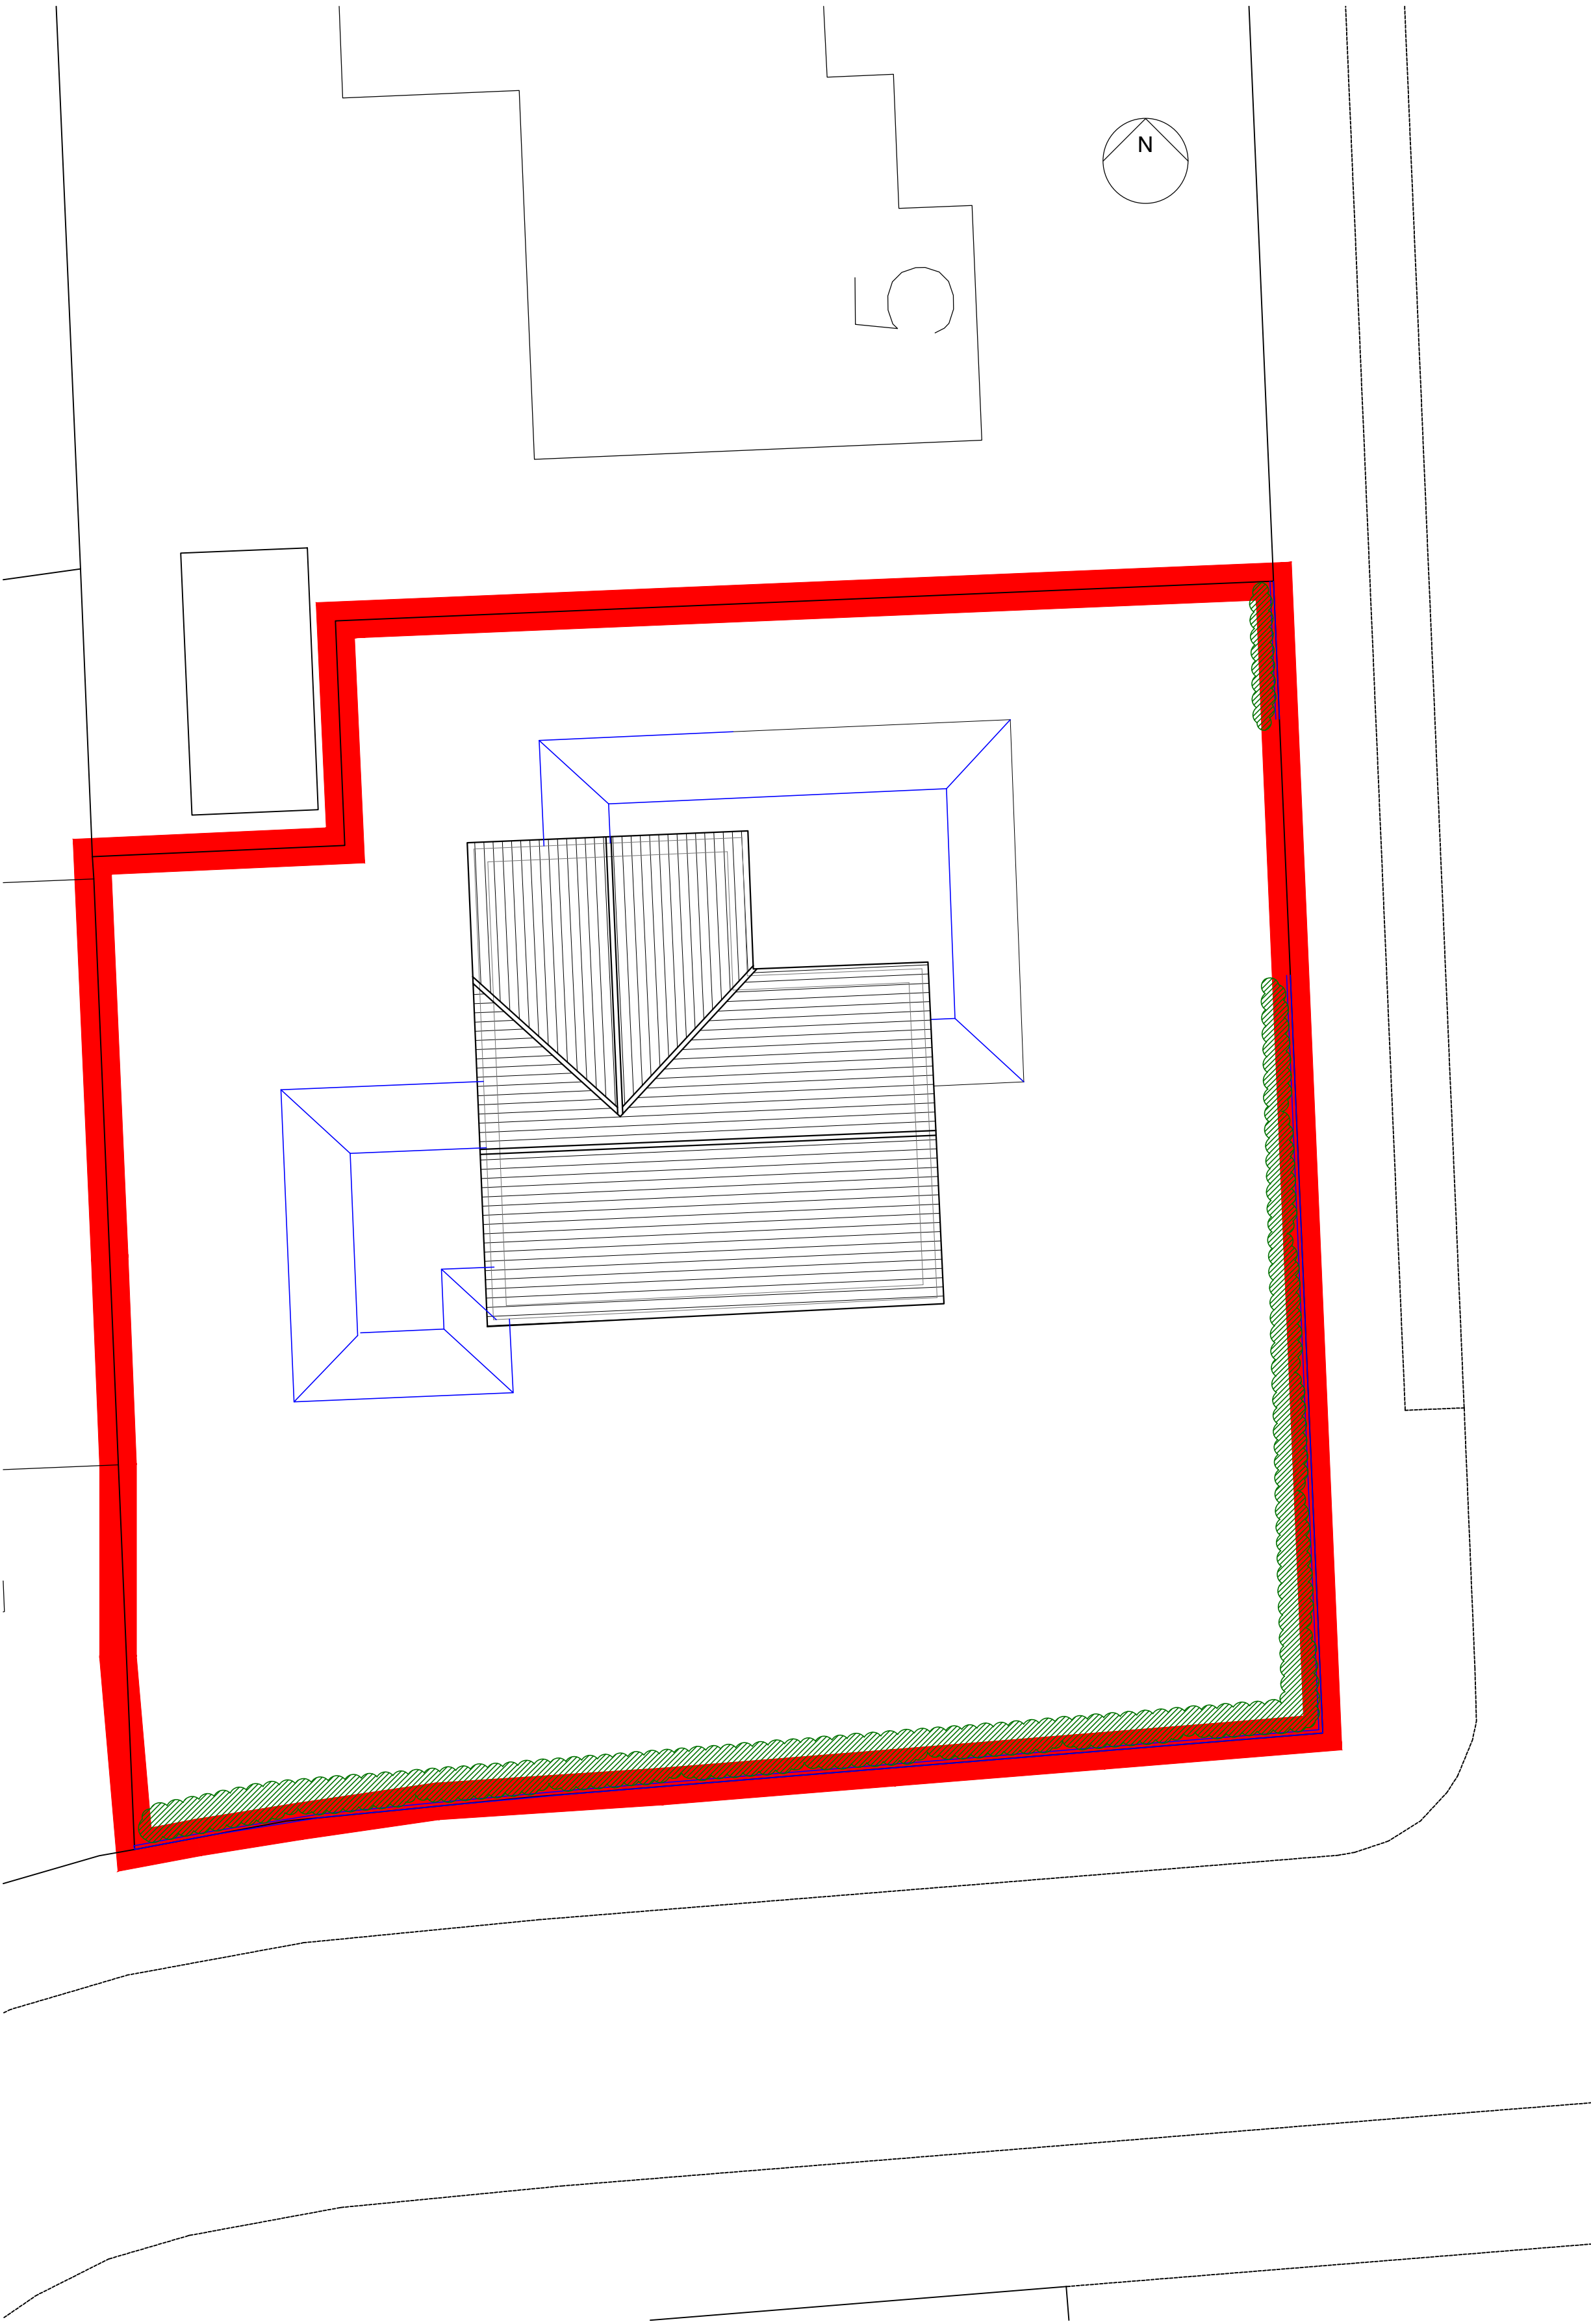

Proposed Site Plan @ 1:100

Ordnance Survey, (c) Crown Copyright 2013. All rights reserved.
Licence number 100020449

NOTES:


Dimensions to be checked on site before commencing work. Any discrepancies shall be reported to the architect immediately.

Do not scale from these drawings except for planning purposes.


Use figured dimensions only.

Where applicable this drawing is to be read in conjunction with other consultants' drawings.

All drawings to be read in conjunction with specification and all other drawings including structural engineer and mechanical and electrical drawings / specification

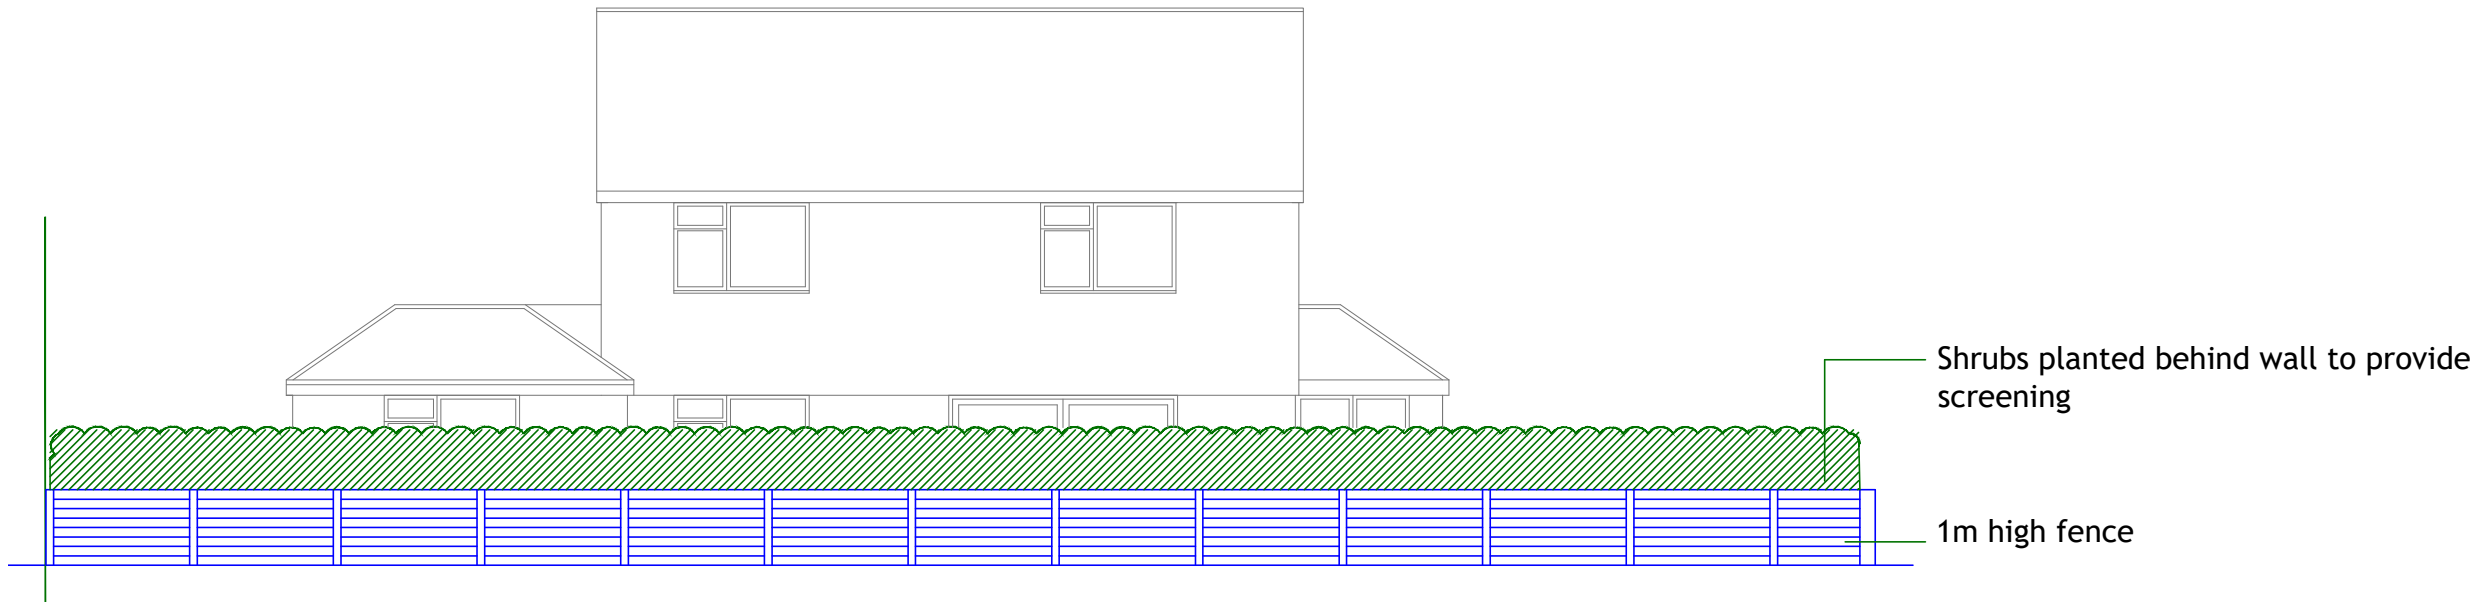

Proposed South Street Elevation @ 1:100

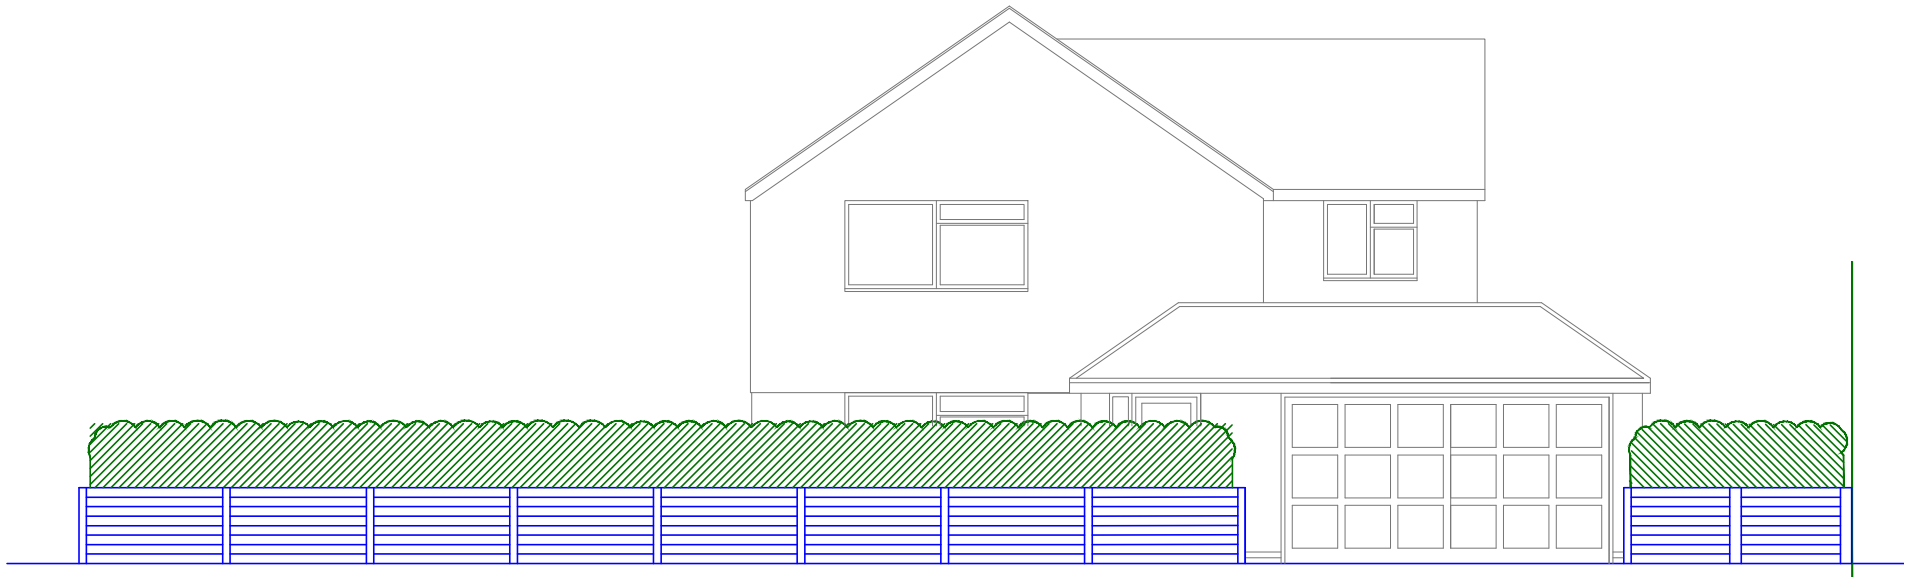

Proposed East Street Elevation @ 1:100

F	6.11.15	1m high fence - no boundary wall	mh
A	21.10.15	updated boundry treatment following council feedback	JB
REV	DATE	AMENDMENT	DRAWN

hd

architects

Helyer Davies Architects Ltd

1 The Old Flour Mill,

Emsworth, PO10 7BT

01243 370 715

www.hdarchitects.co.uk

mail@hdarchitects.co.uk

CLIENT
-

PROJECT
3 Itchenor Road
Hayling Island

DRAWING
Boundry Treatment

SCALE
1:100

DATE	October 2015	DRAWN	SR
DRAWING NUMBER	13097-03	REVISION	F