

NOTES:

This drawing has been prepared for the purpose of Planning and/or Building Regulations approval only, and is not to be used for any other purpose.

All dimensions to be checked on site and any discrepancy notified to The Martin Ralph Group. Written dimensions are to be used in preference to scaled dimensions.

This drawing is the property of The Martin Ralph Group and must not be reproduced, in part or whole, or deviated from, without their permission.

AMENDMENTS	DATE
E	Planning Application
D	Floor plans updated
C	Planning Amendment
B	Window in Bed 1 corrected.
A	Layout updated

CLIENT	LANDMARK ESTATES LTD
PROJECT	PROPOSED NEW DWELLING 48 HART PLAIN AVENUE, WATERLOOVILLE
DRAWING TITLE	FIRST FLOOR LAYOUT AS PROPOSED

DATE	20.09.2014
SCALE	1:100 @ A3
DRAWING No.	14A_067 008
REVISION	E

MARTIN RALPH

ARCHITECTS

RIBA

CHARTERED ARCHITECTS
SURVEYORS & ENGINEERS


Chartered Practice

Part of THE MARTIN RALPH GROUP

11 Dragon House
Hussar Court
Brambles Business Park
Portsmouth
Hampshire
PO7 7SF

www.martinralph.co.uk
info@martinralph.co.uk

T. 023 9226 7711
F. 023 9226 7712

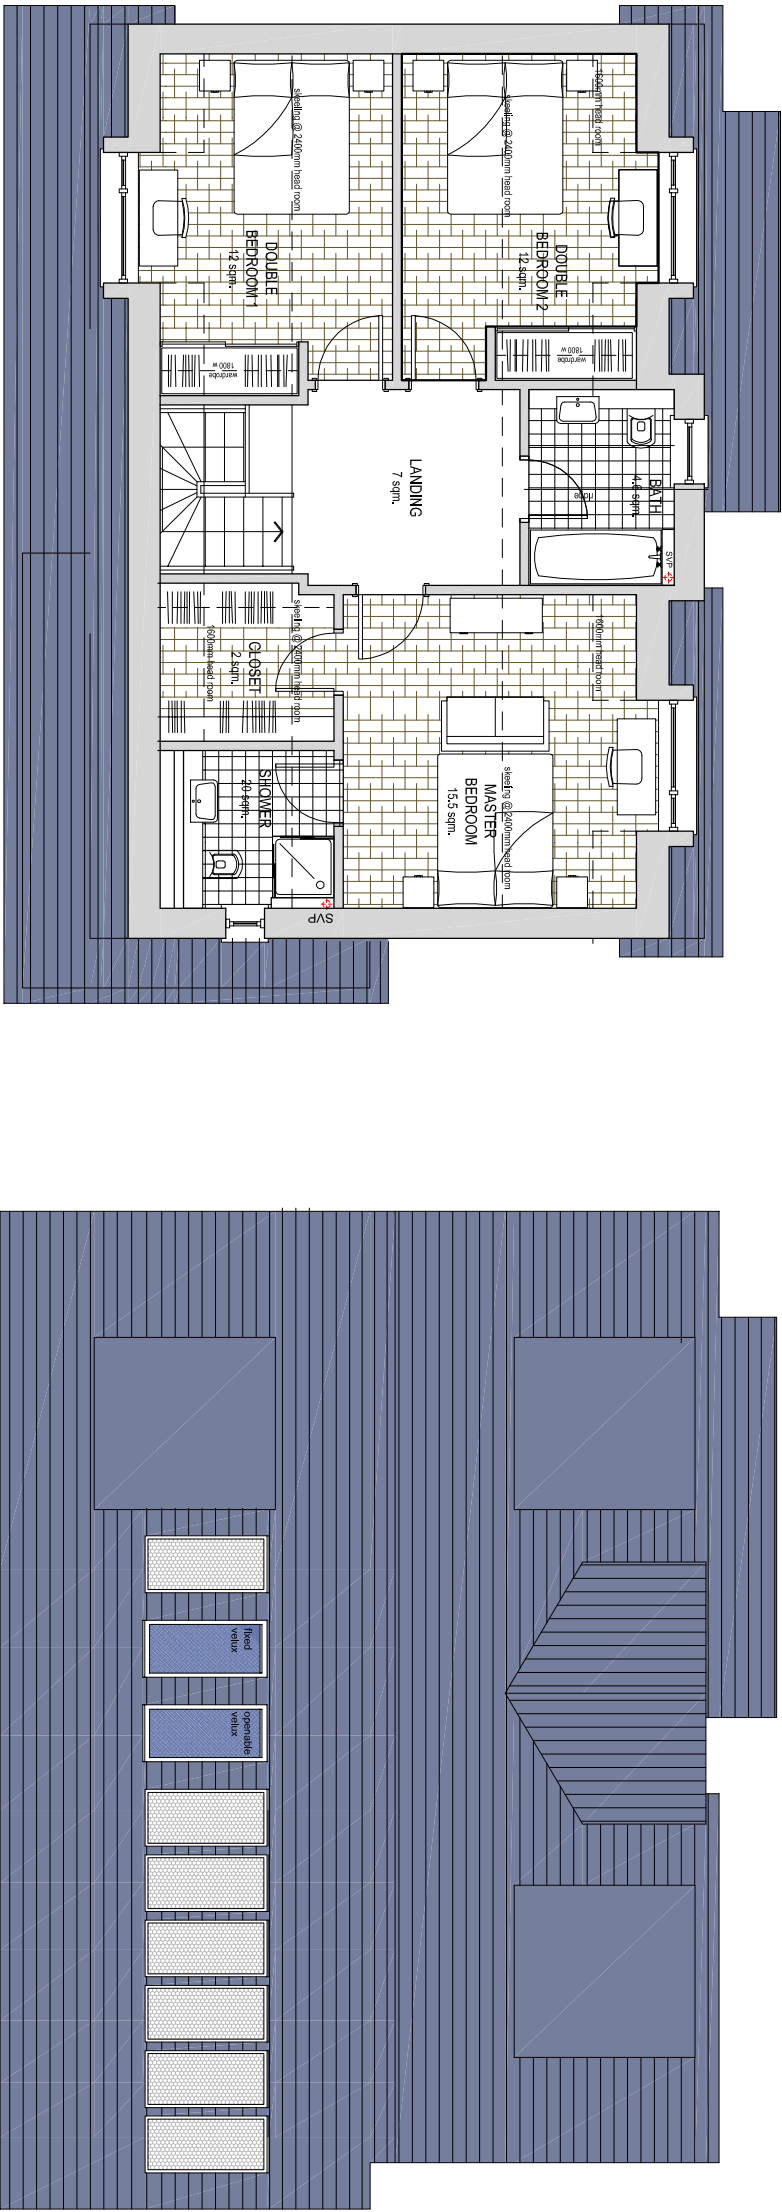

FIRST FLOOR AS PROPOSED
Floor Area - GIA
70 sqm

ROOF PLAN AS PROPOSED

1:100

PLANS

48 HART PLAIN AVENUE, WATERLOOVILLE