



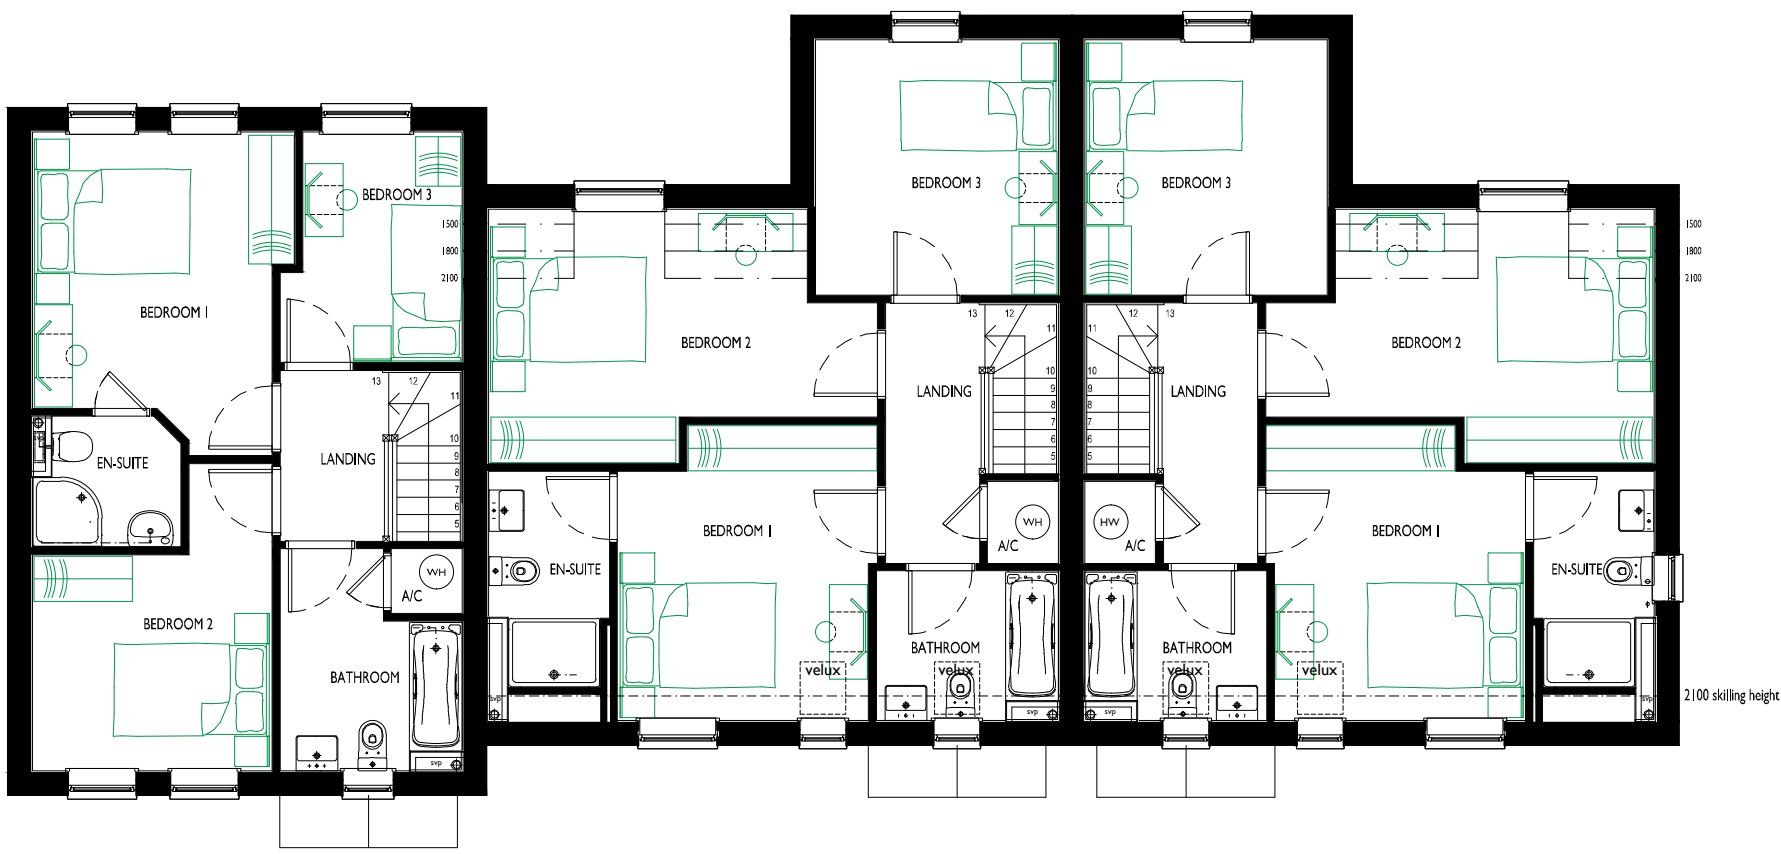


First Floor Plan

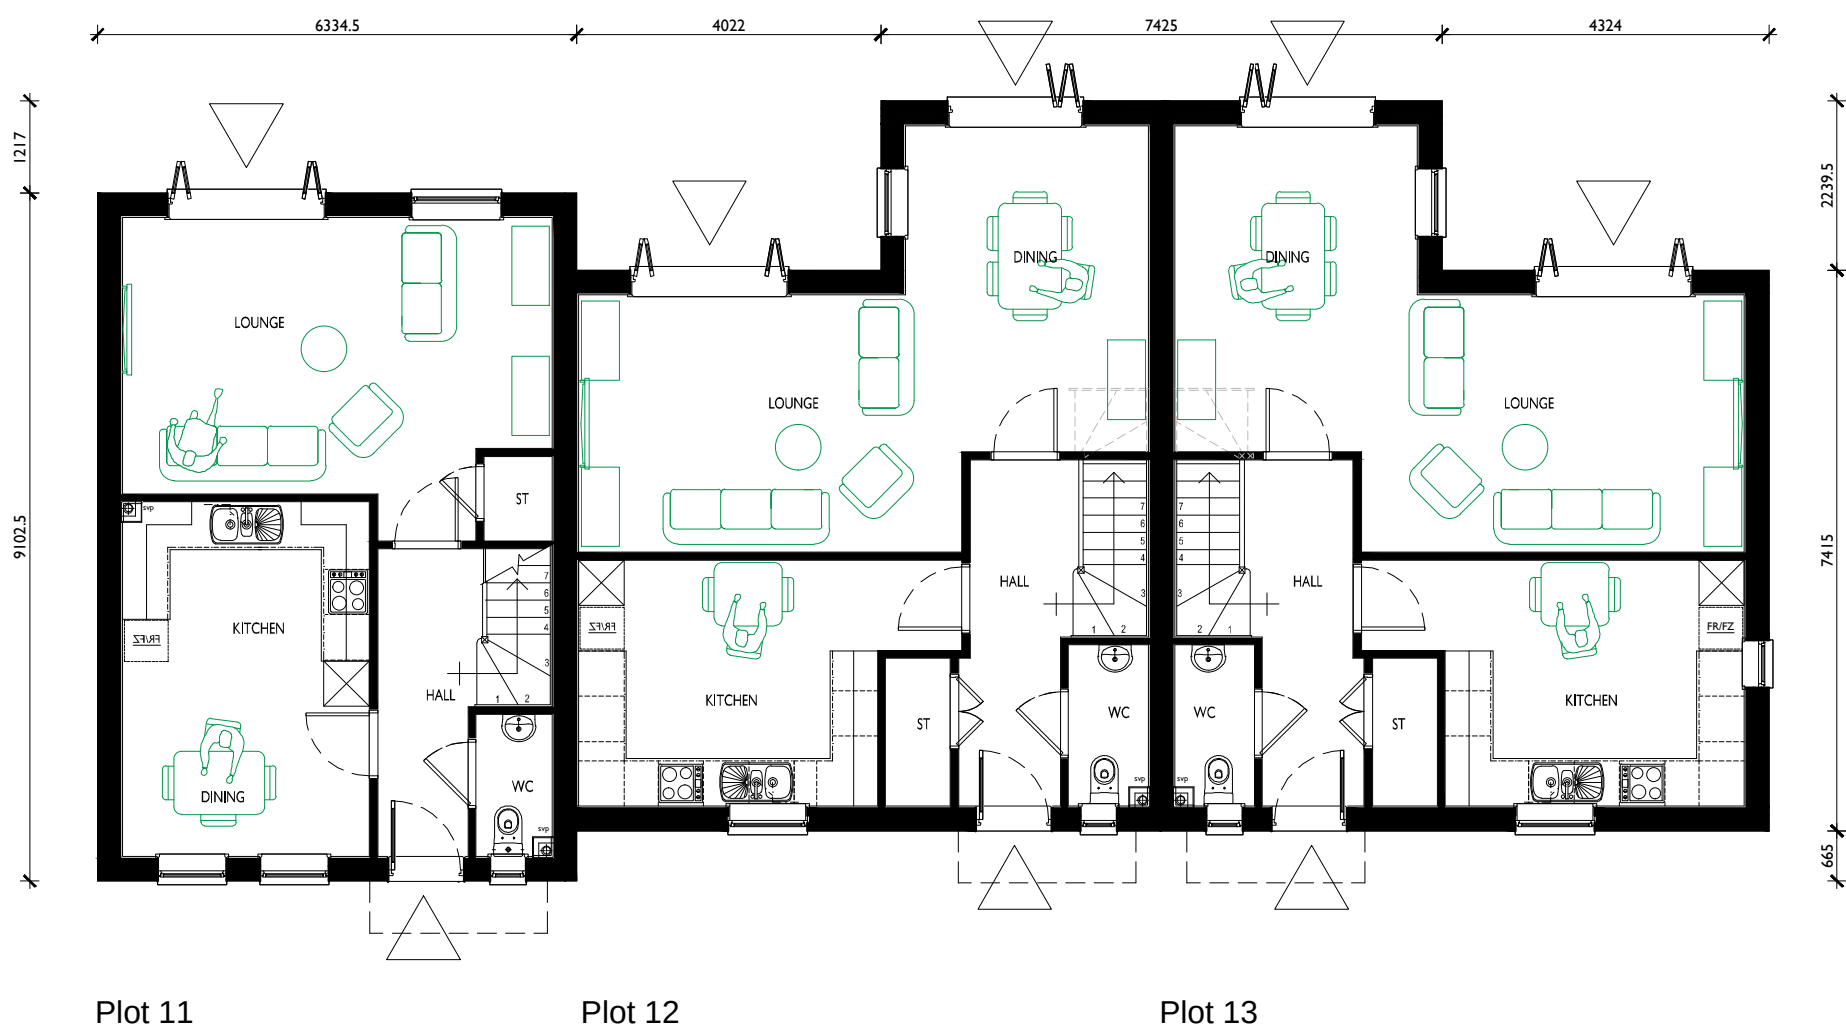

Type 2 : 3 bedroom house Type 2* : 3 bedroom house Type 4* : 3 bedroom house

Ground Floor Plan

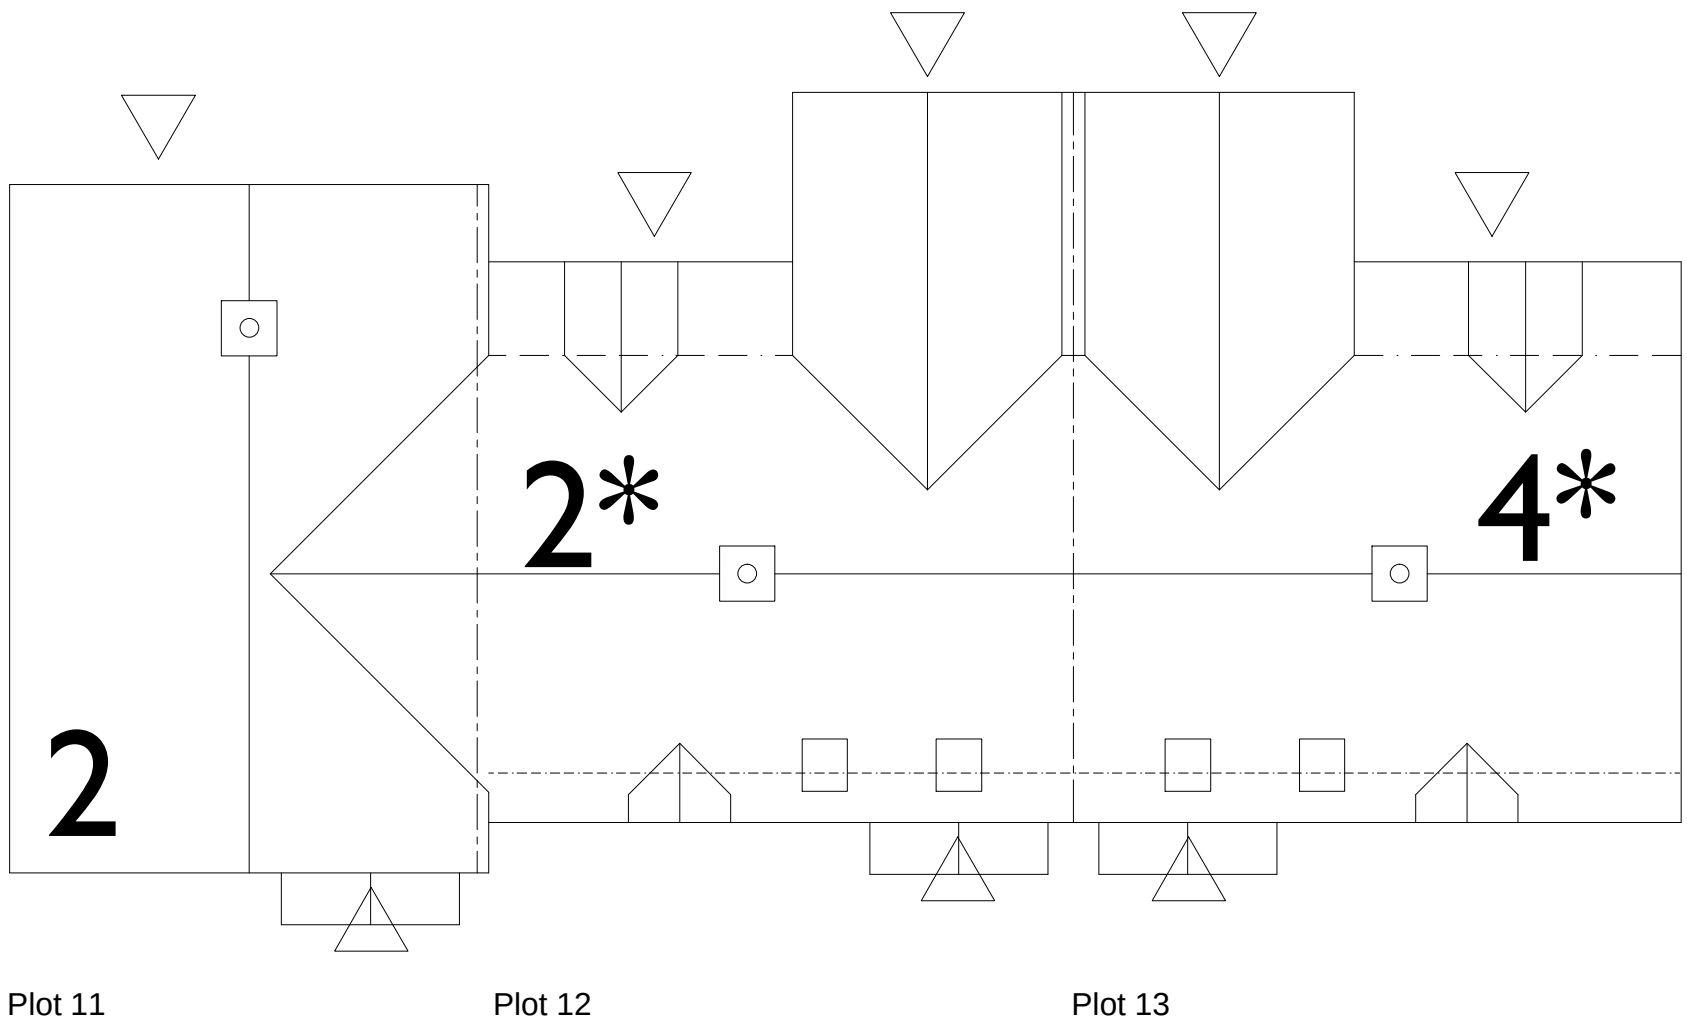


Roof Plan

Type 2
3 Bedroom 2 storey house.
95.98 sq.m. / 1032 sq.ft.

Type 2*
3 Bedroom 2 storey house.
116.26 sq.m. / 1250 sq.ft.

Type 4*
3 Bedroom 2 storey house.
116.26 sq.m. / 1250 sq.ft.

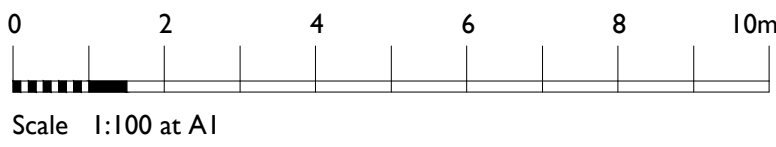

urban pulse

design

The Studio , Unit 17, Vicarage Farm Business Park, Winchester Road,
Fair Oak, Hampshire, SO50 7HD
023 8069 7010
enquiries@urbanpulsedesign.co.uk www.urbanpulsedesign.co.uk

East Leigh House
Bartons Road
Havant
Mildren Homes

Project type Residential + Commercial	Drawing classification	Work stage Floor Plans/Elevations
DRAWING TITLE Plots 11 - 13 Floor Plans		
SCALE 1:100	SHEET SIZE A1	SHEET No. of 1
DATE	CHKD	CAD FILE



Detail Planning

14-1096-014