

ALL DIMENSIONS TO BE CHECKED ON SITE.
FOR REFERENCED VIEWS REFER TO XXXX SERIES OF DRAWINGS
Status Code (as defined in BS1192)
Work in Progress (WIP)
S0 - Initial Status or WIP
Shared
S1 - Issued for co-ordination S2 - Issued for information
S3 - Issued for internal review S4 - Issued for approval
Documentation (Pre-construction)
D1 - Issued for costing D2 - Issued for tender
D3 - Issued for contractor design D4 - Issued for
manufacture/procurement
Documentation (Contractual)
A - Issued for construction
B - Issued for construction but with comments
C - Comprehensive revision required
Archive
AB - Record Drawing

P4 "WD" 25/06/15 REVISIONS BASED ON DEVELOPED SITE PLAN
P3 "LSB" 16/07/15 SECTION ADDED, LEVELS AMENDED PLUS
MINOR MODIFICATIONS
P2 "LSB" 26/06/15 ENTRANCE ROADWAY GULLIES RE-LOCATED.
ISSUED FOR PLANNING APPROVAL
P1 "LSB" 26/06/15 ISSUED FOR PLANNING APPROVAL


FOR APPROVAL



Project B8 Warehouse, Plot 2
Dunsbury Hill Farm
Indicative Below Ground Drainage Strategy

Scale 1:200 @ A0
Date August 2015
Drawn LSB
Checked 4487
DWG BMD-00-XX-DR-P-50000-P4

bam
BAM Design
A subsidiary company of
BAM Infrastructure
25 Vauxhall
London SE11 5JL
Architectural
Services
Planning
Engineering
Environmental
Services
Building Information
Modelling
Contact: Business Park
Dunstable, Bedfordshire, MK8 0AL
Tel: 01753 600000
www.bam.co.uk

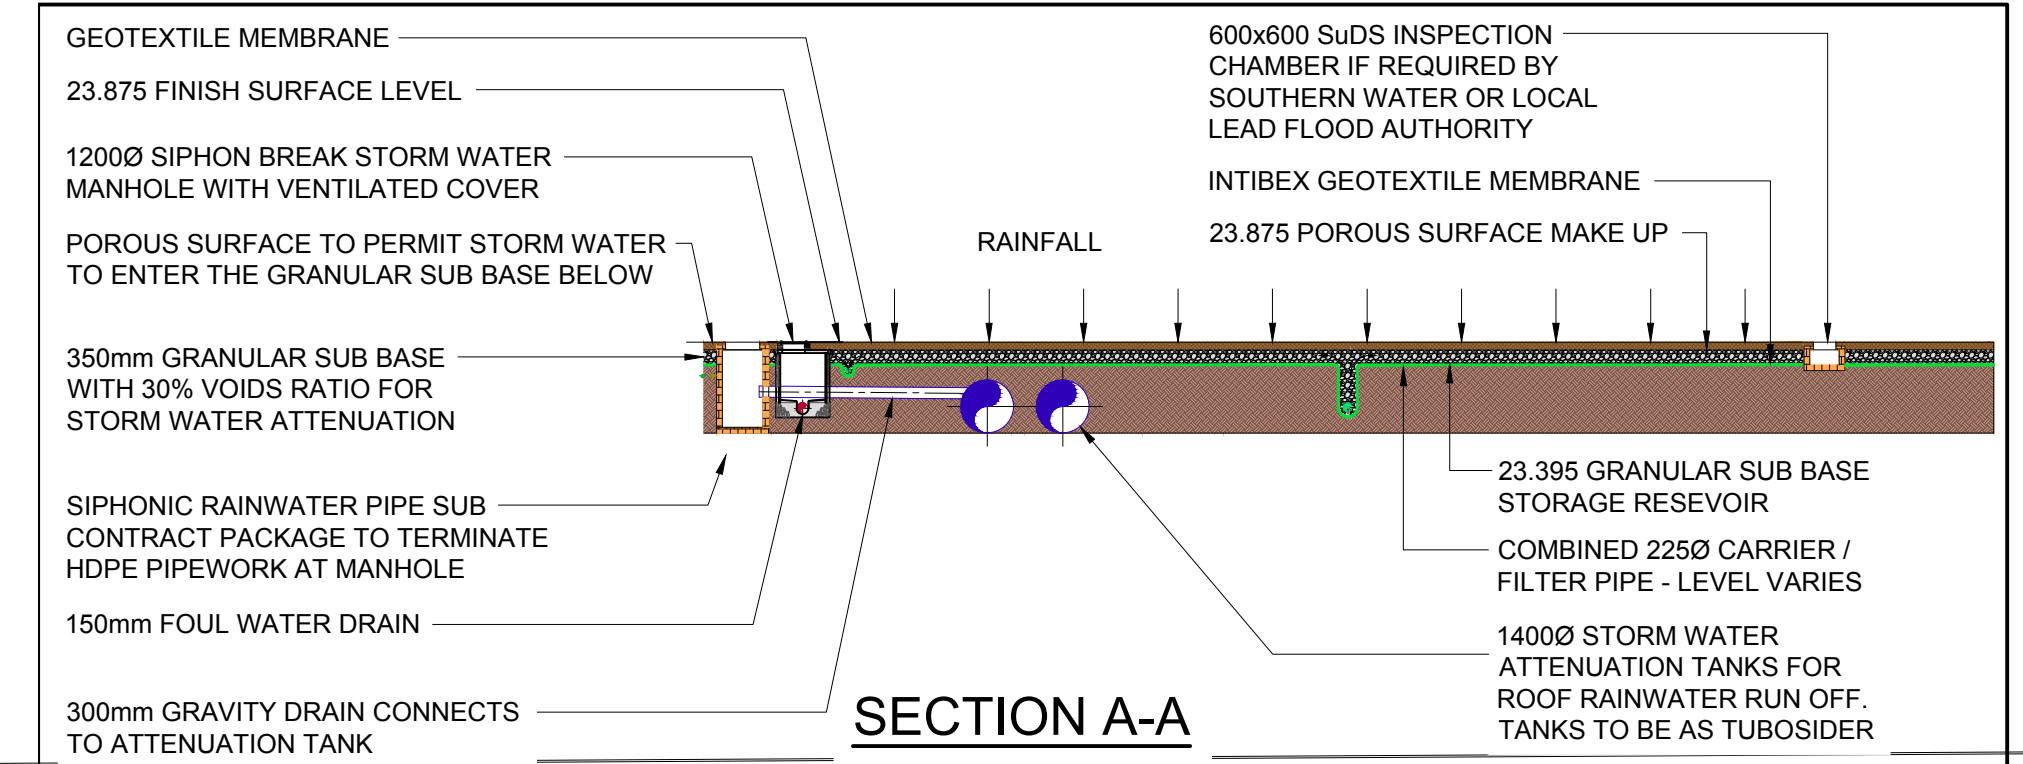

Site Boundary

carriageway