




Proposed Front Elevation

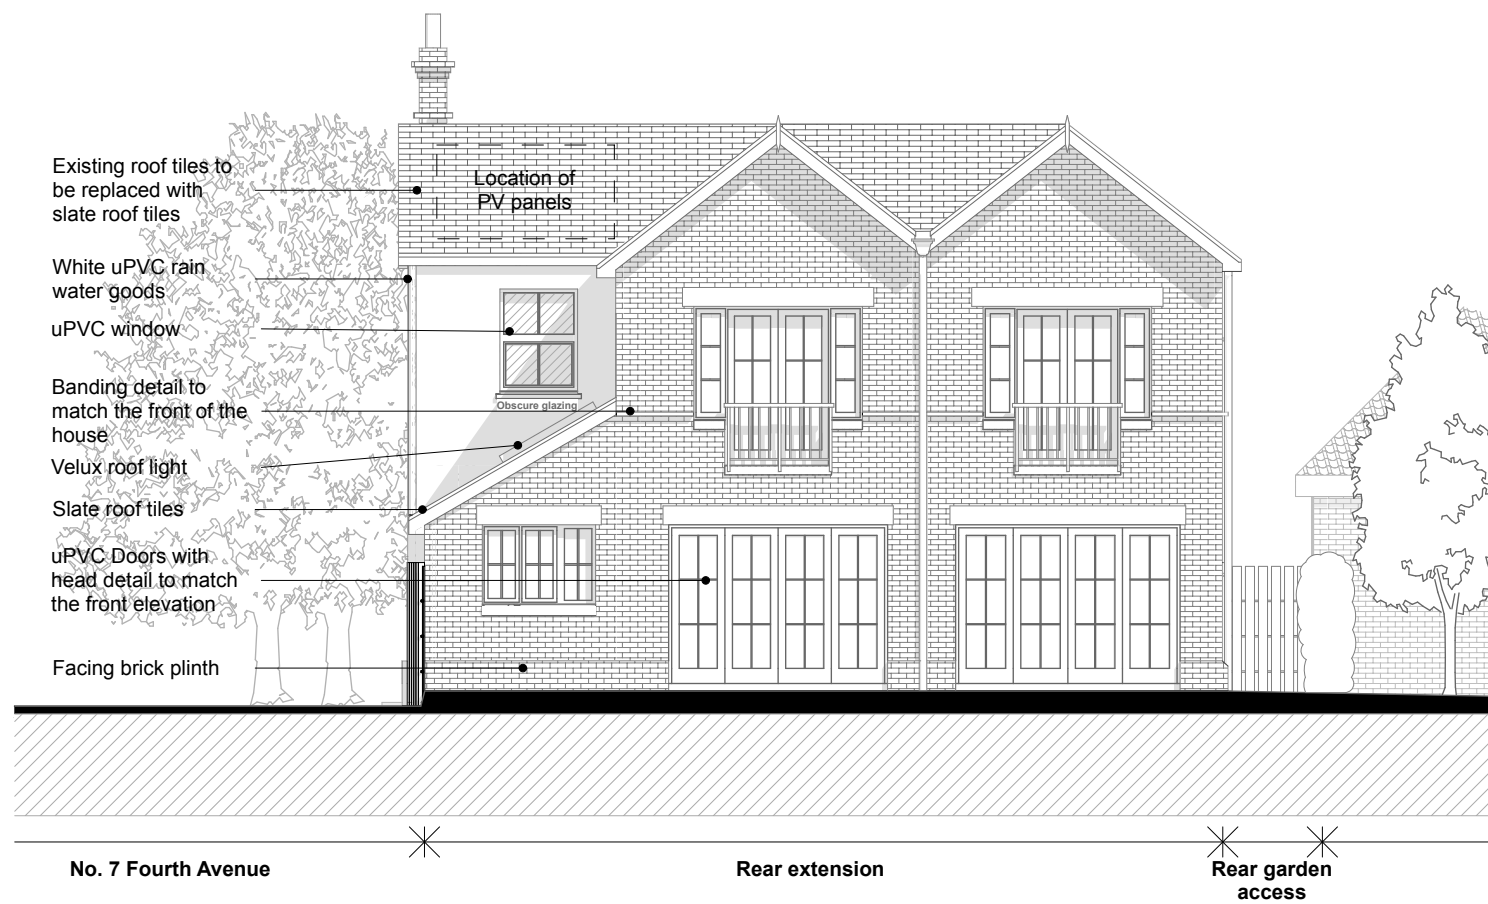

Proposed Rear Elevation



A 07.07.15 PV panels added

Client
Ivy Lodge
5 Fourth Avenue
Havant
New Build House

Architect
Innovate 4 Limited
Studio 2, Villiers Road
Southsea, Hampshire
PO5 2HG
www.innovate4.com

Drawing
Proposed Elevations

Scale
1:100@A3

Drawing No.
PL 06

Status
Planning

Revision
A