




# SUPERSEDED

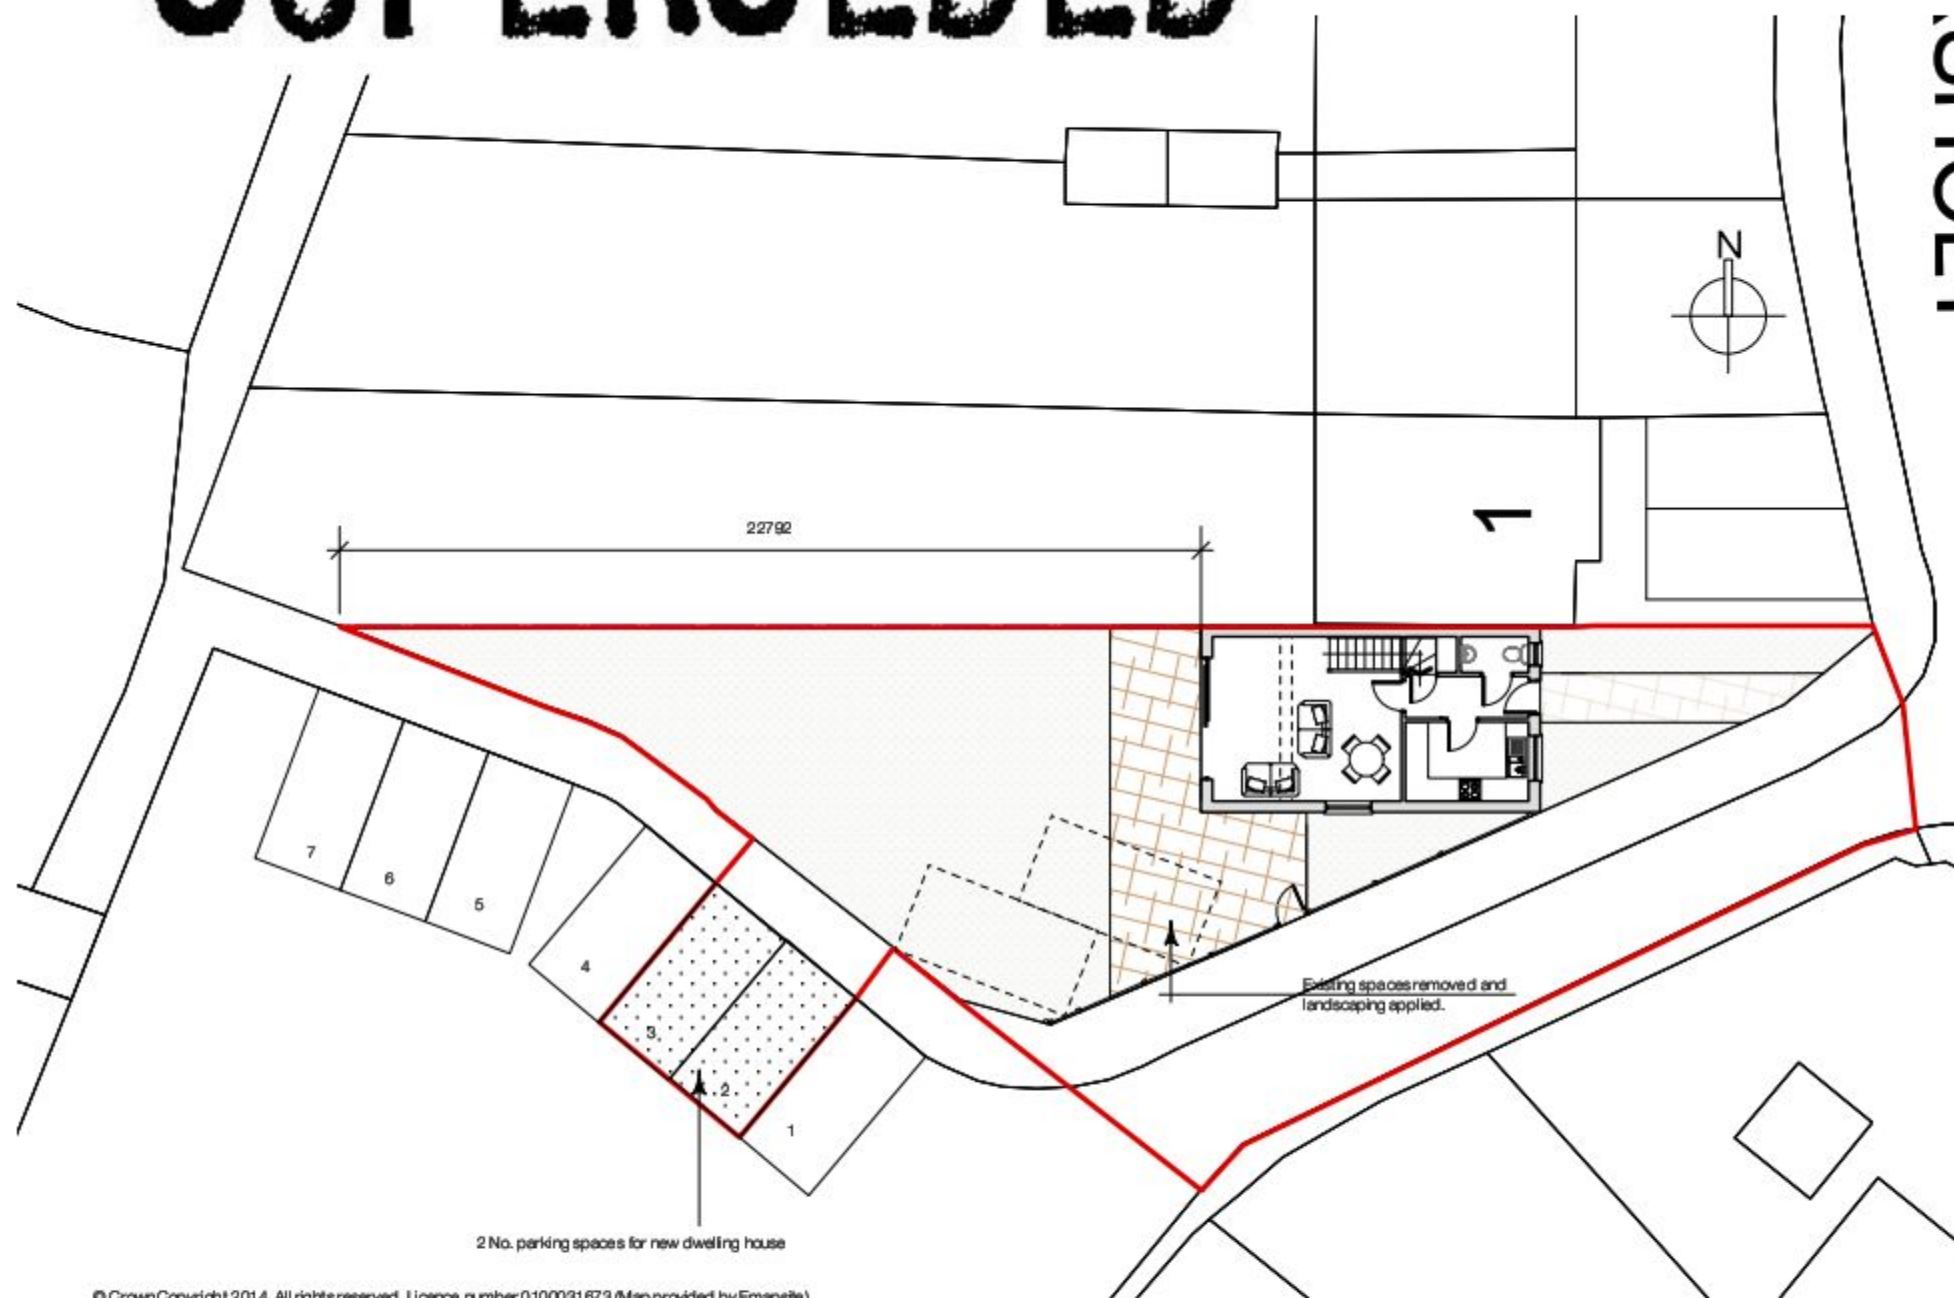

PROPOSED SITE PLAN 1:200

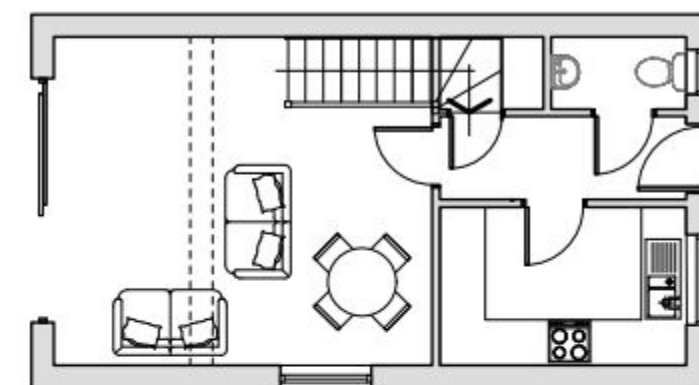

PROPOSED GROUND FLOOR 1:100

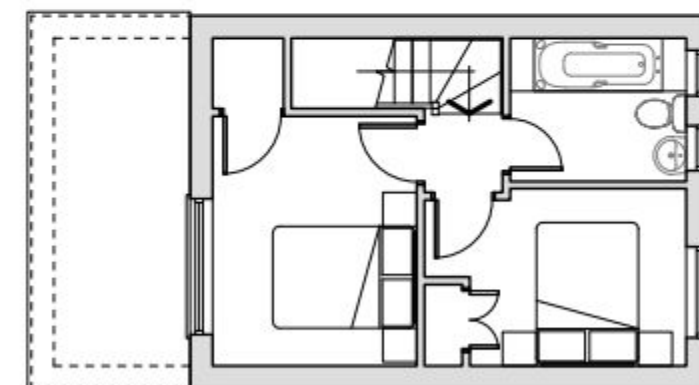

PROPOSED FIRST FLOOR 1:100



© Crown Copyright 2014. All rights reserved. Licence number 0100031673 (Map provided by Emapsite)

PROPOSED LOCATION PLAN 1:1250

DO NOT SCALE FROM THIS DRAWING.  
Scaling only for Local Authority purposes.  
Dimensions to be checked on site.  
All dimensions are in millimetres unless stated.

Revisions

|                                                 |
|-------------------------------------------------|
| P1:28/04/14: Minor Amendments                   |
| P2:11/07/14: Minor Amendments                   |
| P3:05/08/14: Minor Amendments                   |
| P4:19/09/14: Minor Amendments                   |
| P5:28/07/15: Non Material Amendment application |
| P6:05/08/15: Additional notes added             |

Client

Mr K. Hallyar

25 London Road

Widley

Hampshire

Project

Land to side of 18 Sparsholt Close

Havant

Hampshire

Drawing title

PLANNING DRAWING

Proposed Site Plan

1 No. Plot Option

Scale

1:200

Date

APRIL 2016

Drawing no.

100/101

Drawn by

PS