




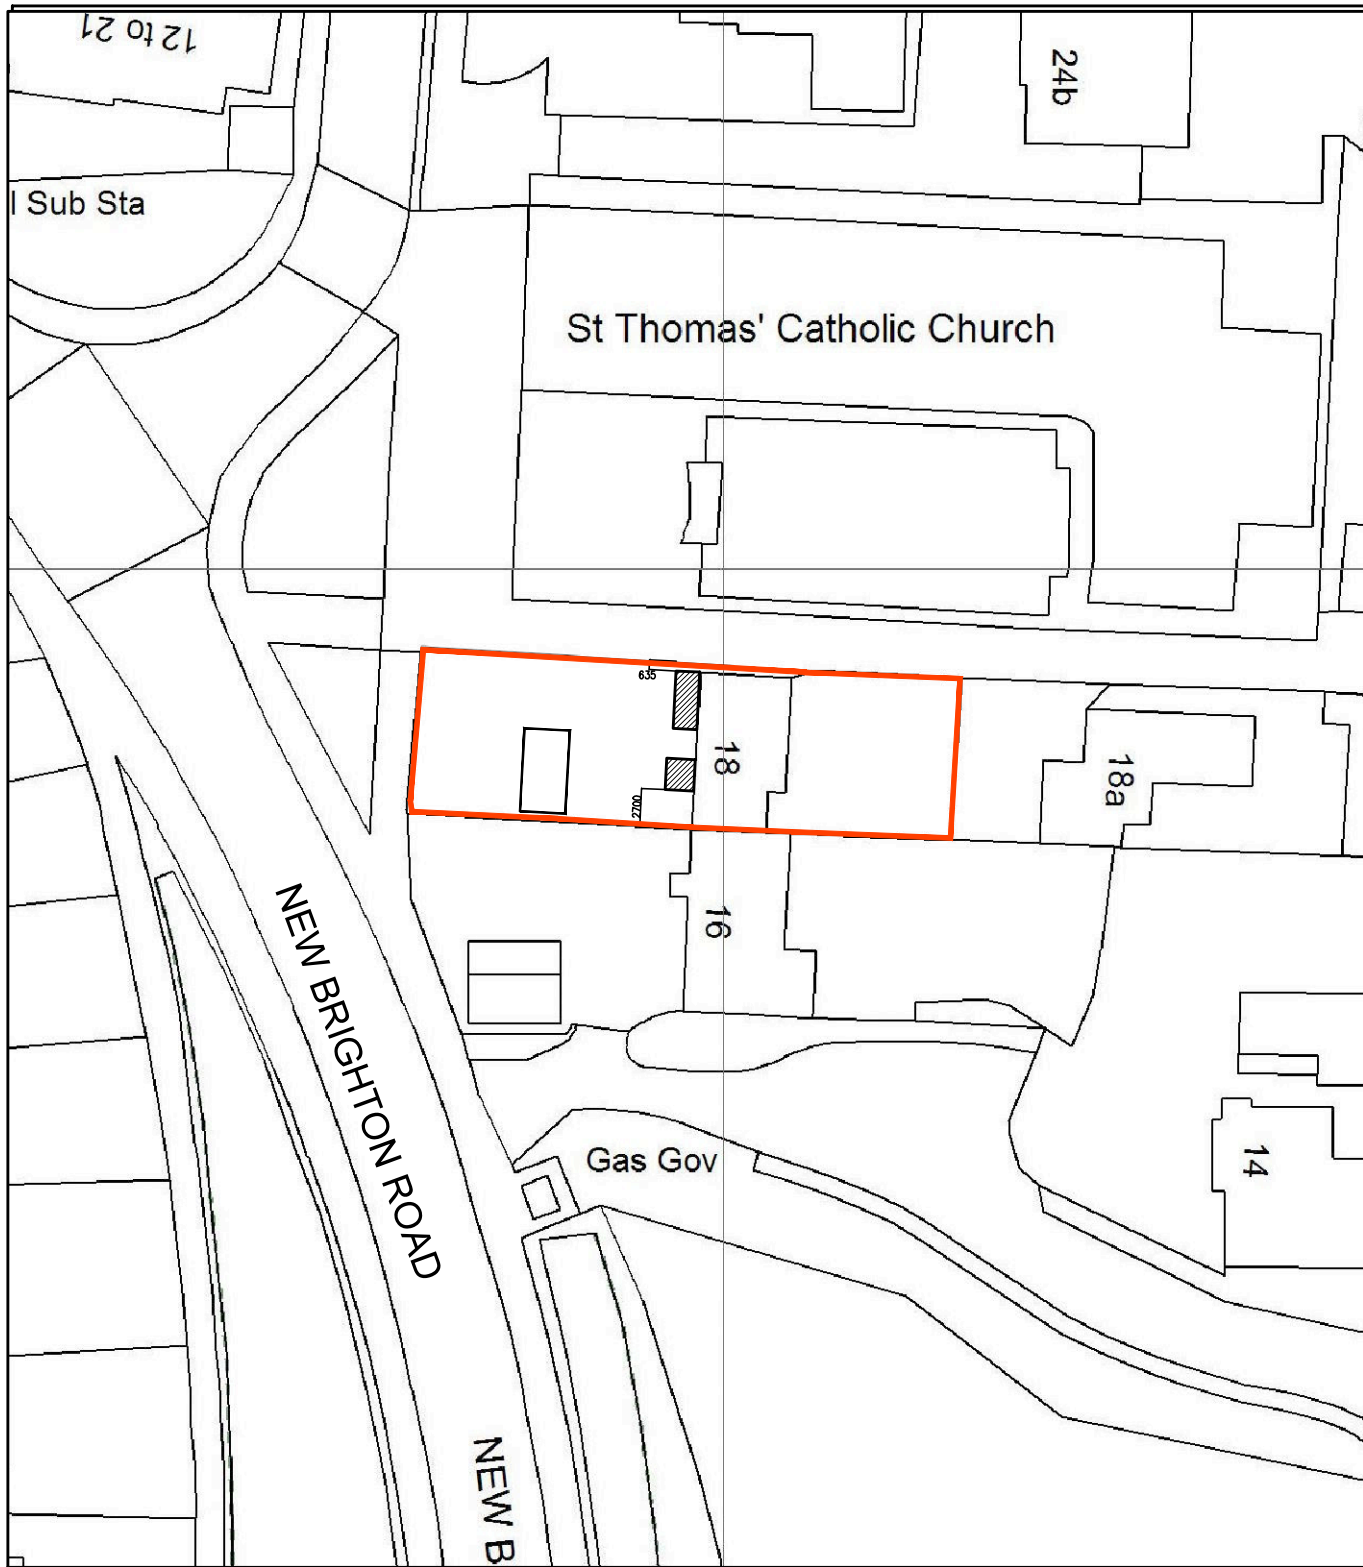

BLOCK 1:500

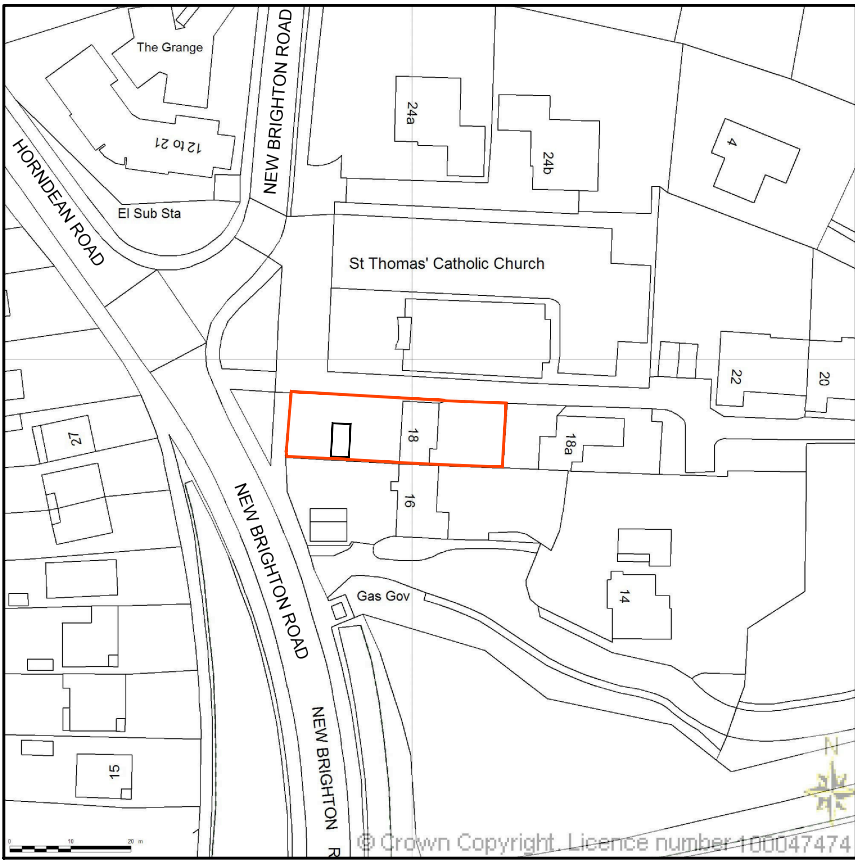

LOCATION 1:1250

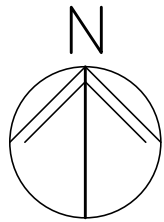

metres 10 20 30 40

m 10 20 30 40

18 New Brighton Road,
Emsworth,
PO10 7PS.

SITE PLANS

DRAFT 1

Revisions
A.
B.
C.

Scale: A3 AS SHOWN
Date: 19/12/15
Drawn: OS, see licence

© Crown copyright.
All rights reserved.
Reproduced by permission.
Licence No. 100047474

ENB-005