



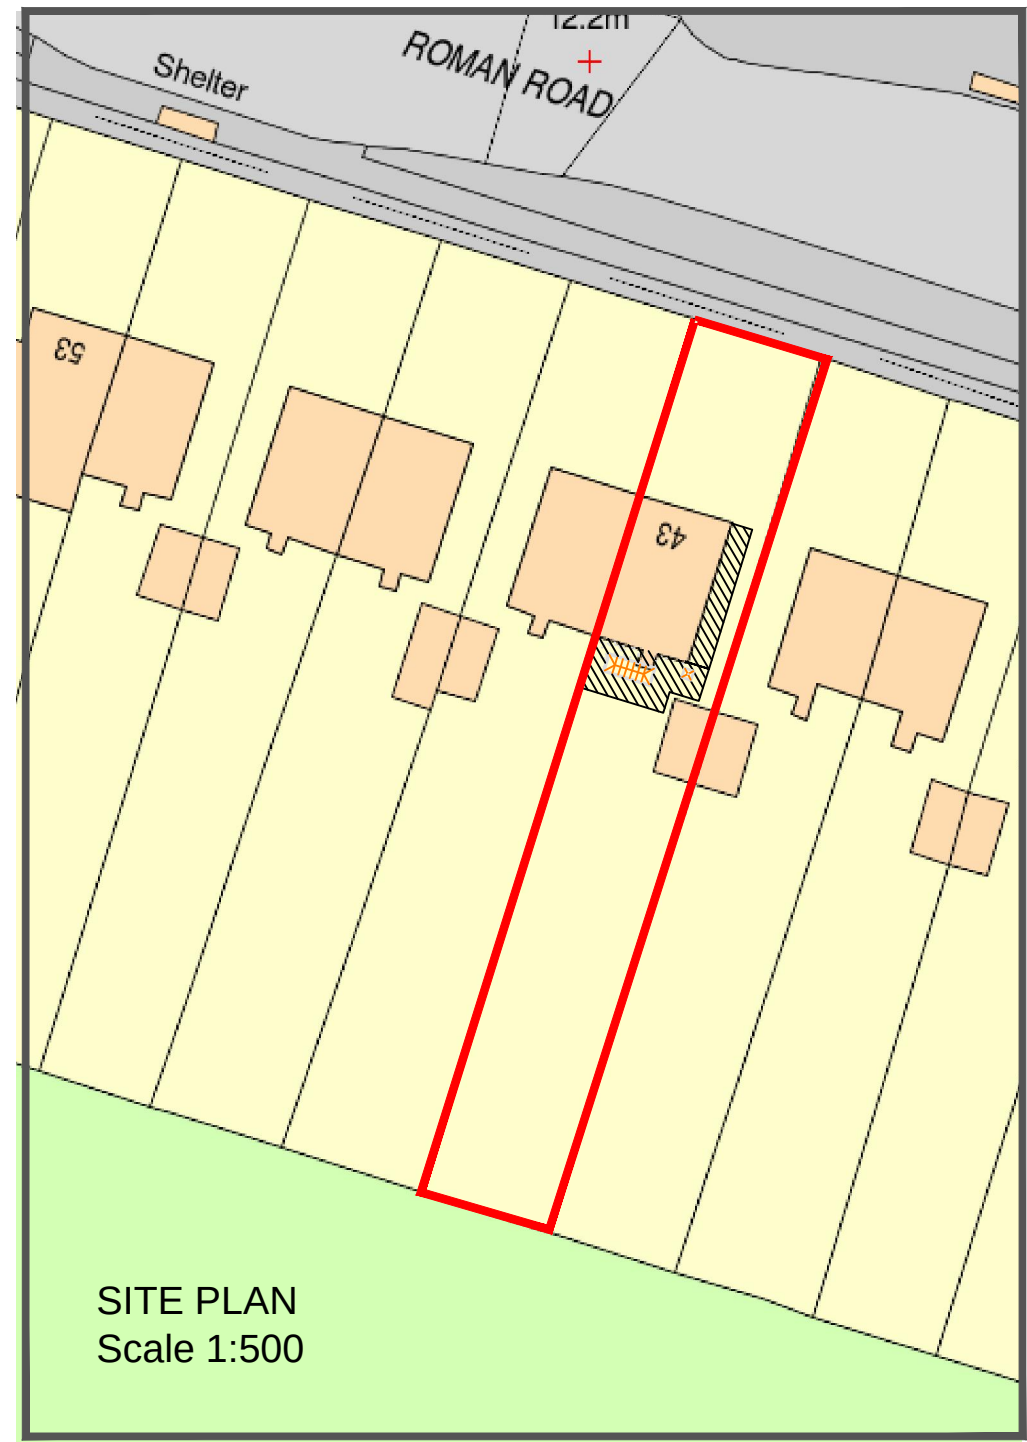

43 Bedhampton Road, Havant, PO9 3EU

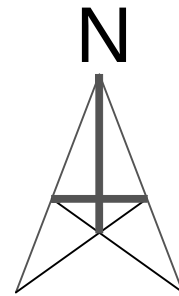

Site Plan shows area bounded by: 470338.9893,106568.7893 470480.4107,106710.2107 (at a scale of 1:1250) The representation of a road, track or path is no evidence of a right of way. The representation of features as lines is no evidence of a property boundary.

Produced on 3rd Mar 2014 from the Ordnance Survey National Geographic Database and incorporating surveyed revision available at this date. Reproduction in whole or part is prohibited without the prior permission of Ordnance Survey. © Crown copyright 2014. Supplied by buyaplan.co.uk a licensed Ordnance Survey partner (100053143). Unique plan reference: #00029550-49C6F9

Ordnance Survey and the OS Symbol are registered trademarks of Ordnance Survey, the national mapping agency of Great Britain. Buy A Plan logo, pdf design and the buyaplan.co.uk website are Copyright © Pass Inc Ltd 2014

LOCATION PLAN
Scale 1:1250

SITE PLAN
Scale 1:500

BESPOKE architects

66, Fishbourne Road West, Fishbourne, West Sussex

Tel: 01243 373245

Mobile: 07970439156

Project:

43 Bedhampton Road, Havant
Proposed side and rear extension
and loft conversion

Drawing: LOCATION & SITE PLAN

14.004

Drawing.: 0S