



Wait End Road WaterlooVille Elevations



North Elevation

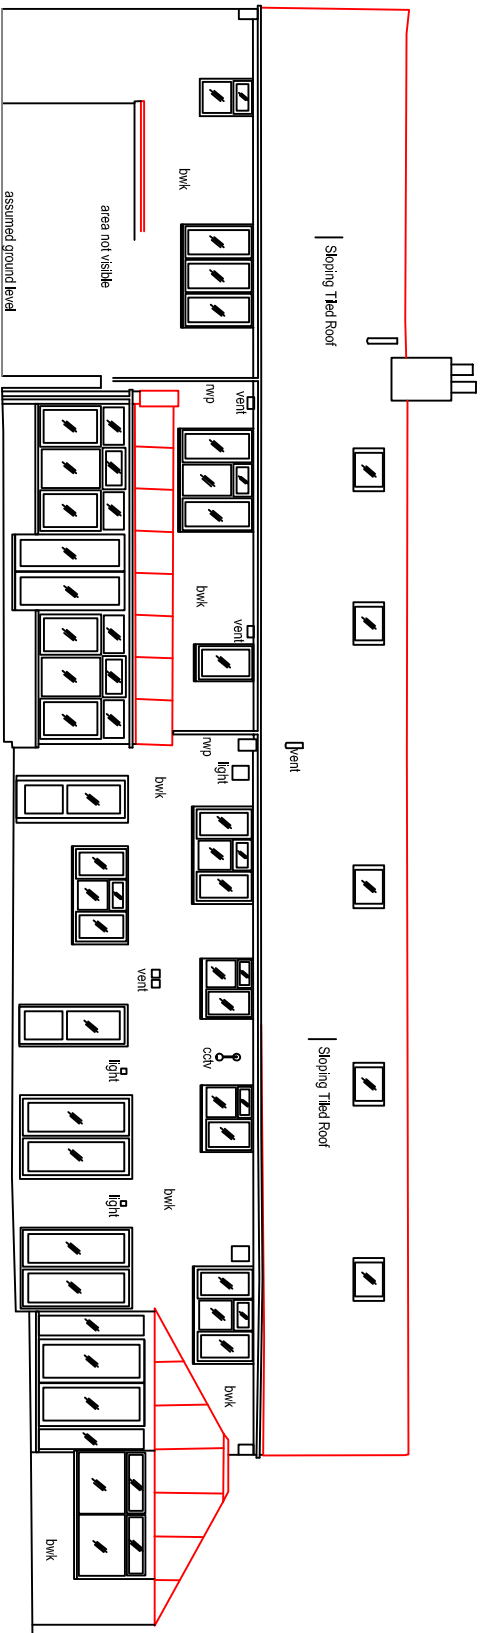

West Elevation

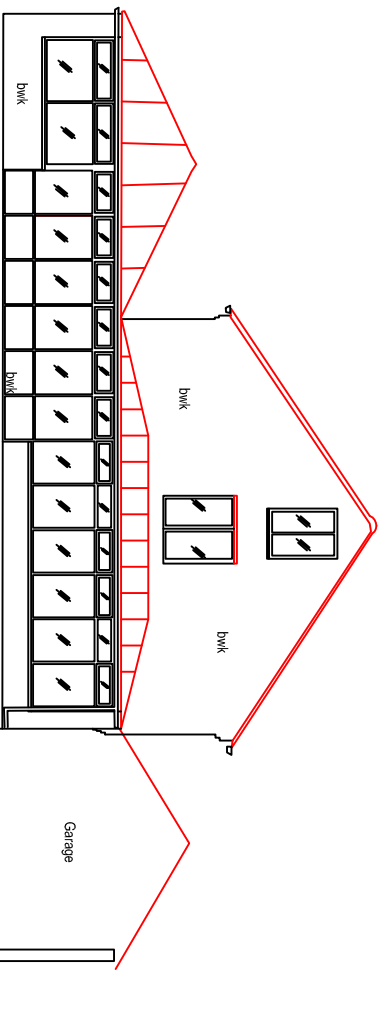

South Elevation

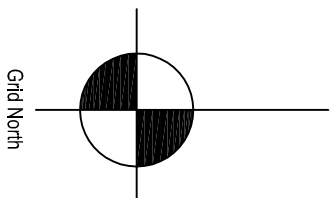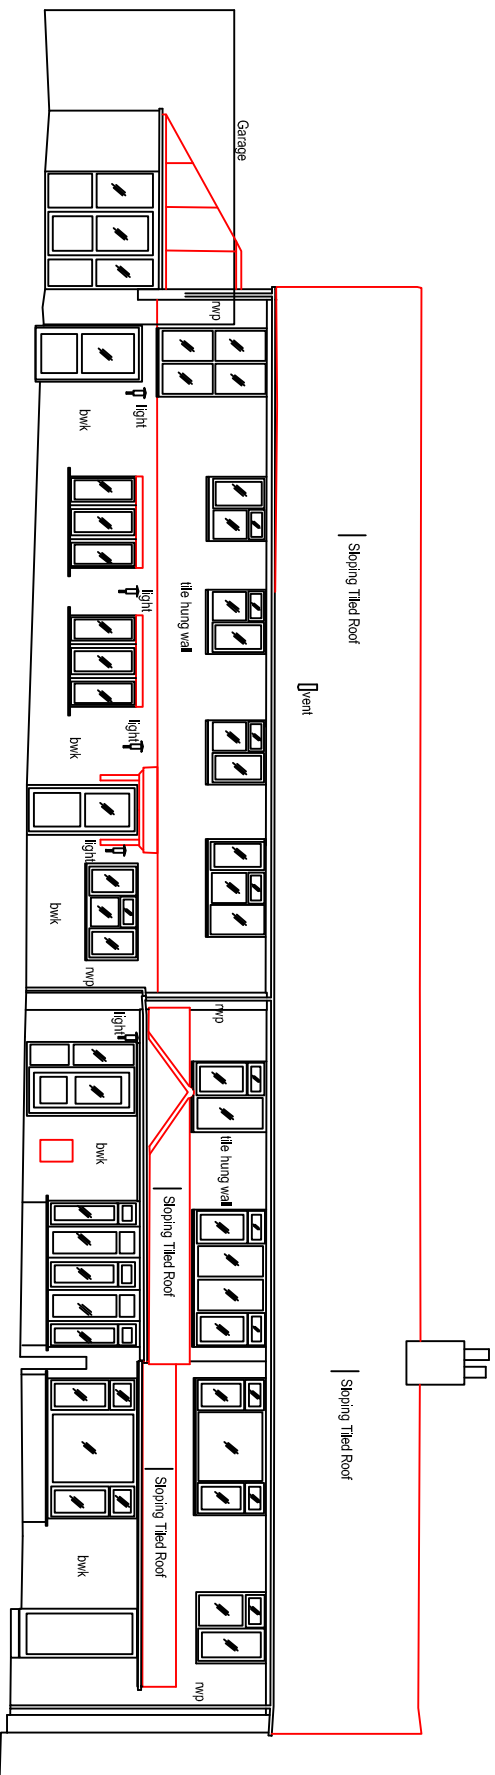

J. Brotherton & Partners
Land Surveyors & Engineers

1700001 113 Fingernot Lane
WaterlooVille, Hampshire PO3 9RD
Tel: 023 9259 1979
Email: enquiries@jbsurveys.co.uk
Web: www.jbsurveys.co.uk

Client: **Chris Flint**

Drawing Title: **Elevations**

Location: **13 Wait End Road, WaterlooVille**

Revisions / Status / Notes

The grid and datum for this survey is based on the
Ordnance Survey grid OSGB36, site centered on
control station GPS1 with a scale factor of 1.00

LEVELS BASED ON	OSGB36	Surveyor	MB	Assistant	MD
GRID BASED ON	OSGB36	Drawn By	MB	Checked by	JB

JOB - 15128 - Wait End Road Elevations.dwg

SCALE (when printed)
1:100 @ A0

Removal of this block also removes all markings
The drawing is not to be used for any purpose
All critical dimensions, positions and levels to be checked on site

