




Part South Elevation , Bay study 1:50

Note:- window reveals are typical for all windows, window section profile based on Veka.Matrix 70

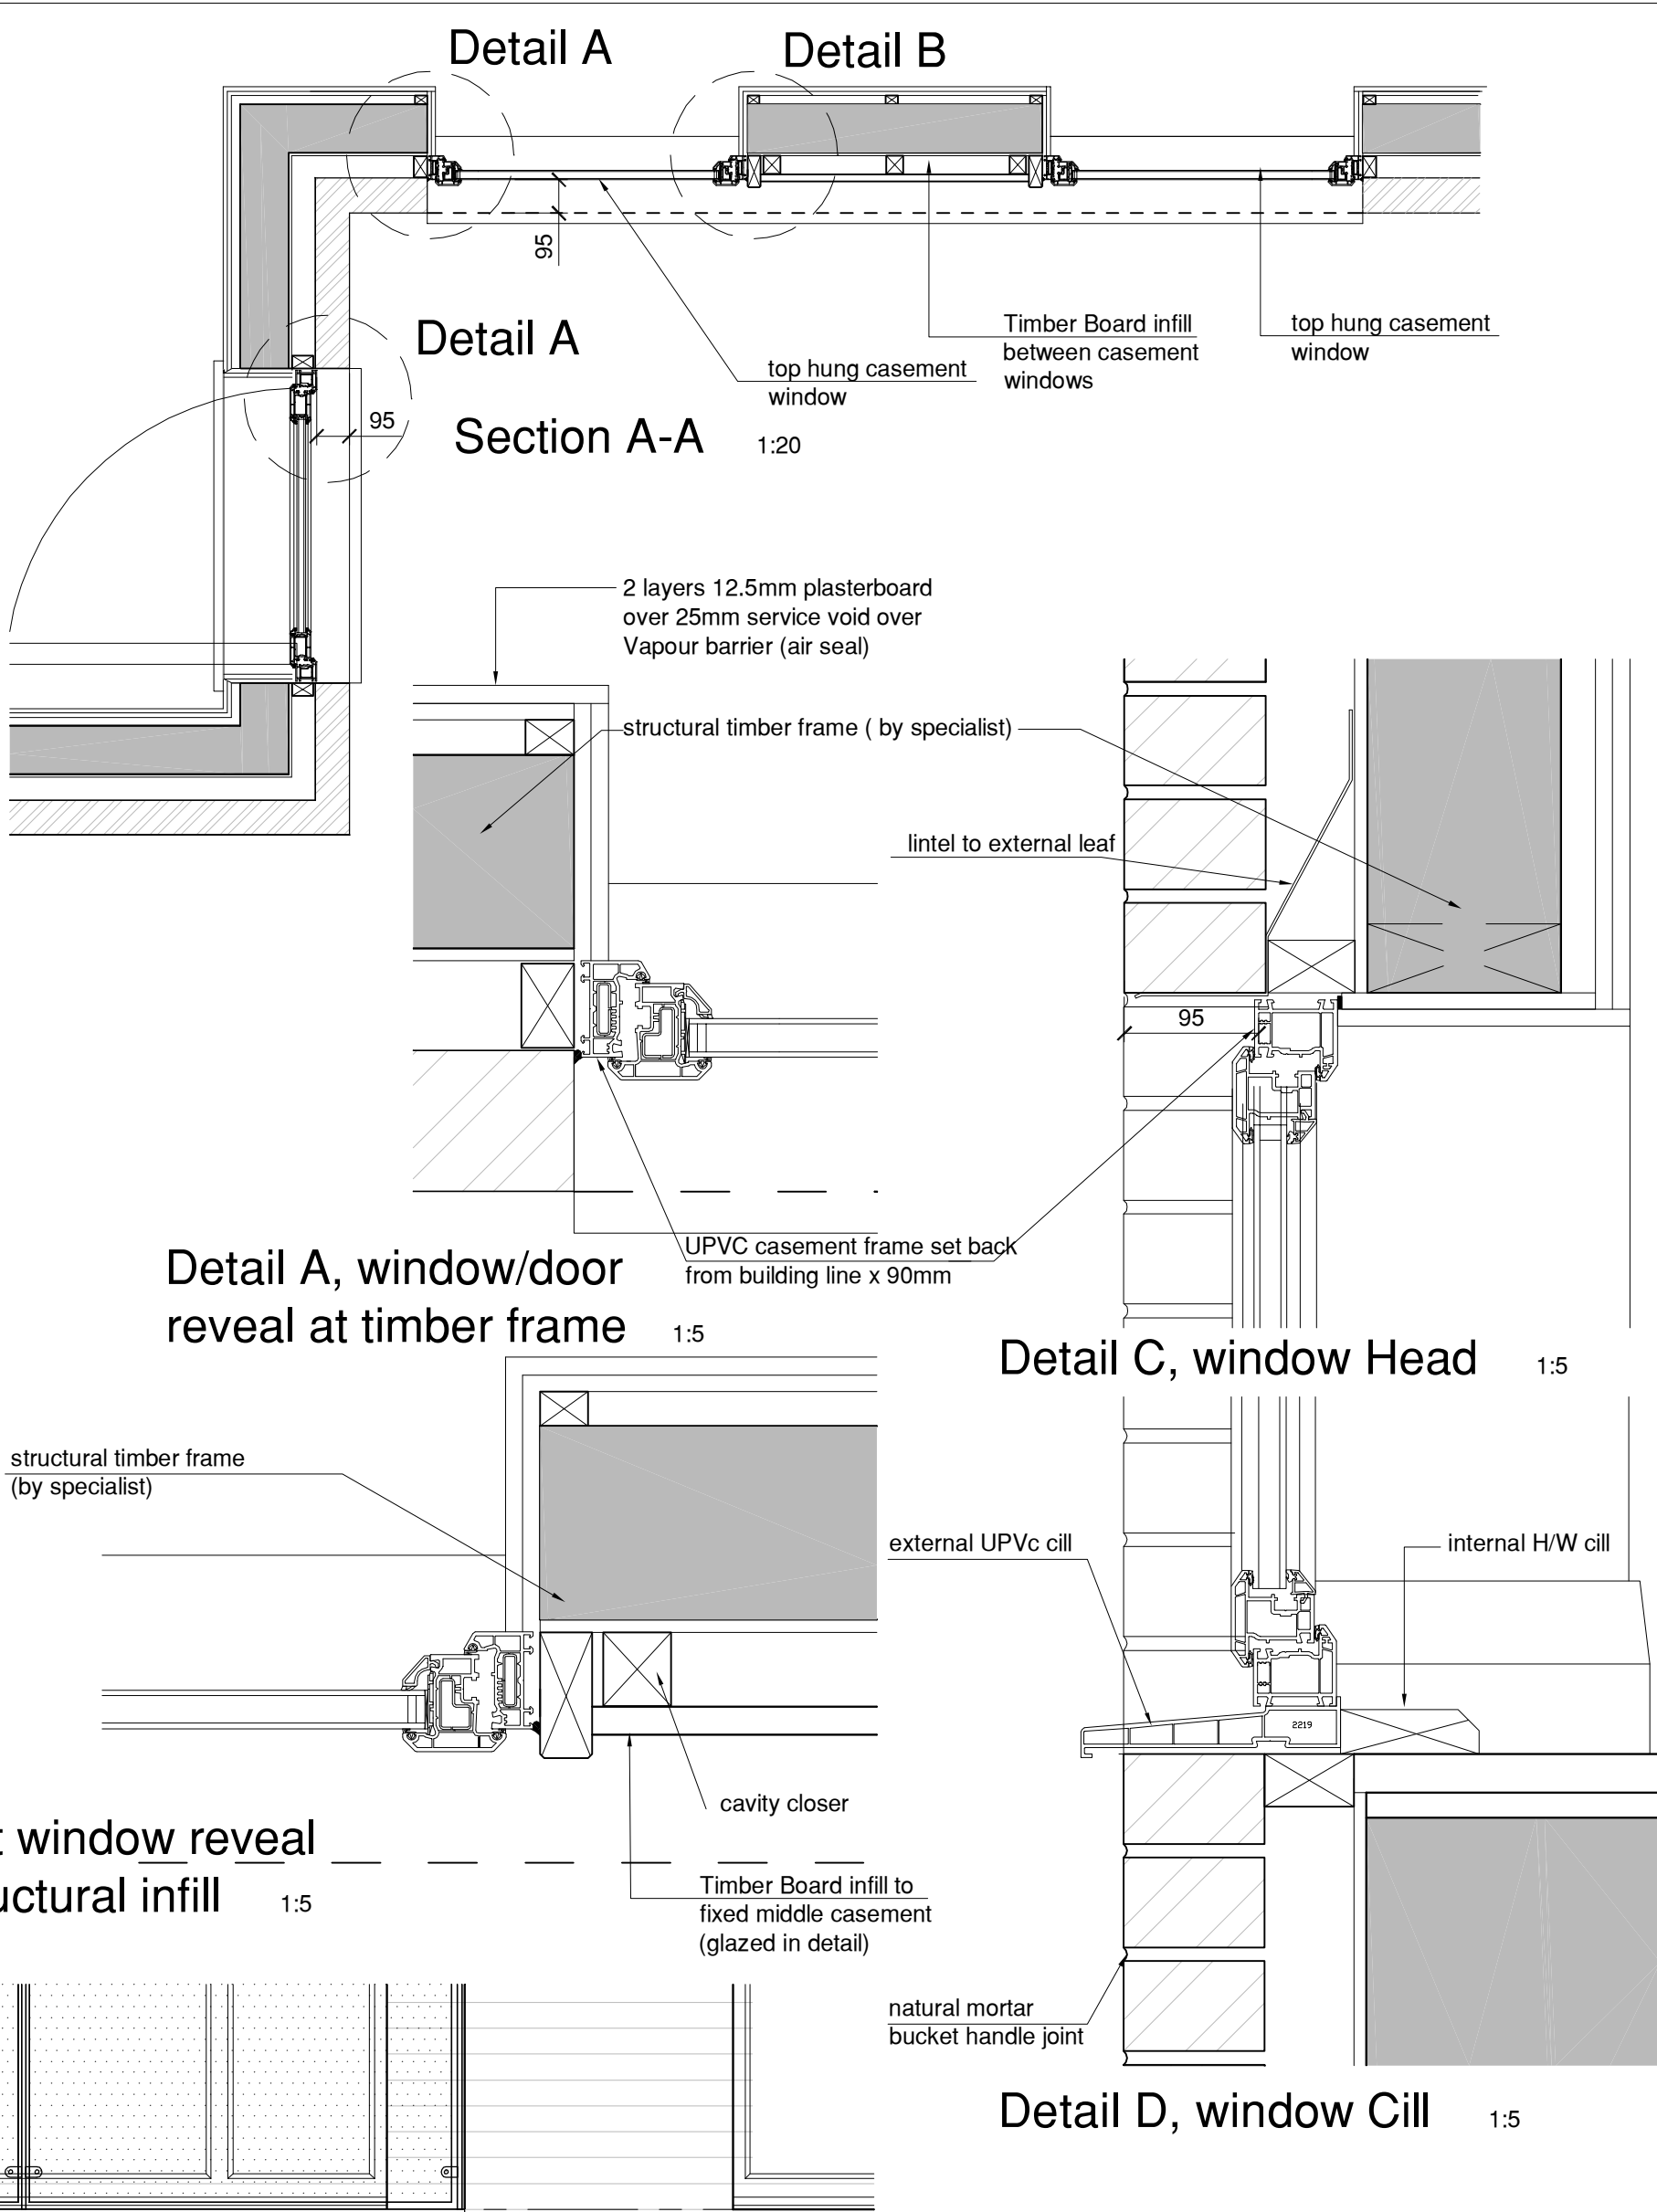

Detail B at window reveal at non structural infill 1:5



Detail Elevation at forward bay and balcony 1:20

notes

this drawing is the copyright of the **pdp architecture llp** and must not be reproduced in whole or part or used for the execution of works without their permission.

all dimensions to be checked on site prior to commencement of construction works and the architect notified of any discrepancy.

figured dimensions are to be used in preference to scaled dimensions.

no deviation from this drawing will be permitted without prior consent of the architect.

all drawings are prepared subject to a full measured and structural survey of the buildings and site.

all structural work is subject to the appointment of a structural engineer to confirm and agree the structural proposals.

os promap licence no. 100020449.


health & safety:
exceptional risks involving specific methods of construction or exceptional maintenance issues:

NO SIGNIFICANT RISK

revision		notes	date	drawn	checked
A	balcony details amended	05.03.15	BFS	HmC	
B	Revised following meeting with LA	01-04-15	HM		
C	BUILDING CONTROL APPROVAL	13.05.15	BFS	HM	
D	patio door reveal added balcony amended	24.06.15	bfs	hm	

client

BUILDING REGS

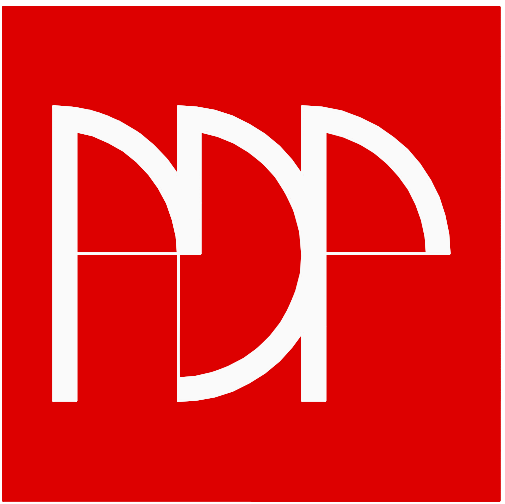

pdp architecture llp

chartered architects town planning
interior design consultants

2 beechworth road havant
hampshire po9 1ax
tel 023 9248 1100
fax 023 9247 5050
email pdp@pdp-architects.co.uk

www.pdp-architects.co.uk

project	DUKES MEADOW WATERLOOVILLE PROPOSED EXTRA CARE PART ELEVATION, sht 1 BAY STUDY		
drawn	BFS	checked	HMC
date	16.01.15	status	BUILDIN REGS
a1 scale	a3 scale	27960-WD-201	
1:50	1:100	rev D	