



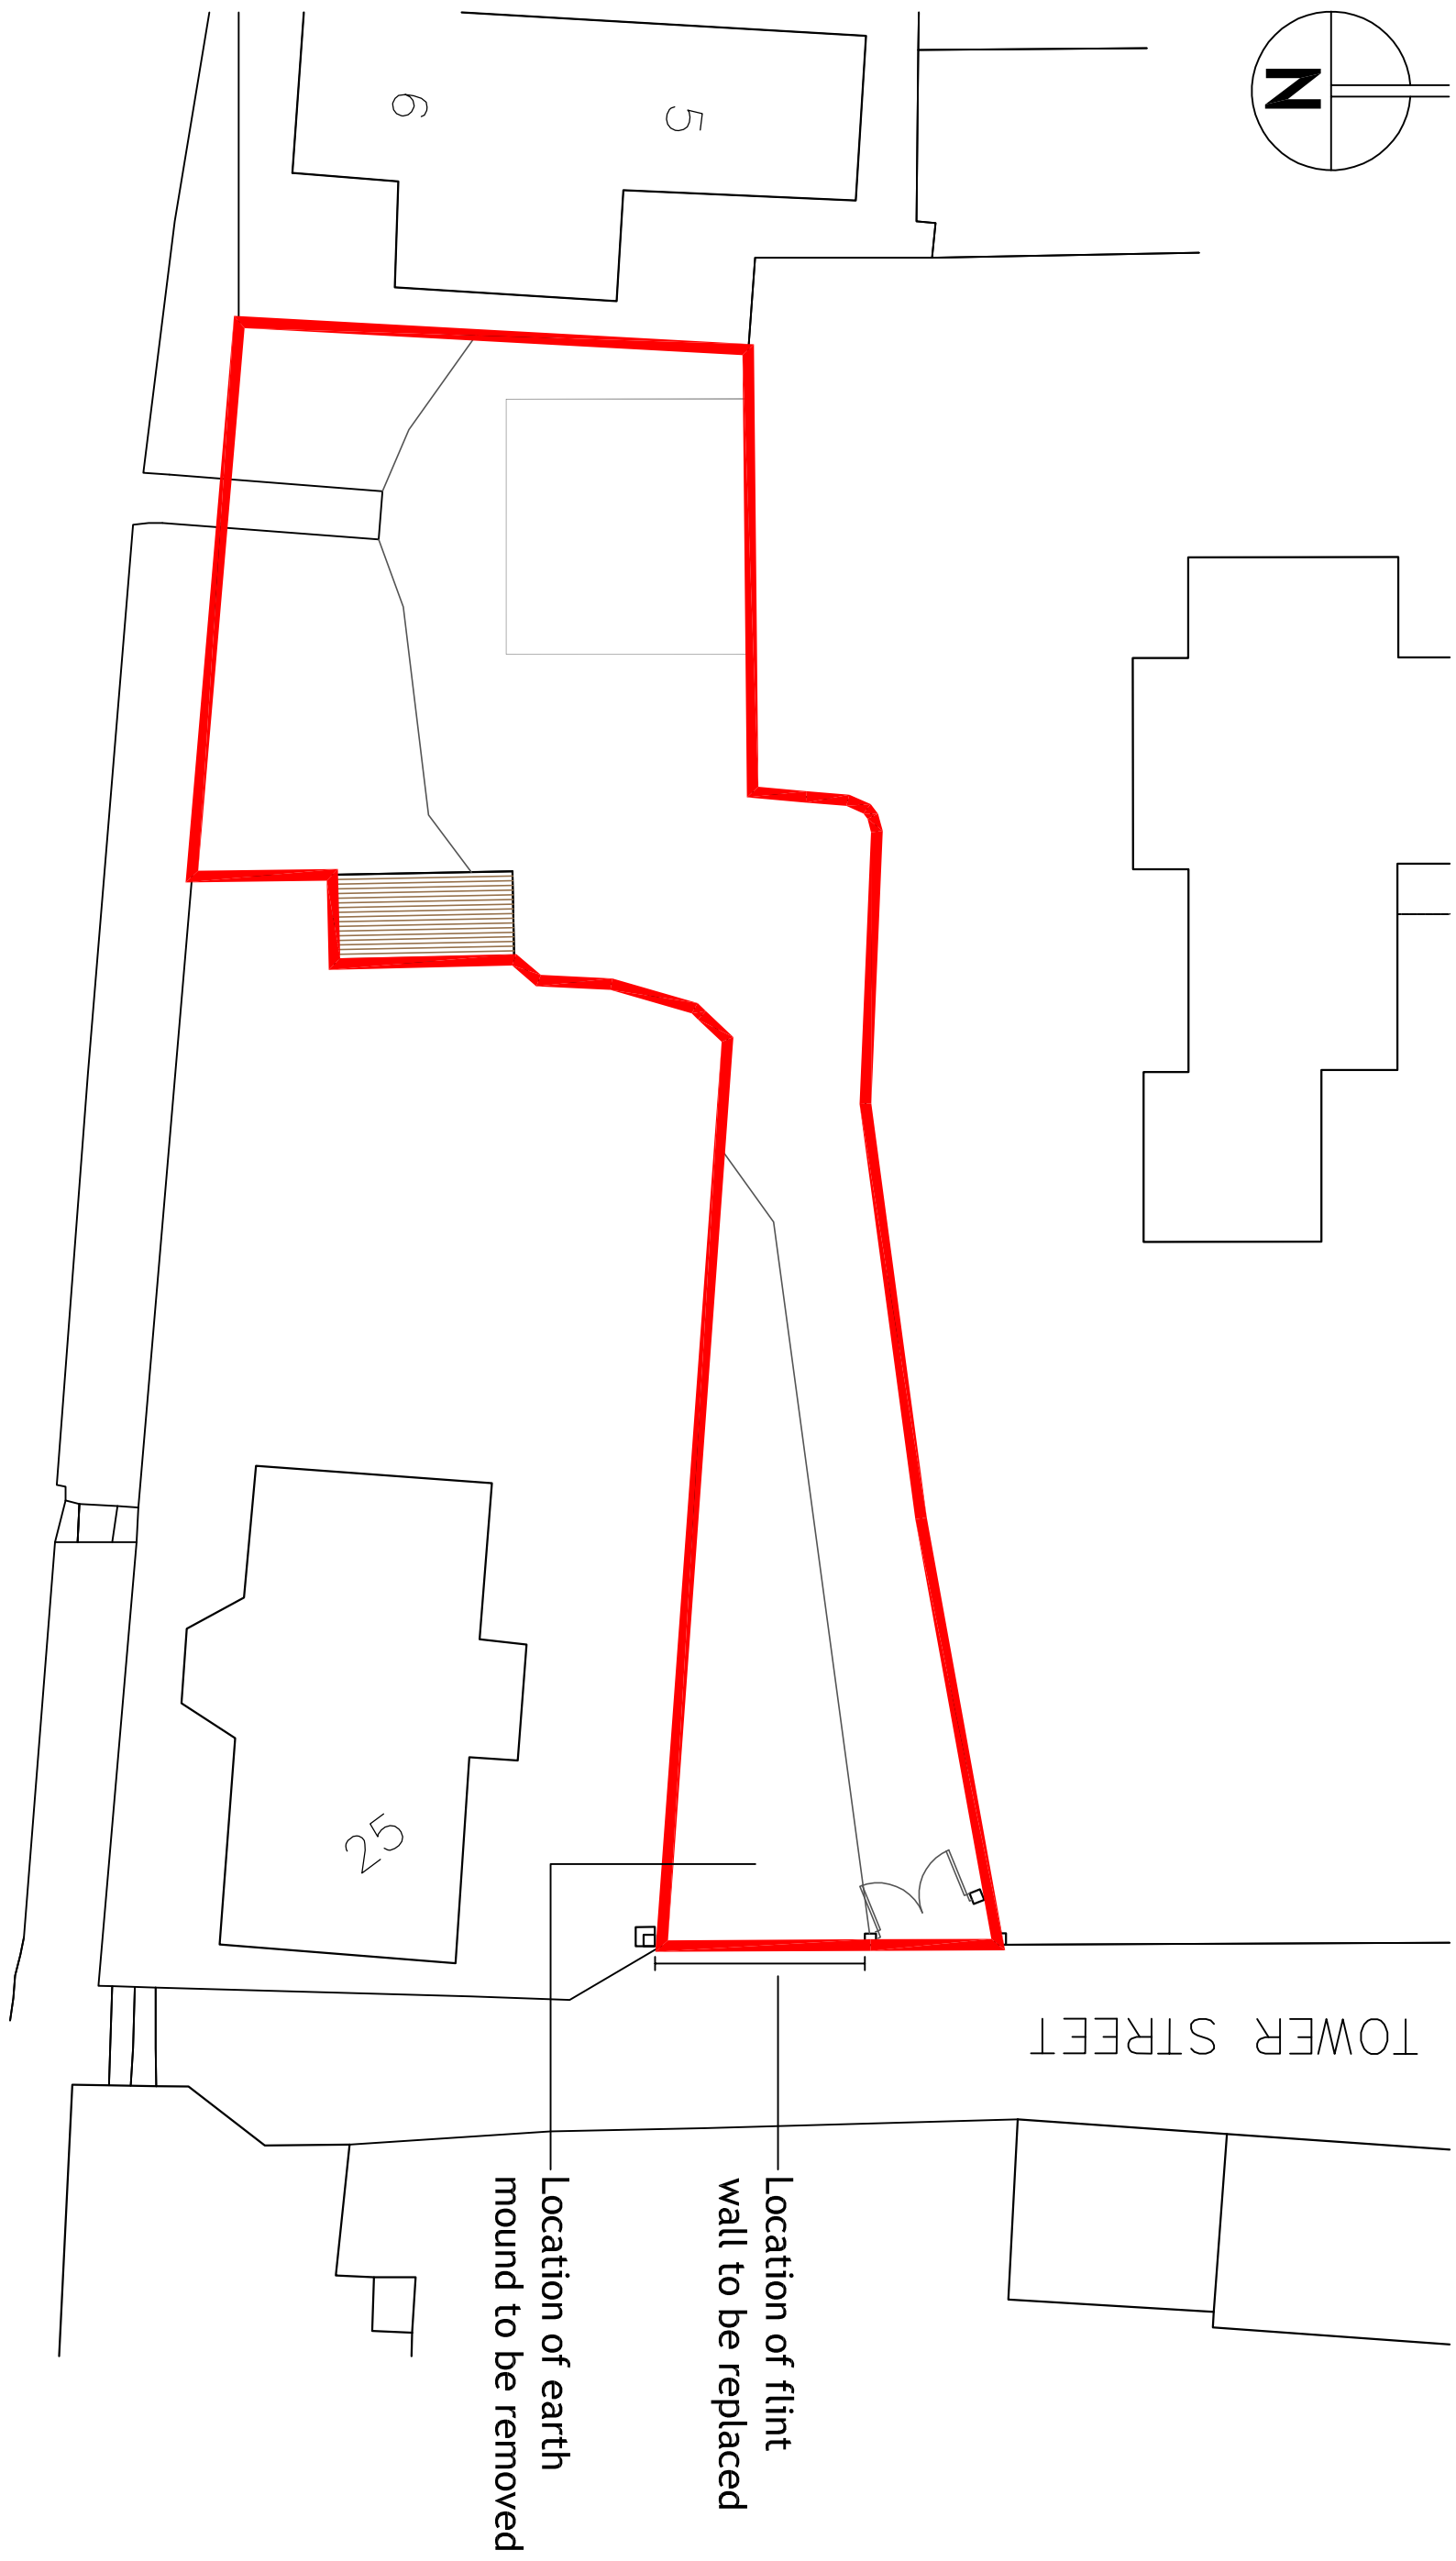


Photograph of Earth Mound to be Removed

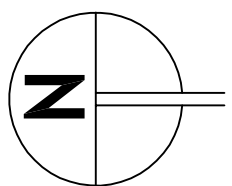

Photograph of Existing Wall



Photograph of Existing Entrance Gates

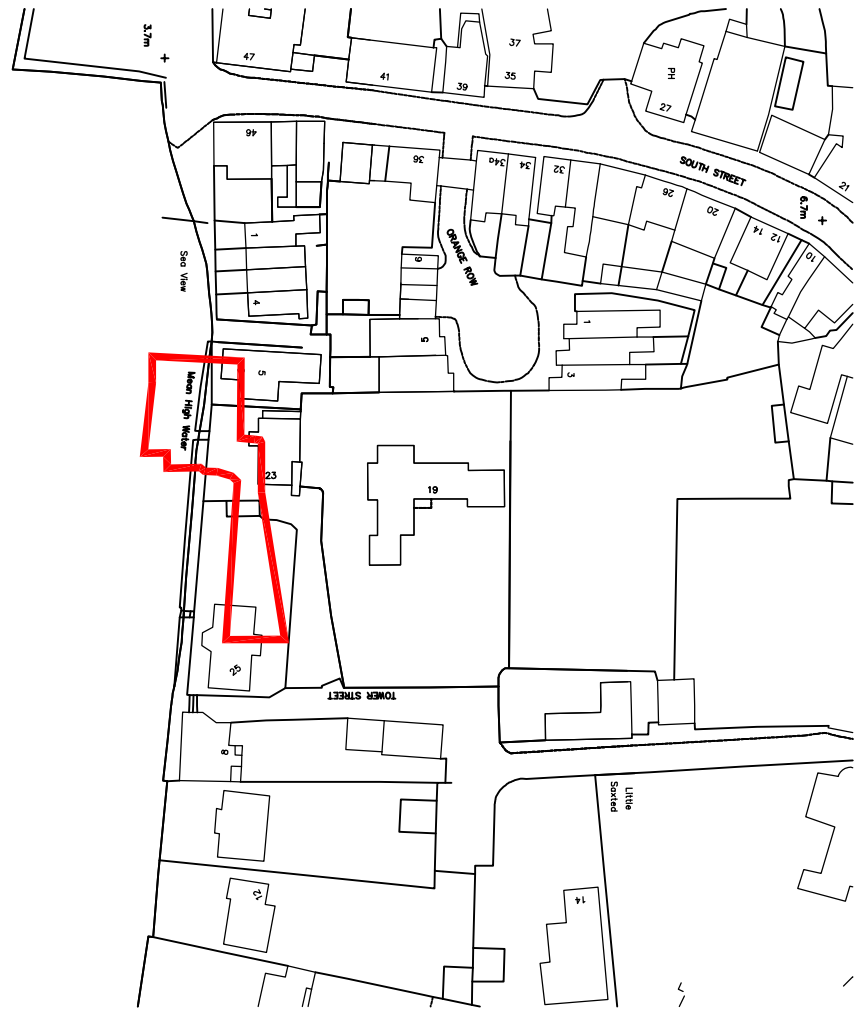


Existing Site Location @ 1:1250


Ordinance Survey, (© Crown Copyright) 2015. All rights reserved. Licence number 100022432

Existing Site Location @ 1:500


Ordinance Survey, (© Crown Copyright) 2015. All rights reserved. Licence number 100022432

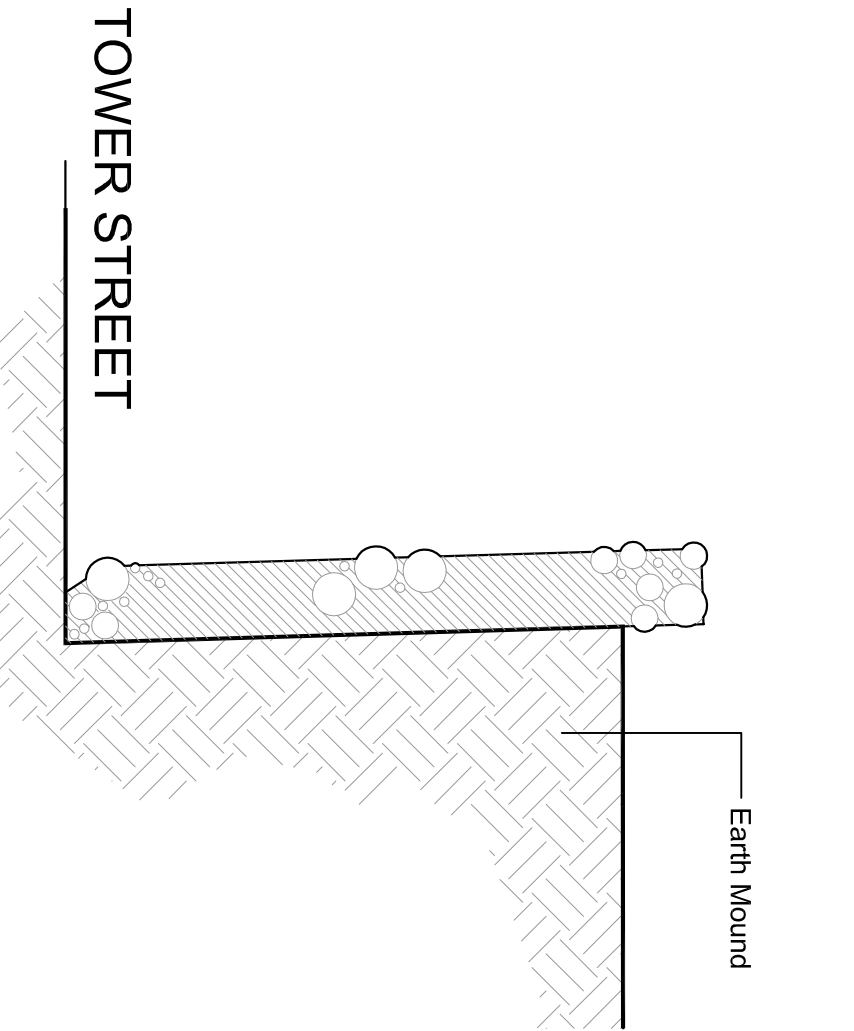


Existing Section Through Wall [AA] @ 1:20

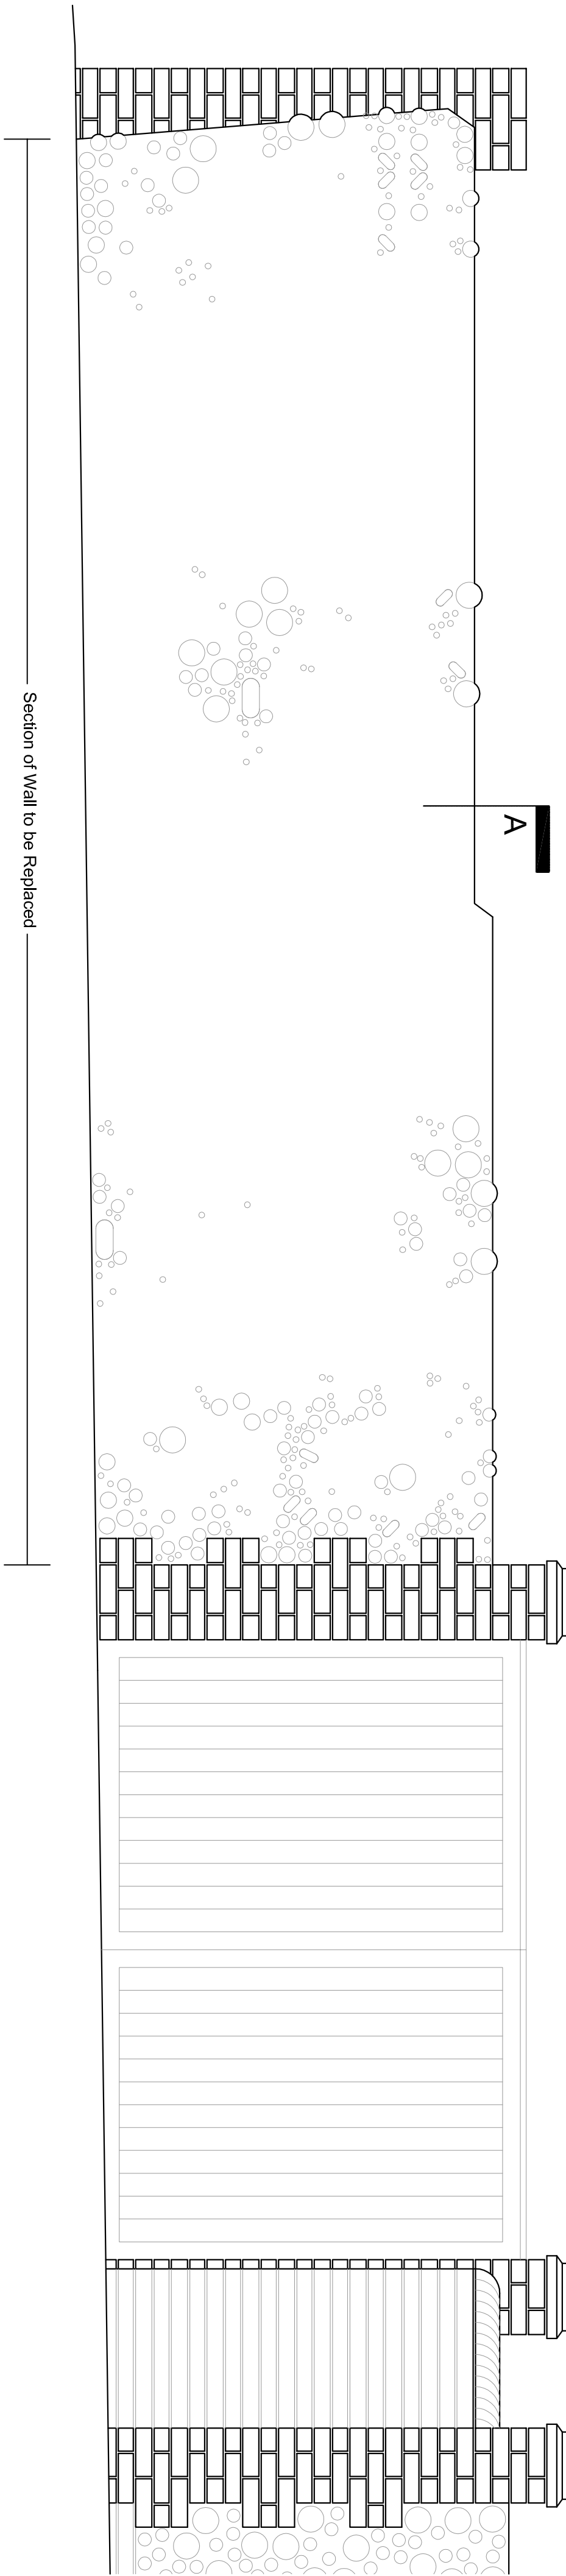

Existing East Elevation @ 1:20

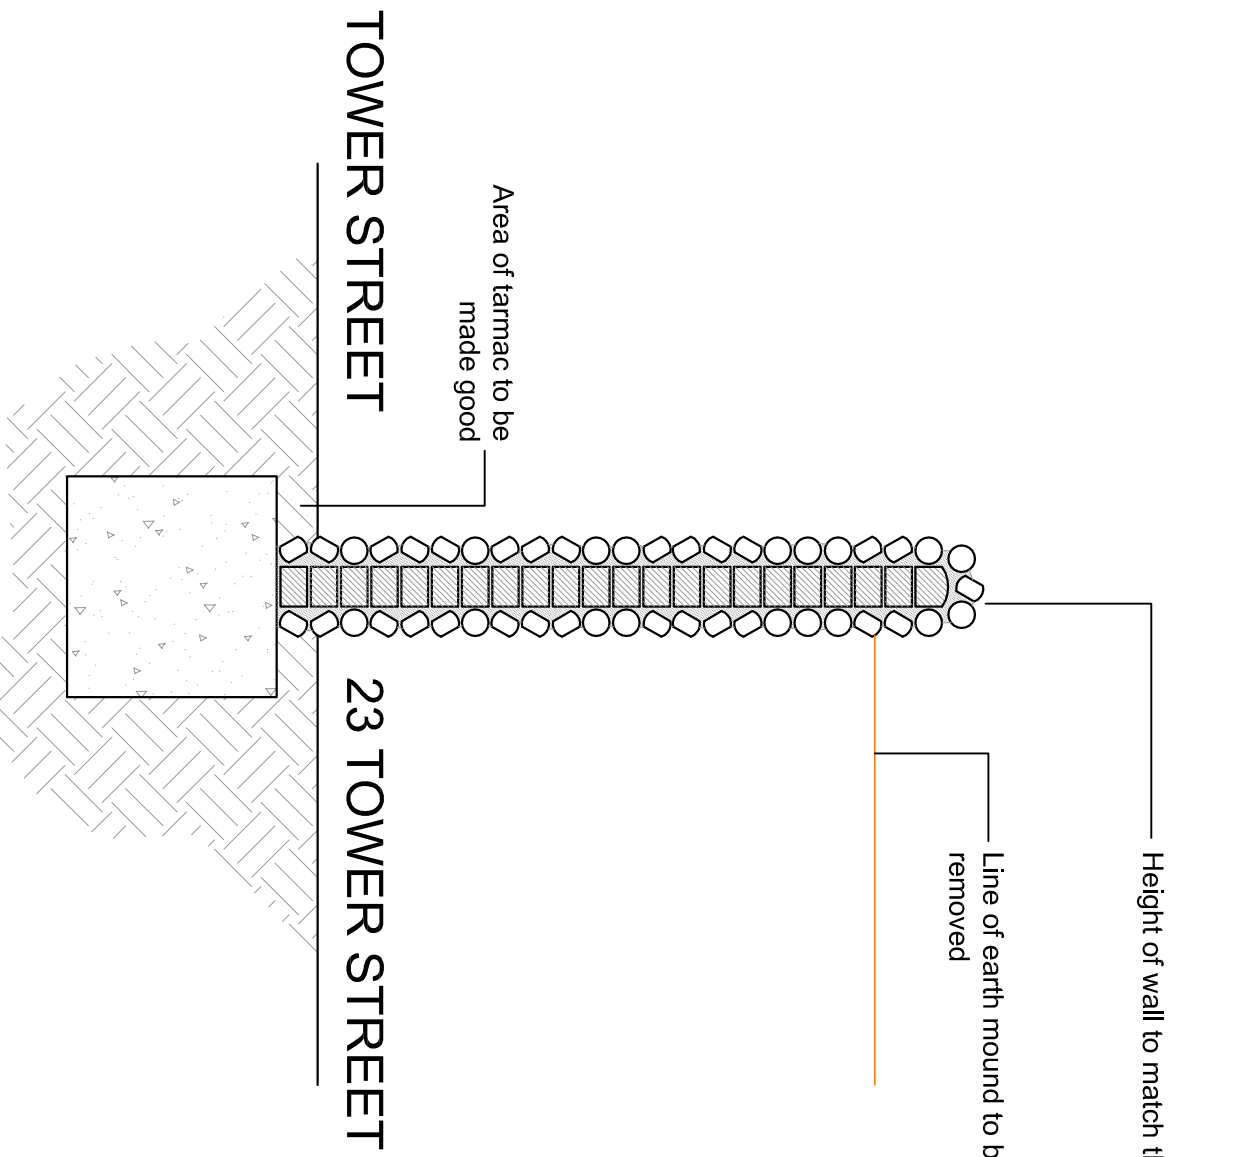

Existing Section Through Wall [AA] @ 1:20

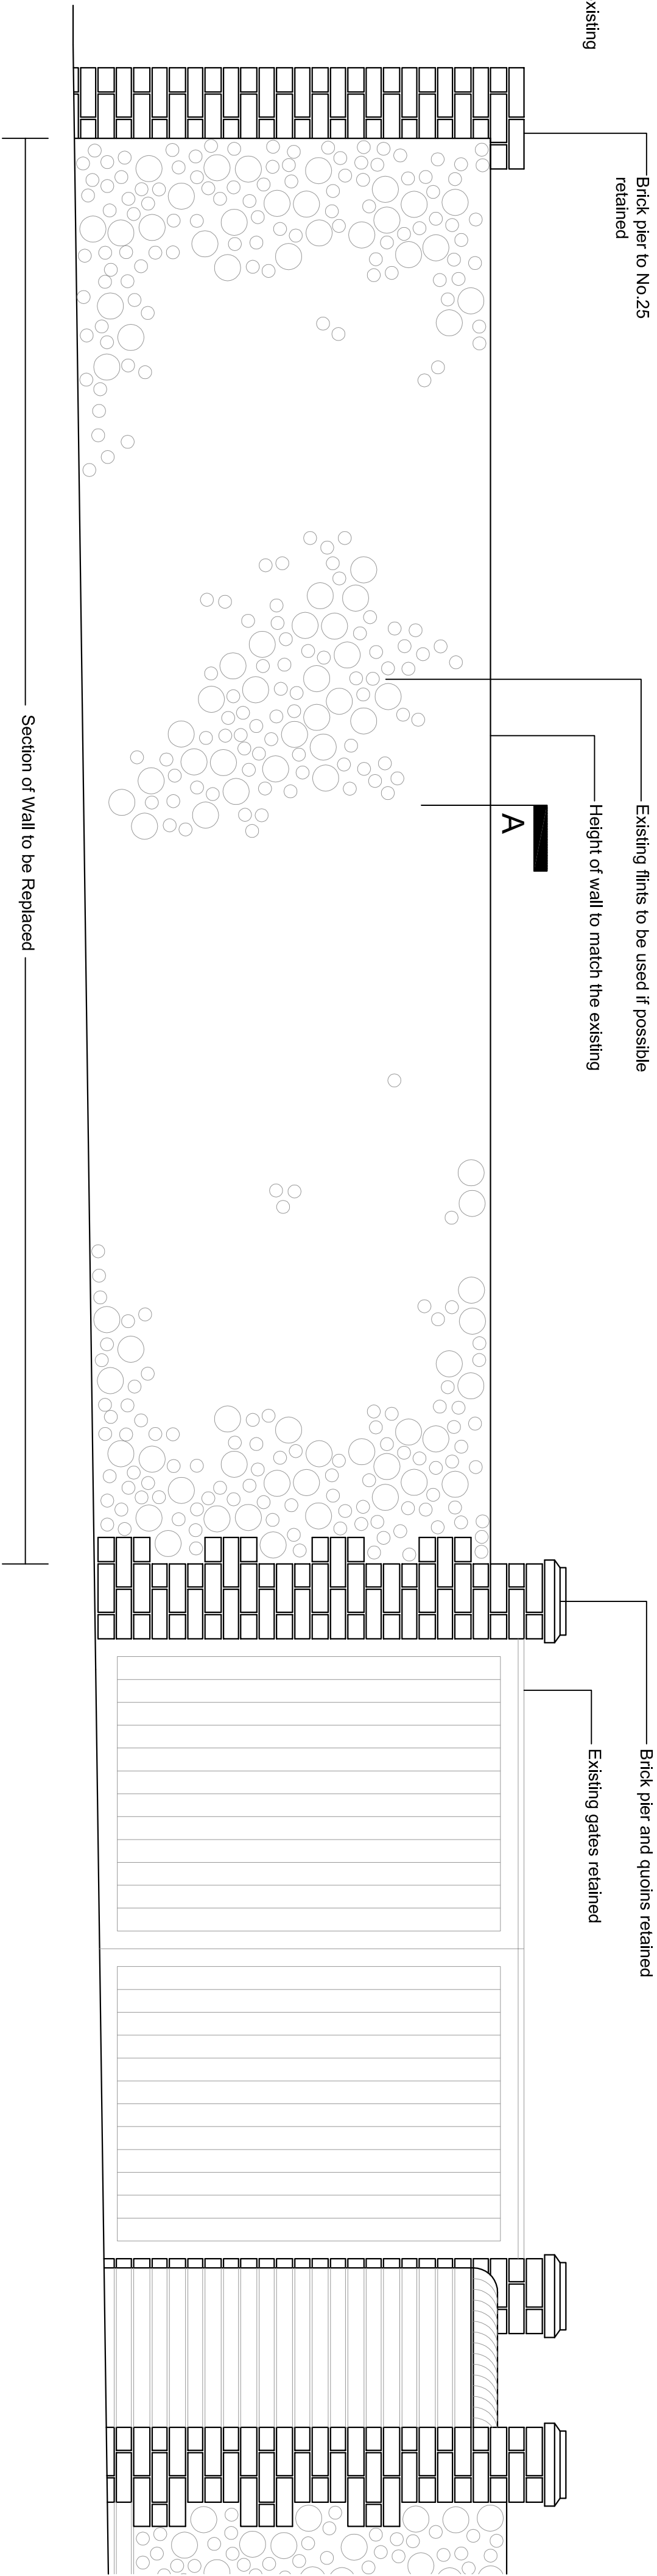

Existing East Elevation @ 1:20

NOTES:

- Dimensions to be checked on site before commencing work.
- Where applicable, this drawing is to be read in conjunction with other consultants' drawings.
- Use figured dimensions only.
- Where applicable, this drawing is to be read in conjunction with other consultants' drawings.
- All drawings to be read in conjunction with specification and all other drawings including structural engineer and mechanical and electrical drawings / specification

hd architects
www.hdarchitects.co.uk
mailto:hdarchitects.co.uk

Helver Davies Architects Ltd
1 The Old Flour Mill,
Emsworth, PO10 7BT
01243 370 715

CLIENT

PROJECT
23 Tower Street
Emsworth

DRAWING
Flint Wall
SCALE
as noted @A1

DATE
Feb 2015
DRAWN
TD/TW
DRAWING NUMBER
14169-05
REVISION