




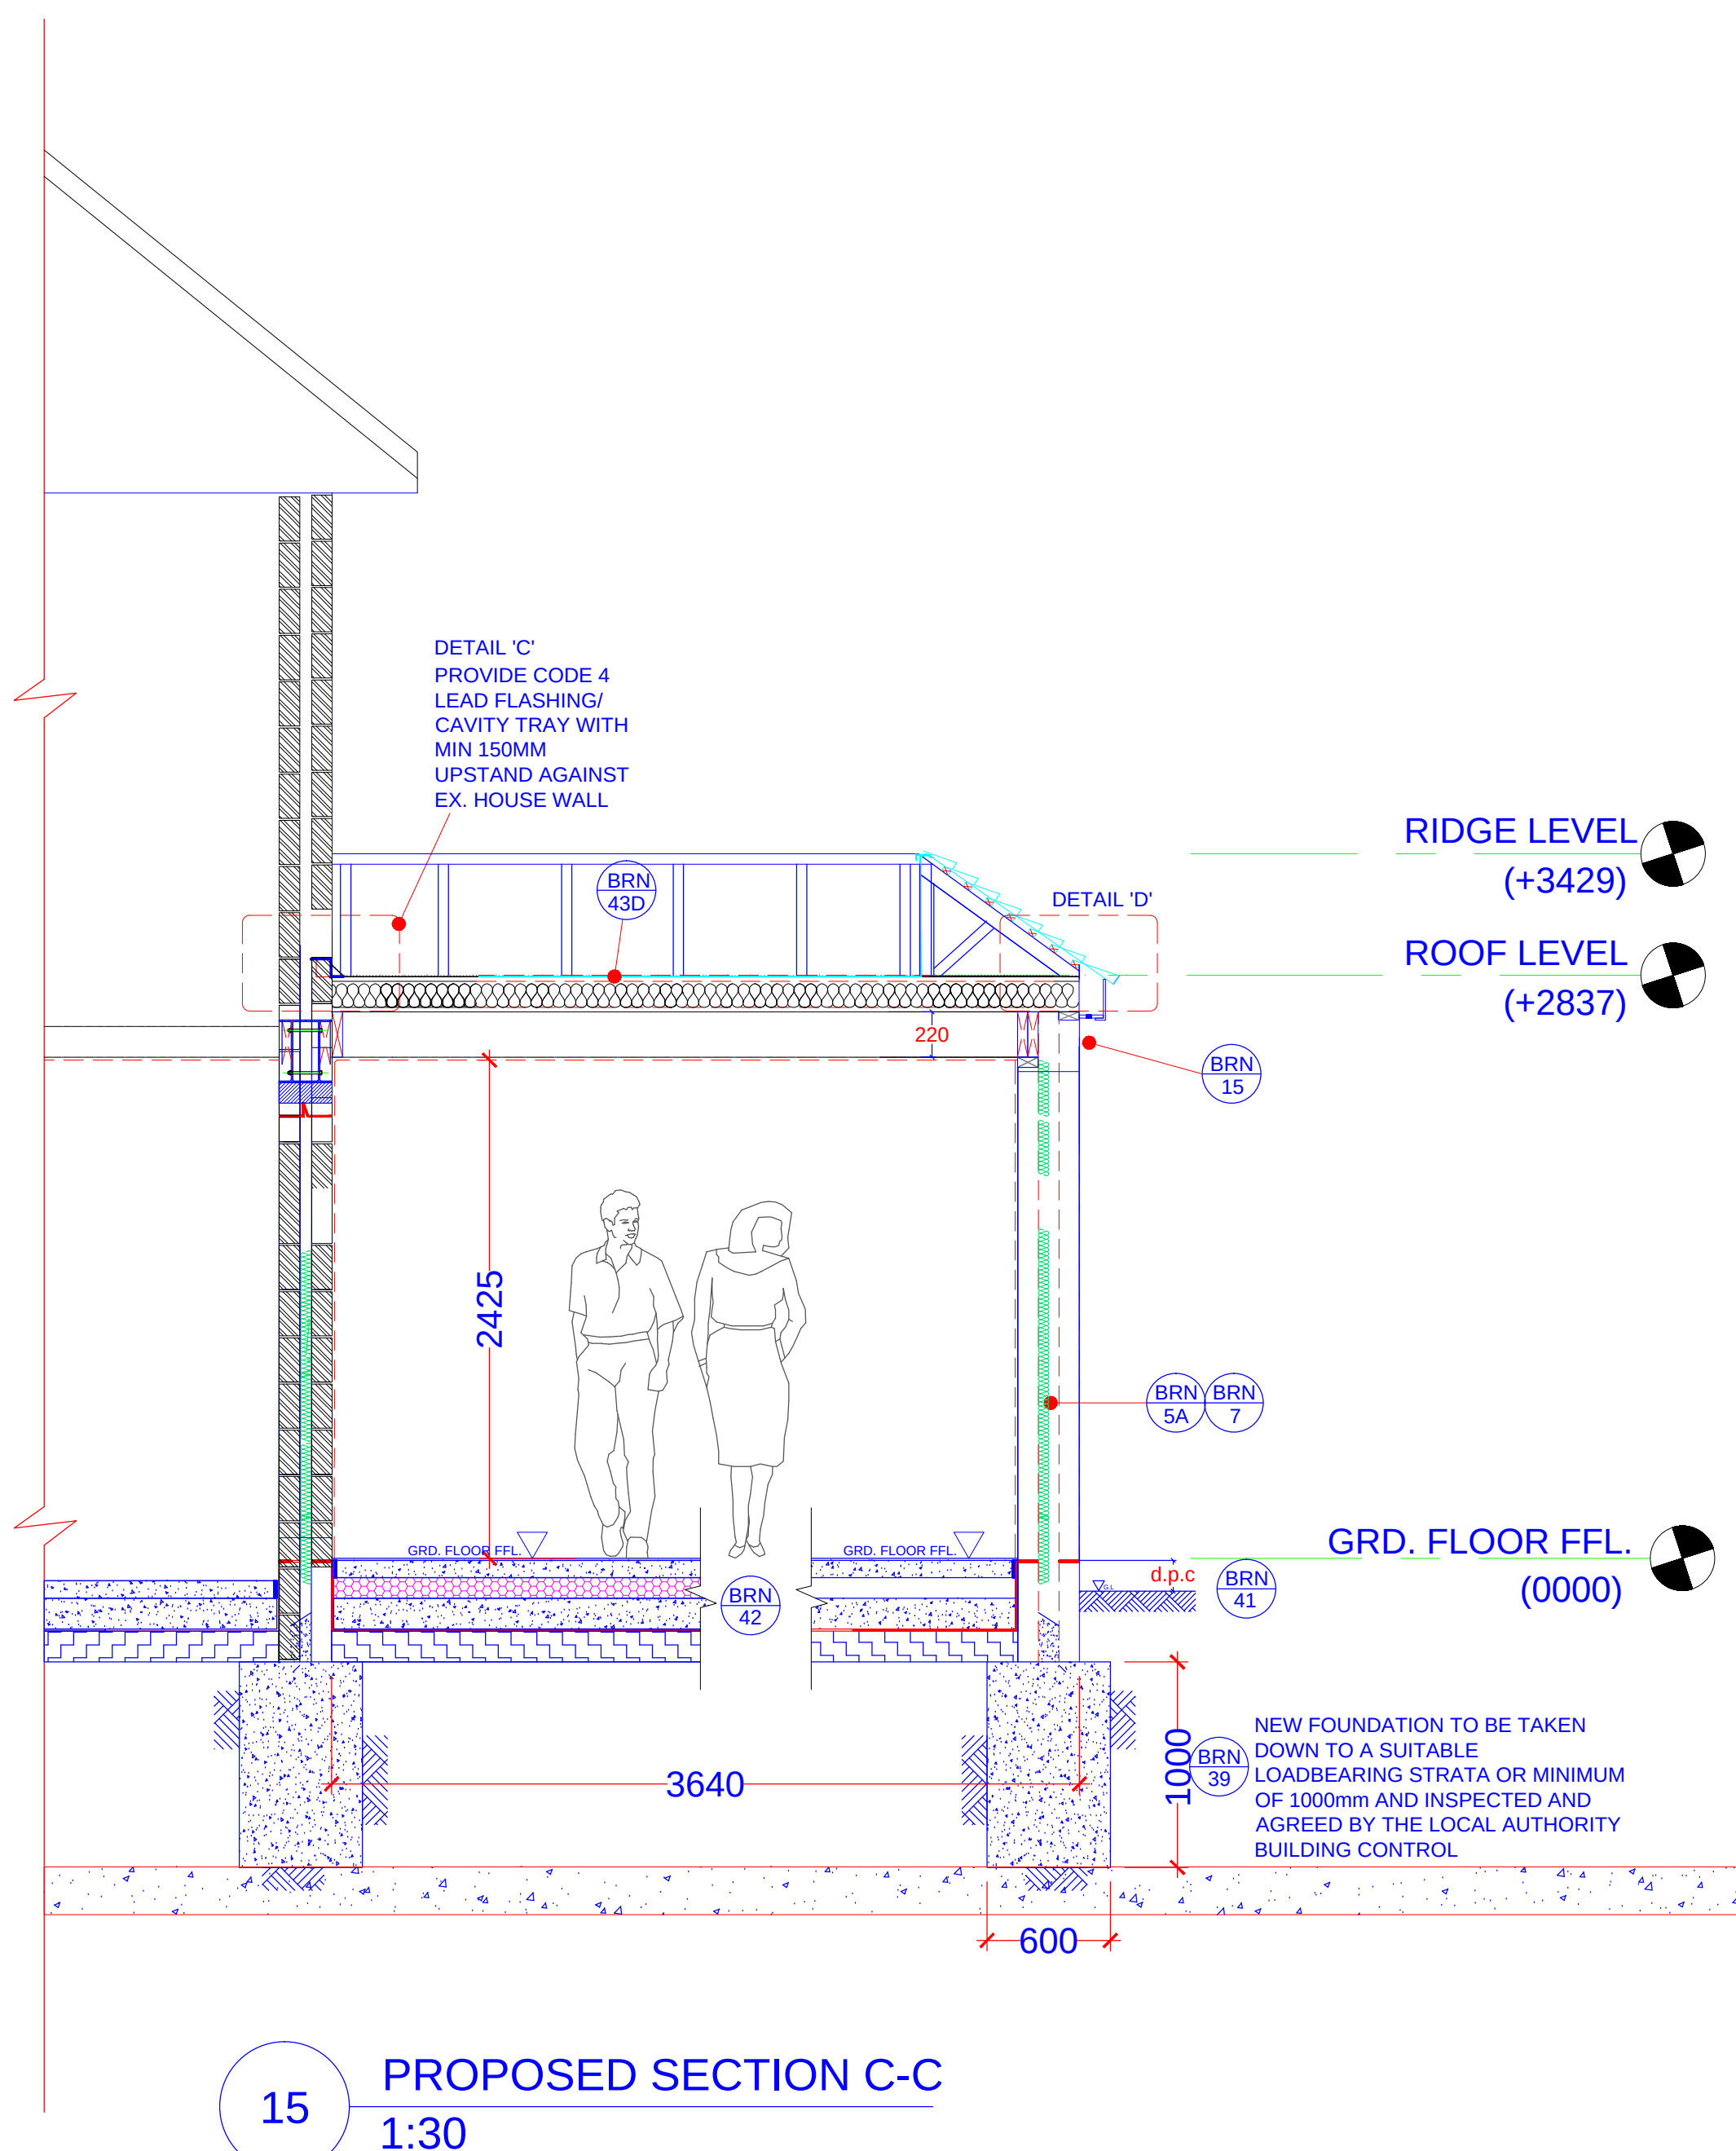


15 PROPOSED SECTION C-C
1:30

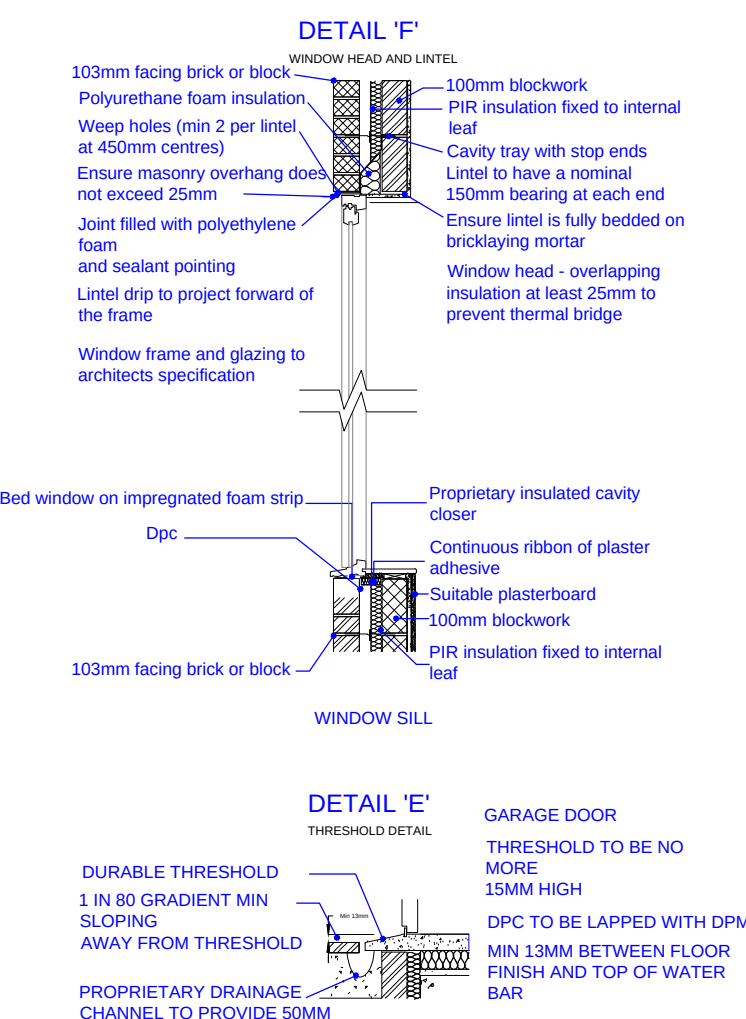


16 PROPOSED WINDOW/DOOR DETAIL
1:30

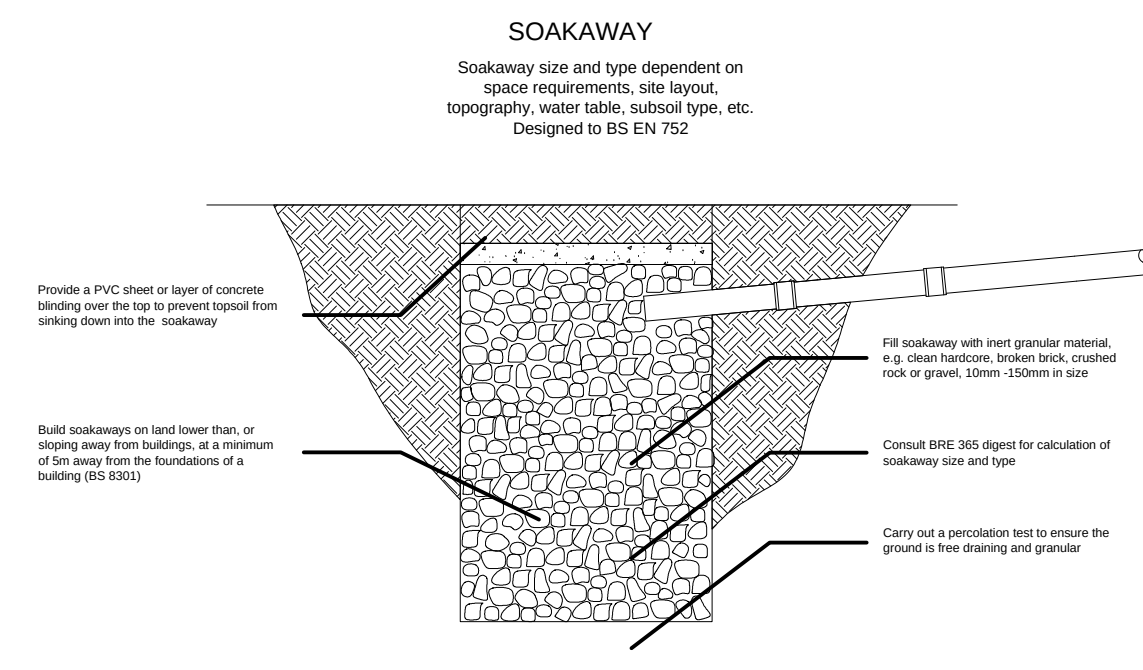


17 PROPOSED SOAKAWAY DETAIL
1:30

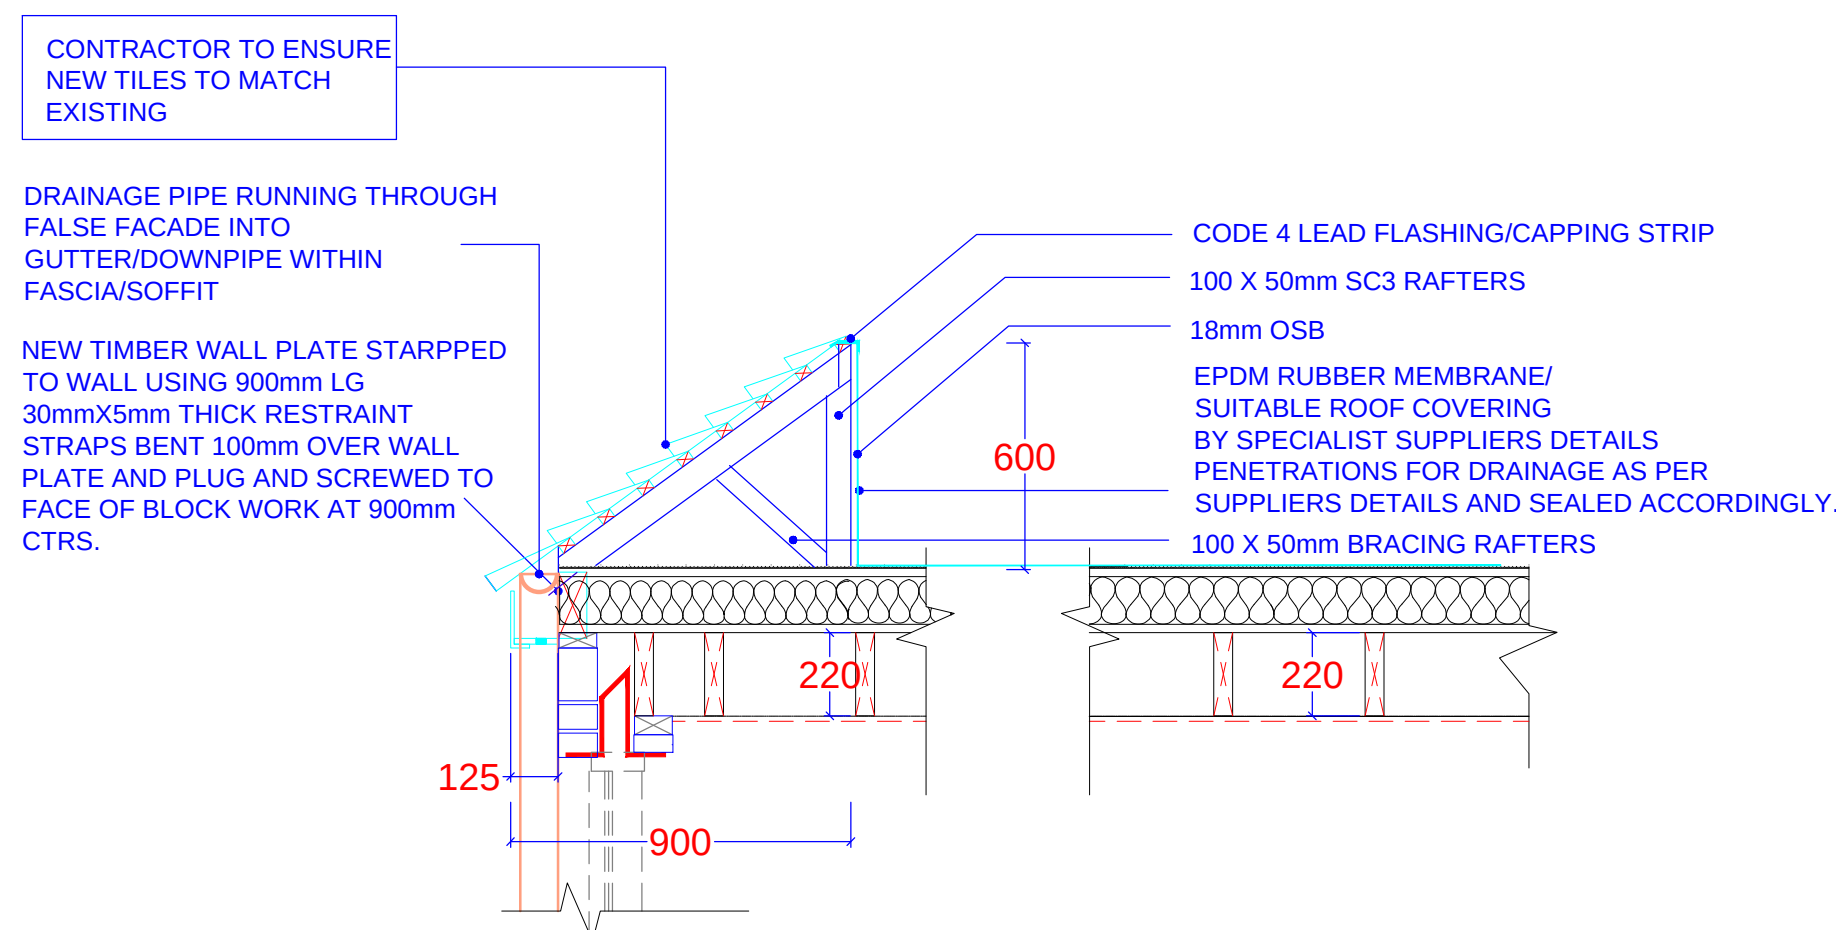


18 PROPOSED DETAIL 'D'
1:20

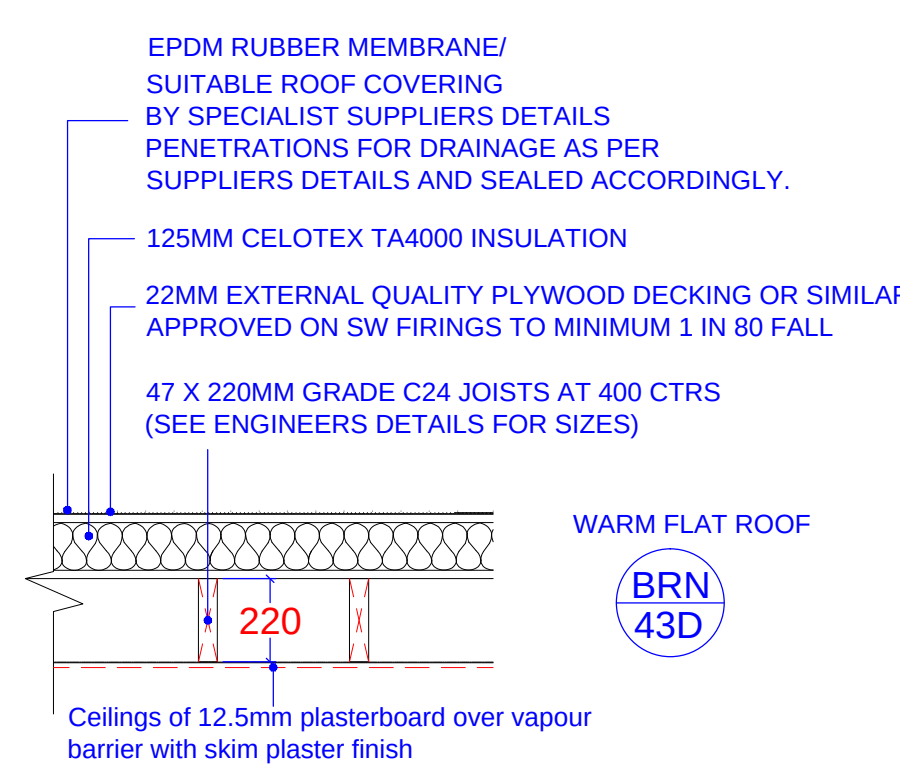


19 PROPOSED ROOF SECTION
1:20

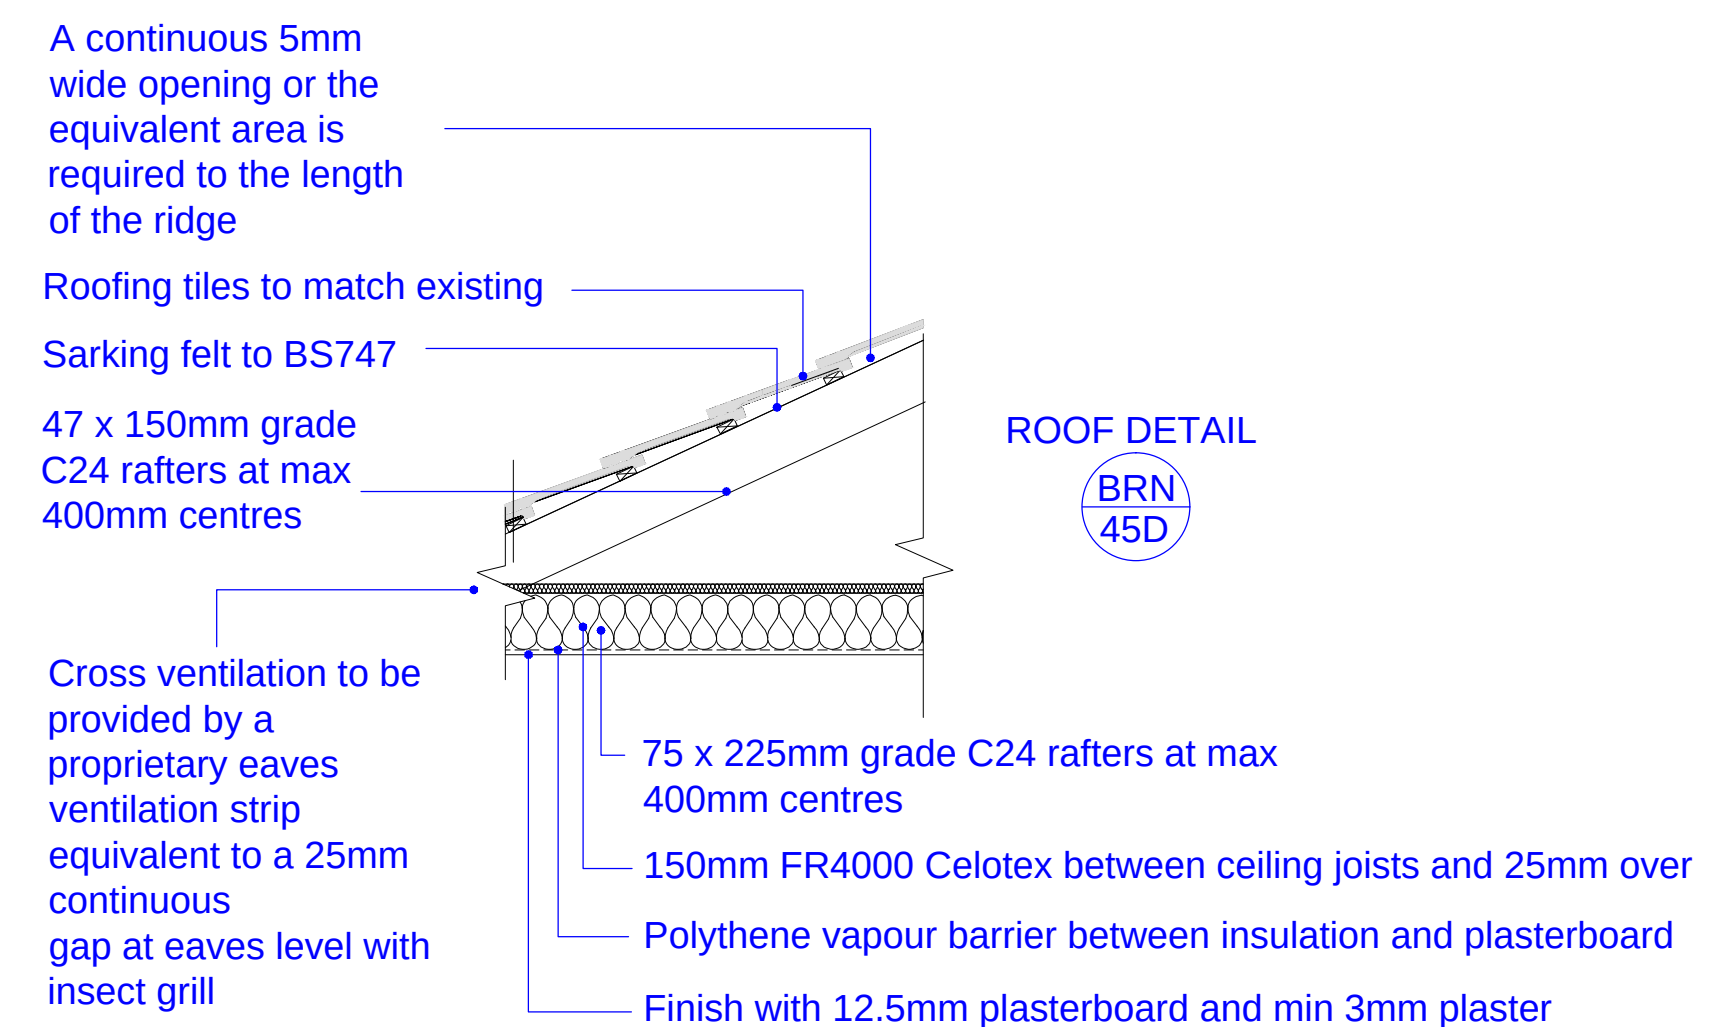


20 PROPOSED ROOF SECTION
1:20

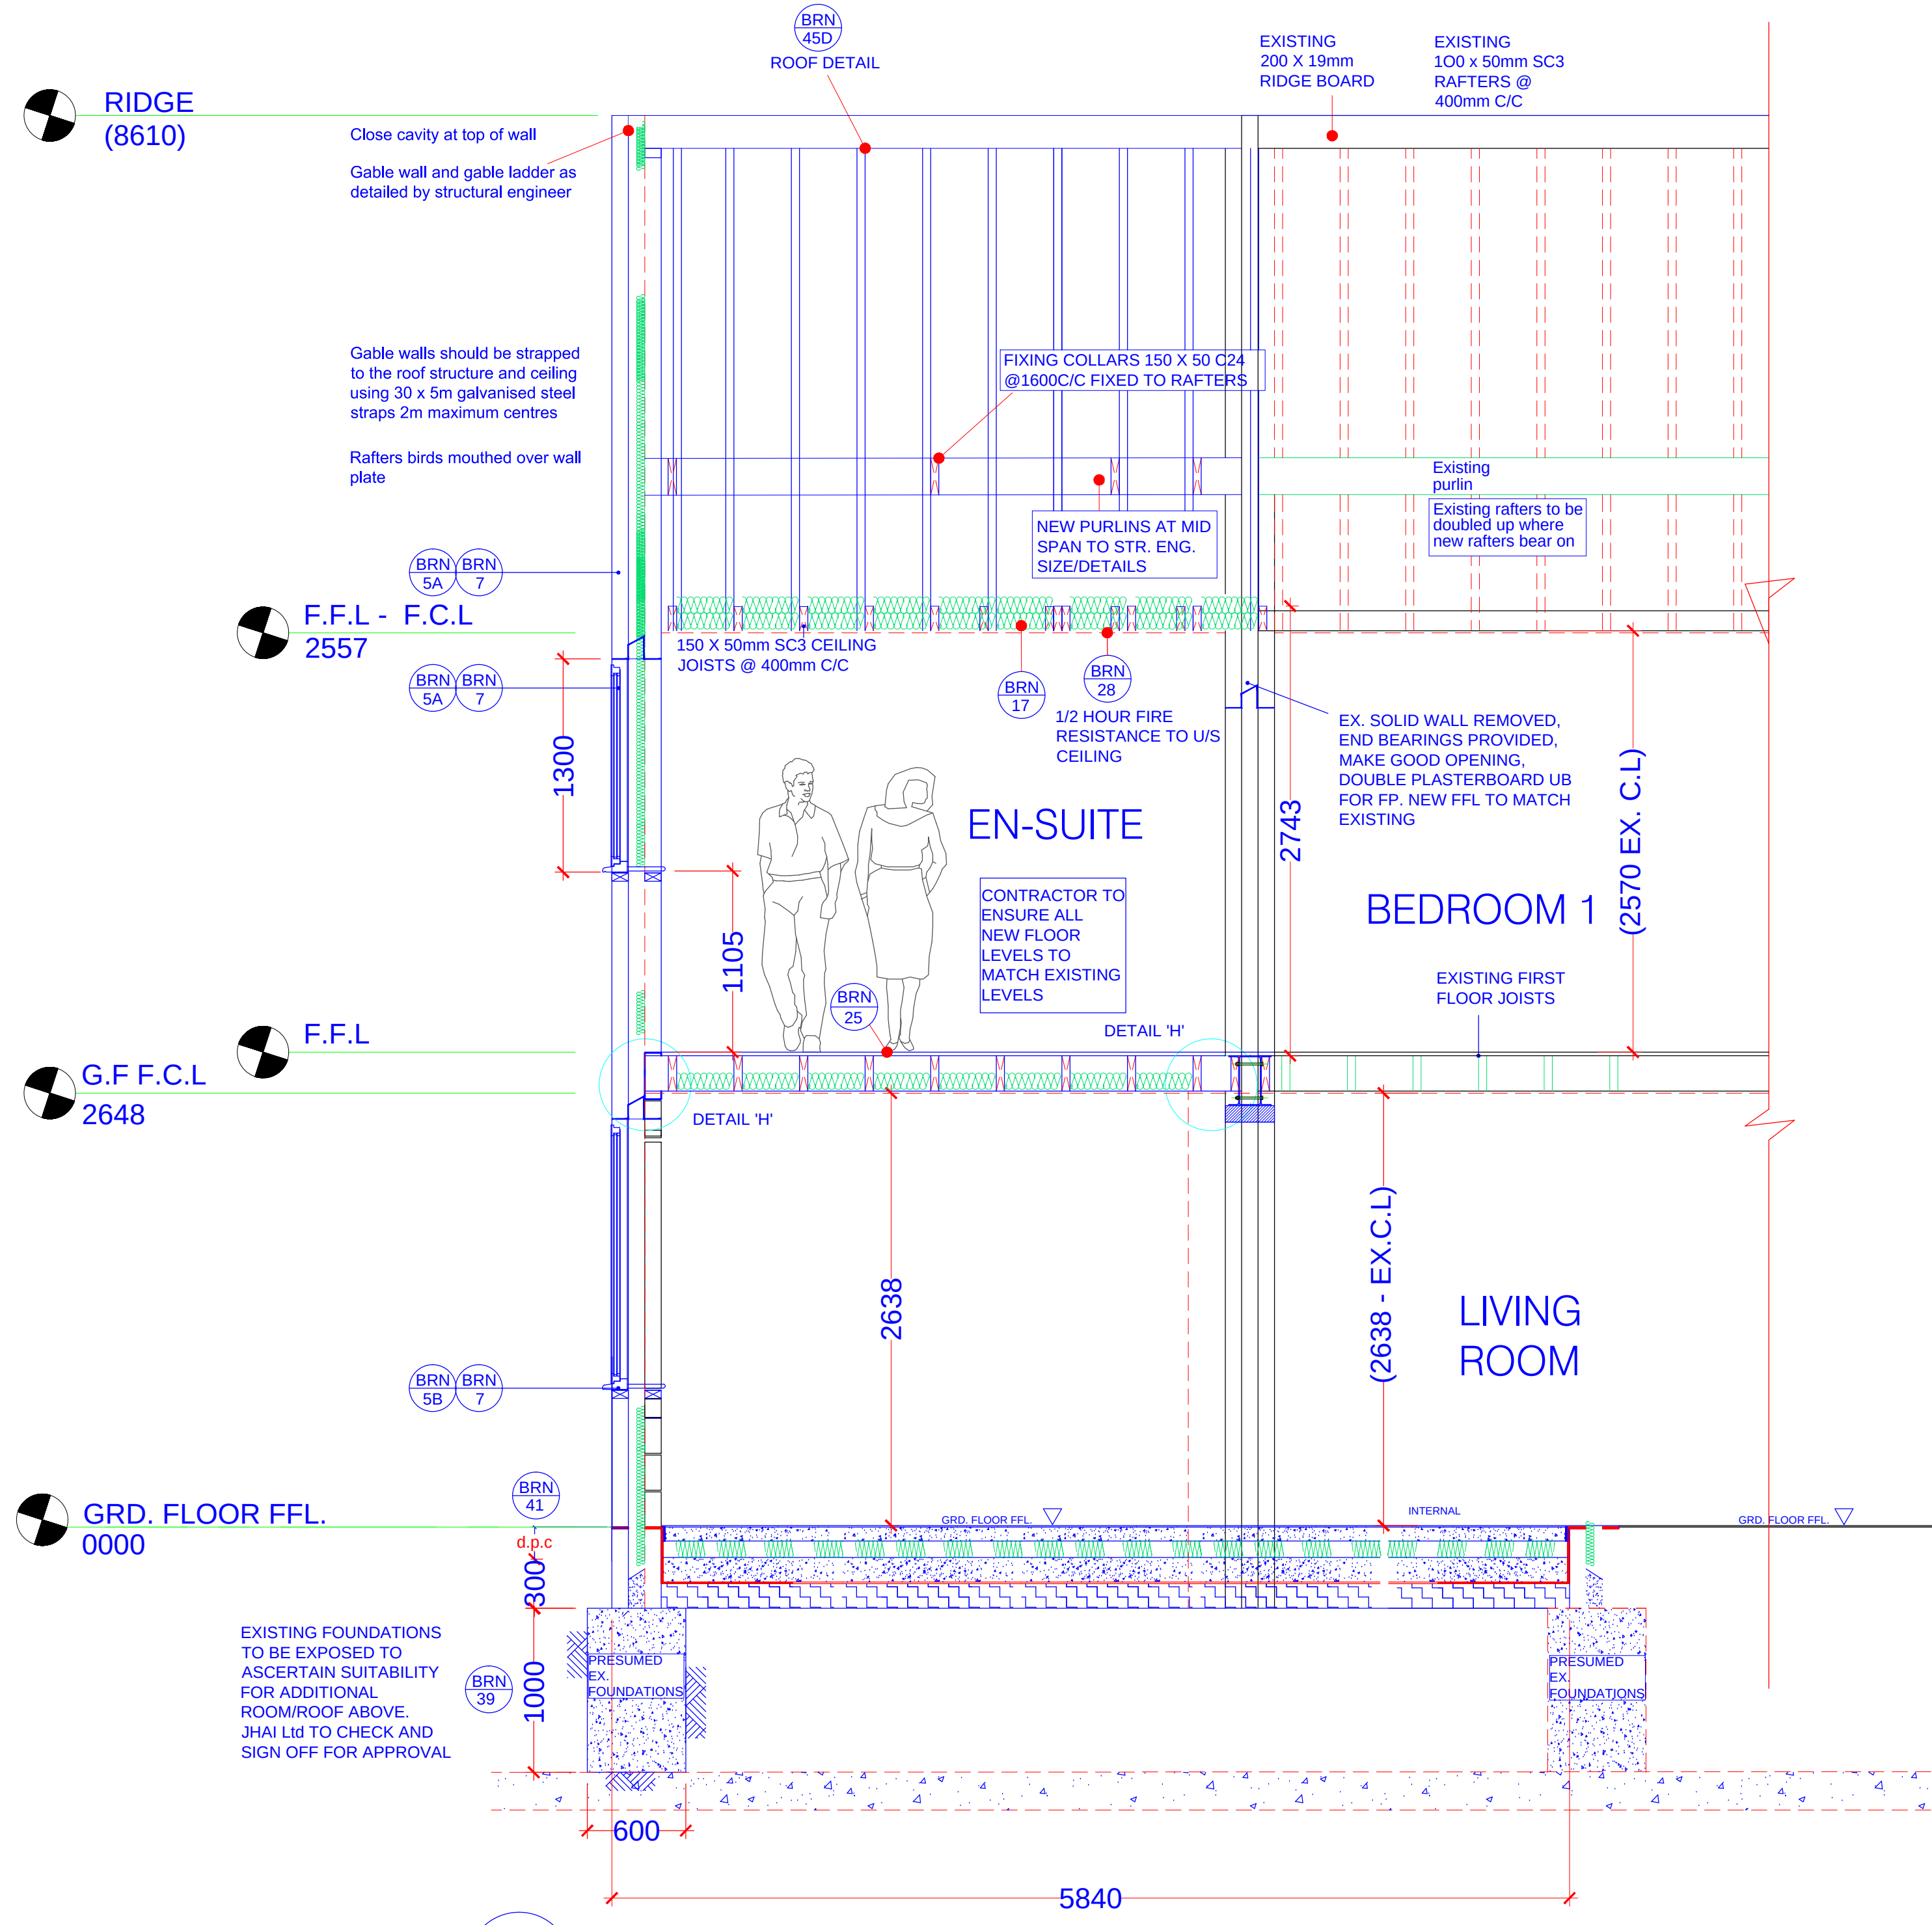


21 PROPOSED SECTION A-A
1:30

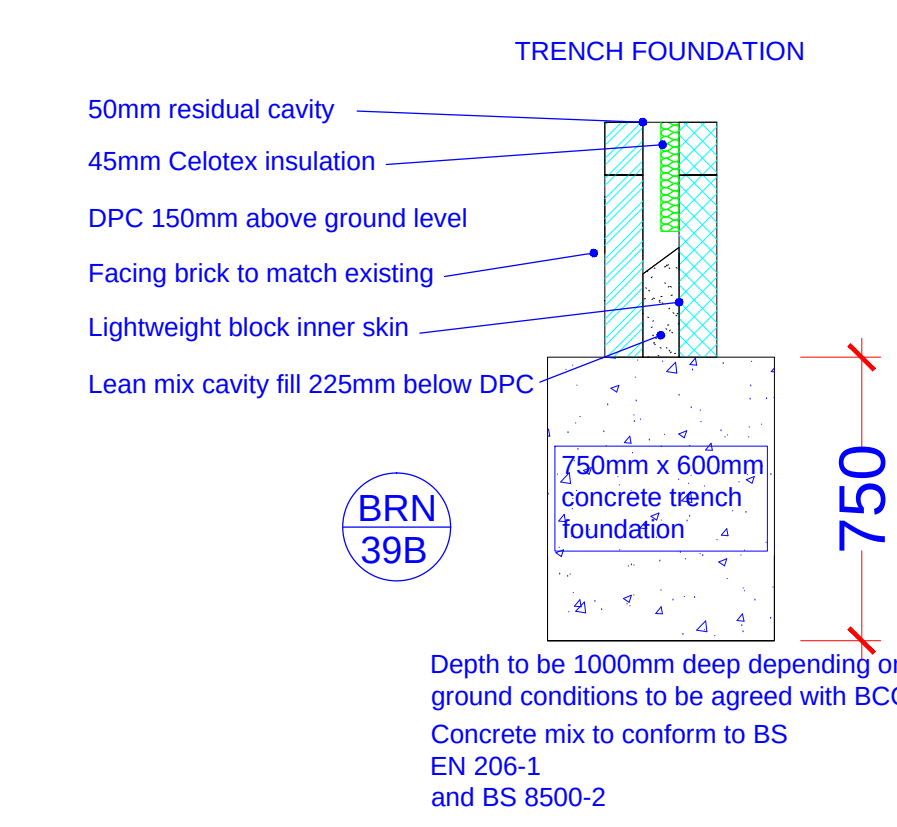


22 PROPOSED FOUNDATION DETAIL
1:20

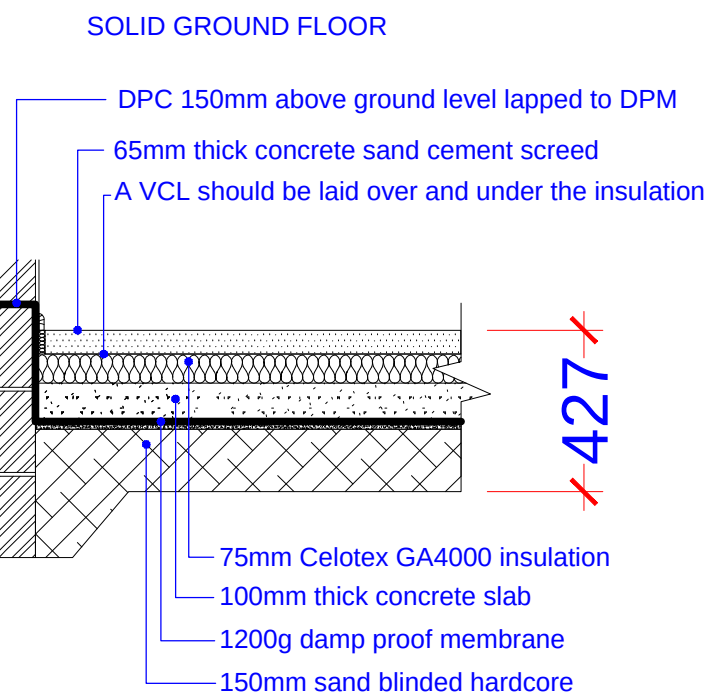


23 PROPOSED FLOOR SECTION
1:20

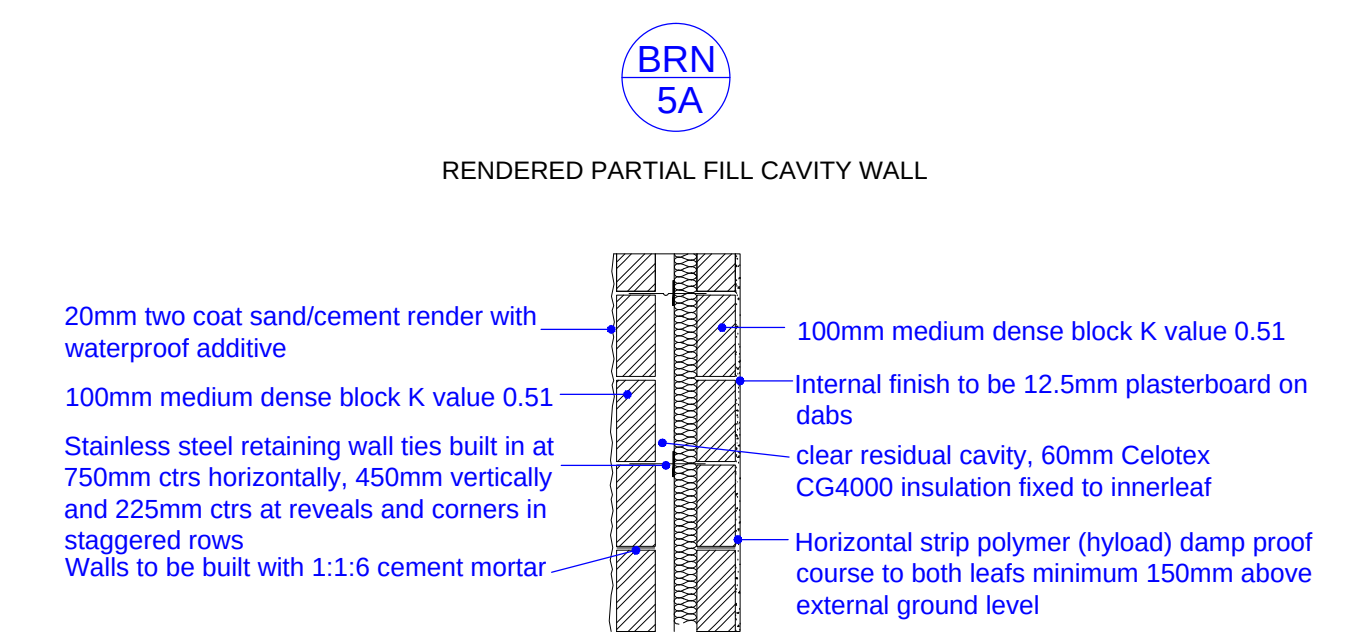

24 PROPOSED WALL SECTION THRU'
1:20

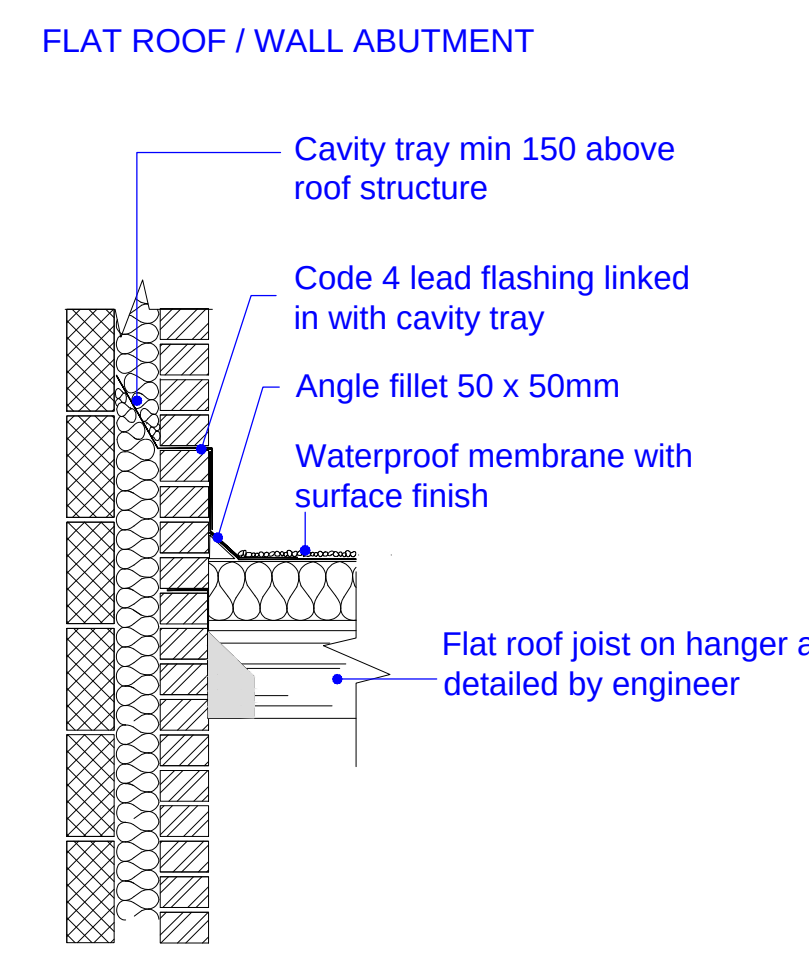

25 PROPOSED WALL ABUTMENT
1:16

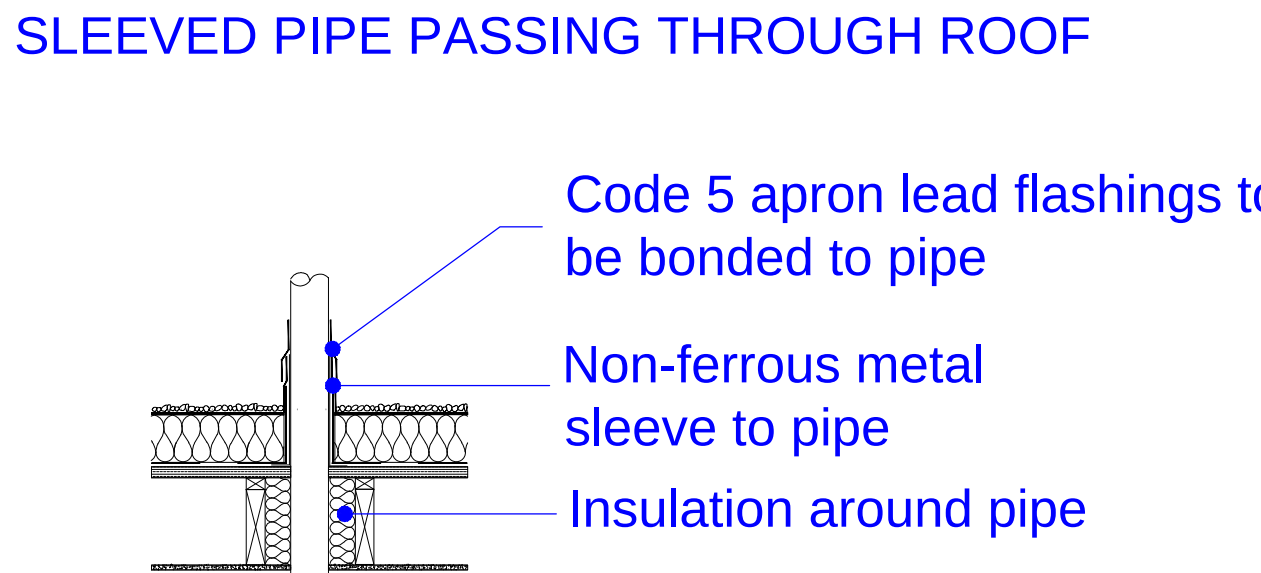

26 SLEEVED PIPE DETAIL
1:10

NOTE:
DRAWING: KAS 01A TO BE USED IN CONJUNCTION
WITH ASSOCIATED BUILDING REGULATIONS NOTES
KAS/BRN.
DIRECTIONAL NORTH ARROW SHOWN ON BLOCK &
LOCATION PLANS .

BRN 1 DENOTES ATTACHED BUILDING REGULATION NOTES
1 DENOTES ITEM No.

MODIFICATIONS		ISSUE:
amended window to bedroom 5		06/08/15 - B
TITLE PROPOSED FIRST FLOOR EXTENSION ABOVE EXISTING EXTERNAL MATERIAL CHANGE TO PROPERTY		
CUSTOMER MR K MIAH 15 BILLET AVENUE, WATERLOOVILLE HANTS, PO7 7SZ		
DRAWN BY:		DRAWING NO: KAS 01A 2 OF 2
DATE:		VARIES: 16.06.2015
REVISION:		B AO