


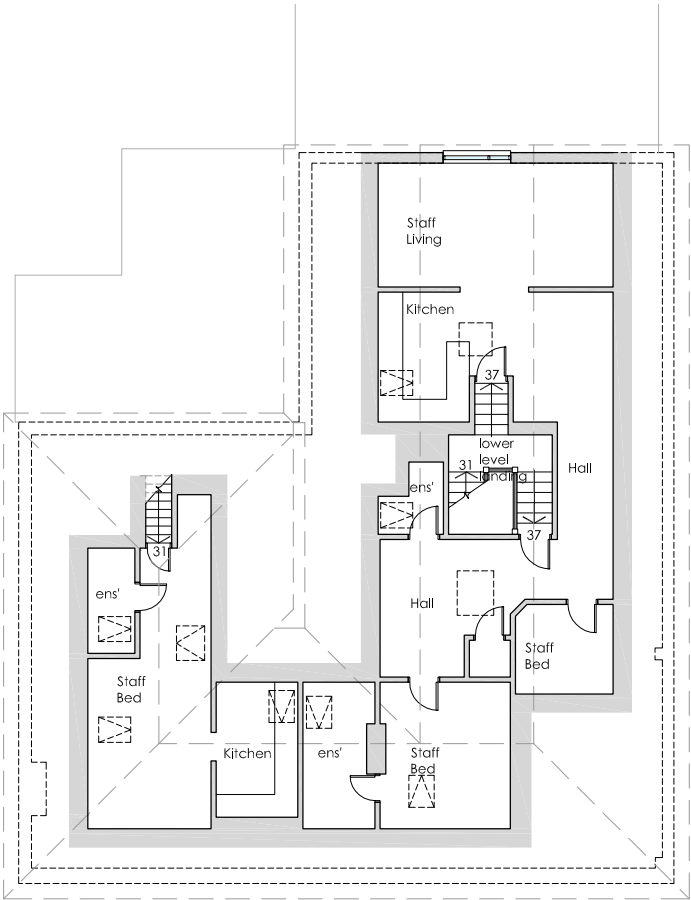


 

Second Floor

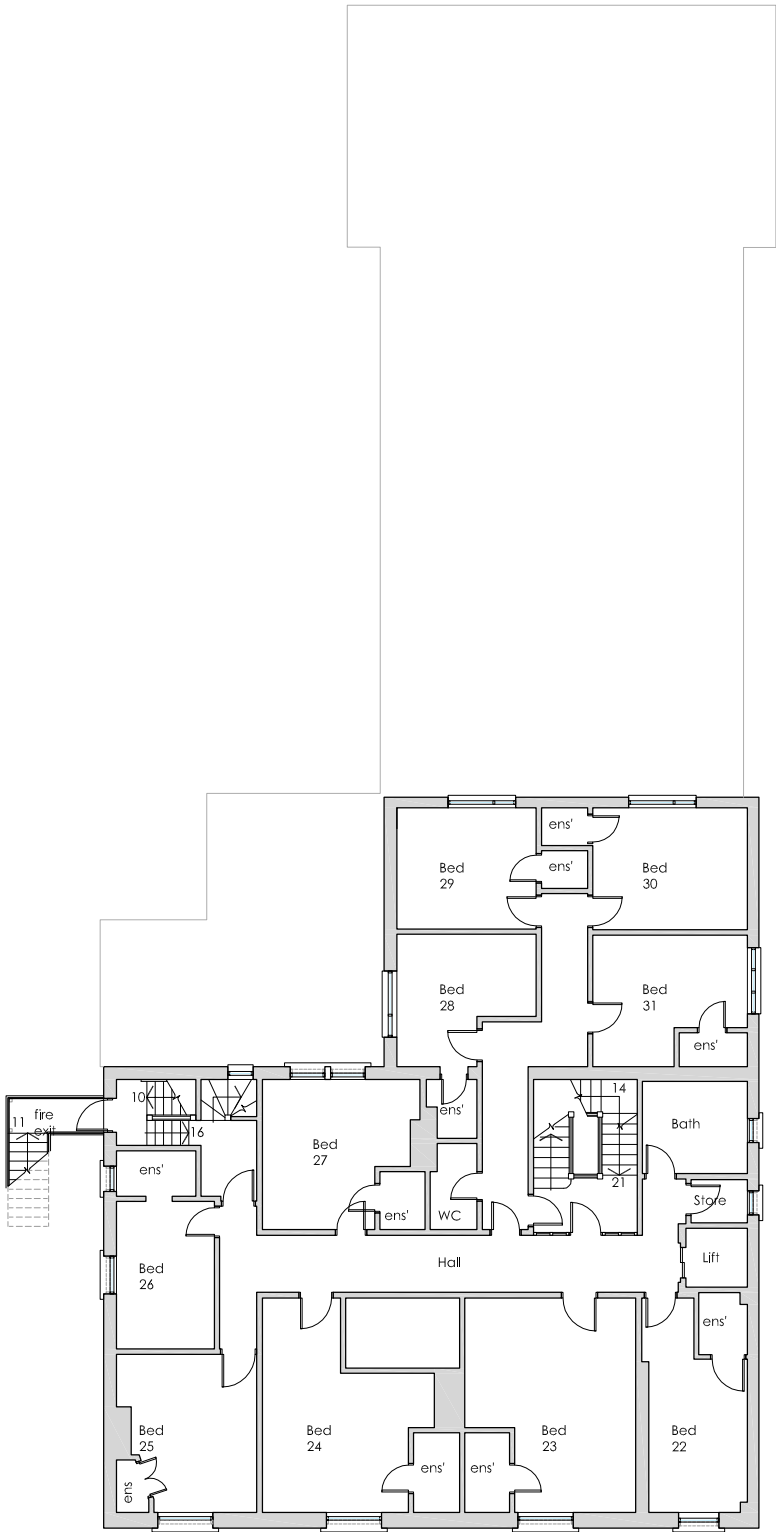

First Floor

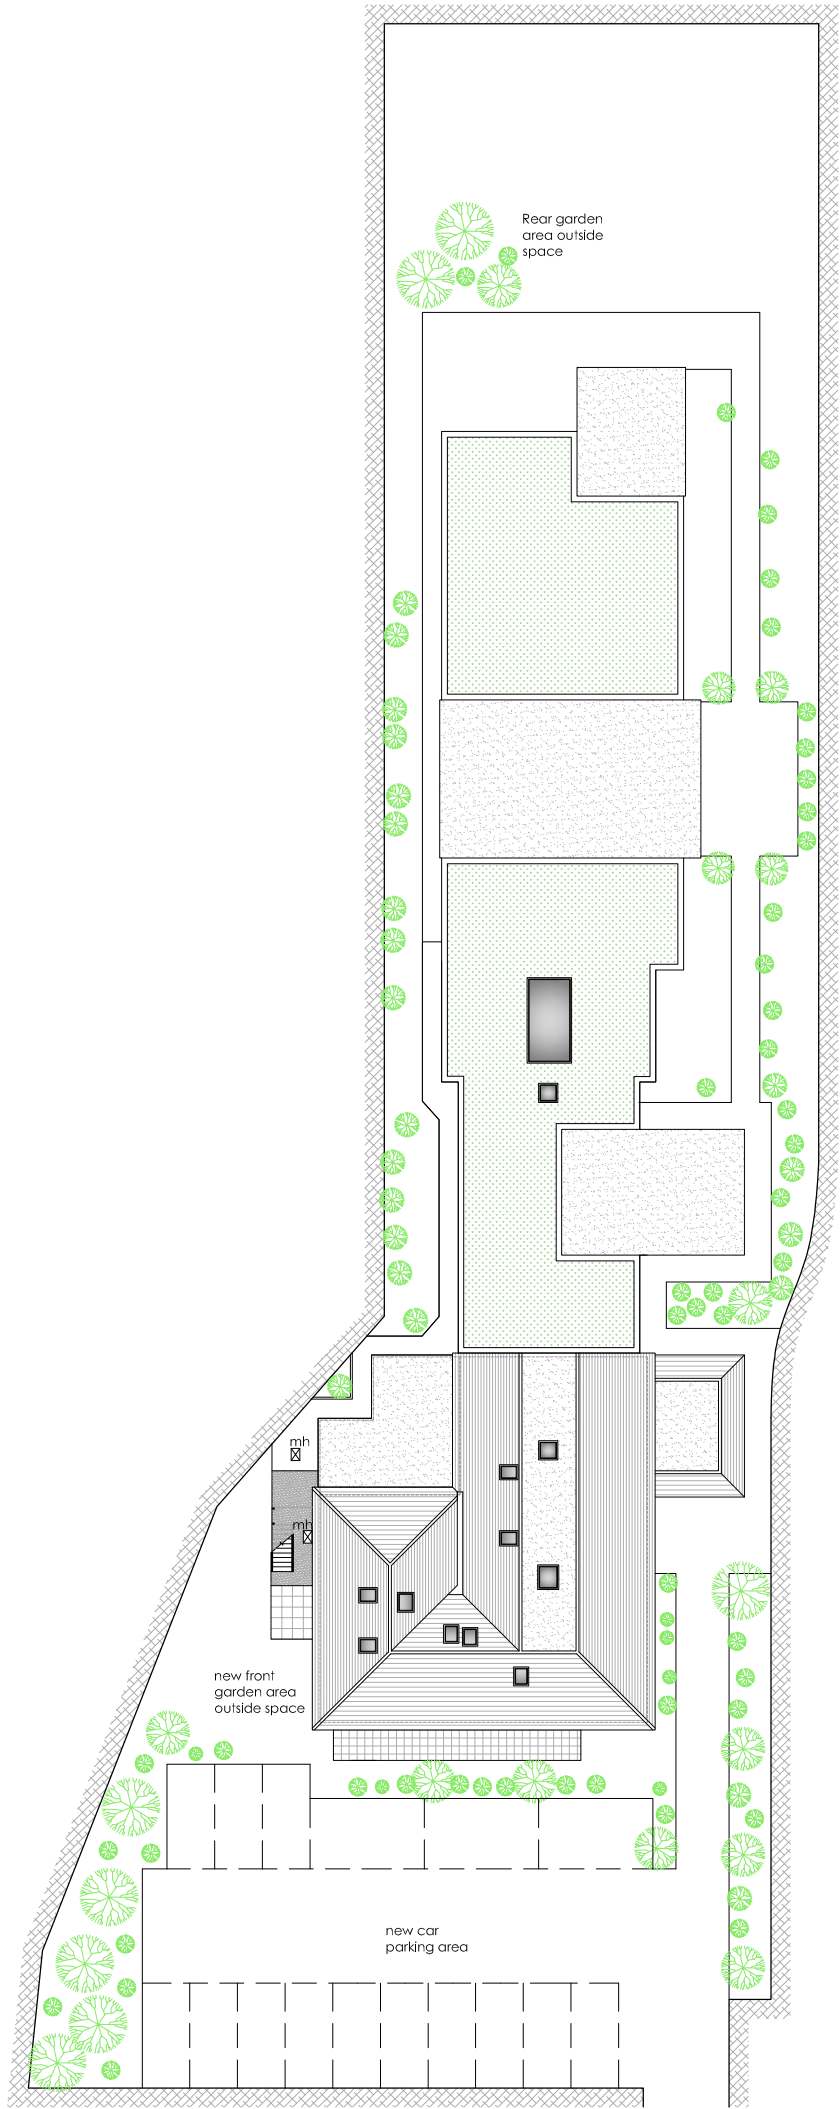

Roof Plan
1:200

G	PARKING AMENDED AND LANDSCAPING ADDED	03.08.15	GT	
F	PARKING INCREASED TO 17 SPACES	28.07.15	GT	
E	ADDITIONAL PARKING ADDED	19.06.15	GT	
D	ADDED ROOF PLAN	09.04.15	CM	
C	DESIGN ALTERATIONS	18.03.15	AJ	
B	CLIENT ALTERATIONS	12.02.15	GT	
A	CLIENT AMENDMENTS	12.11.14	GT	
REV	DESCRIPTION	DATE	BY	CHKD

Amphenol Business Complex
Thanet Way
Whitstable
Kent CT5 3JF

t: 01227 261453
f: 01227 261456
e: info@giarti.co.uk
www.giarti.co.uk

client details
White Lodge Residential Care Home

project details
67 Havant Road
Emsworth, Portsmouth

drawing title
Proposed Plans
First, Second & Roof

date 24-09-2014 scale As Ind' @ A1 drawn by GT

project no.	drawing no.	revision
1192	004	G