




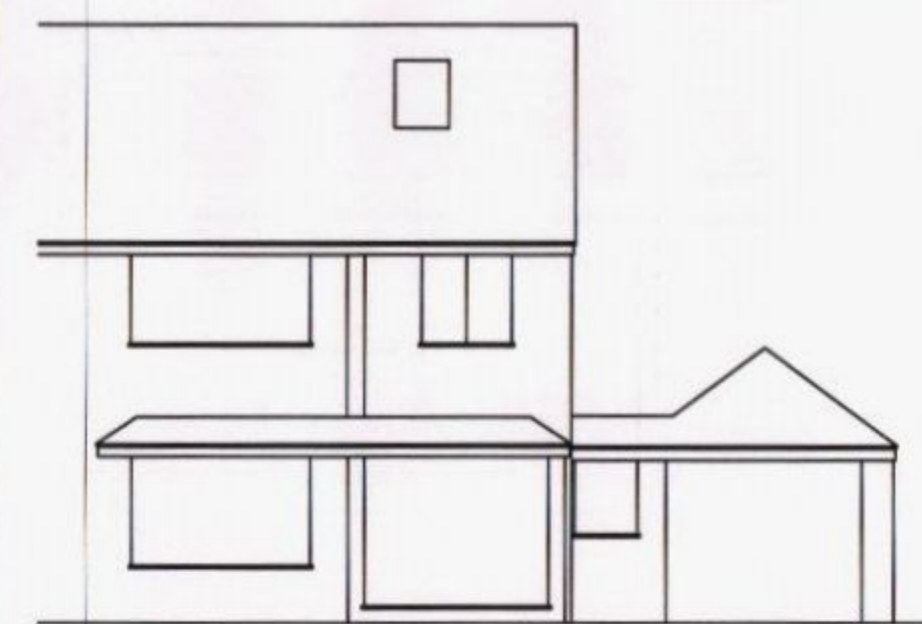


Existing
Front elevation
1:100

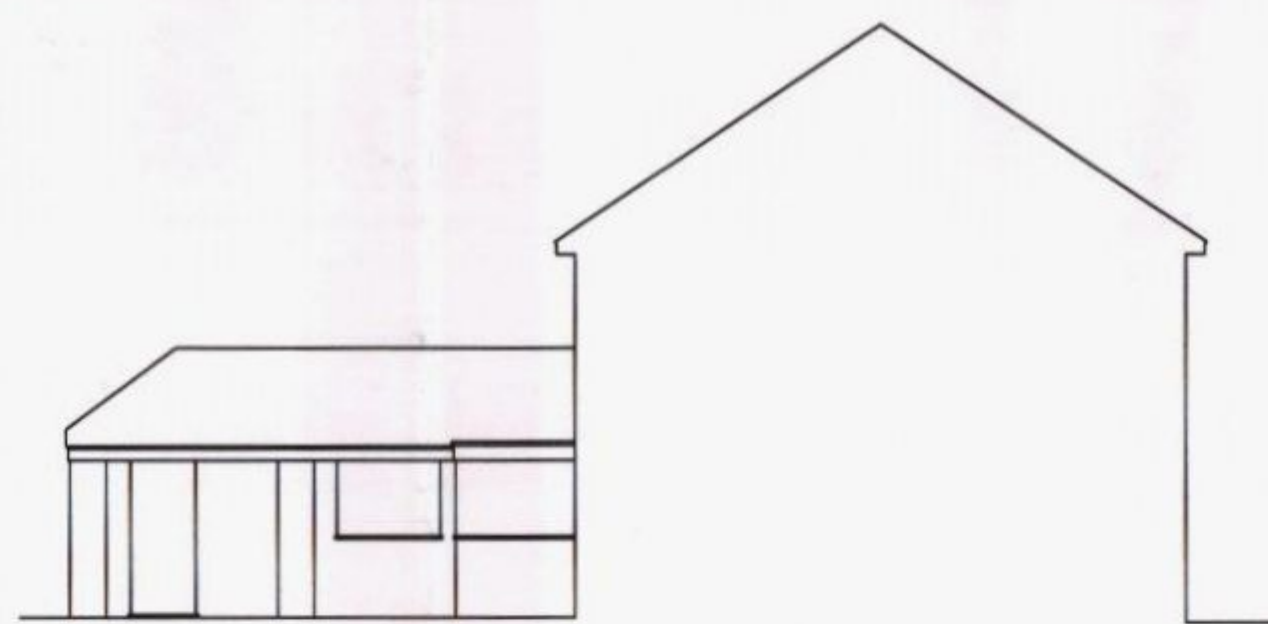


Existing
Side elevation
1:100

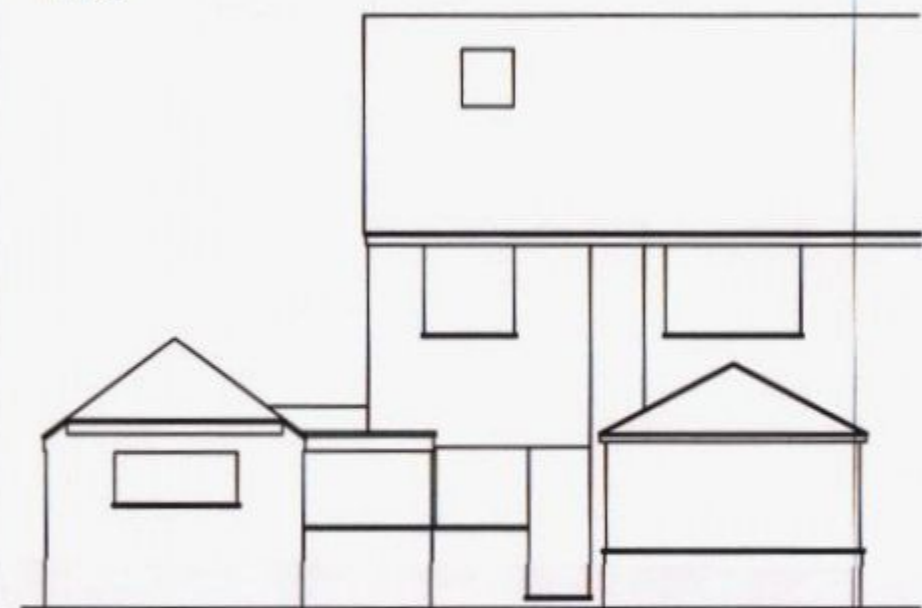


Existing
Rear elevation
1:100

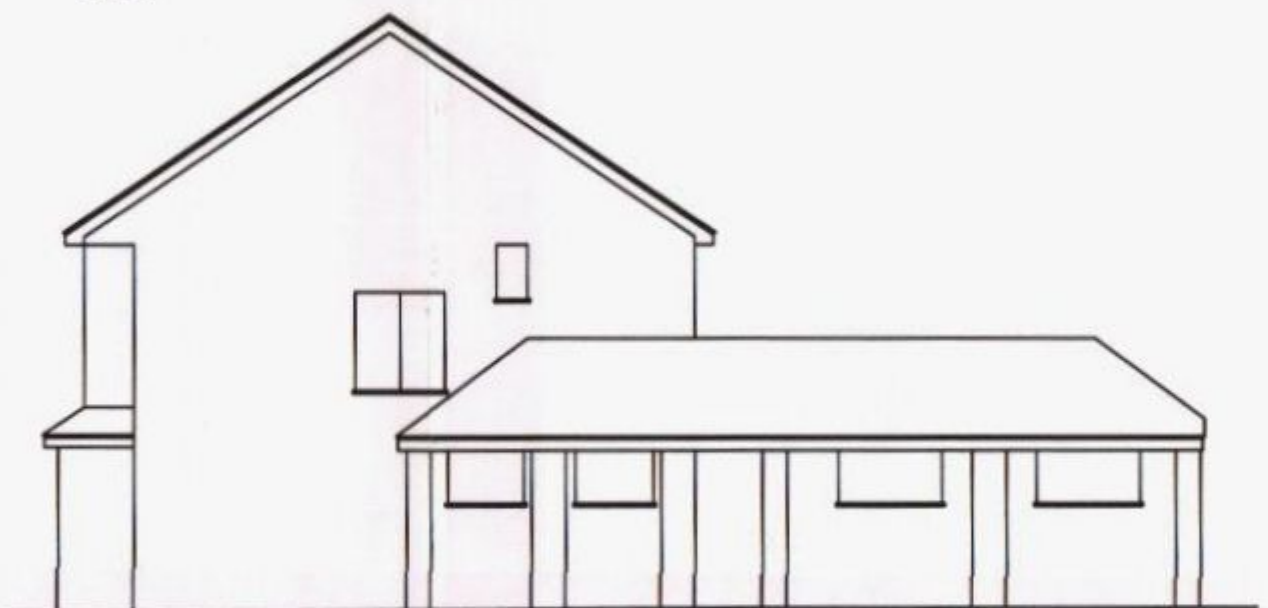


Existing
Side elevation
1:100

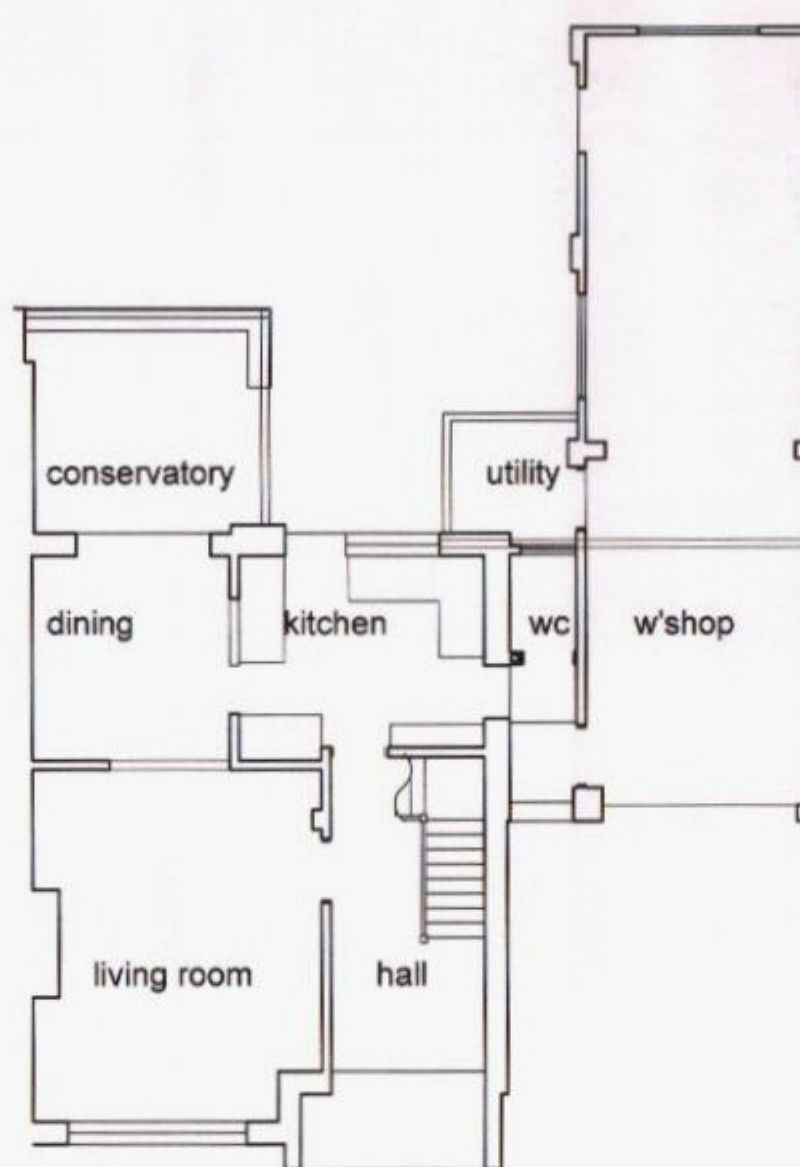


Existing
Ground floor plan
1:100

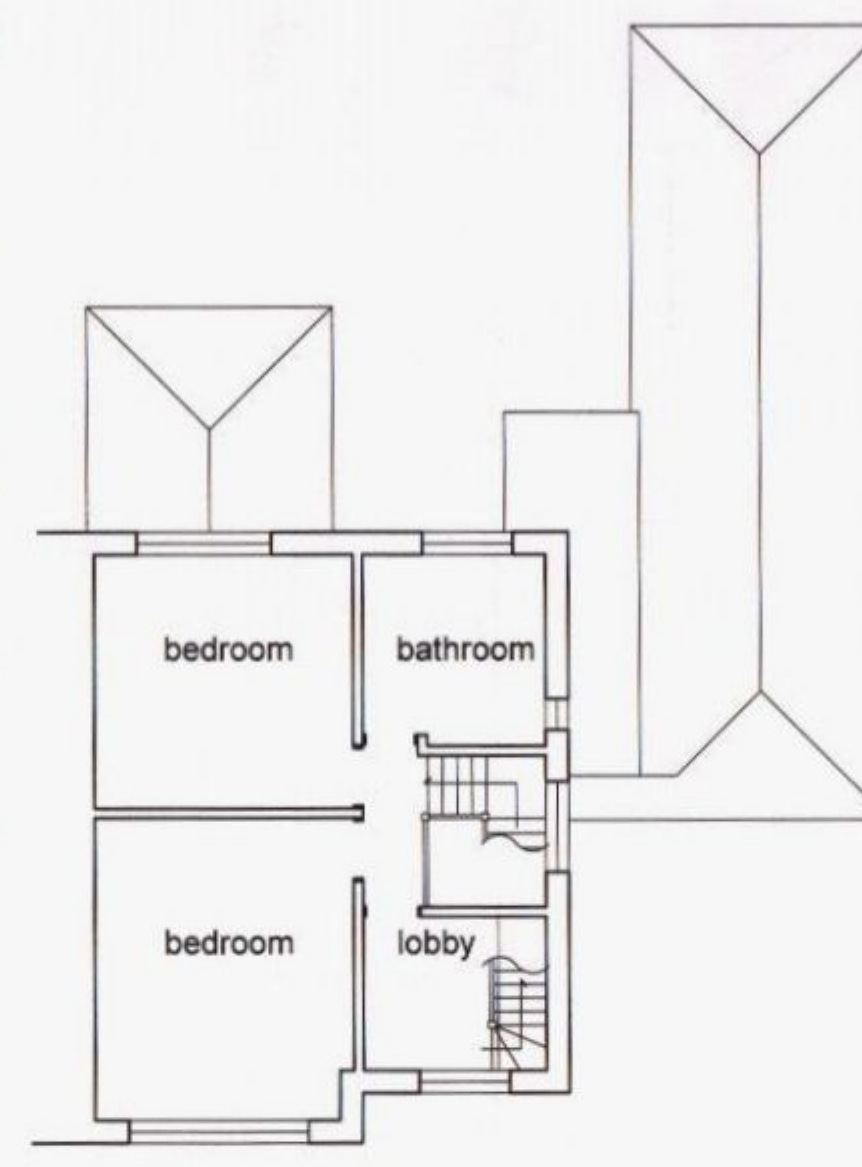


Existing
First floor plan
1:100

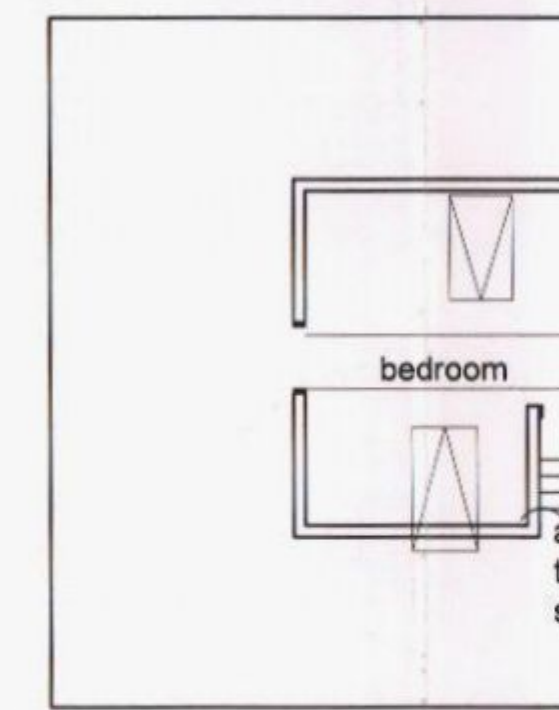


Existing
Second floor plan
1:100

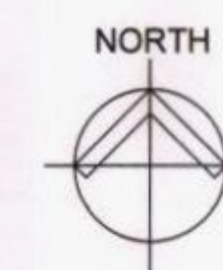


Location plan
1:1250

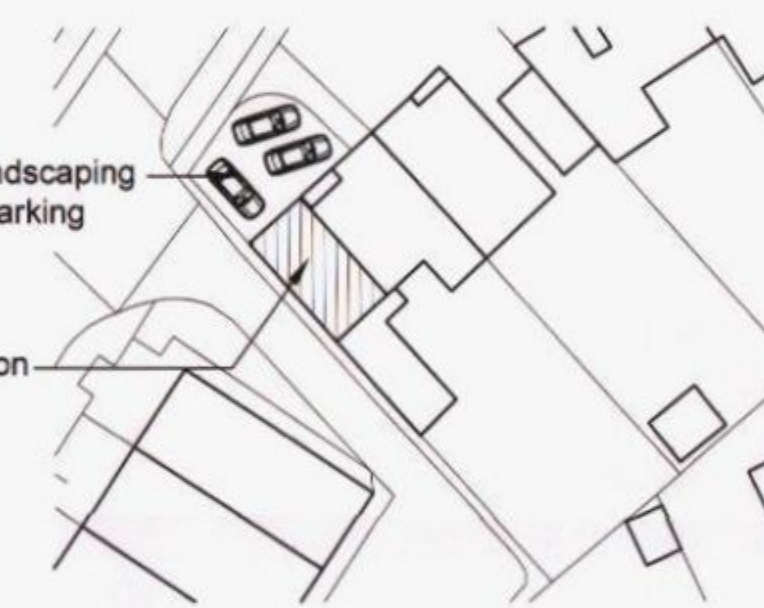

Block plan
1:500

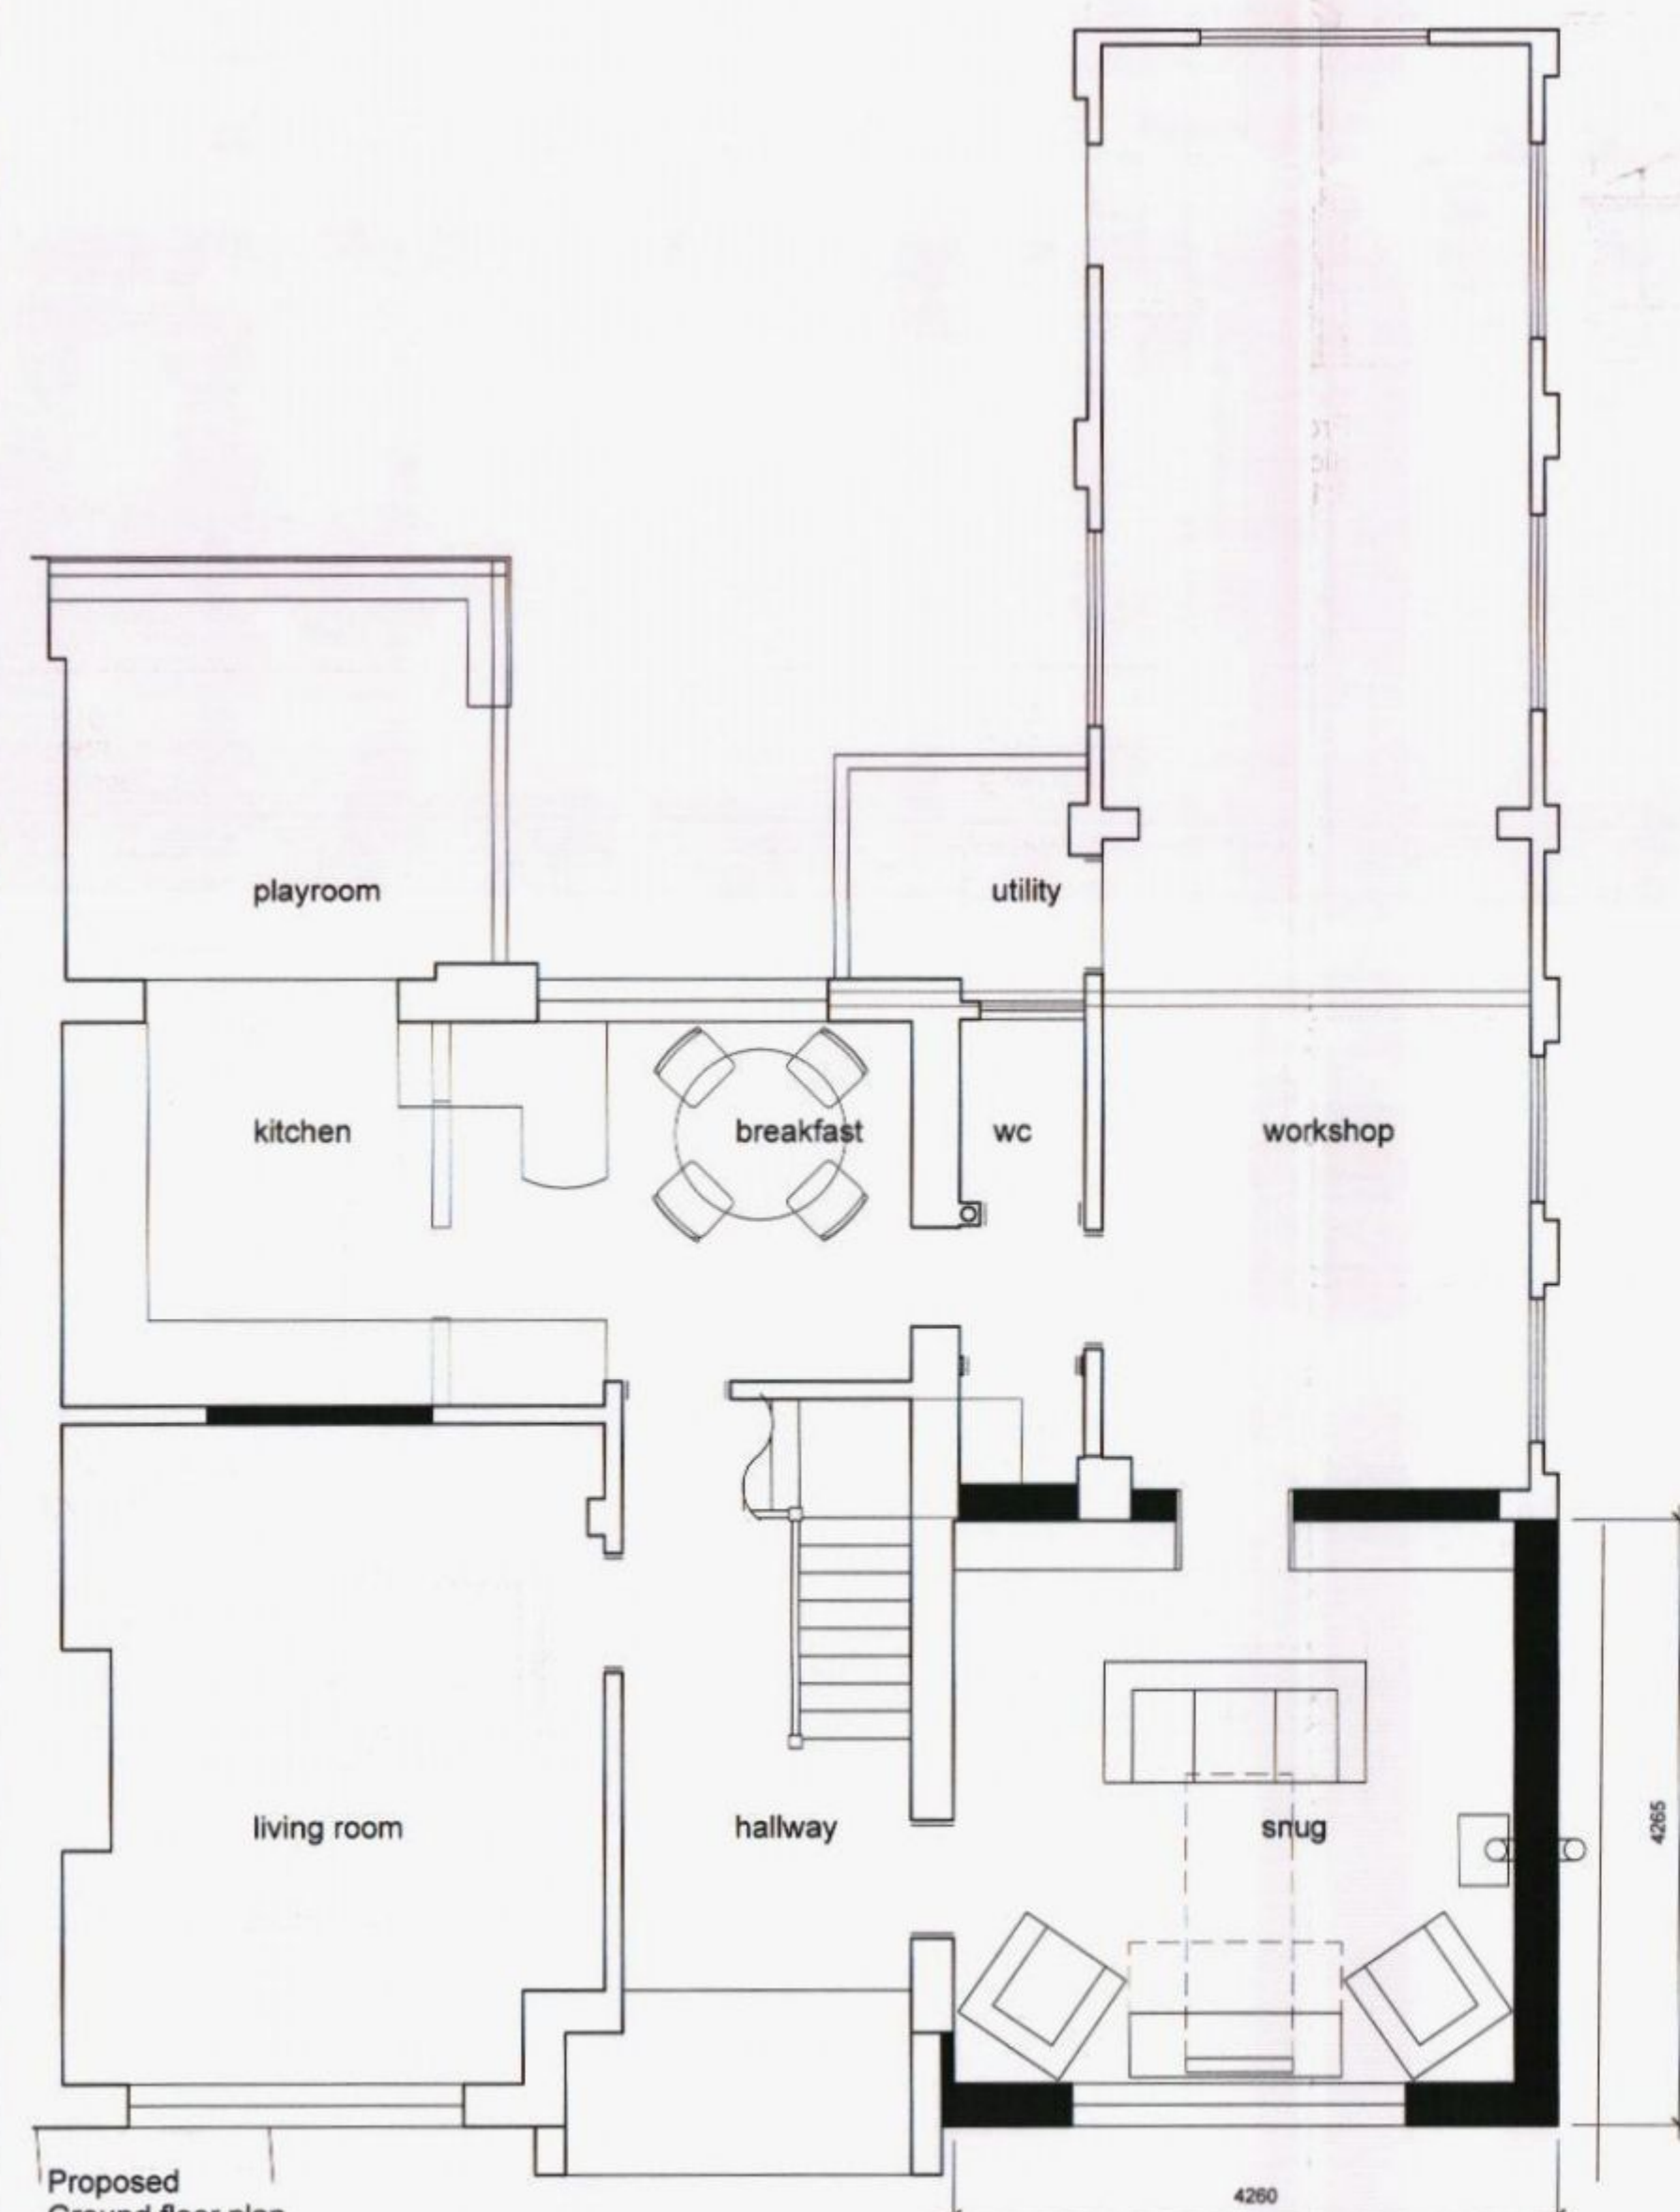


Proposed
Ground floor plan
1:50

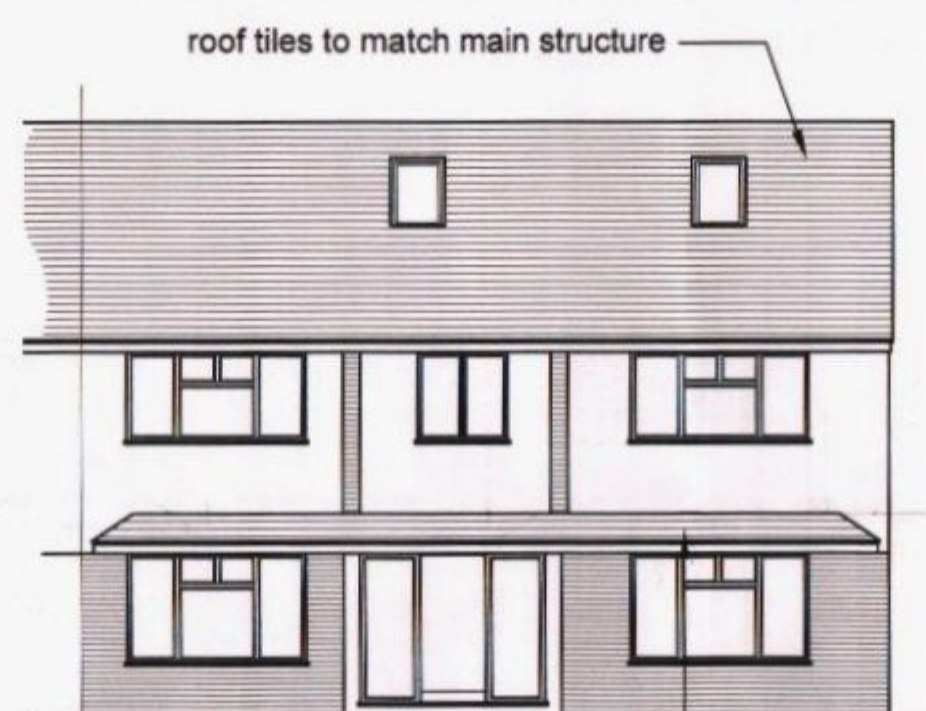


Proposed
Front elevation
1:100




Proposed
Rear elevation
1:100

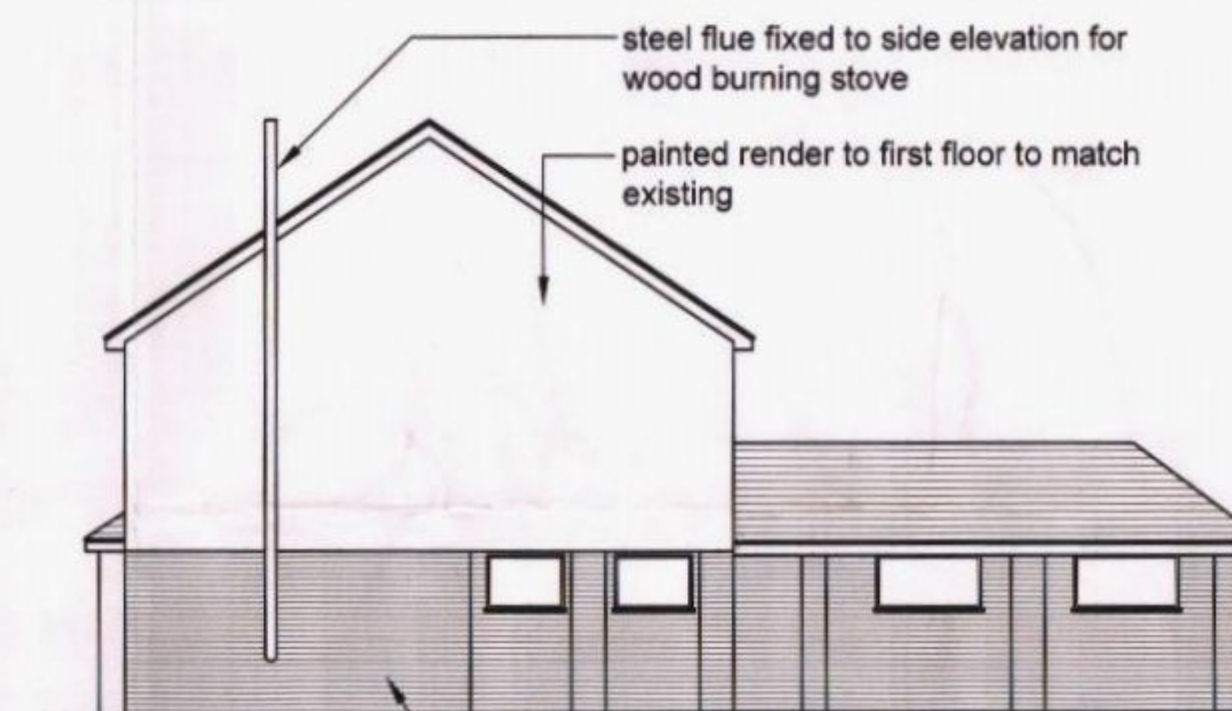

Proposed
Side elevation
1:100

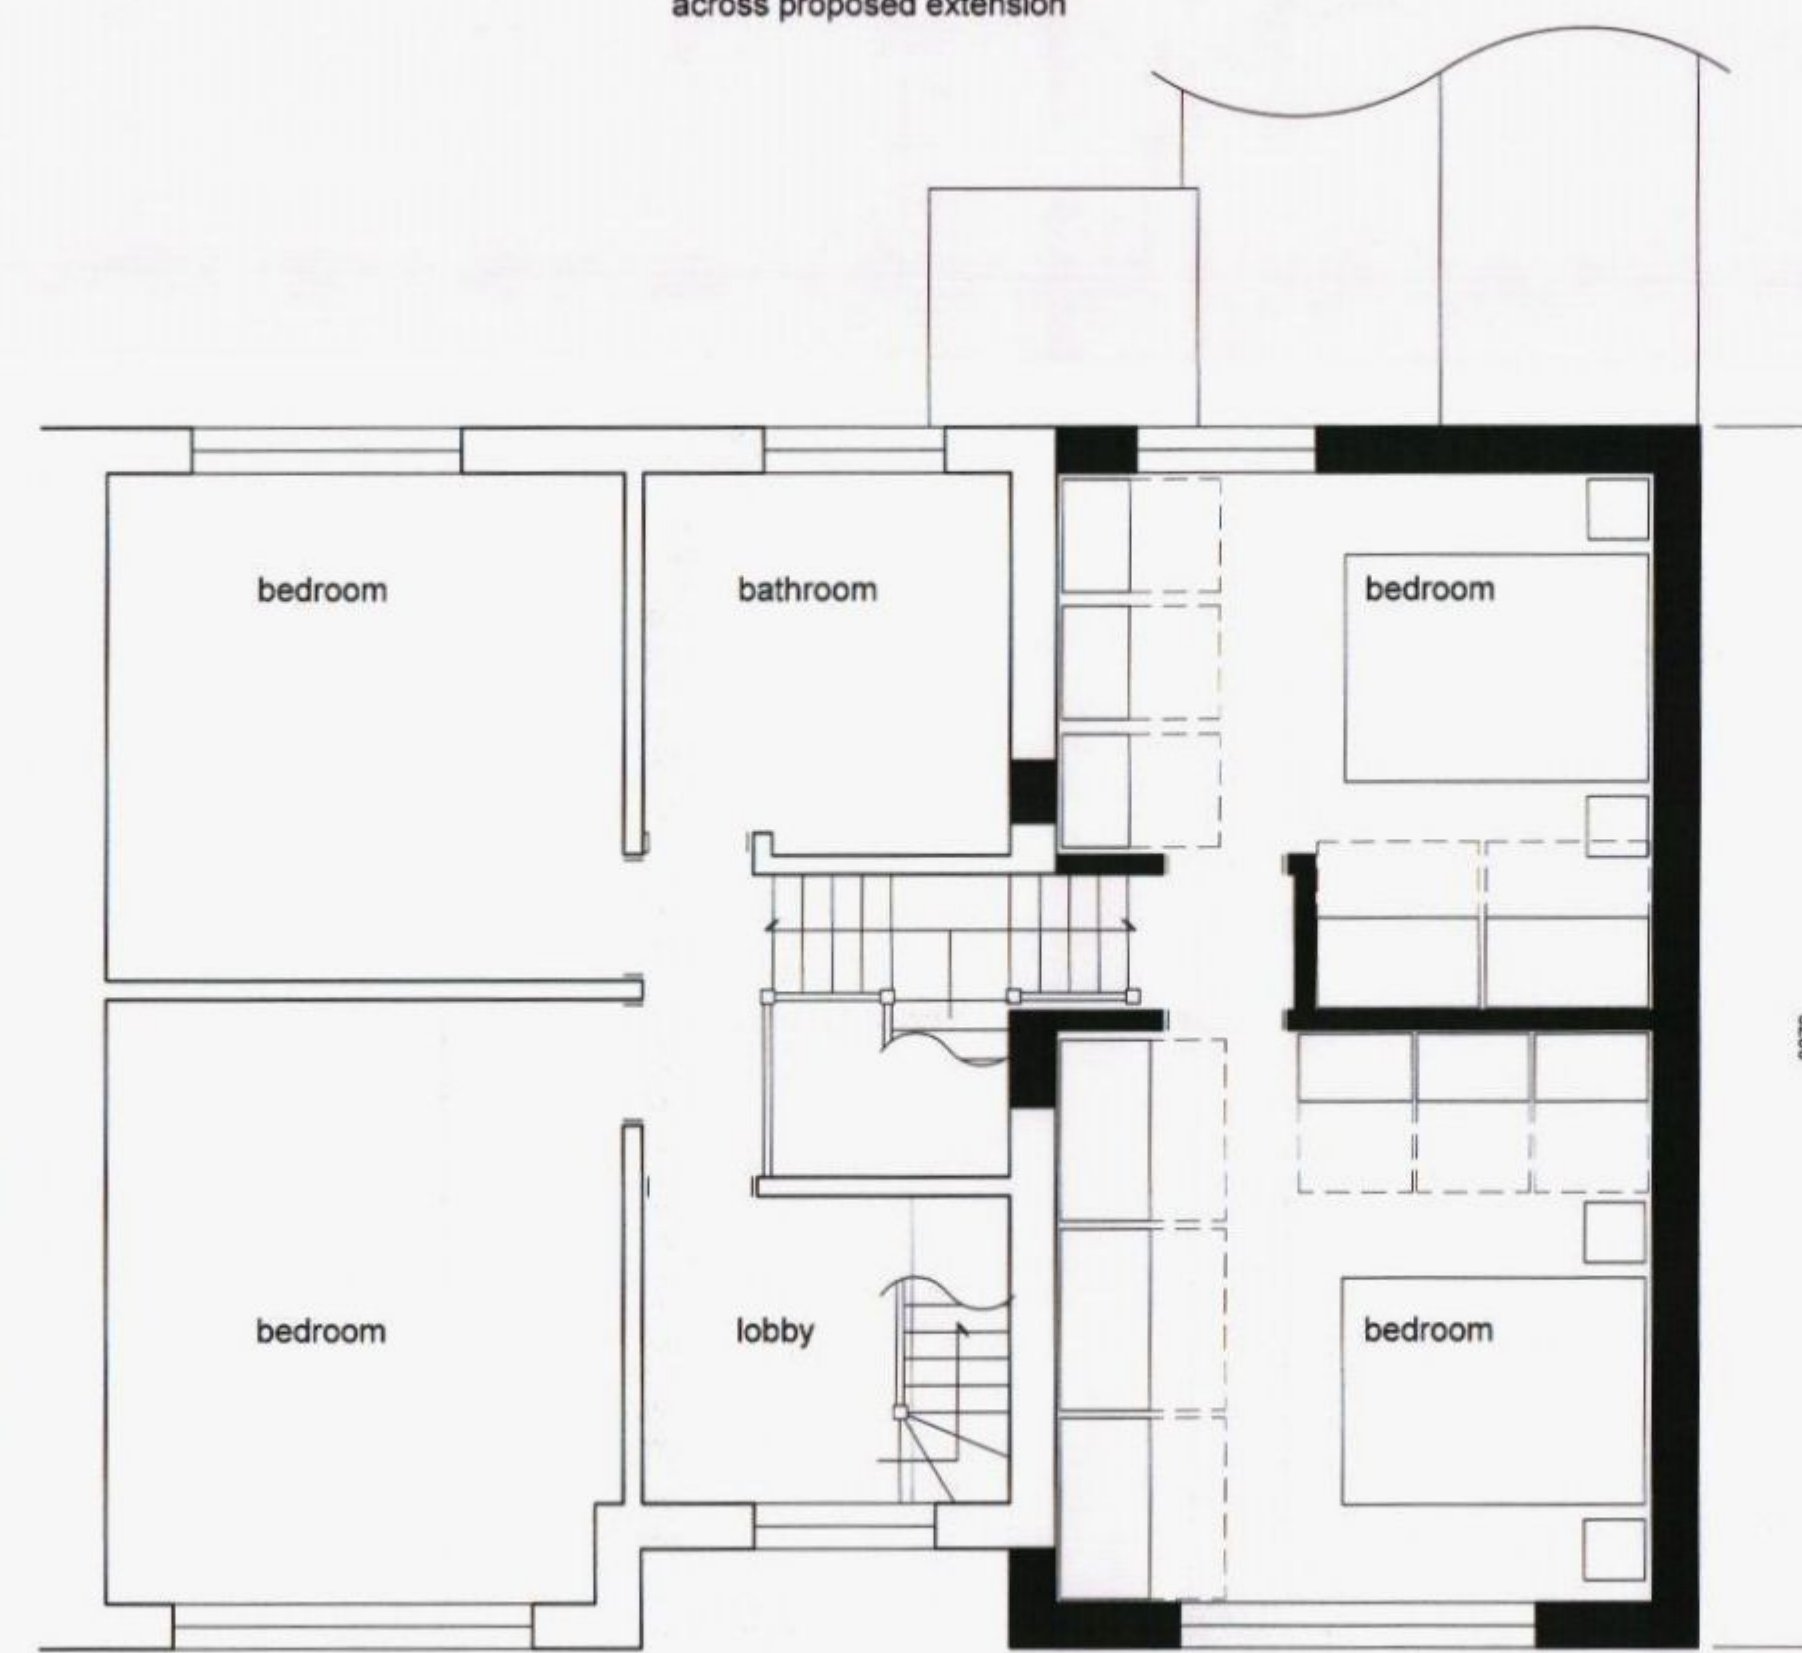

Proposed
First floor plan
1:50

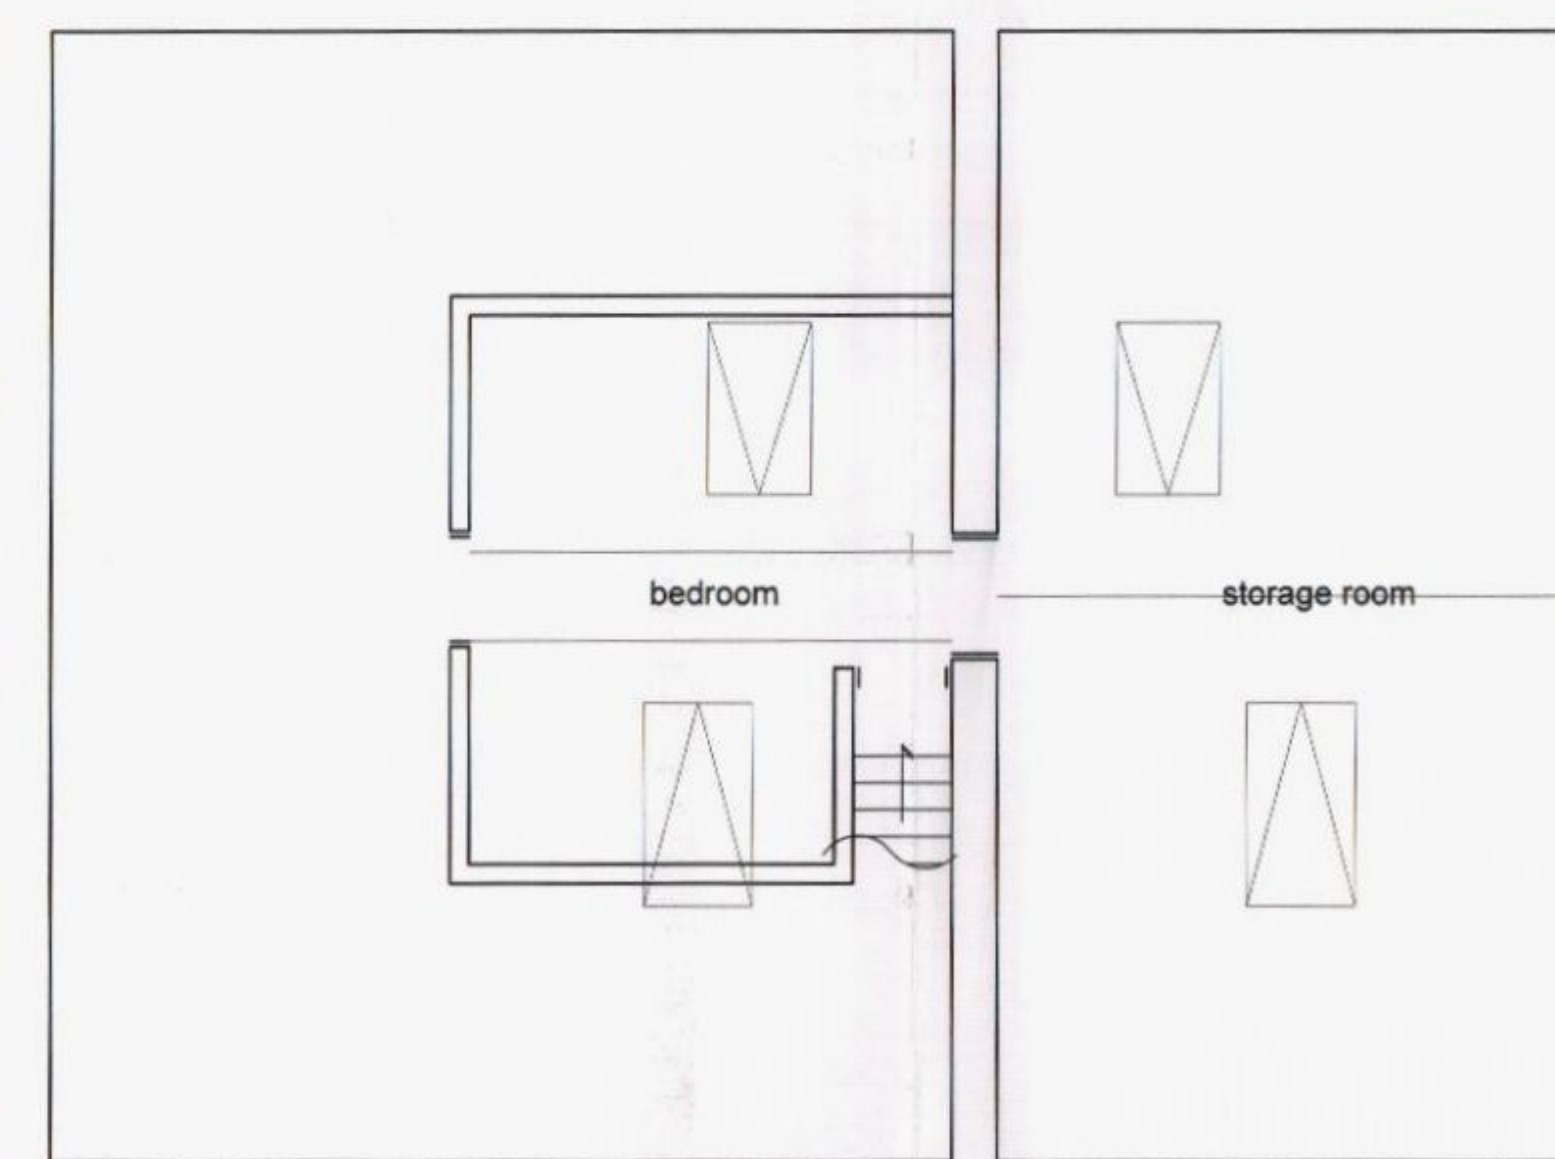

Proposed
Second floor plan
1:50

HAVANT BOROUGH
COUNCIL
14 JUL 2015
RECEIVED

A parking provision		drawn	chkd	date
Rev.	Description			
CLIENT				
Mr & Mrs Munt				
PROJECT				
4 Burnside Waterlooville, Hampshire				
DRAWING TITLE				
Planning Application Two storey side extension				
DATE	10.06.15	SCALE	1:100 & 1:50 @ A1	
0	1	2	3	4 5
Scale 1:100				
JOB / DRAWING NO.		REV.		
JJ100.03.01		A		