



30 High Street - Emsworth

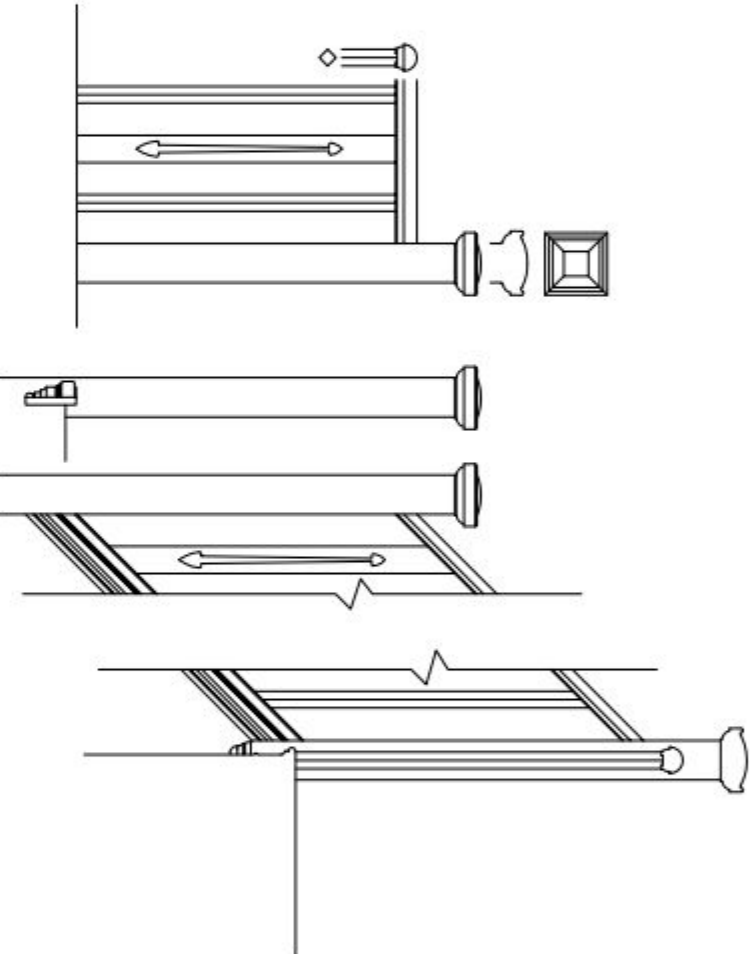


Details of stair
Scale 1:20

NOTES:
Dimensions to be checked on site before commencing work.
Any discrepancies shall be reported to the architect immediately.
Do not scale from these drawings except for planning purposes.
Use figured dimensions only.
Where applicable this drawing is to be read in conjunction with other consultants' drawings.
All drawings to be read in conjunction with specification and schedule of materials.
Mechanical and electrical drawings / specification

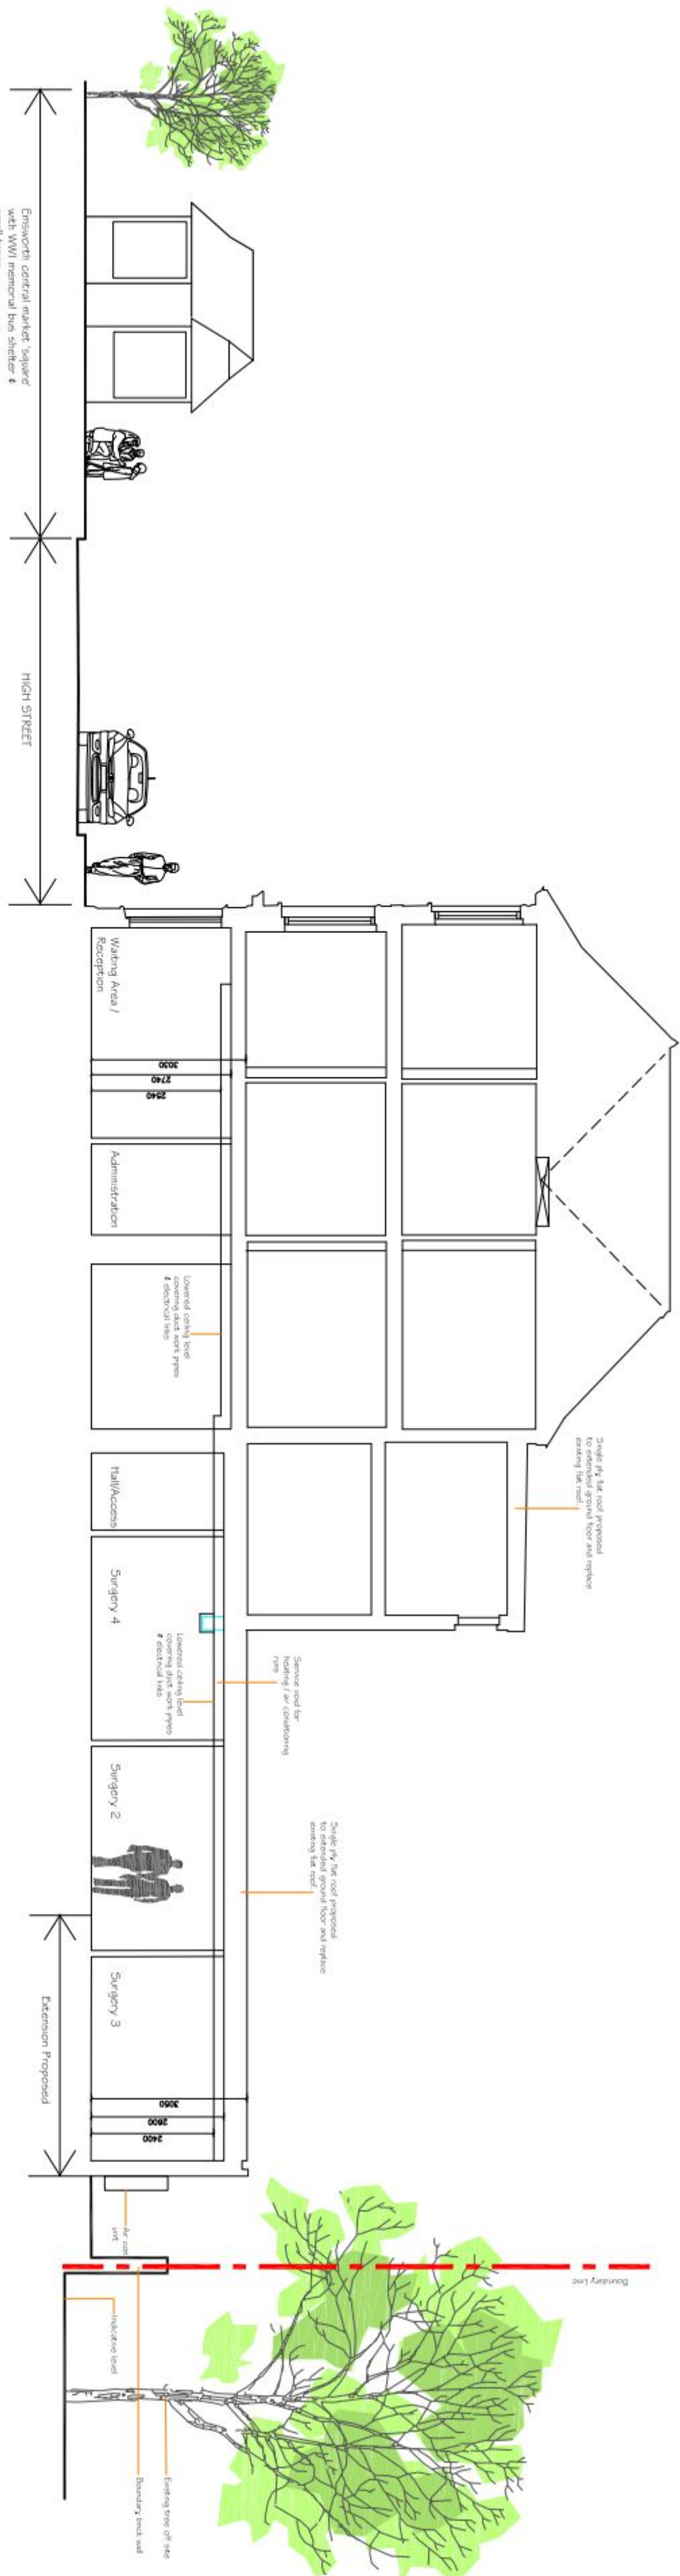


SECTION A-A

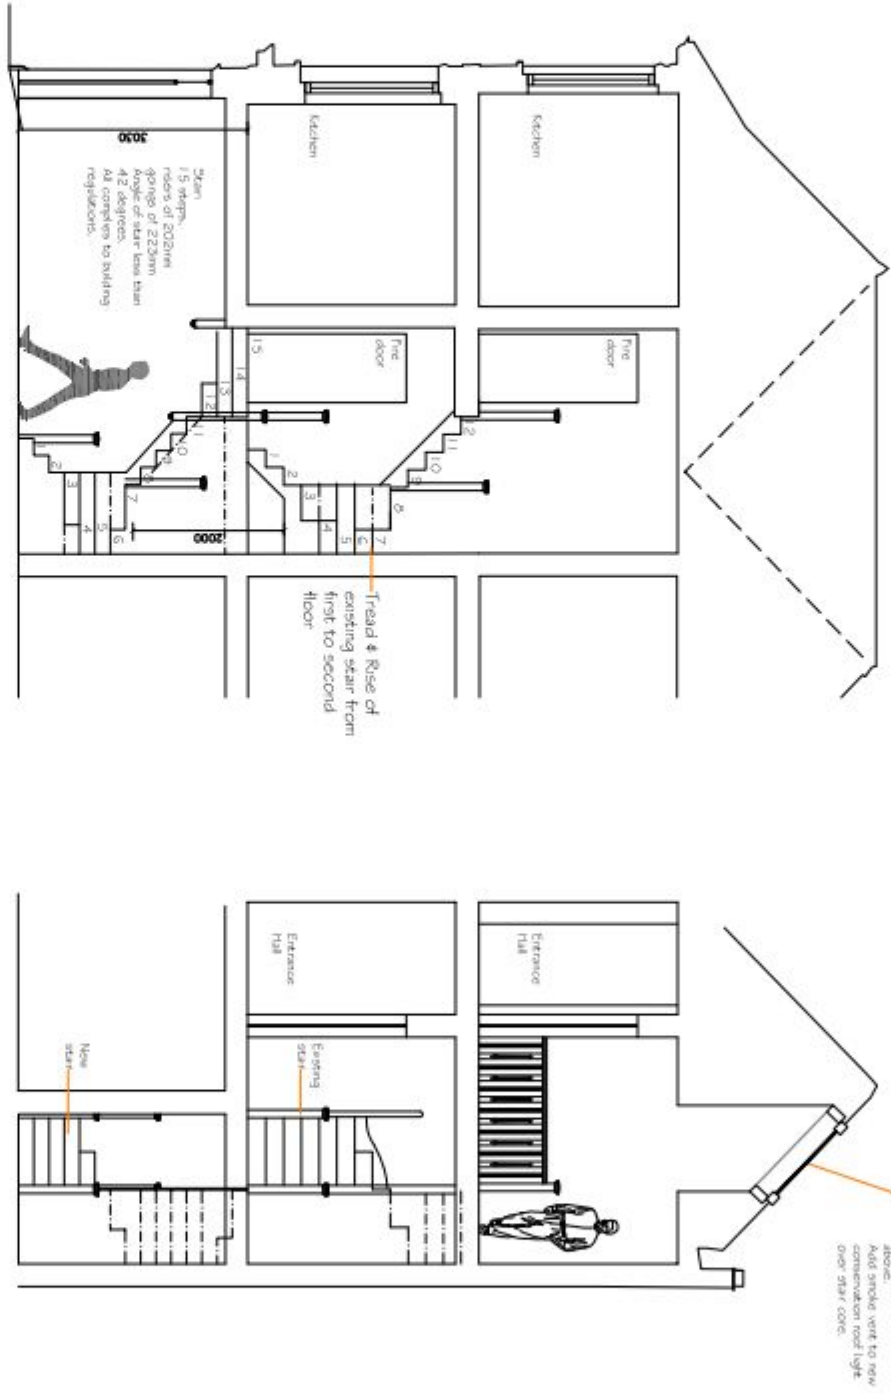


SECTION B-B



SECTION C-C

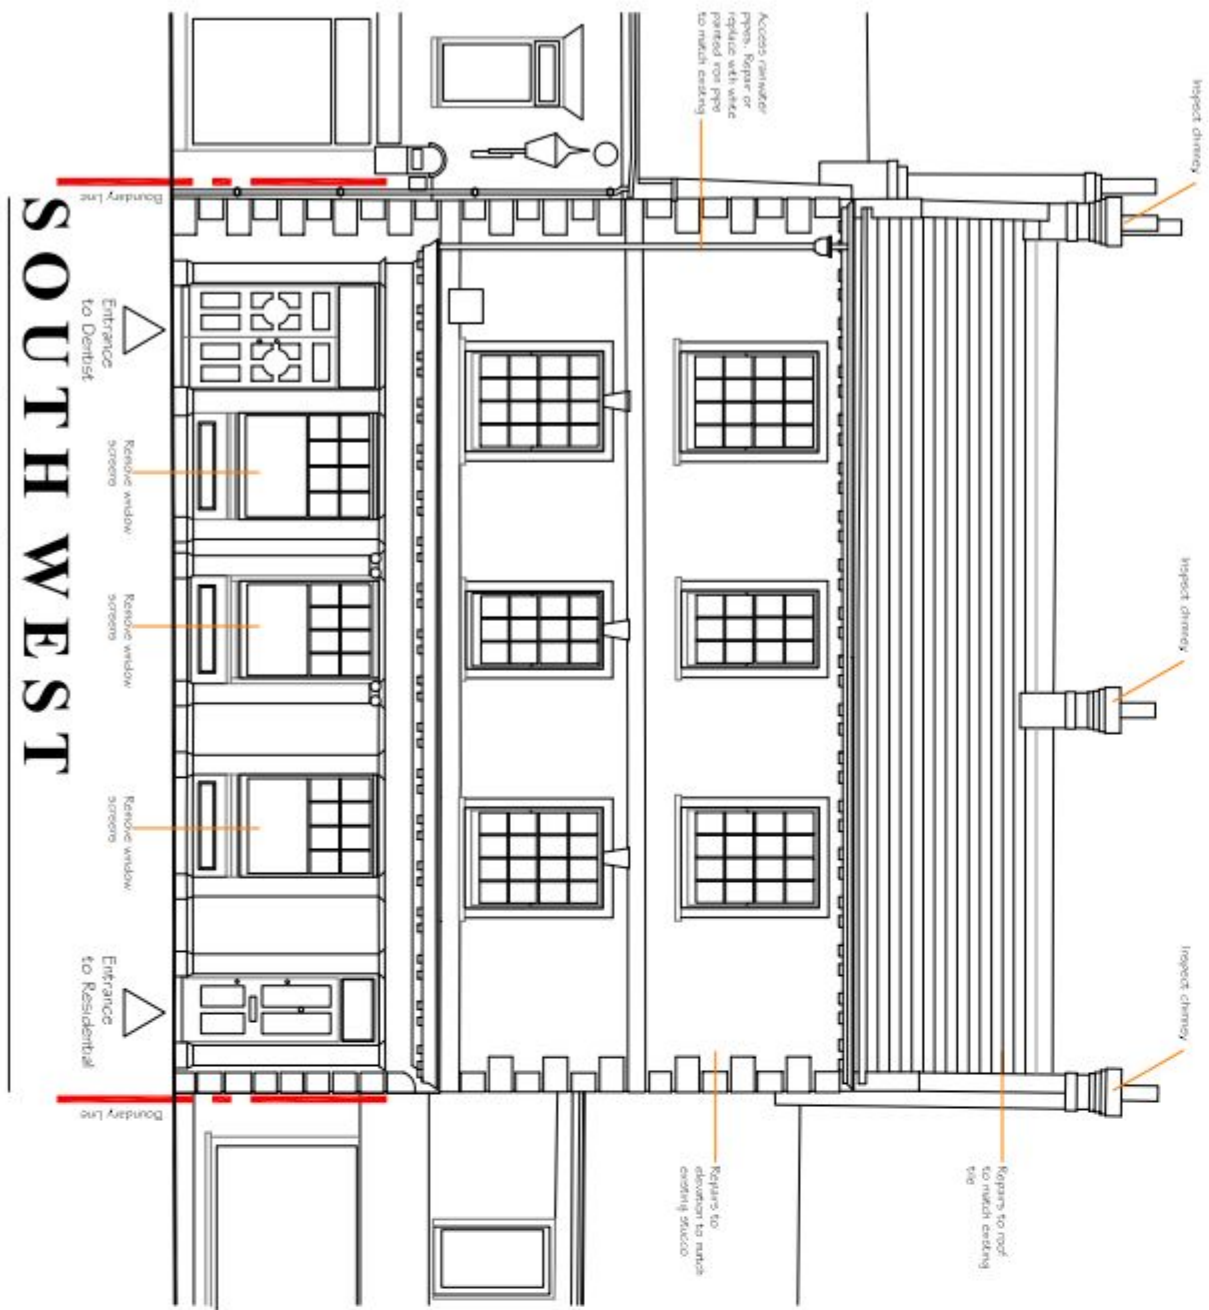

front elevation
SOUTH WEST

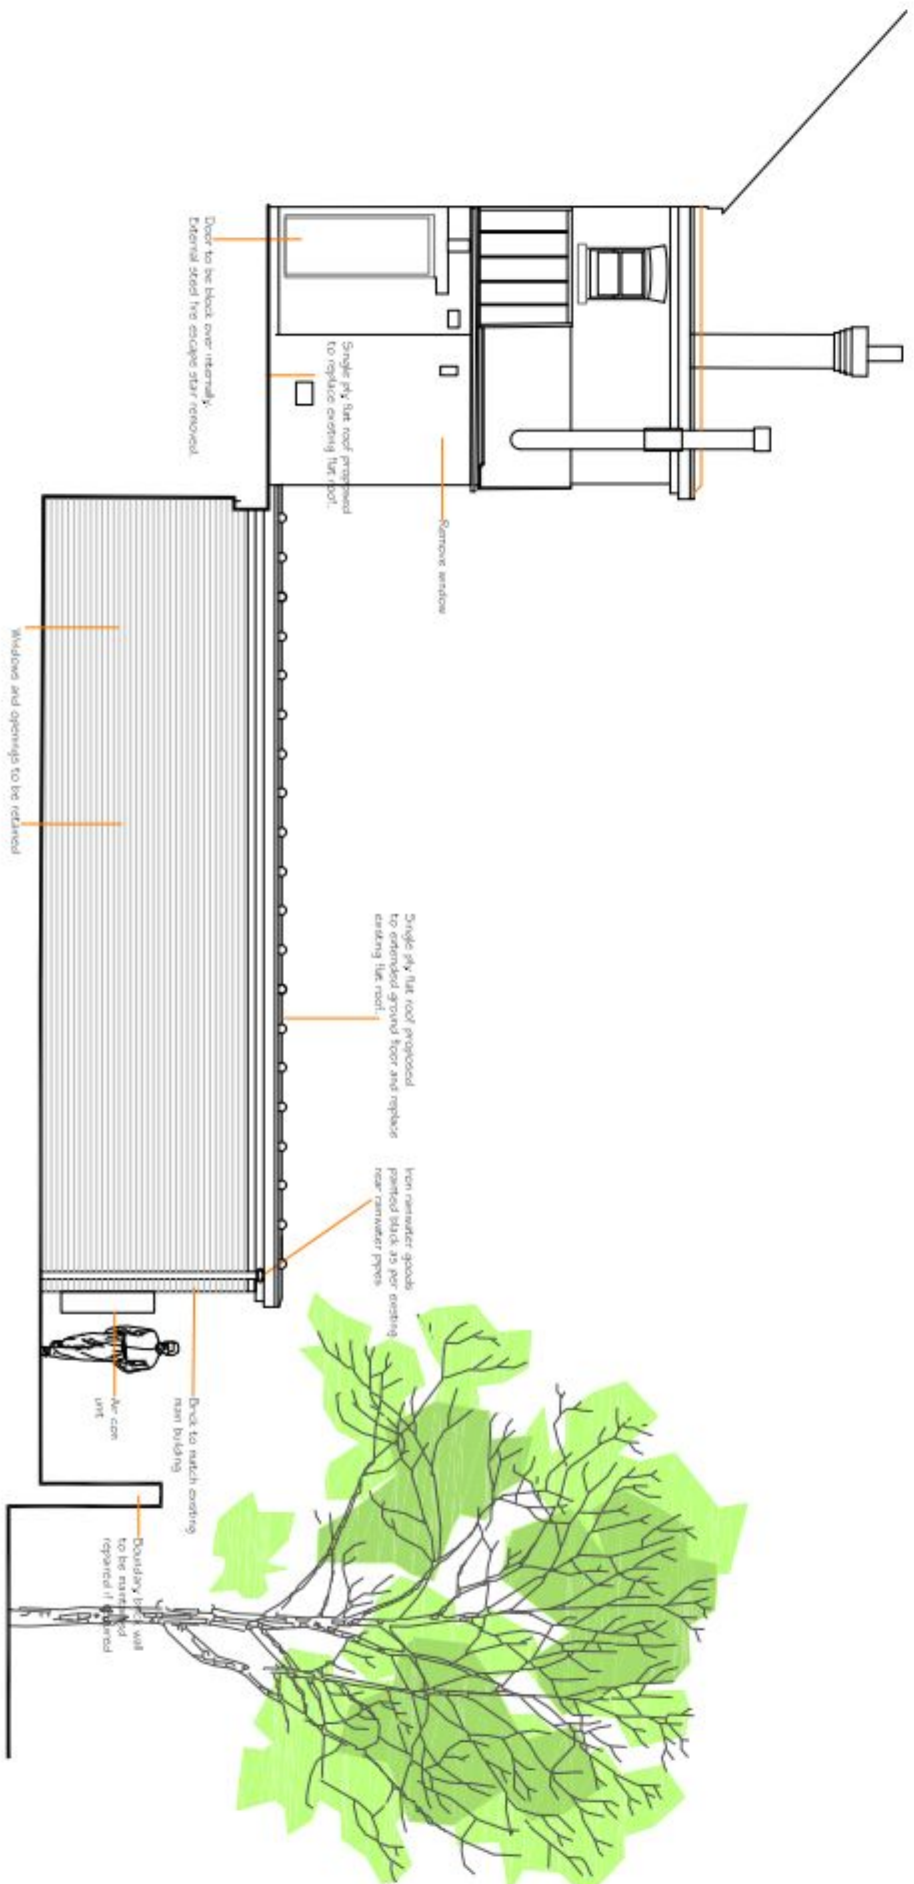

side elevation
SOUTH EAST

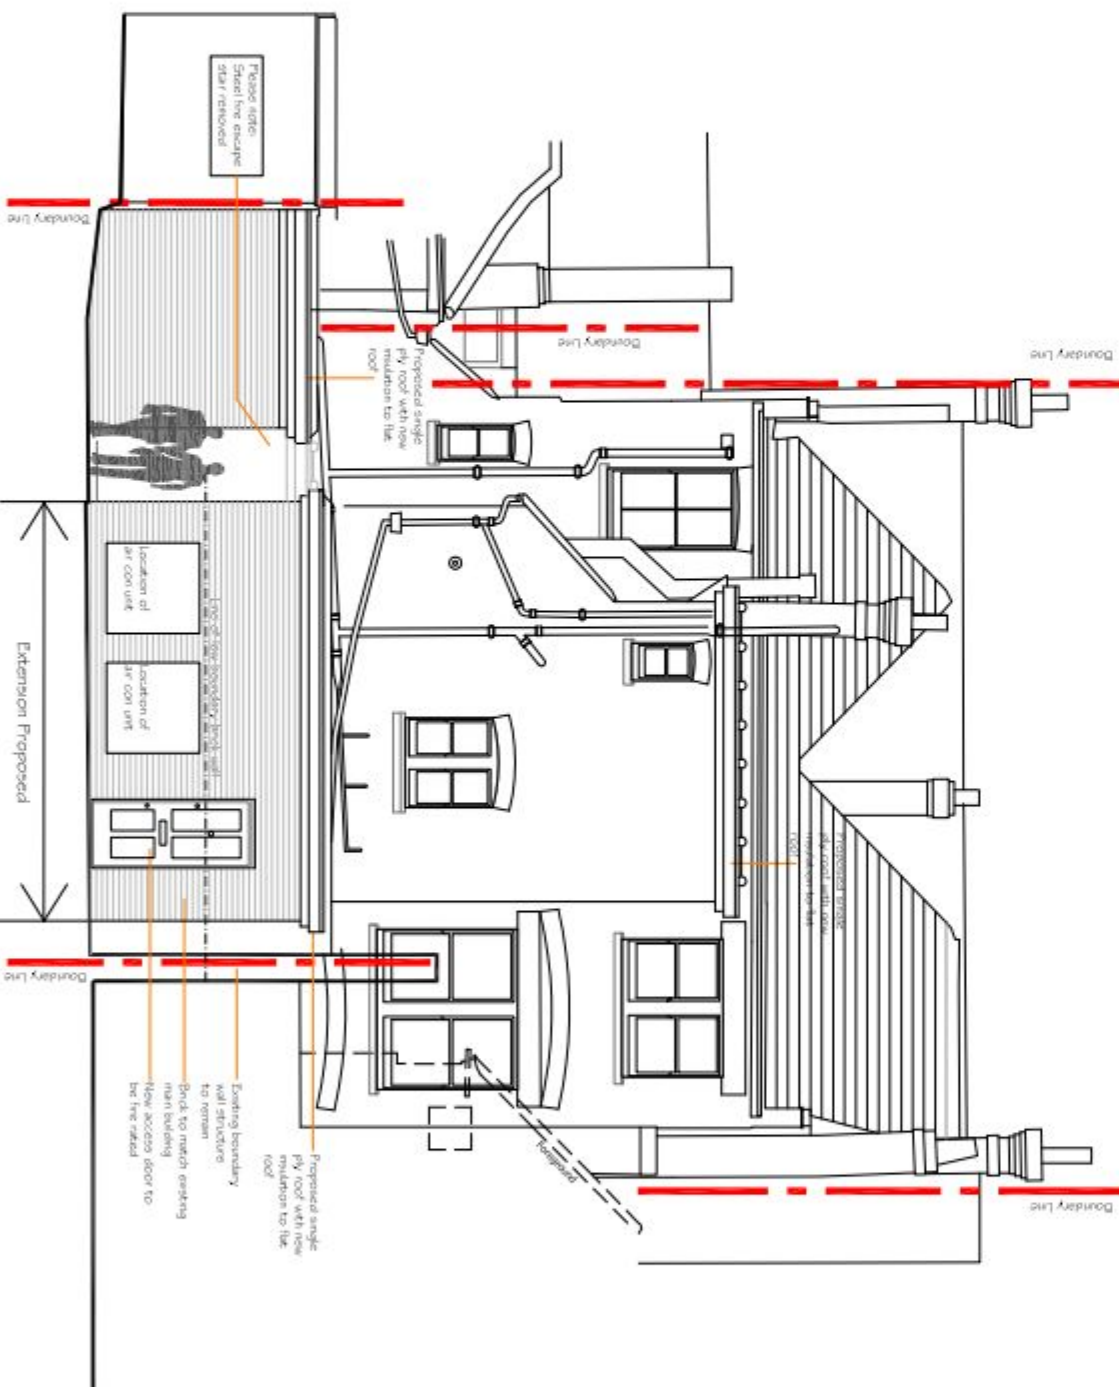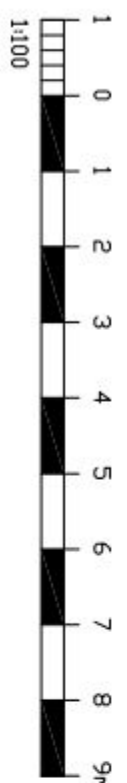

rear elevation
NORTH EAST

REV A DATE 15/03/15 AMENDMENT 15-03-15 15-03-15 15-03-15		DRAWN K.L. K.L. K.L. K.L.	
PROJECT 30 High Street, Emsworth, PO10 7AK		DRAWN K.L. K.L. K.L. K.L.	
CLIENT Emsworth Dental Surgery		DRAWN K.L. K.L. K.L. K.L.	
DRAWING Proposed Elevations & Sections		DRAWN K.L. K.L. K.L. K.L.	
DATE March 2015		DRAWN K.L. K.L. K.L. K.L.	
DRAWING NUMBER 15-07_OA_Planning		REVISION A	
www.hdaarchitects.co.uk		www.hdaarchitects.co.uk	
hda architects		hda architects	
HAYTER DAVIES ARCHITECTS LTD 1 The Old Flour Mill, Emsworth, PO10 7BT 01483 201 715		HAYTER DAVIES ARCHITECTS LTD 1 The Old Flour Mill, Emsworth, PO10 7BT 01483 201 715	