

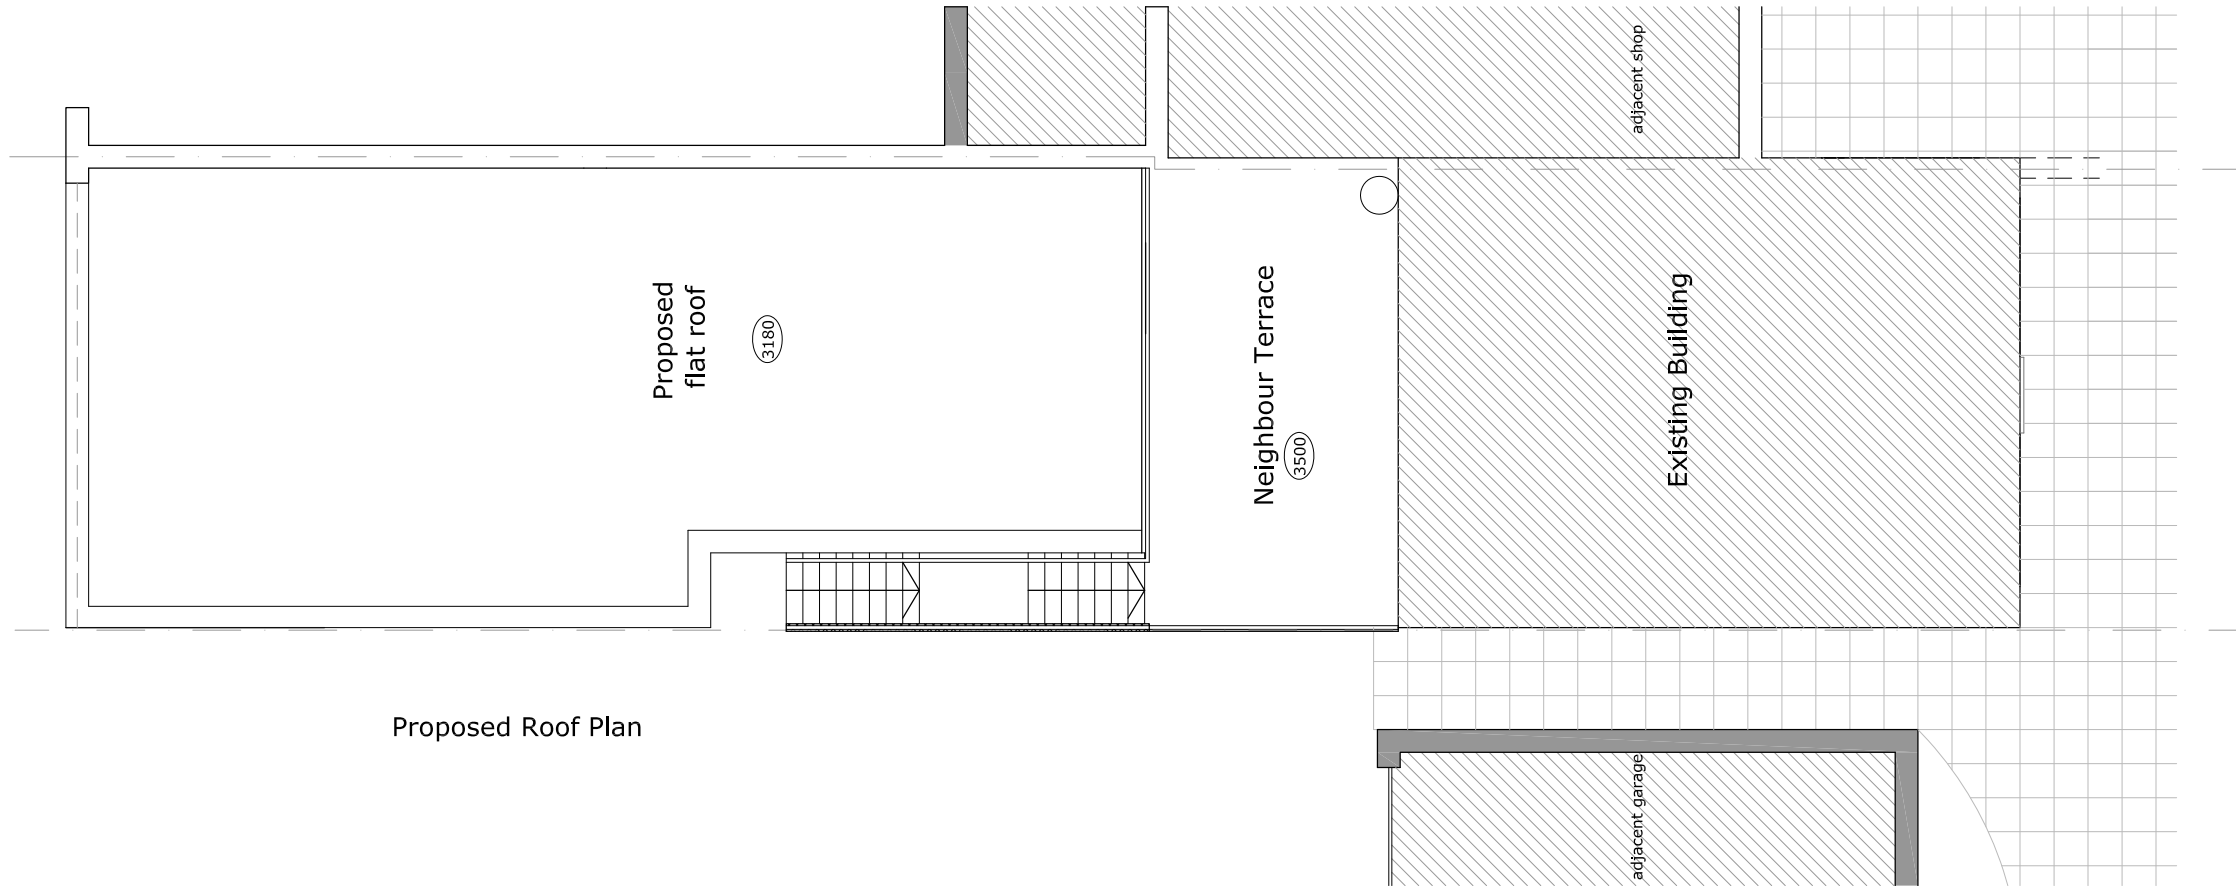


 

Proposed Roof Plan

 

						CLIENT Mr Ali Ozdemir			TITLE 4 Purbrook Chase Precinct Waterlooville P07 5QH Rear Extension Project Proposed Roof Plan			 DESIGN DRAWN LTD THE CLOCK TOWER GREAT SOUTHSEA STREET SOUTHSEA, HAMPSHIRE PO5 3BY T: 02392 837 149 E: INFO@DESIGNDRAWN.COM W: WWW.DESIGNDRAWN.COM			
A	02/02/15	FIRST ISSUE		CJ	JM										
Rev	Date	Description		By	PM	Planning			Scale @ A3: 1:100	Drawn by: CJ	Drawing No: 156_P105	Revised: A	 PS 119342		
REVISIONS									Date: © February 2015	Checked by: JM				DESIGN DRAWN LTD Copyright Reserved. Check dims. on site.	