


66 Horndean Road - Emsworth



SOUTH WEST
front elevation

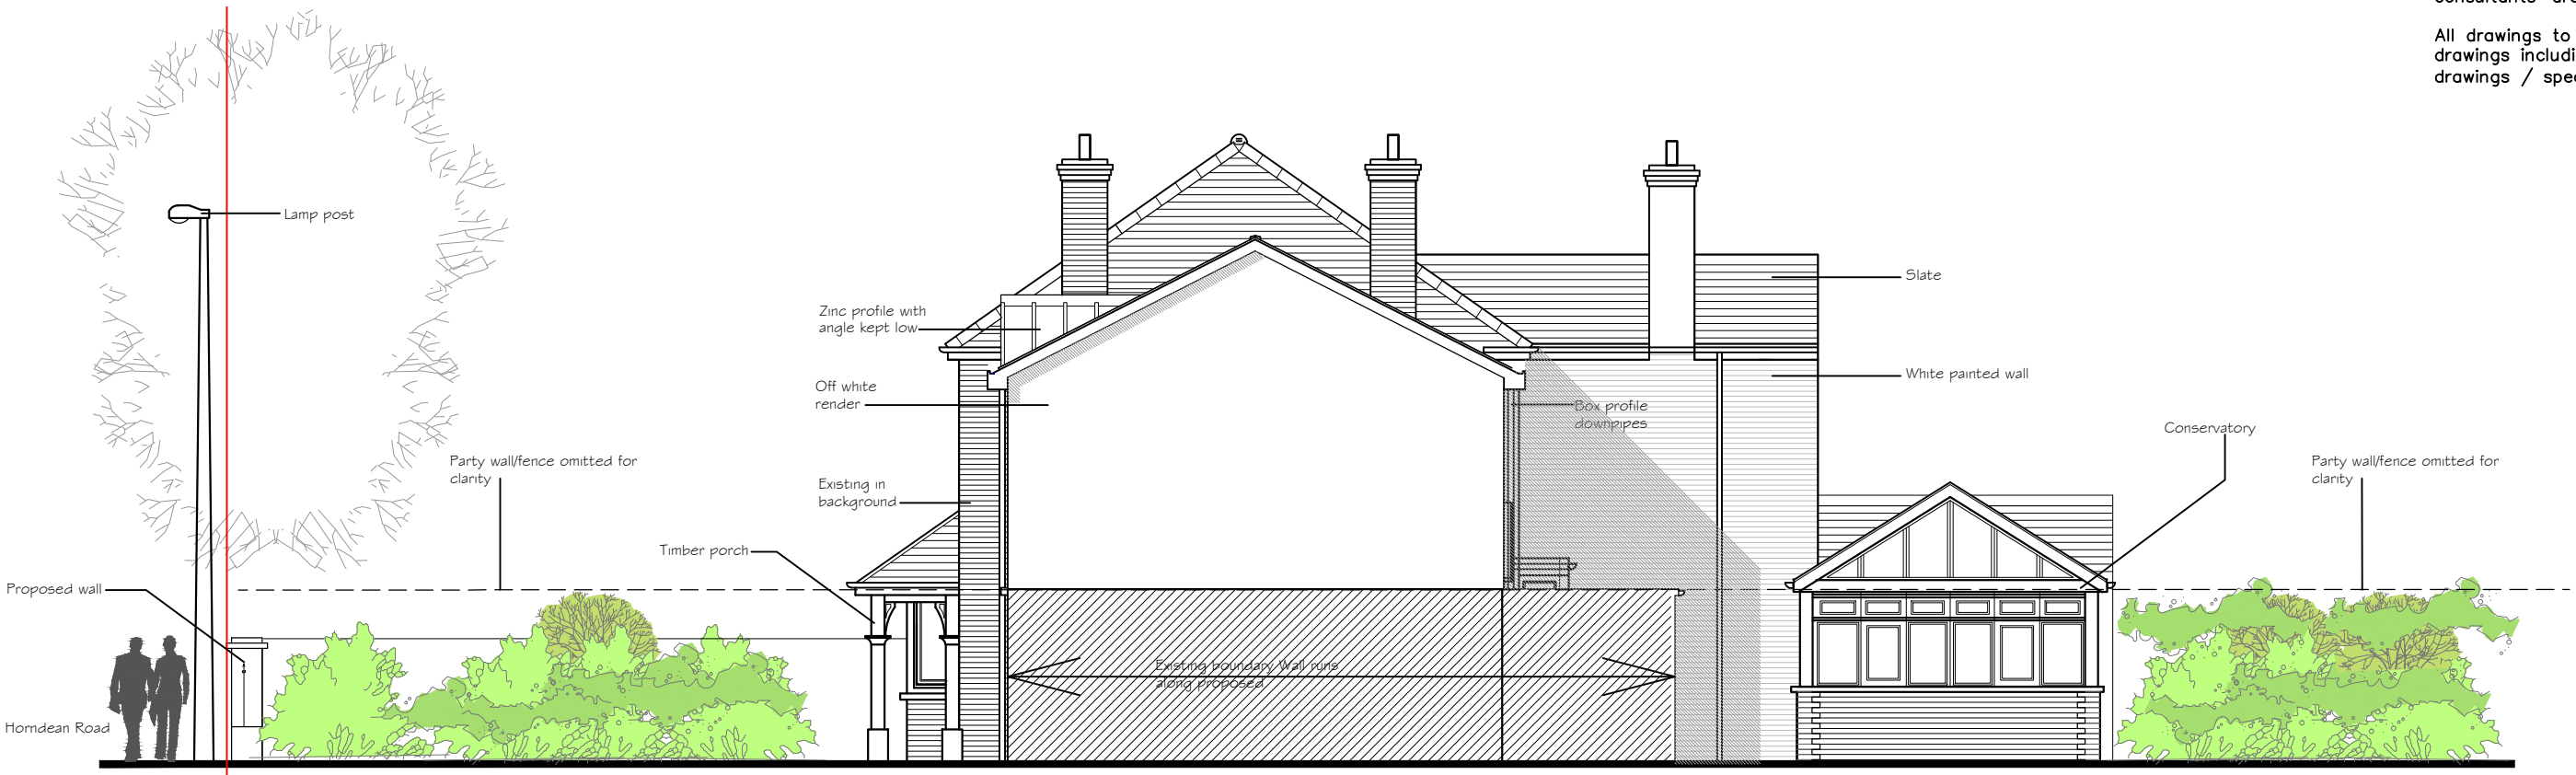


SOUTH EAST
side elevation



NORTH EAST
rear elevation



NORTH WEST
side elevation

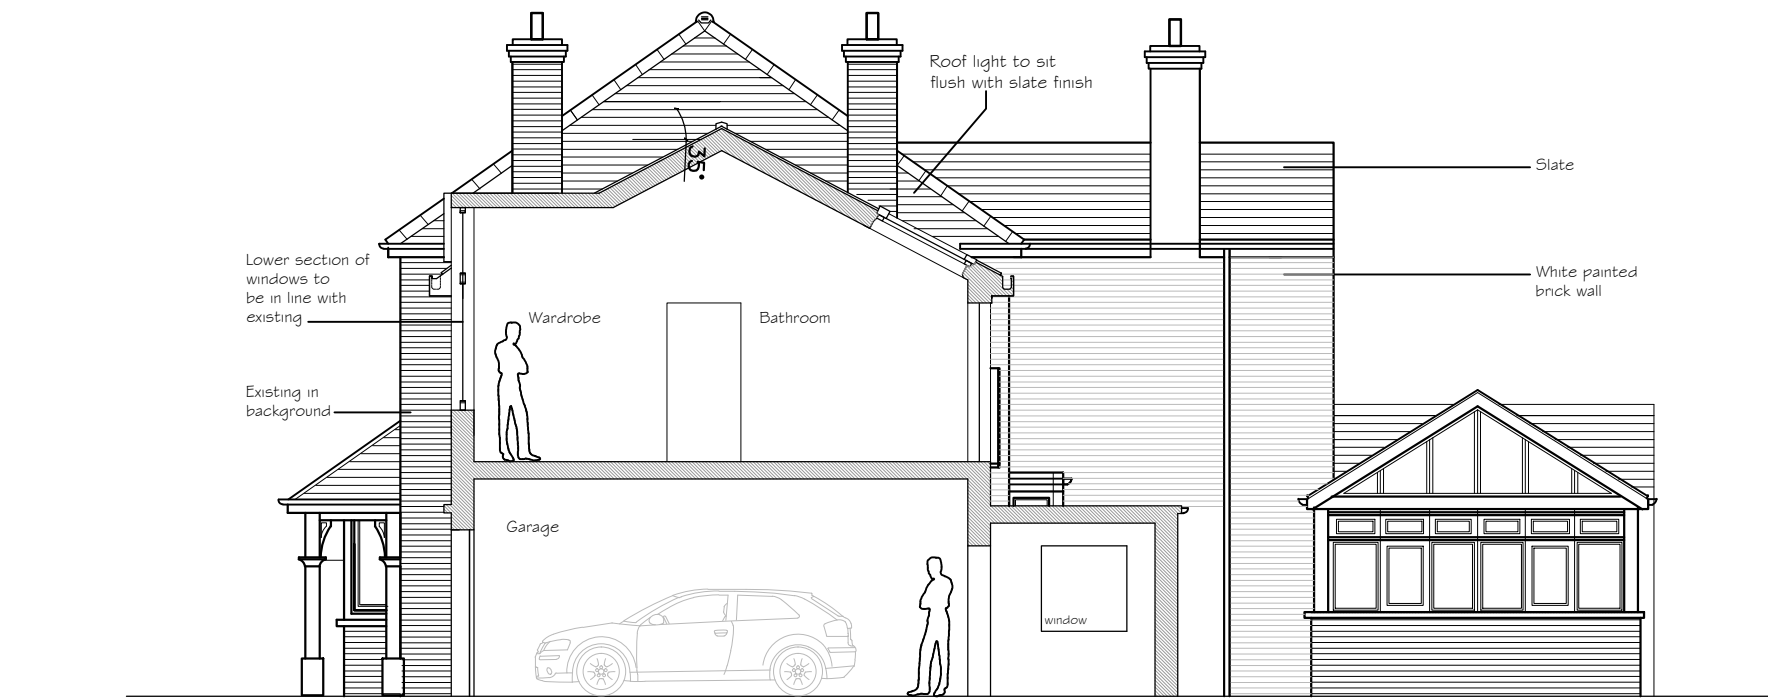

SECTION AA
south east



SOUTH WEST
front elevation: Wall

NOTES:
Dimensions to be checked on site before commencing work. Any discrepancies shall be reported to the architect immediately.
Do not scale from these drawings except for planning purposes.
Use figured dimensions only.
Where applicable this drawing is to be read in conjunction with other consultants' drawings.
All drawings to be read in conjunction with specification and all other drawings including structural engineer and mechanical and electrical drawings / specification

E	13.10.14	Feasibility Design	KJL
D	15.08.14	Post Pre-Planning Application comments	KJL
C	01.07.14	Alter roof & extension plan	KJL
B	24.06.14	Fenestration altered. Wall changed	KJL
A	10.06.14	Contemporary designs	KJL
REV	DATE	AMENDMENT	DRAWN

hd
architects

Helyer Davies Architects Ltd
1 The Old Flour Mill,
Emsworth, PO10 7BT
01243 370 715
www.hdachitects.co.uk mail@hdarchitects.co.uk

CLIENT
Mr Nick Langdon

PROJECT
66 Horndean Road
Emsworth
Hampshire
PO10 7PU

DRAWING
Site Plan
Plans

SCALE
1:500
1:100

DATE	July 2014	DRAWN	KJL
DRAWING NUMBER	14-069/04_Feasibility	REVISION	E

