


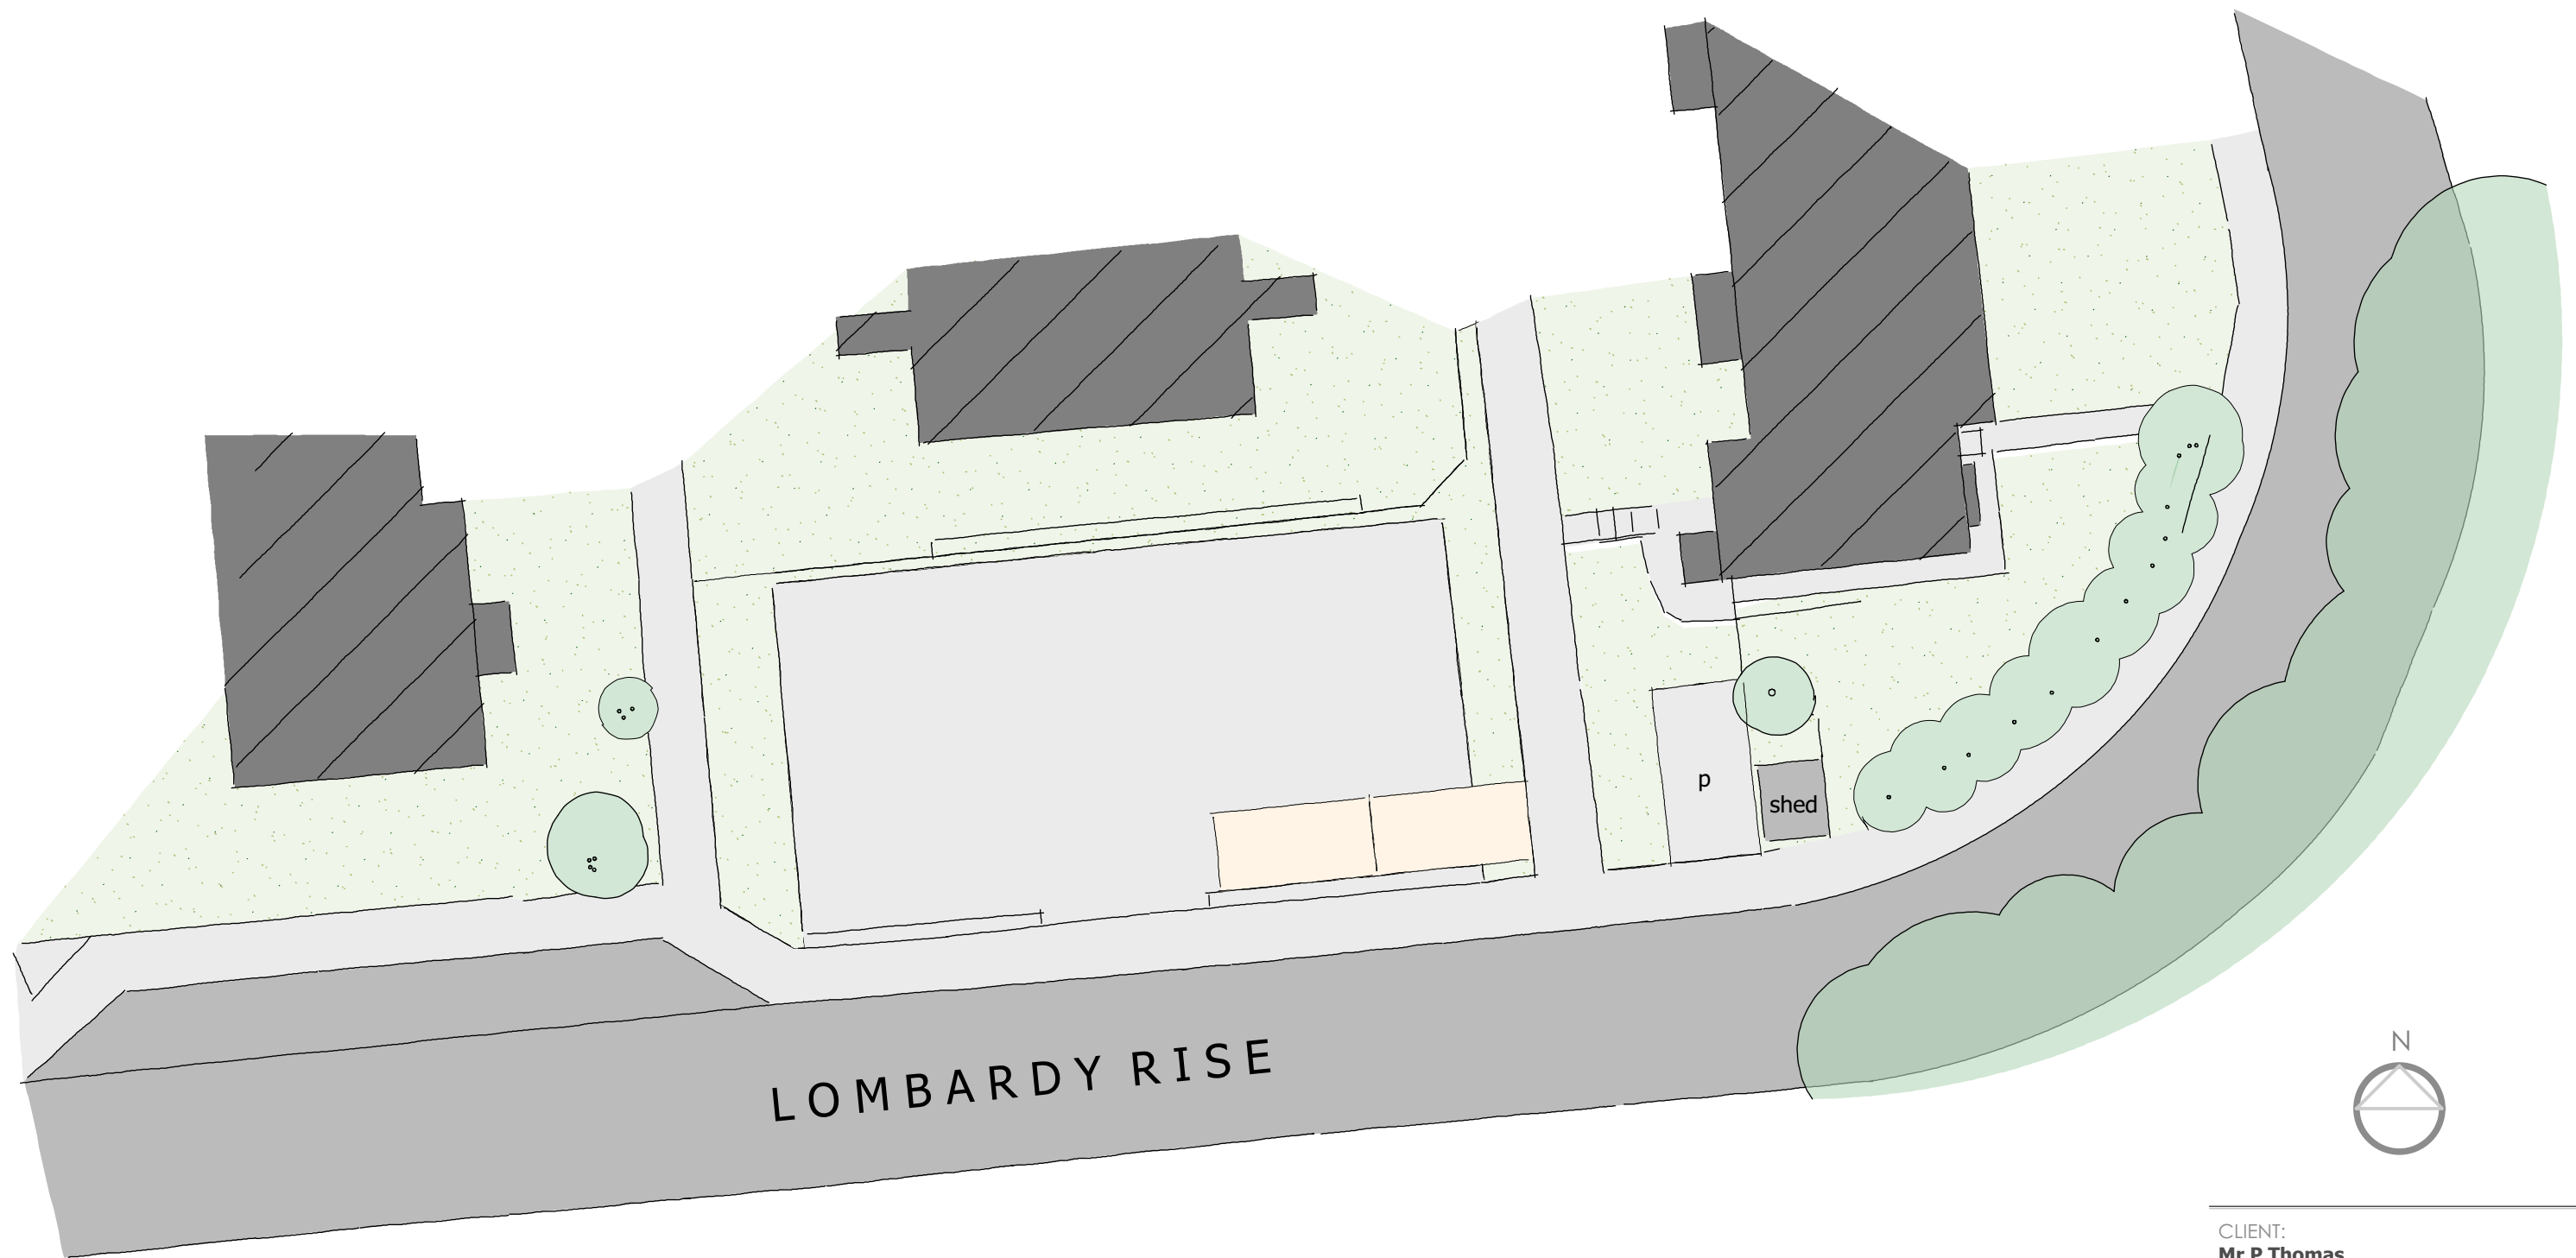

CLIENT:
Mr P Thomas

PROJECT:
Lombardy Rise

DRAWING:
Existing Site Plan

SCALE: **1:200@ A3** DWG NO: **1923/S01**

DATE: **Jan '16** REV: **#**



PRO VISION
PLANNING & DESIGN

● Grosvenor Court, Winchester Road, Ampfield, Winchester, Hants. SO51 9BD
Tel: 01794 368 698
○ 12 West Mills Yard, Kennel Road, Newbury, RG14 5LP
Tel: 01635 40184

