





FRONT WEST ELEVATION



REAR EAST ELEVATION

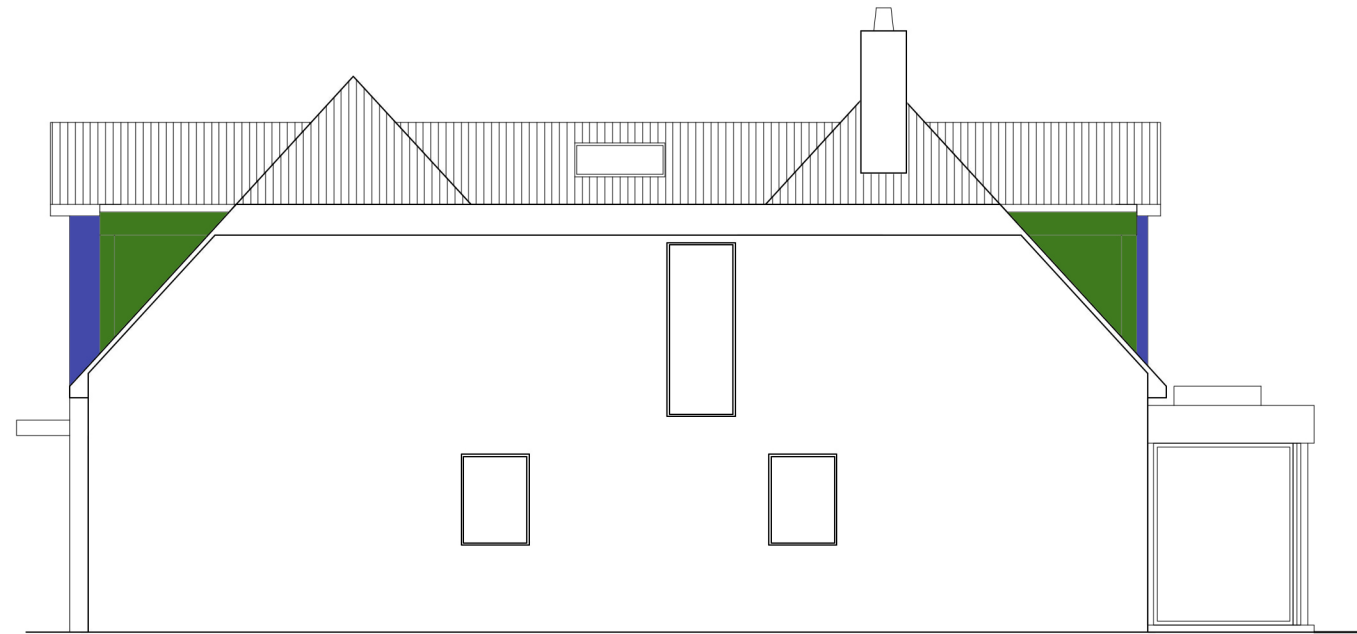

SOUTH FACING ELEVATION

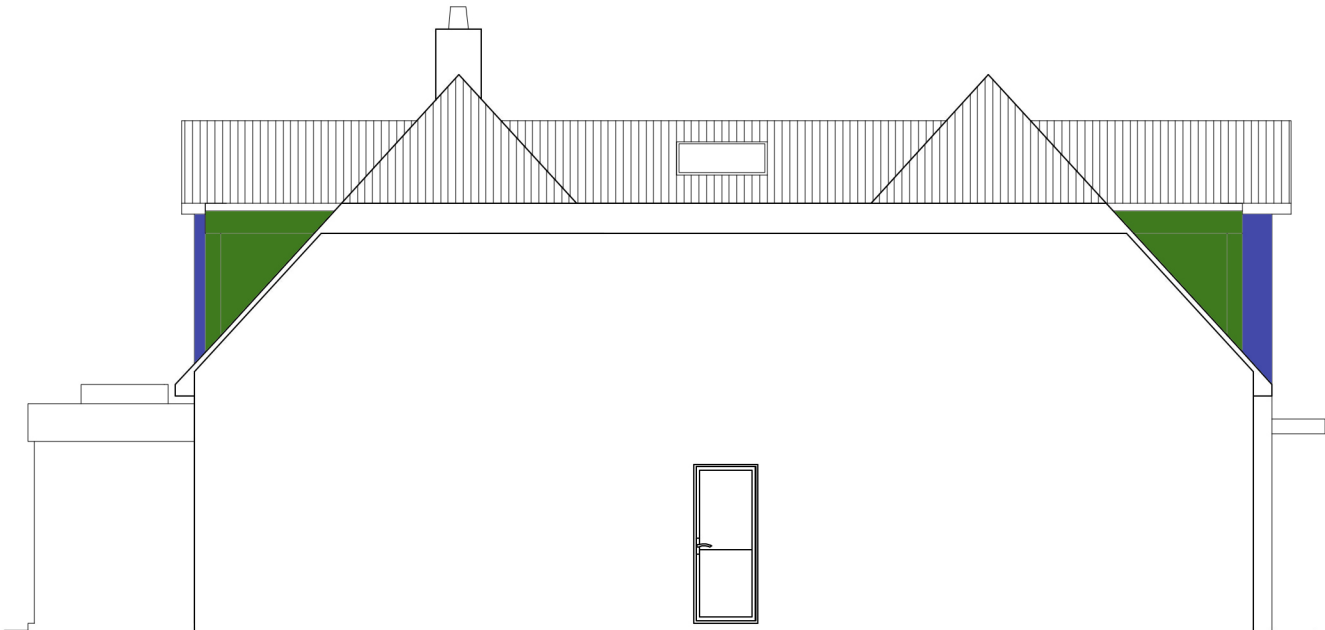

NORTH FACING ELEVATION



Notes

ALL DETAILS TO BE CHECKED AND APPROVED BY SPECIALIST CONTRACTOR AND INSTALLED IN STRICT ACCORDANCE WITH MANUFACTURERS DESIGN AND SPECIFICATION

Notes/revisions:

Rev	Date	Drwn	Chkd

PLANNING ISSUE			
Date: NOV 15	Client: Mr J. Adams		
Drawn: JS	Project: 40 Beach Road, Emsworth		
Check:	Title: Proposed Elevations Material Mark Up		
Scale: 1: 100 @A3	Dwgno: 15-248	D13	Revision:

bptwpartnership
110-114 Norman Road,
Greenwich, London SE10 9QJ
020 8293 5175 www.bptw.co.uk