




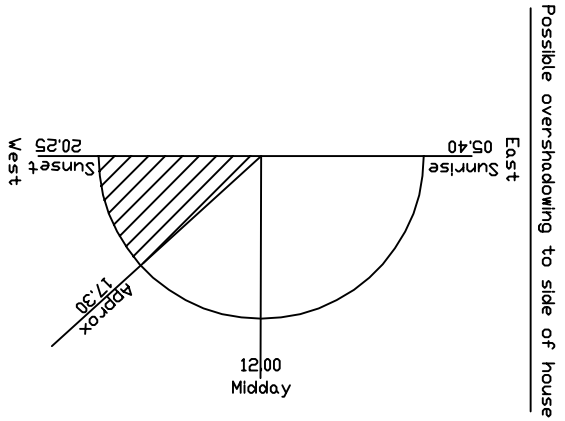


Sunrise/Sunset Graph (Summertime hours)

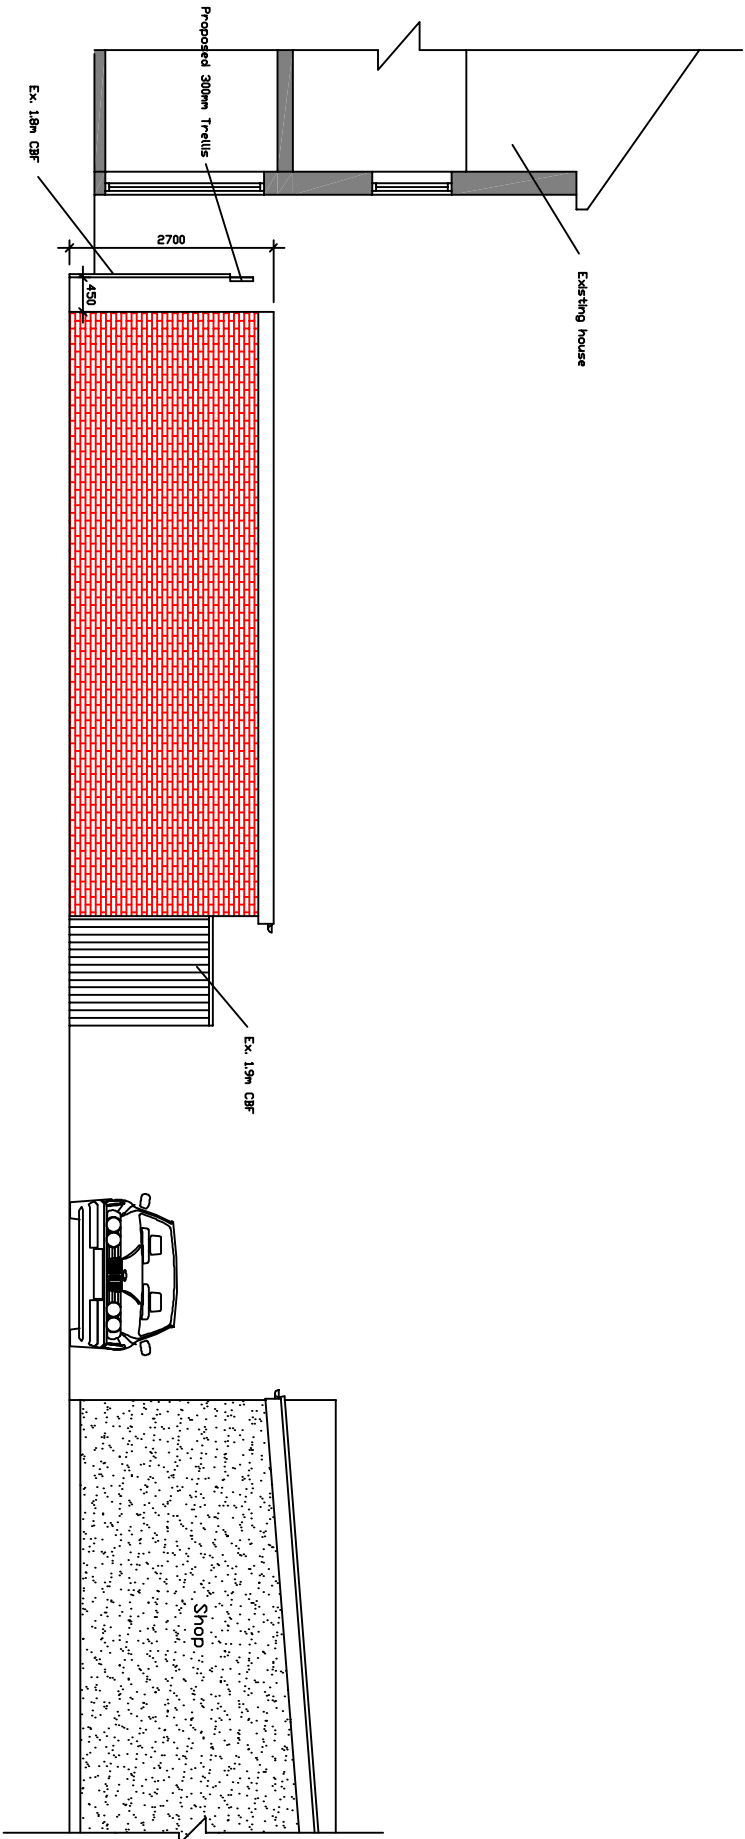


NORTH ELEVATION

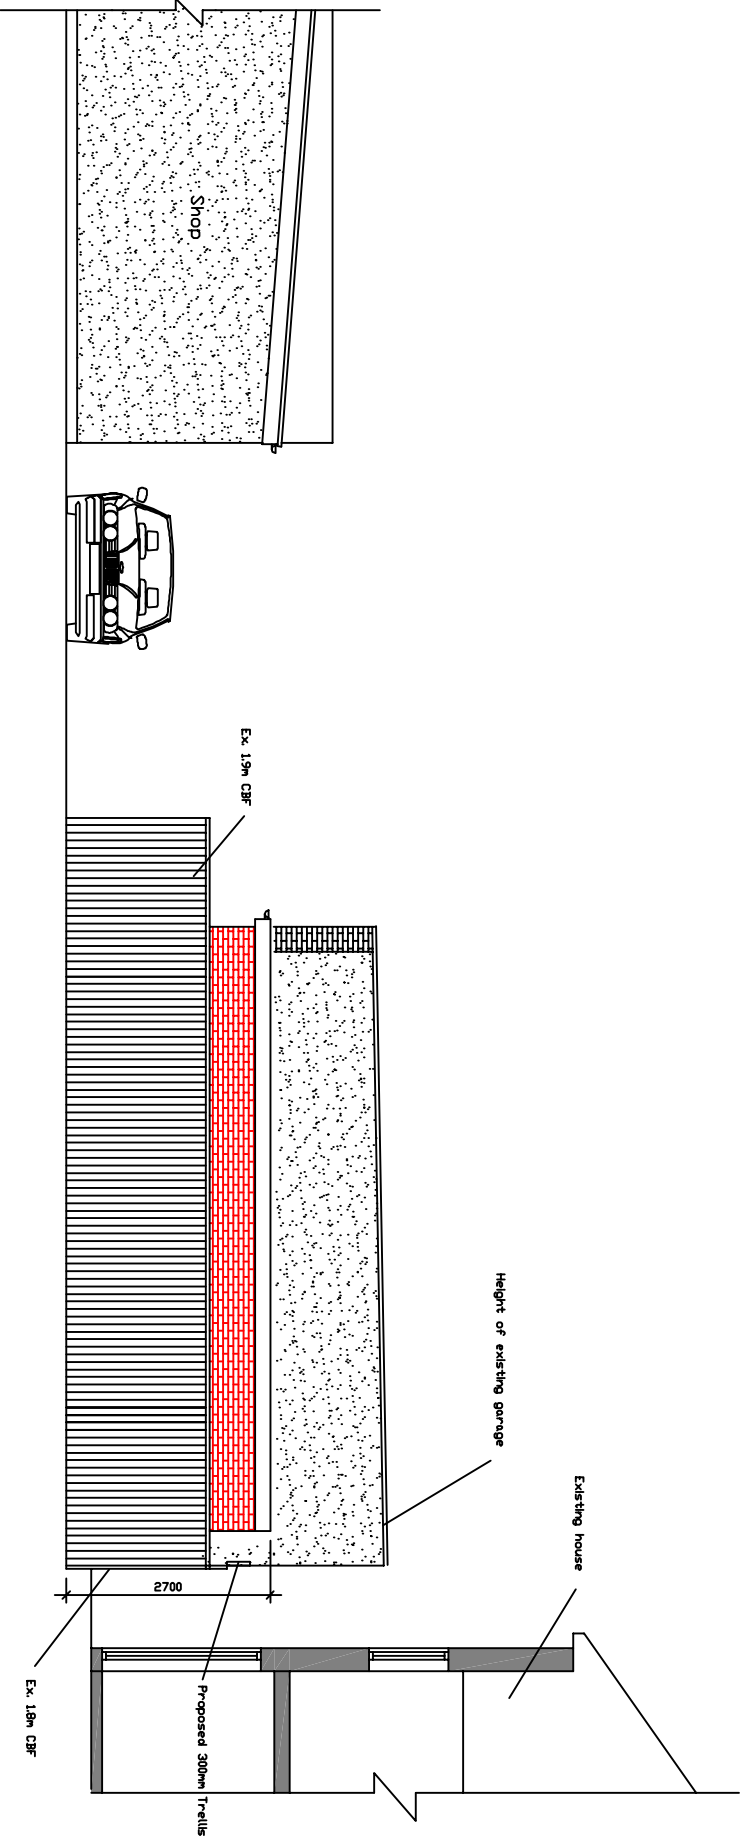


SOUTH ELEVATION

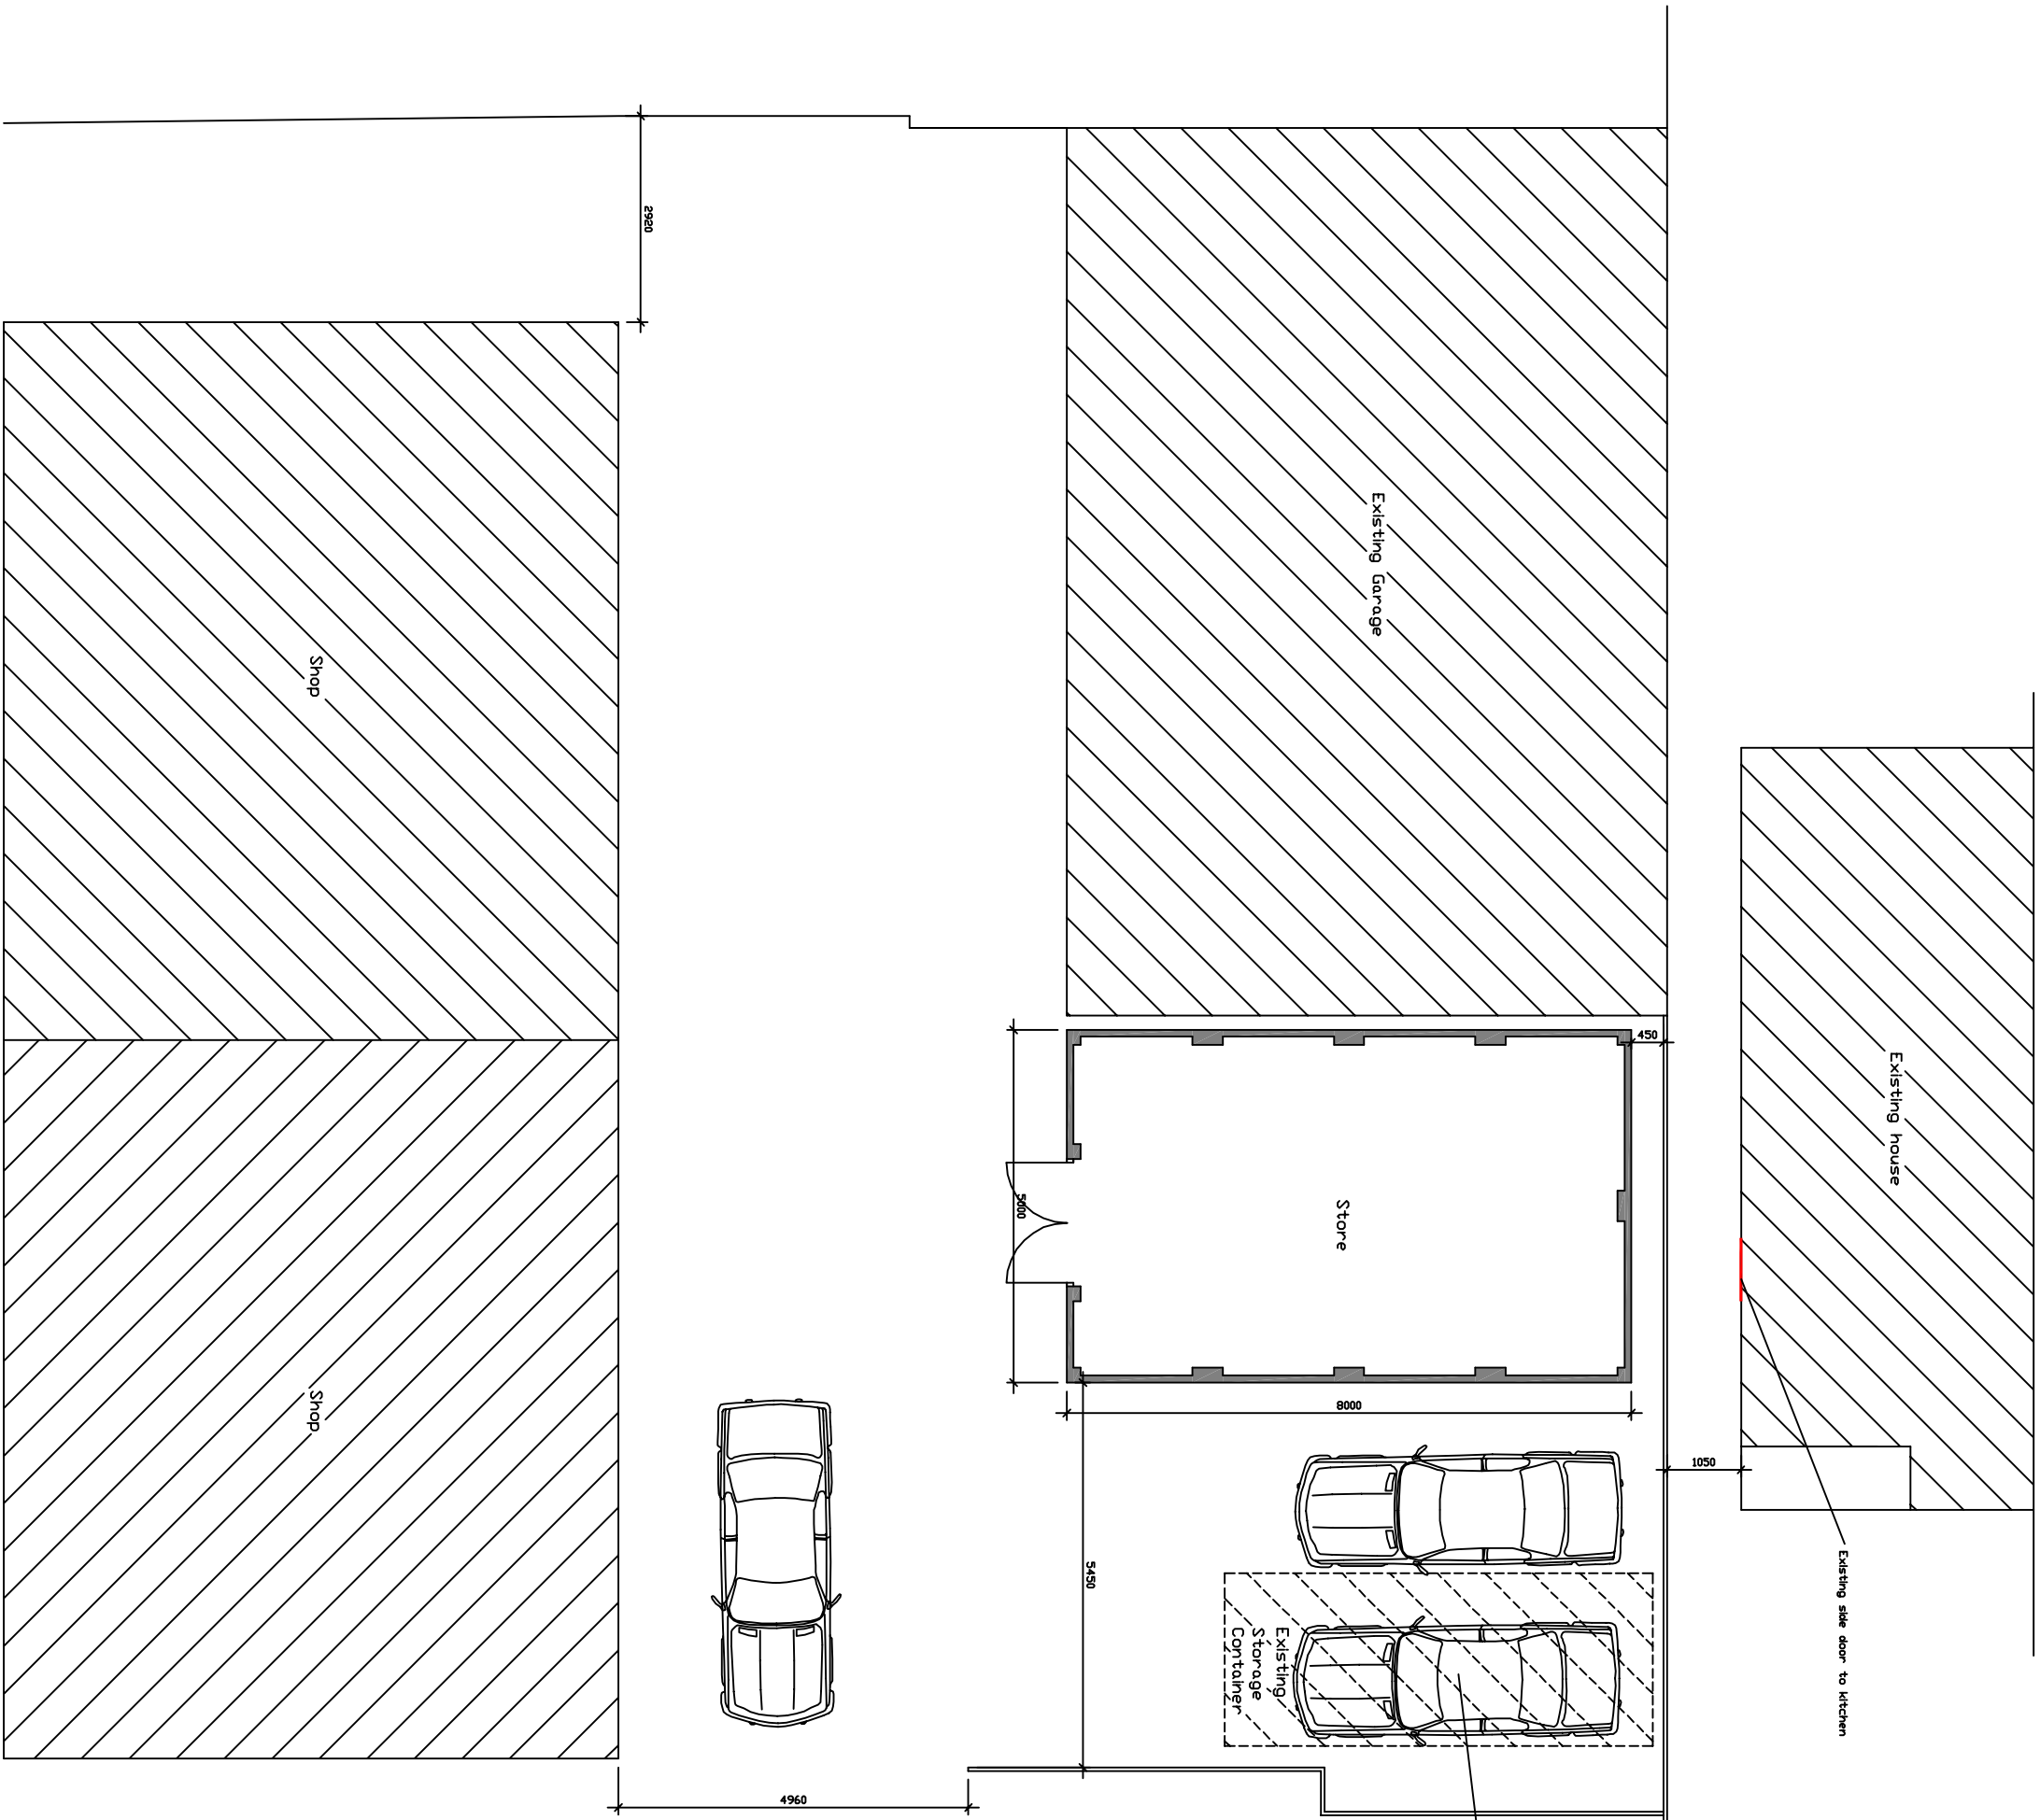


FLOOR PLAN

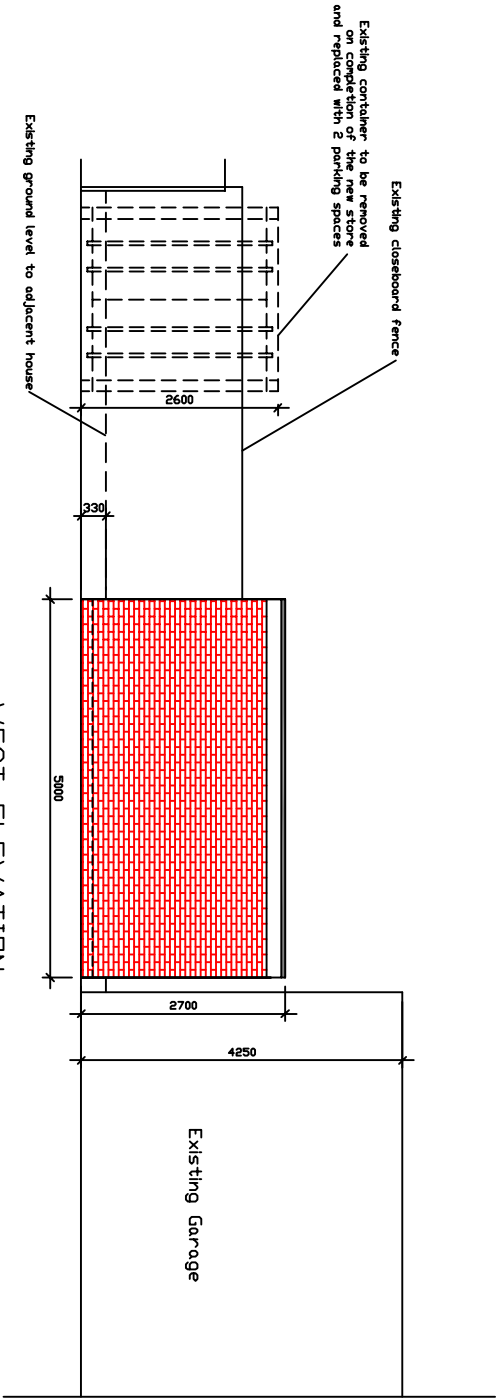

WEST ELEVATION

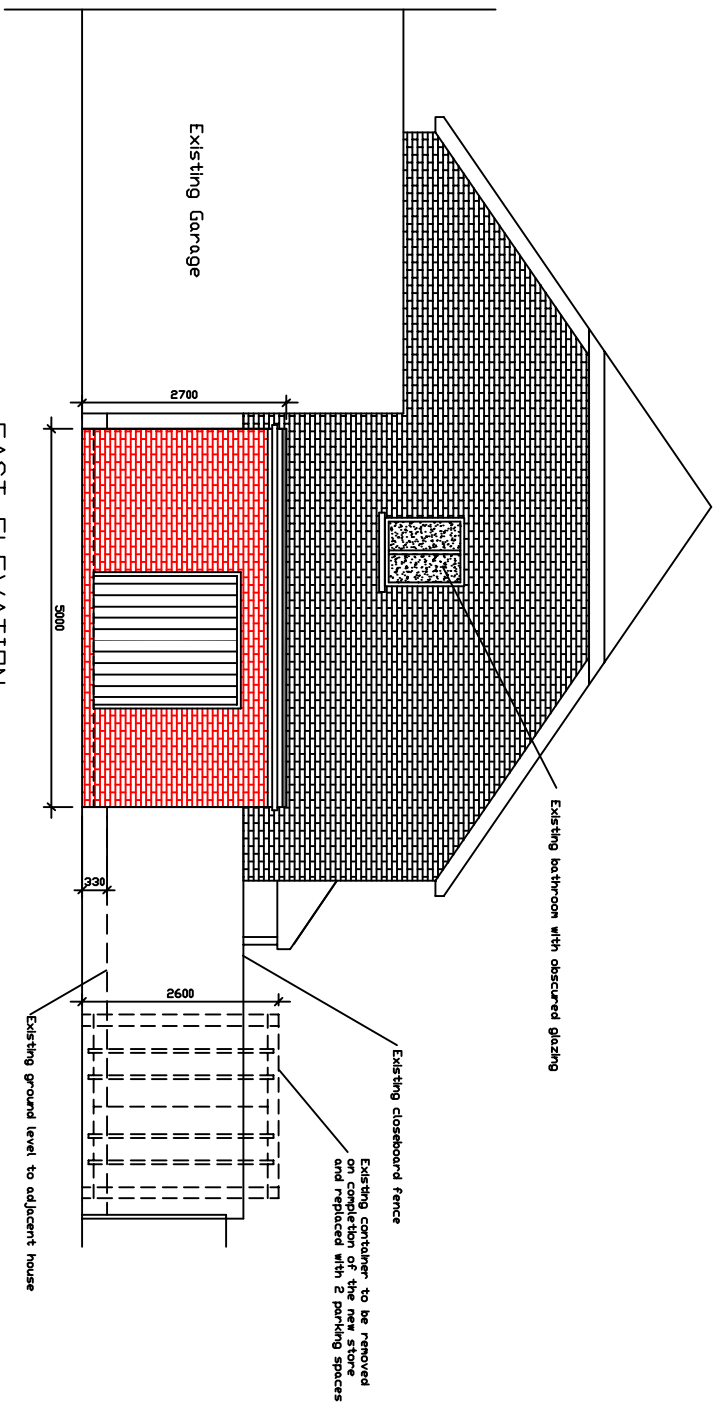

EAST ELEVATION

 

Address: Proposed Office/Store to rear SandyPoint Convenience Store 50-52 Creek Road Hoyling Island PD11 9RE	
Drawing Title: Proposed Plans & Elevations	
Drawing Number: Planning/002	Scale: 1:100 @ A2
Date: Oct 2015	Rev: