




172114
LIMIT
DRAWN

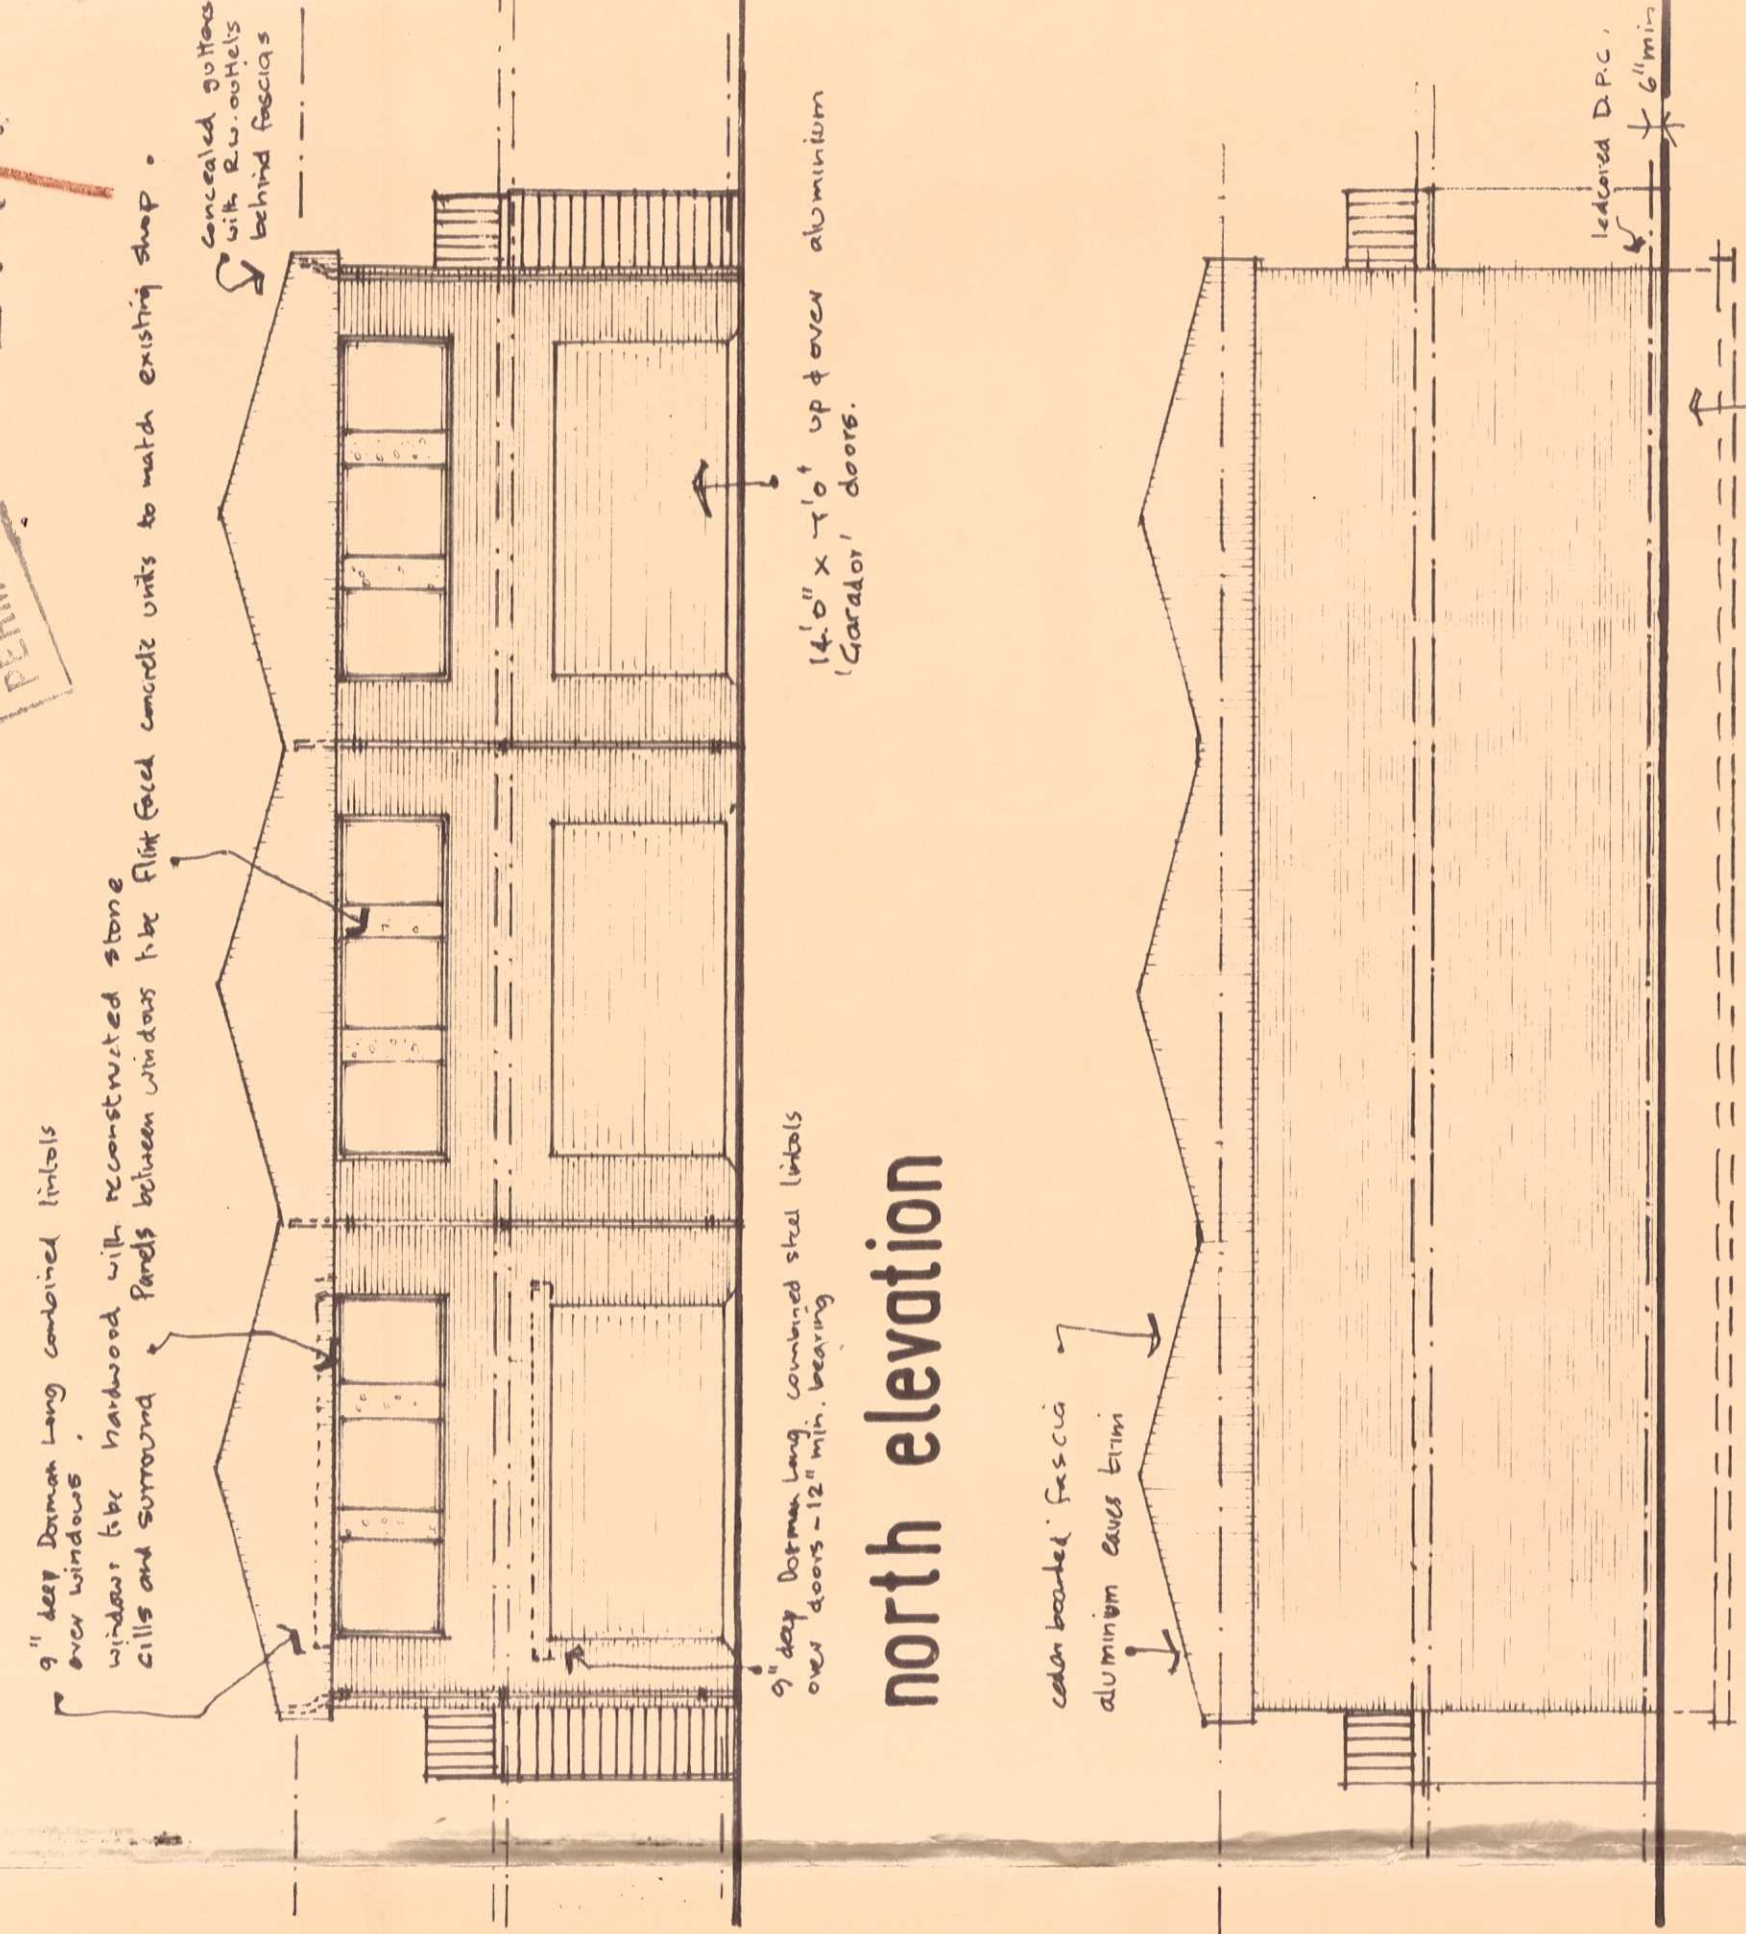

north elevation

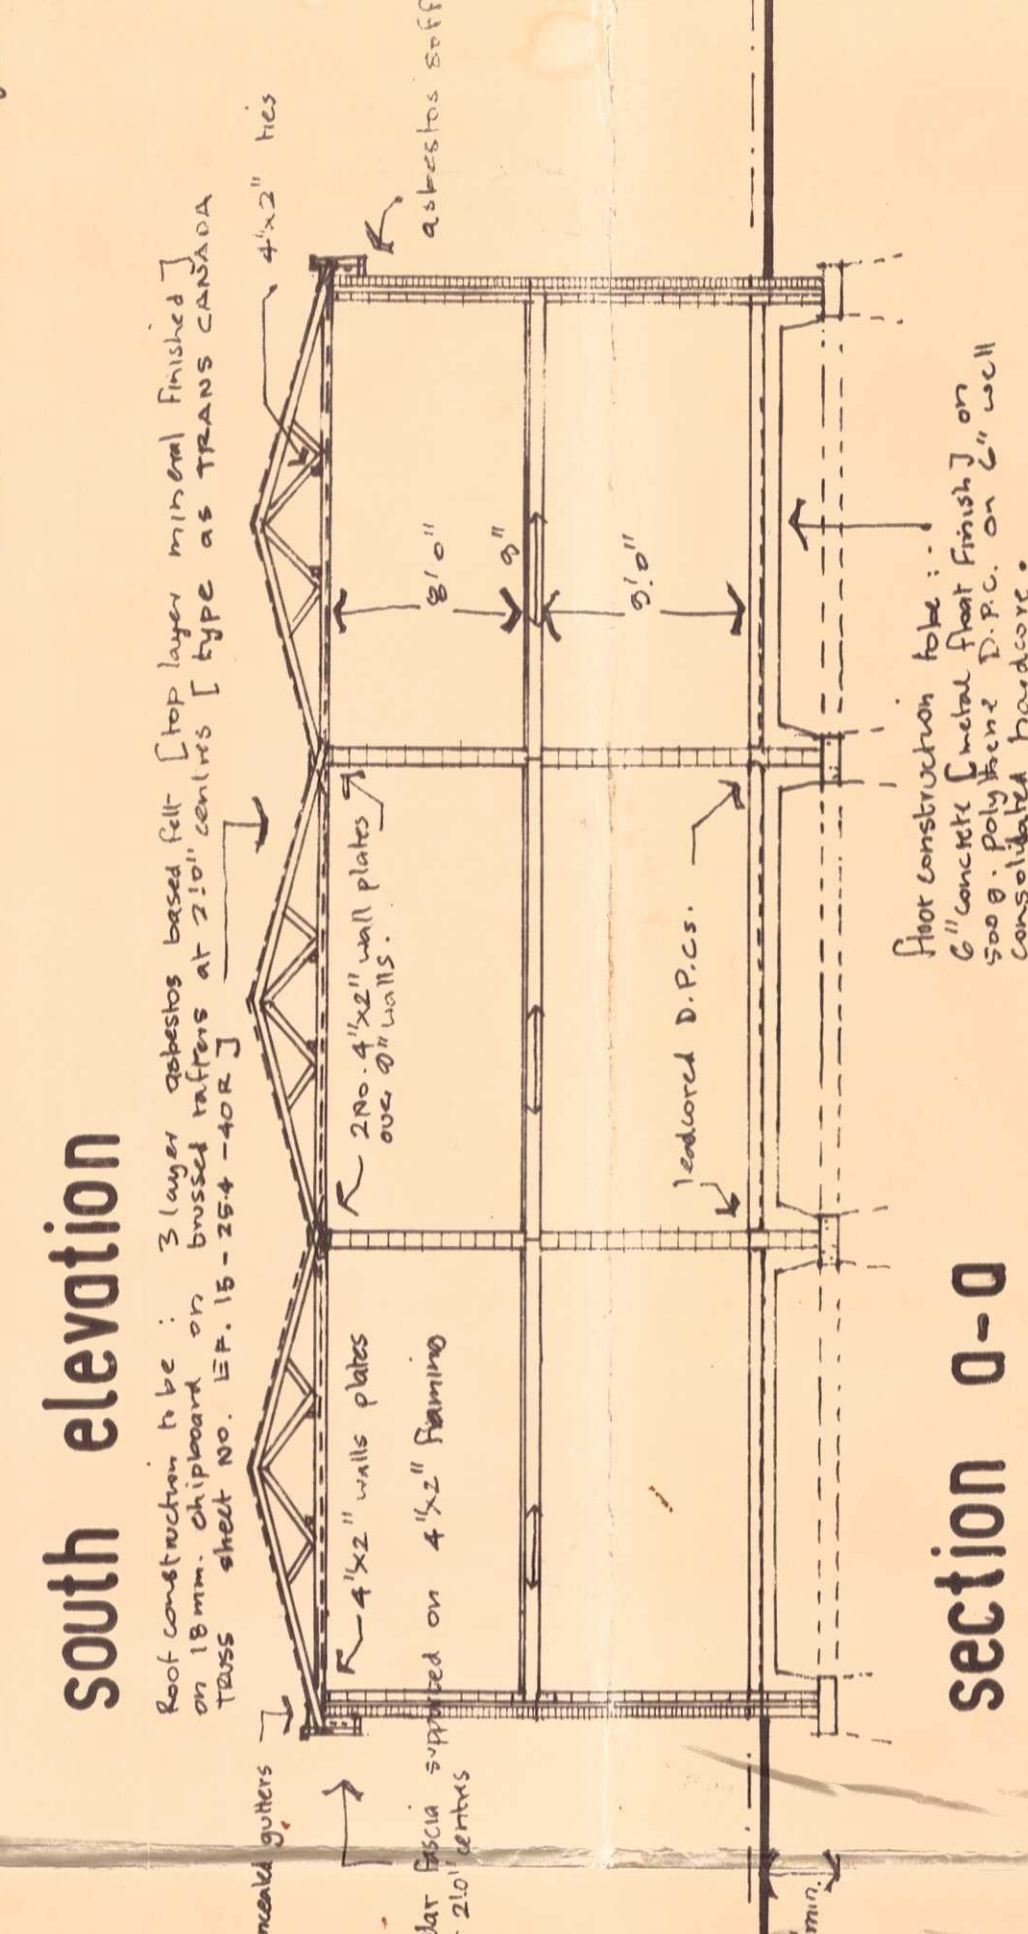

south elevation

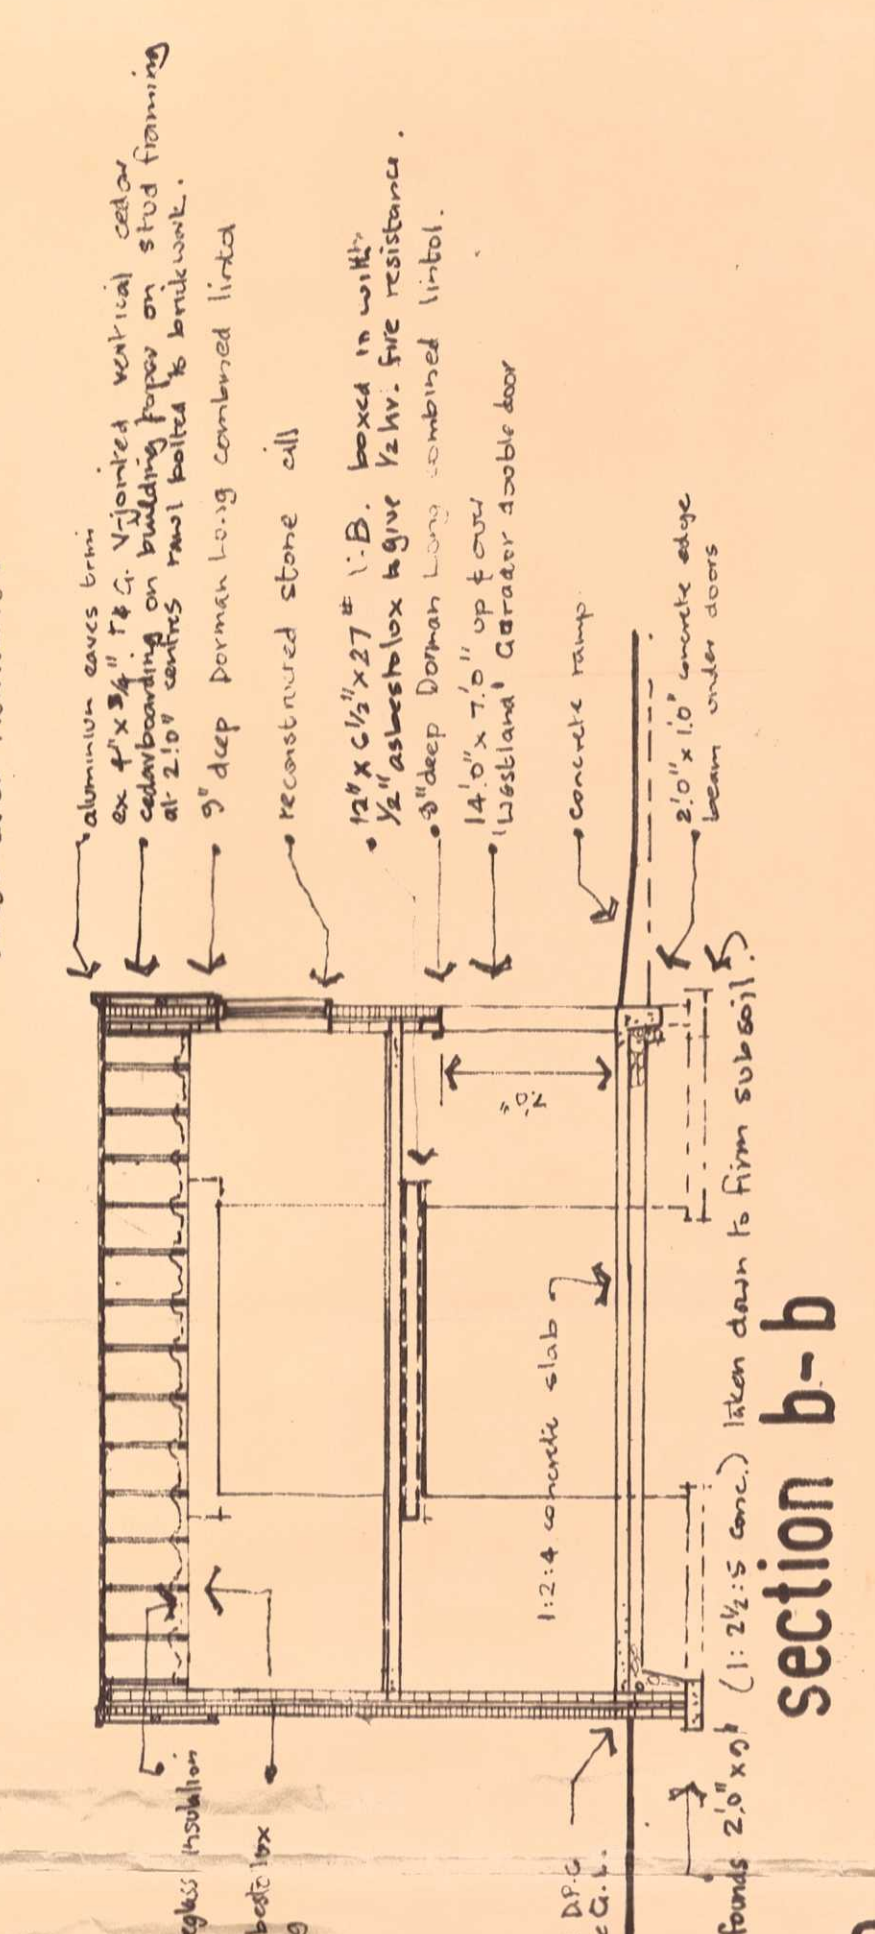

section a-a


PROPOSED TWO STOREY STORAGE BUILDING
AT 110 ELM GROVE, HAYLING ISLAND.
SUPERSEDING PLAN NO. 17211/2

FOR PULLINGERS LTD.

DATE : september 72.
DRAWN : L. Lodge Dipl. Arch. A.S.I.B.A. DRAWING NO. EM/3.




roof plan

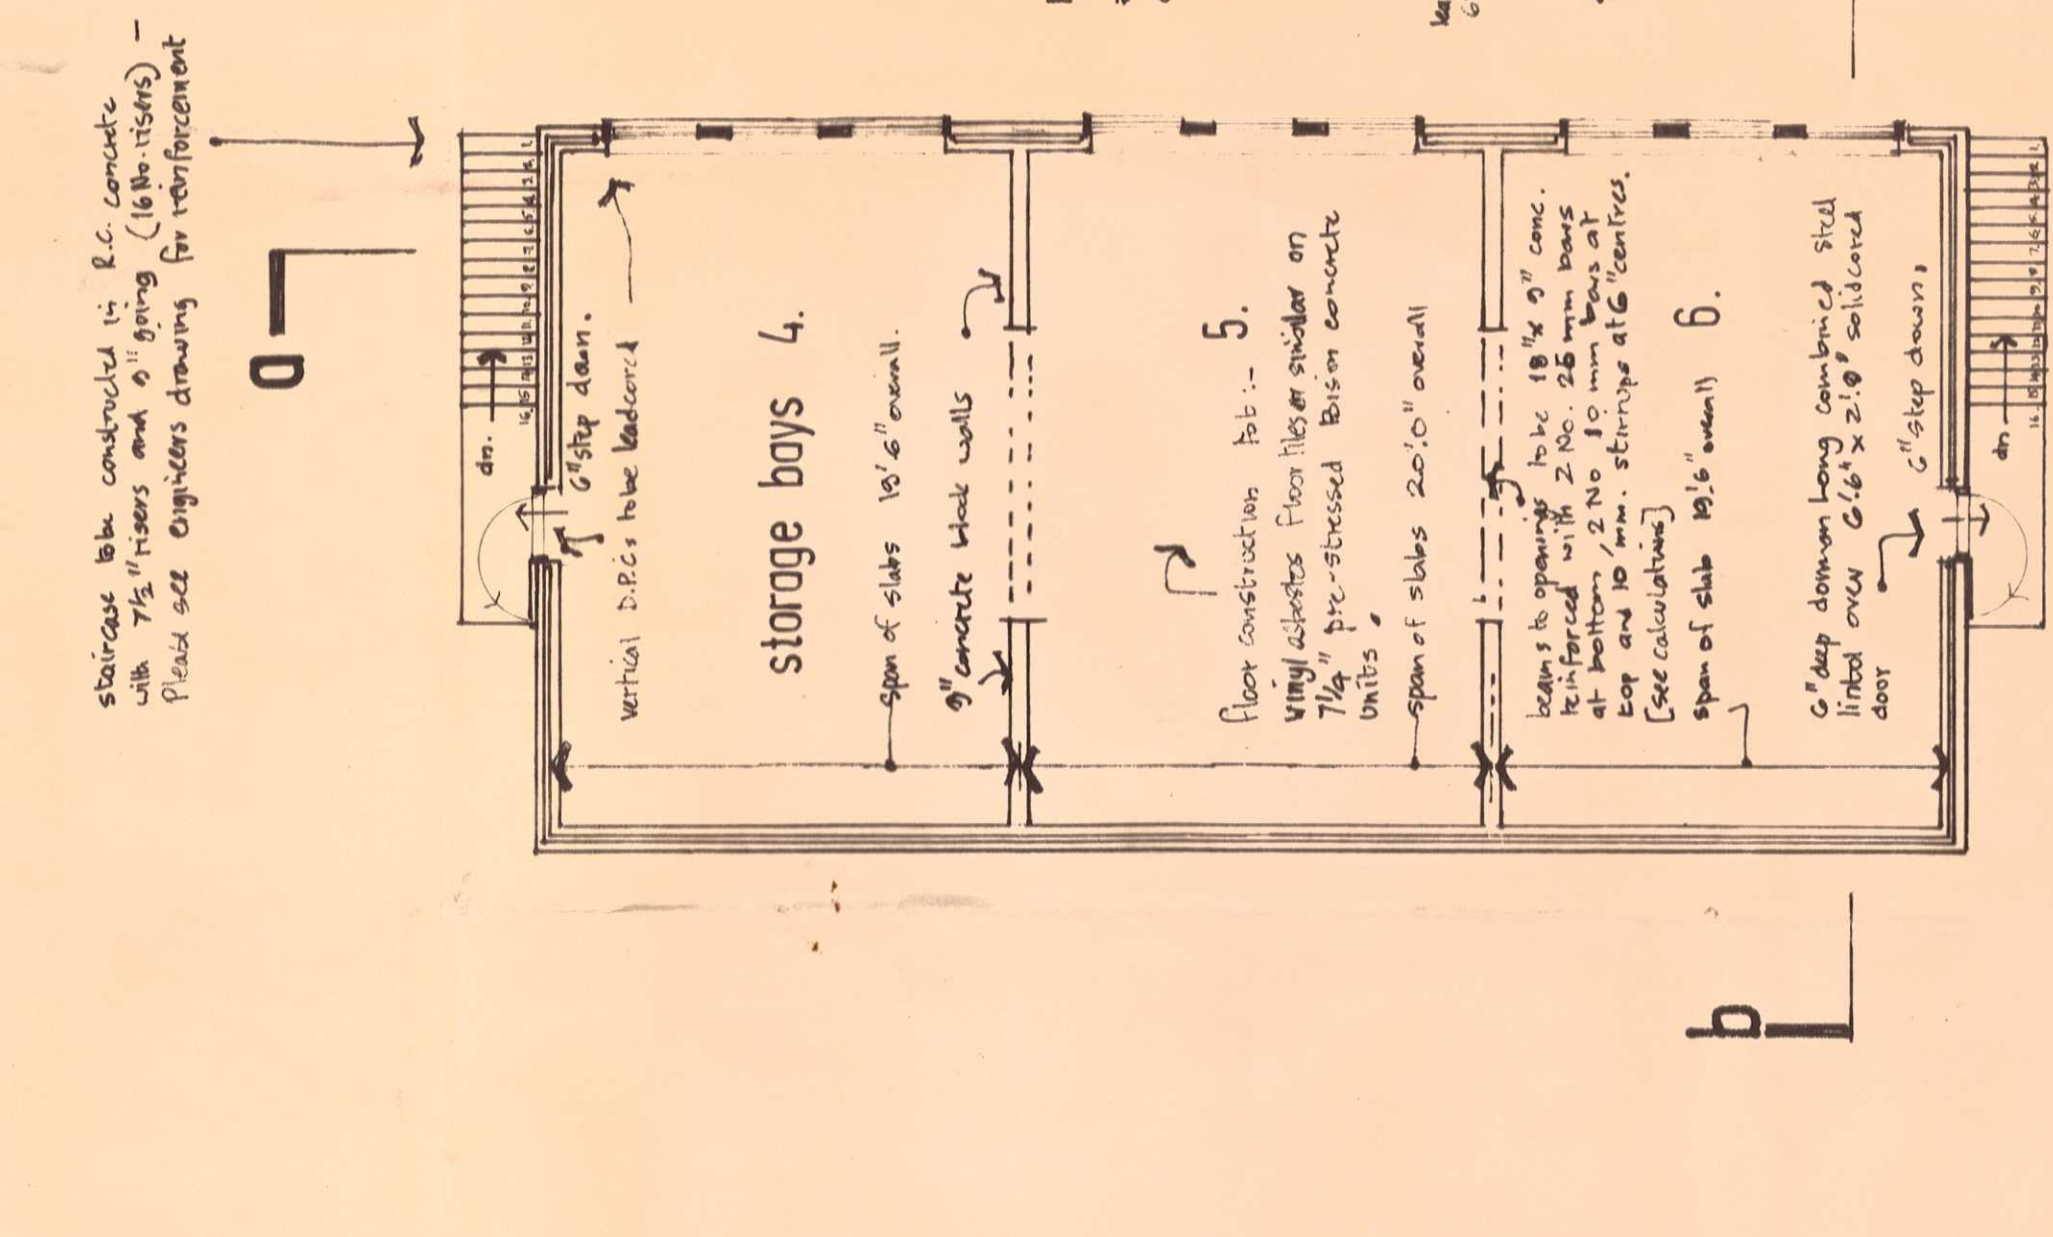

first floor plan


notes :-

Internal walls to be fairfaced and painted 2 coats emulsion paint.
All work to be carried out to the satisfaction of the Building Inspector and to the satisfaction of the B.S. and correct codes of practice.
All timbers to be tanalised.
Concrete blocks below ground level to be Class A. backfilled below ground level with granular material. Backfill to be compacted by hand.
Backfill to be compacted by hand.

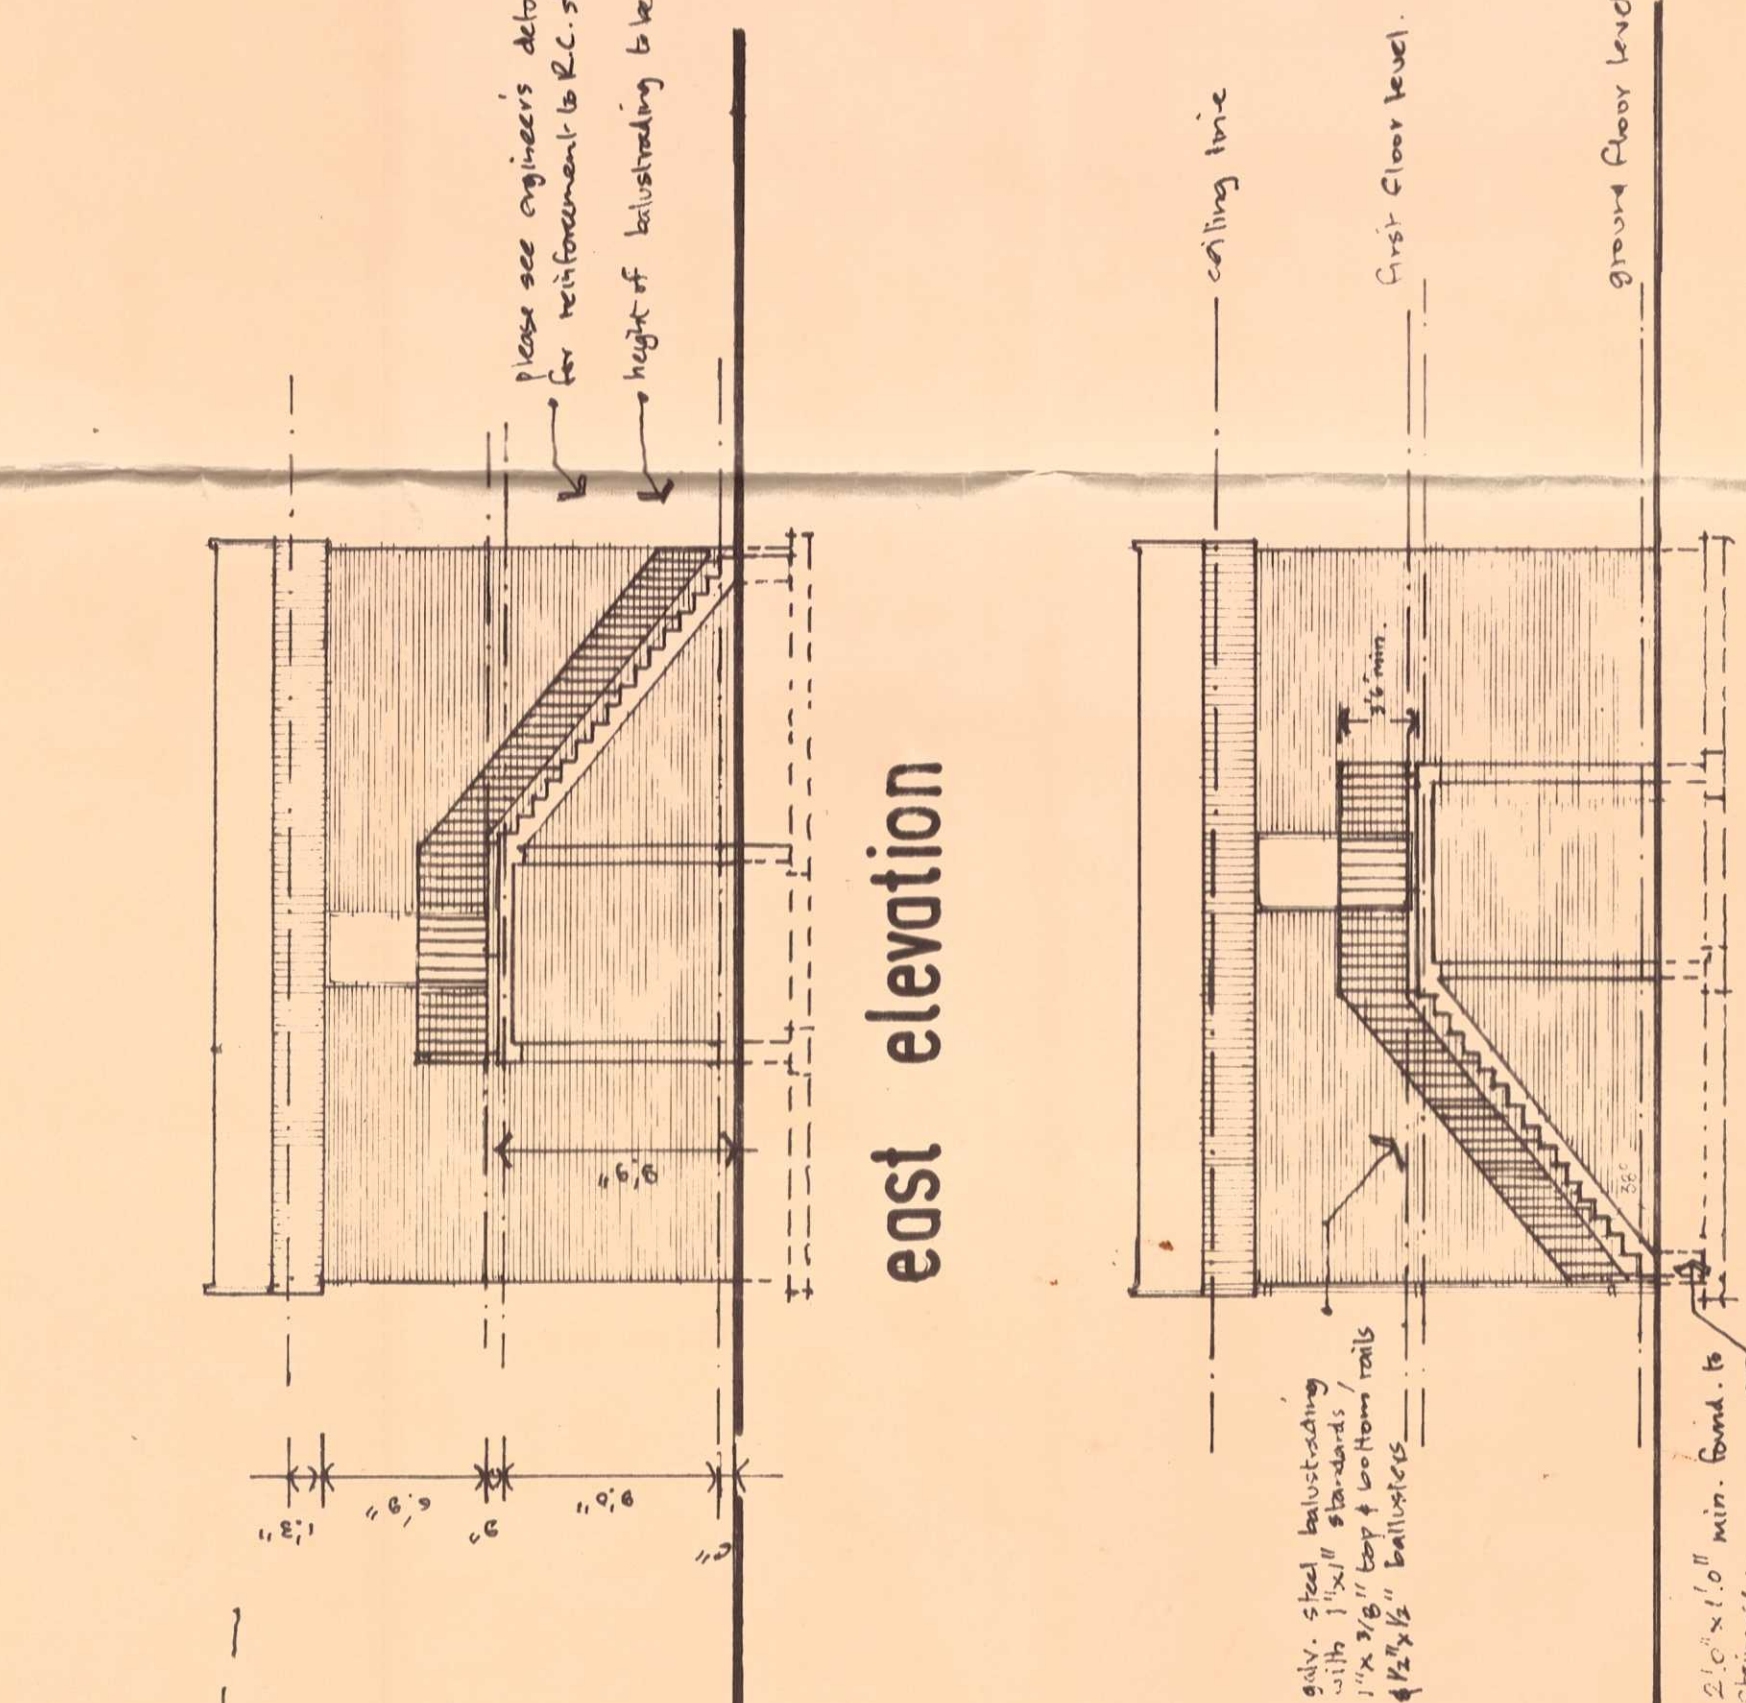

east elevation


west elevation

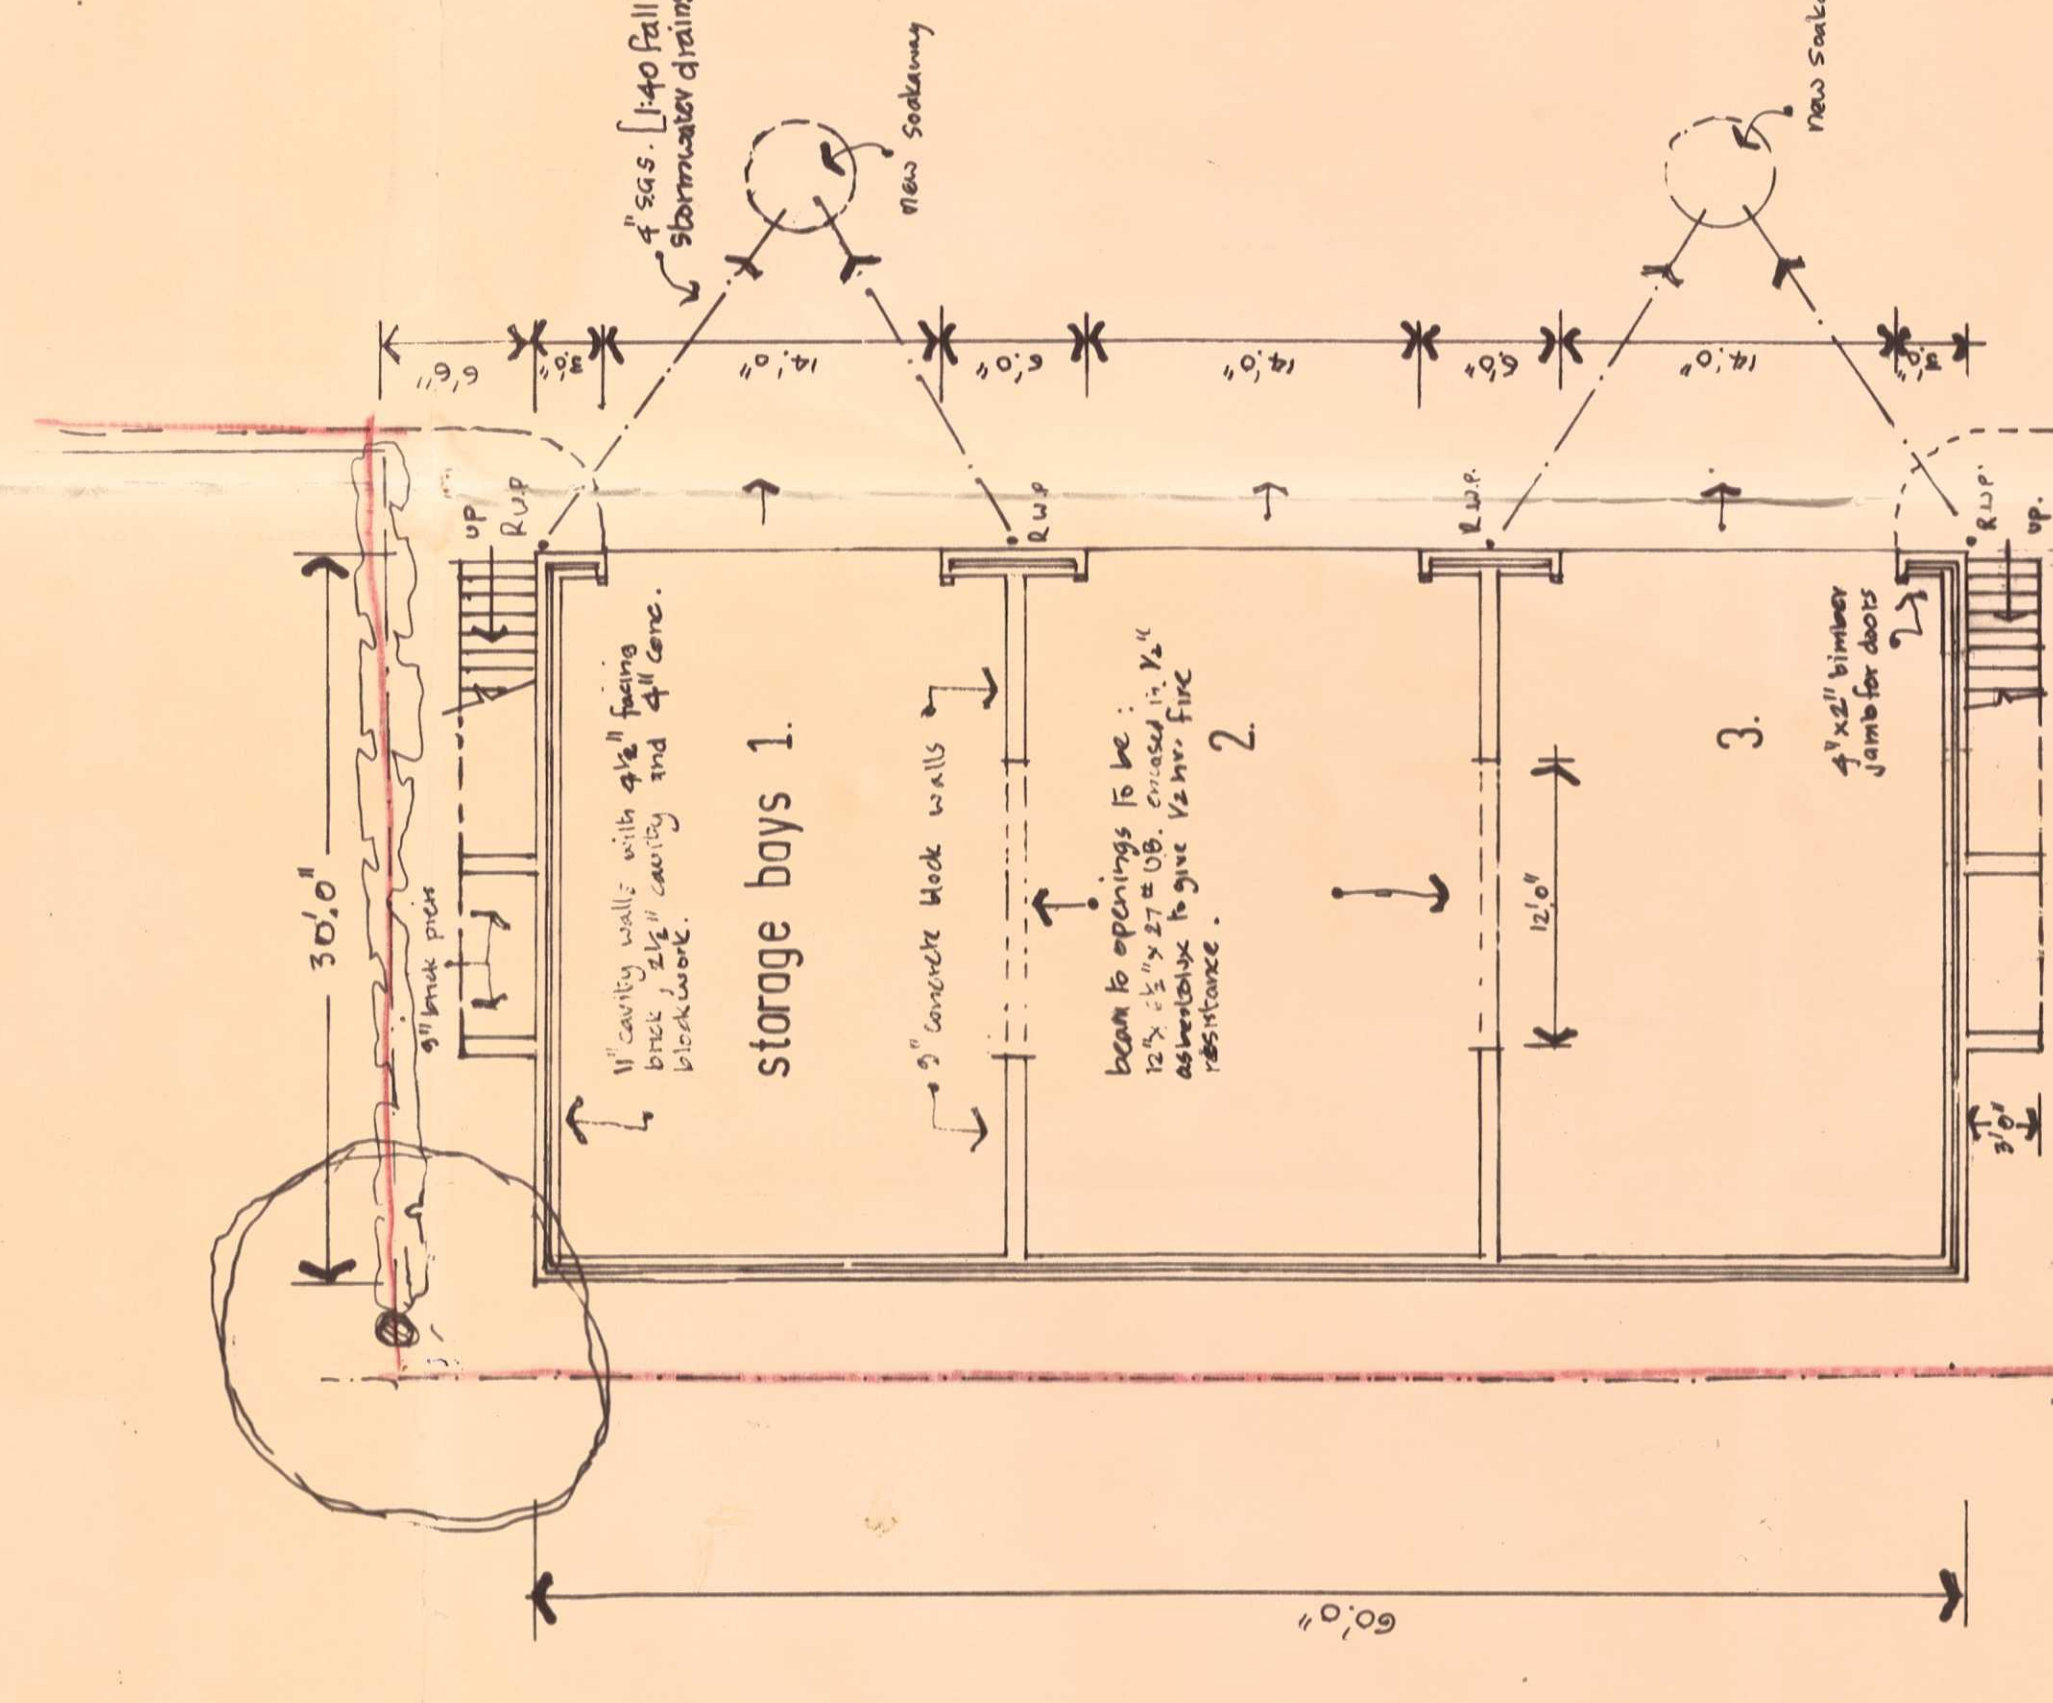

ground floor plan


Scale: 1" rep 8'0"

[Please Note : All dimensions to be checked on site.]

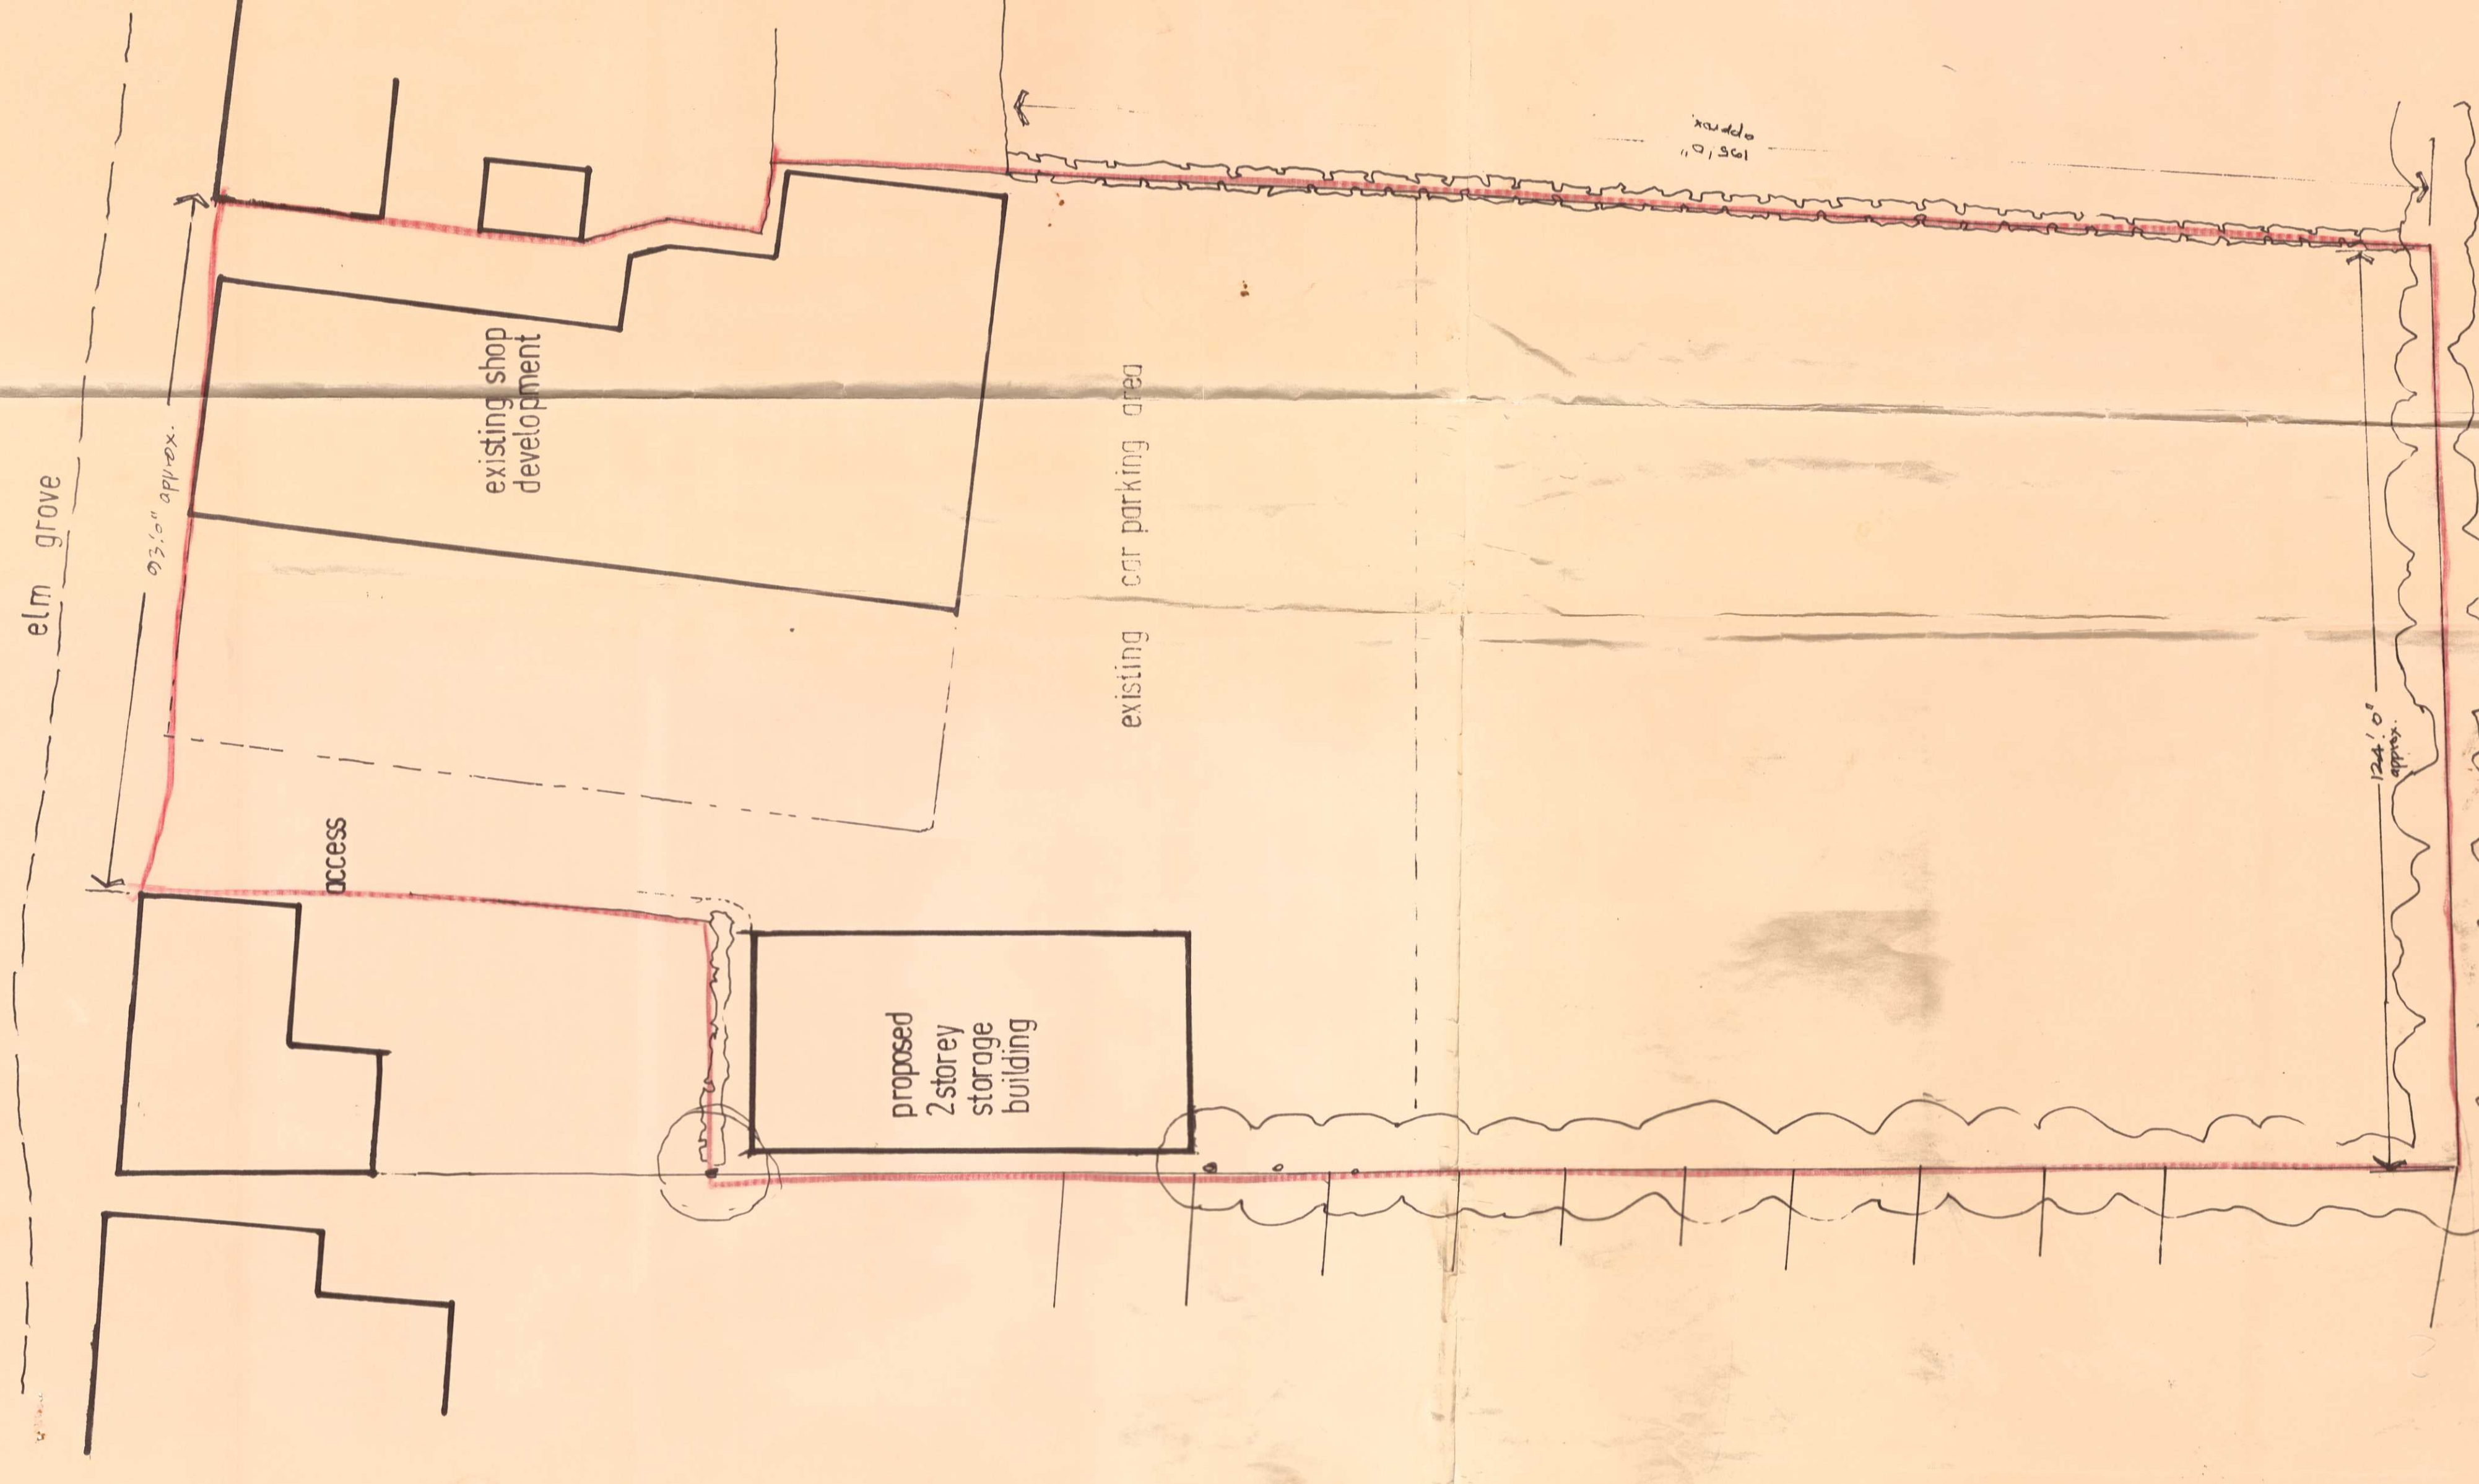

site plan

Scale: 1" rep 16'0"

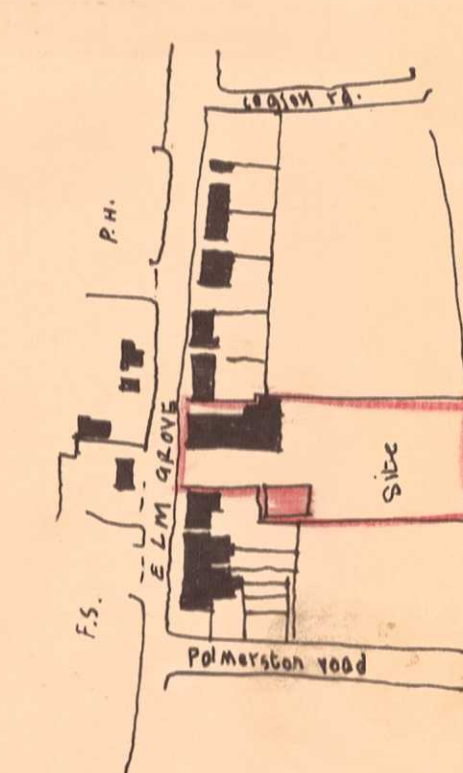

location plan

Scale: 1:2500