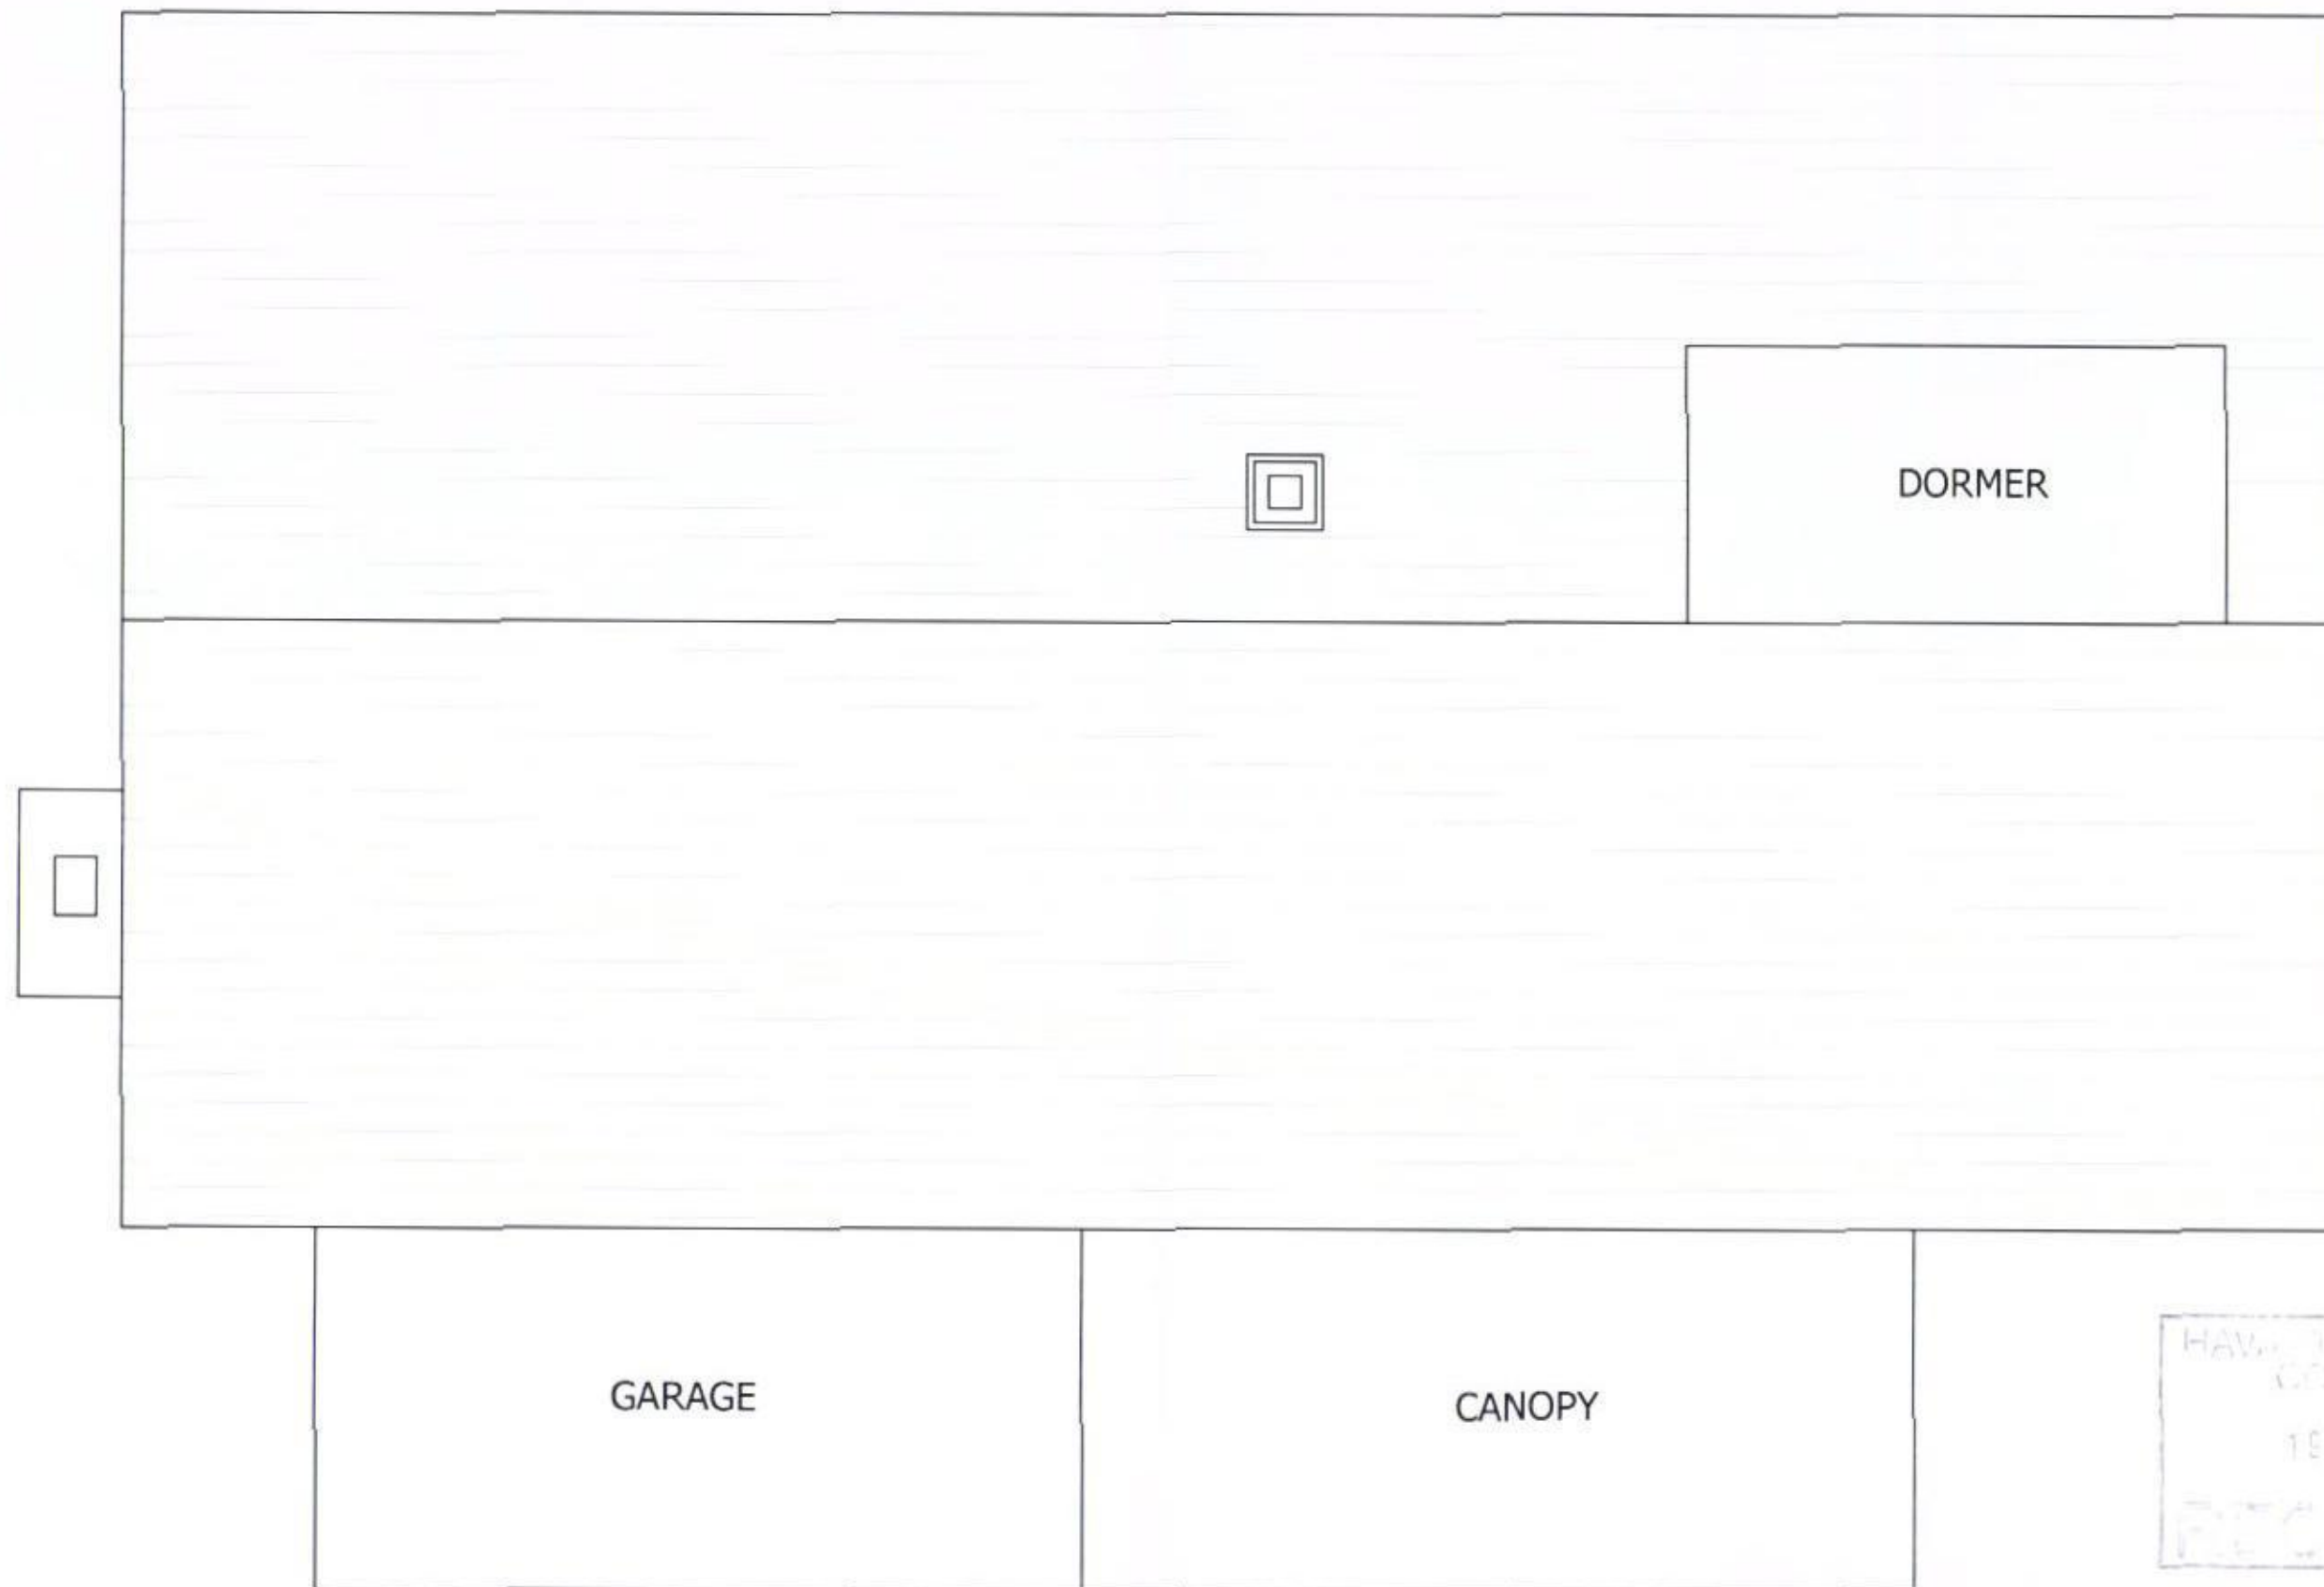


Project	21 BIRCH TREE DRIVE EMSWORTH	Date	MAR 15	Drawn by	ACE
		Scales	1:50@A3	Status	PLANNING
Drawing	EXISTING ROOF PLAN	Job No	EA 01	Dwg No	PL-04
				Revision	.