


1. This drawing is the copyright of Hampshire Design Consultancy and may not be reproduced without licence.
2. The Contractor shall not scale off this drawing for construction purposes, only figured dimensions shall be worked from.
3. All dimensions and levels are to be checked on site by the Contractor before the commencement of any work and any discrepancies reported to the Architect.
4. No responsibility can be accepted for errors arising on site due to unauthorised variations from the Architects drawings.

Revision	
----------	--

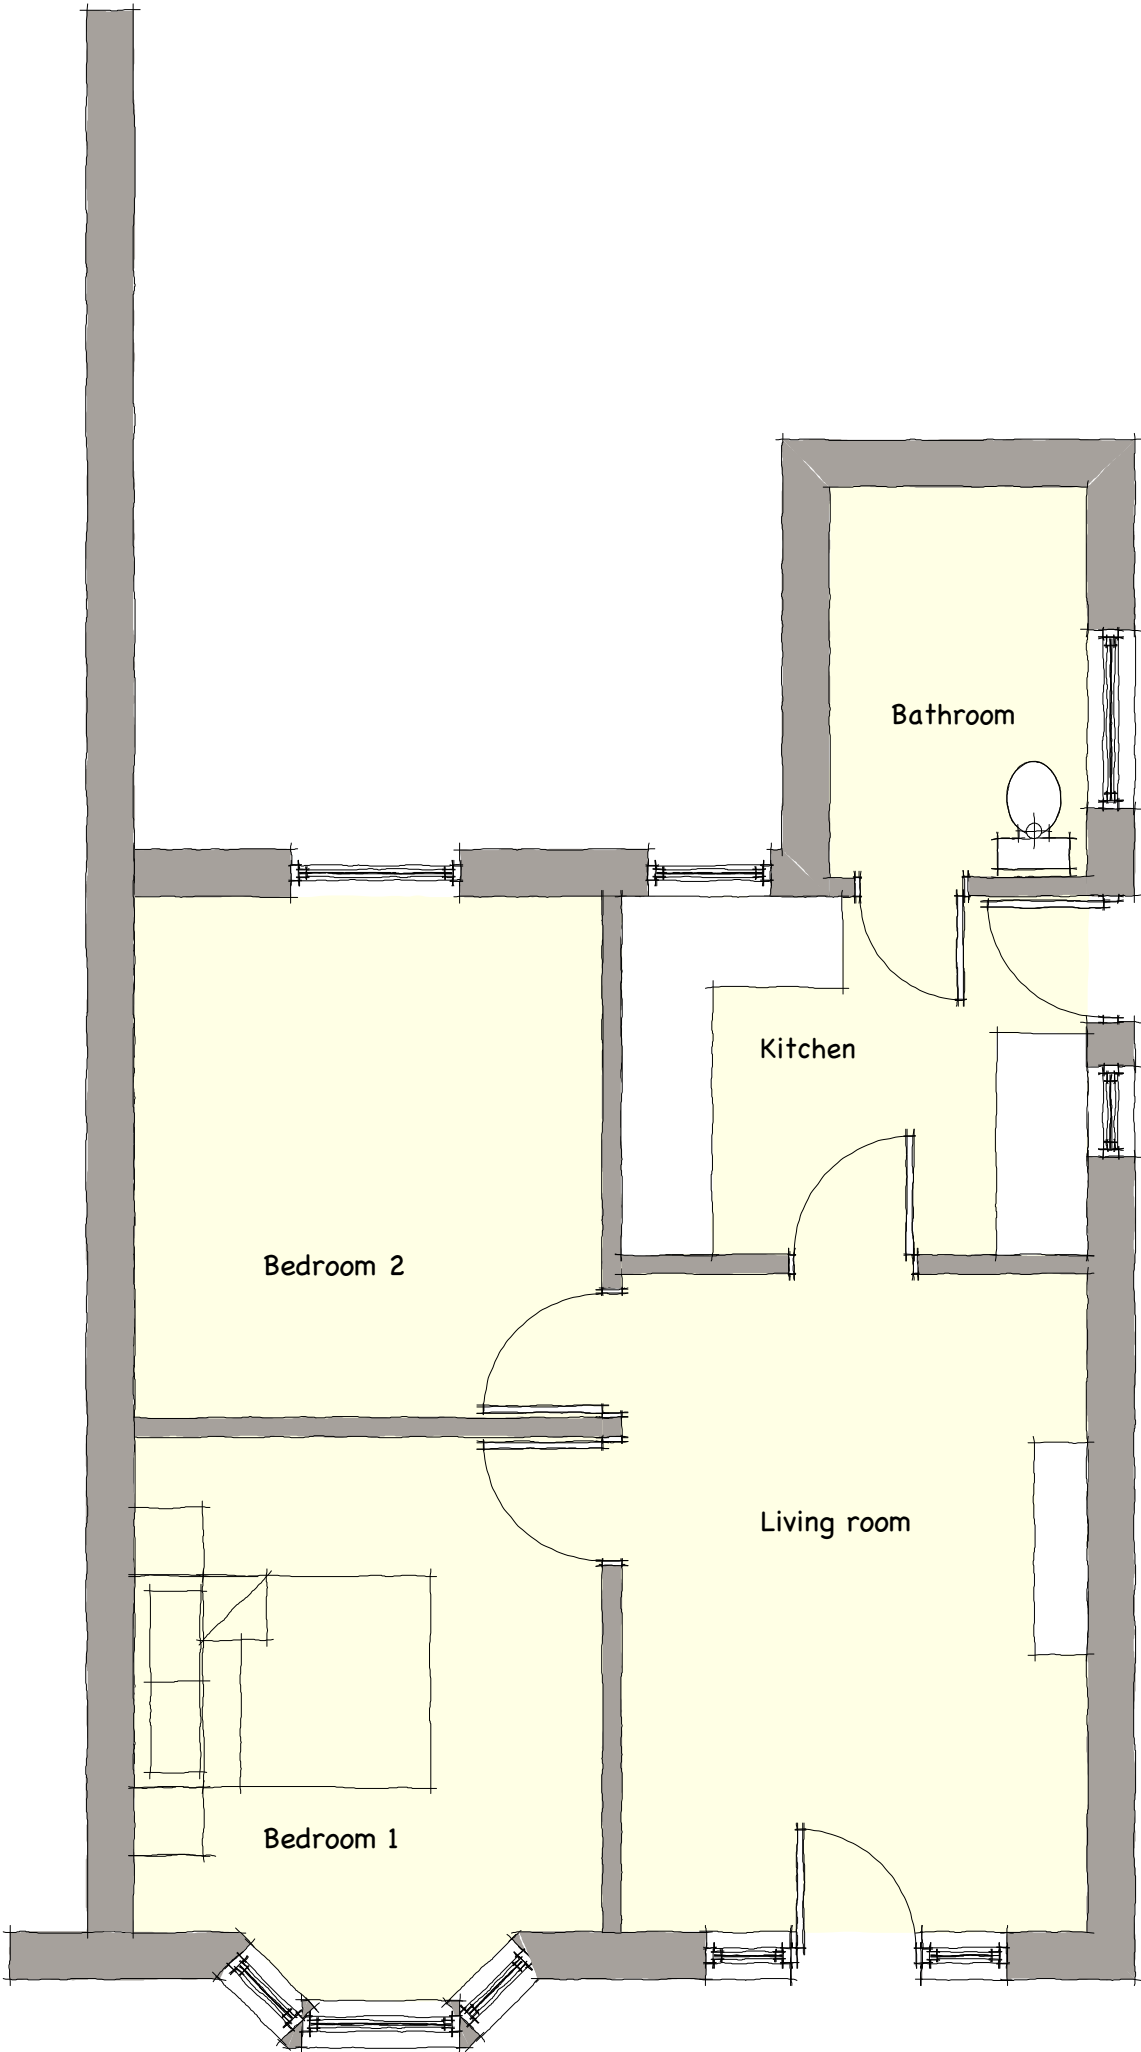

003 Existing floor plan
Scale: 1:50



clients details			
Mr B. Smallbone			
drawing reference			
Existing Floor plan			
site details			
39, Frogmore Lane, Lovedean. PO8 9QN			
created by Hampshire DC	drawing No HDC/DP/74/003	Revision	date June 15
scale 1:50@A3	stage: Planning		
www.hampshiredesign.co.uk			
HAMPSHIRE DESIGN CONSULTANCY			
Holistic design for the whole building, inside and out			
Plestor House, Farnham Road, Liss, Hampshire GU33 6JQ			