


Walls for Planning / Design stages

Existing Walls

New Walls

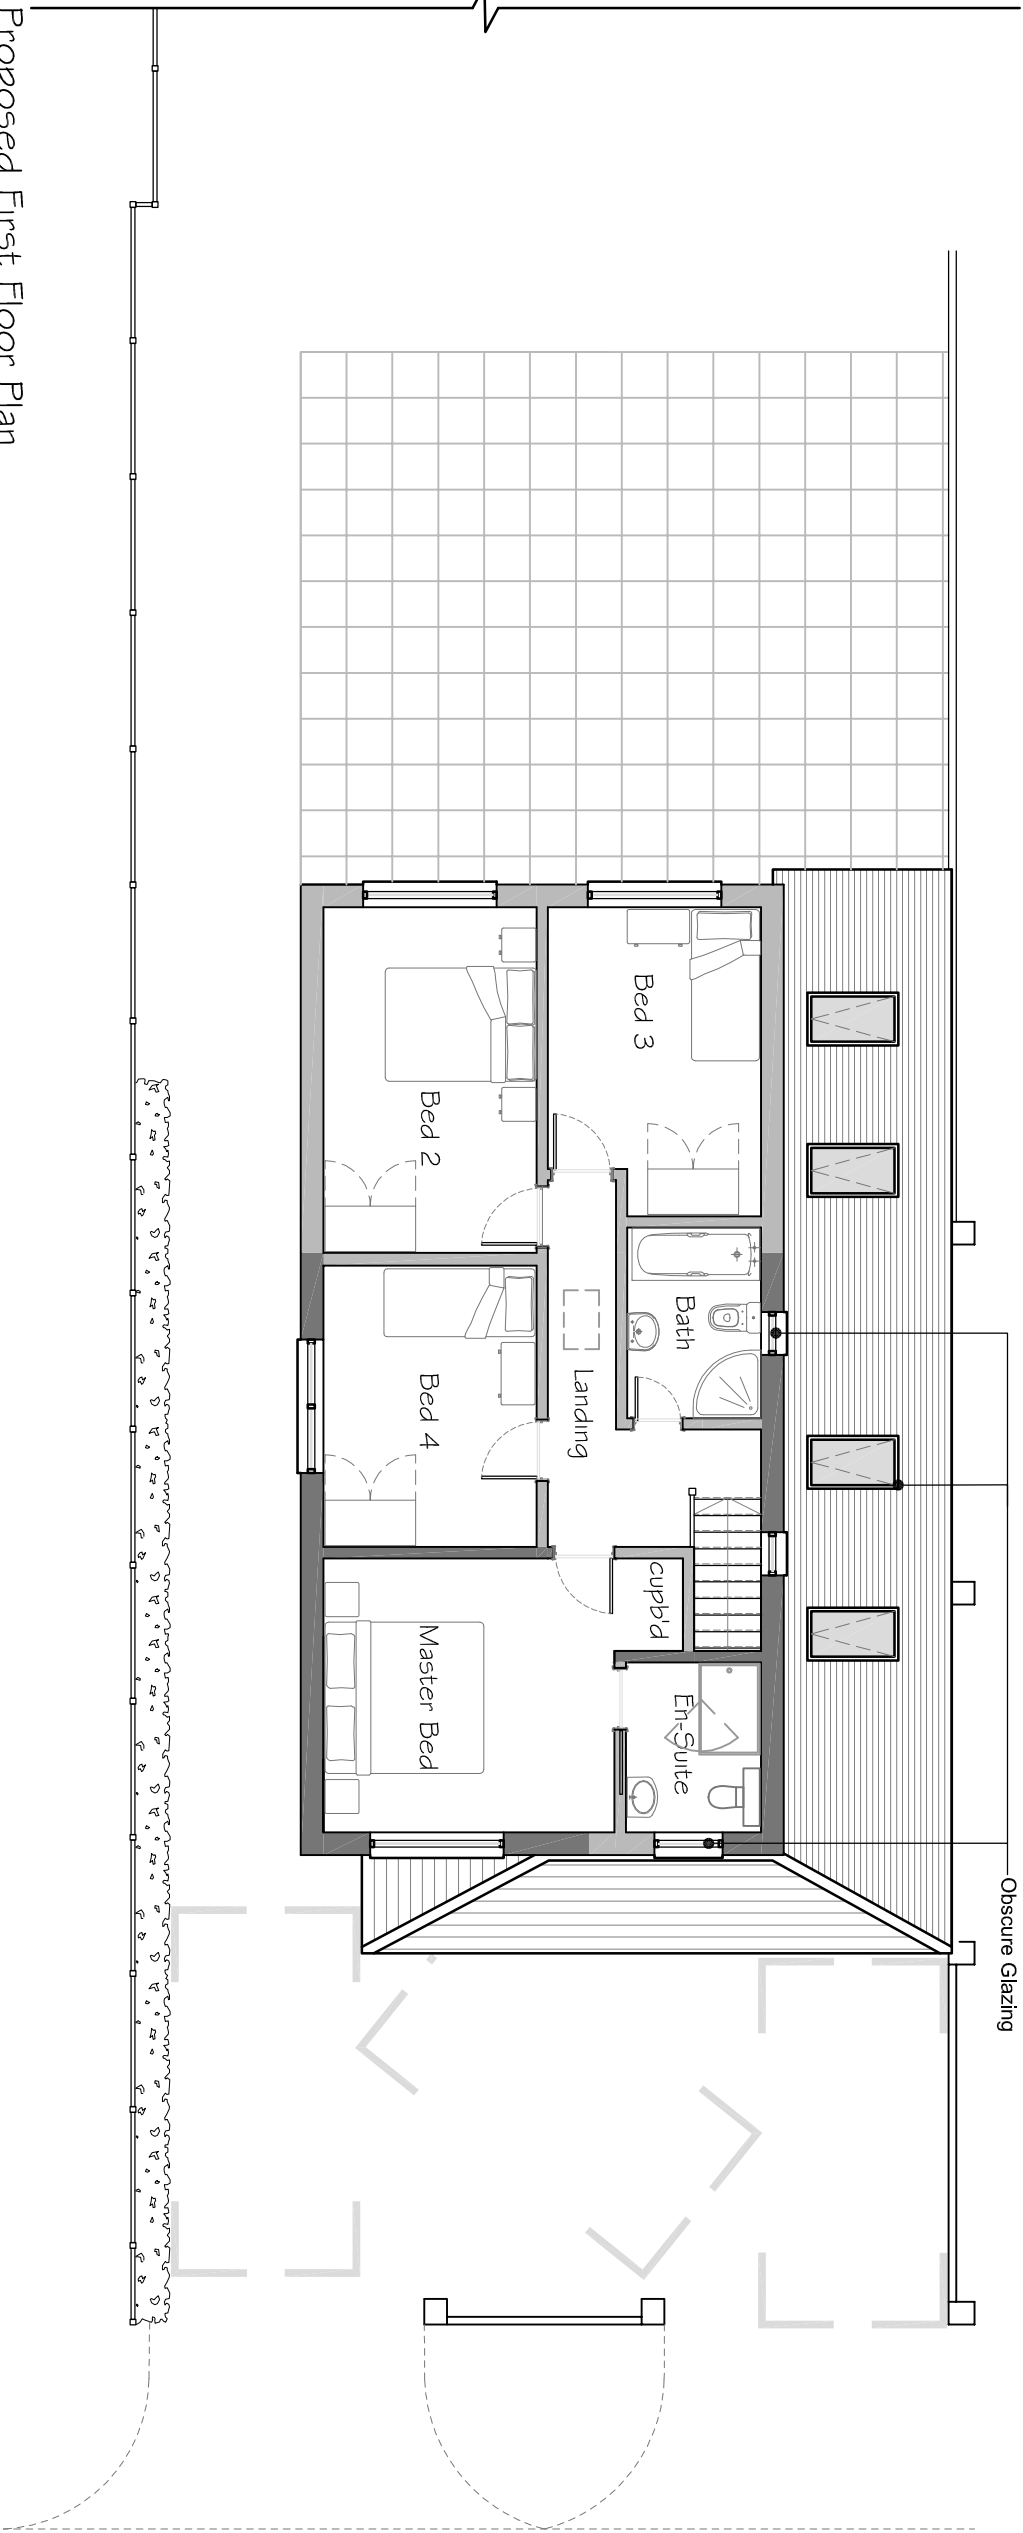


Proposed First Floor Plan

Scale 1 : 100

B 19.05.15 Revised for Planning		MD	MD
A 19.03.15 First Issue		CL	MD
Rev	Date	Des: (MD)	By: PM

REVISIONS

 

Design Team Studios LLP
Copyright Reserved
Check Dimensions on Site

© Crown copyright and database rights (2015)
Ordnance Survey 0100031673
© Local Government Information House Limited copyright and database rights (2015) 0100031673

DRAWING STATUS:
Planning

REVISION:
B

PROJECT

Alterations & Extension to
16 Poplar Grove, Hayling Island PO14 9DN

CLIENT

Mr & Mrs Hoare

Scale @ A3: 1:100
Date: © March 2015

Drawn by: FB
Checked by: MD

DRAWING TITLE

Proposed First Floor Plan

DRAWING NUMBER:
203.P102_B



City Office (Design Drawn)
The Clock Tower, Great Southsea Street at Castle Road
Southsea, Portsmouth, Hants, PO5 3BY
Tel: 02392 837149

South Downs Office (Drawn)
51 Catherine Lane, Horndean, Hants, PO8 9HT.
Tel: 02392 346530



E: info@designteamstudios.com
W: www.designteamstudios.com