




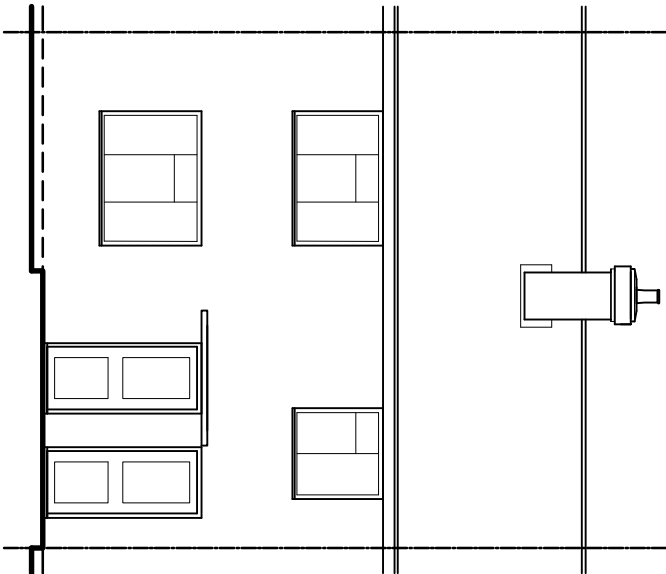


EXISTING FRONT ELEVATION
SCALE 1:100

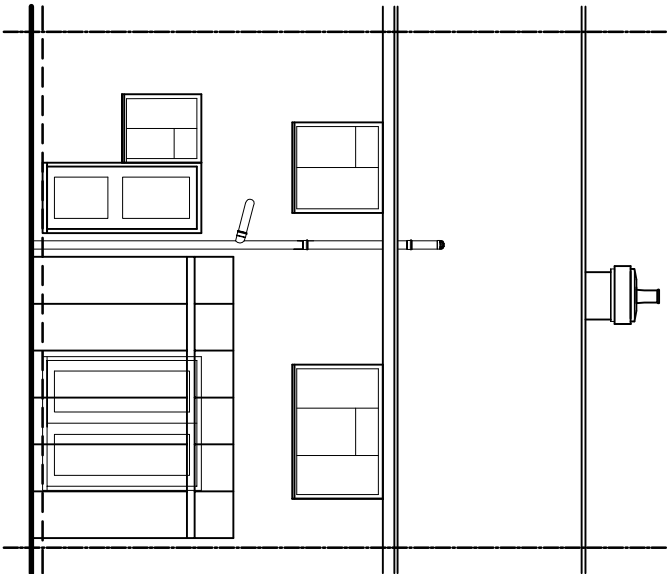

EXISTING REAR ELEVATION
SCALE 1:100

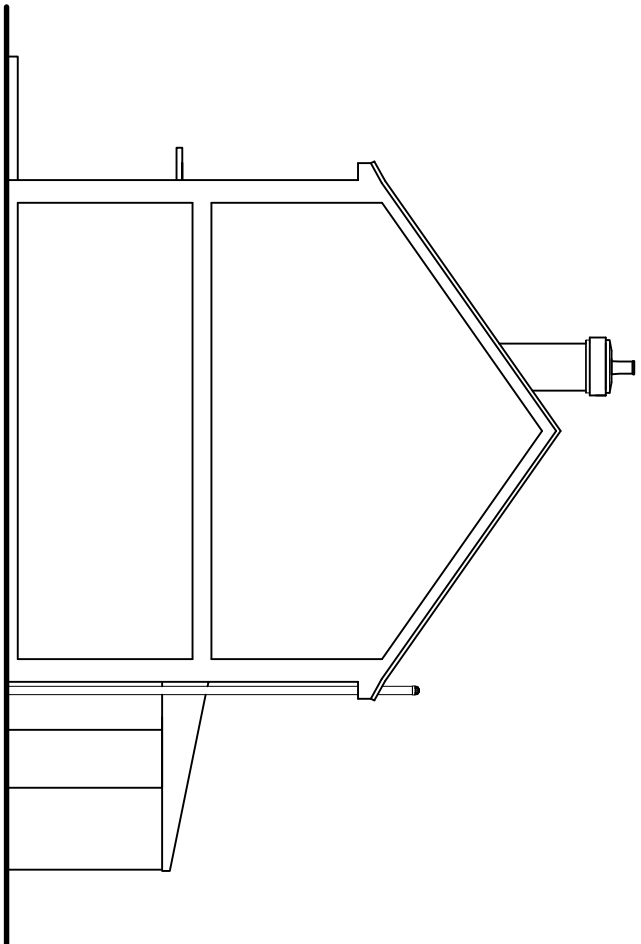

EXISTING SIDE ELEVATION
SCALE 1:100

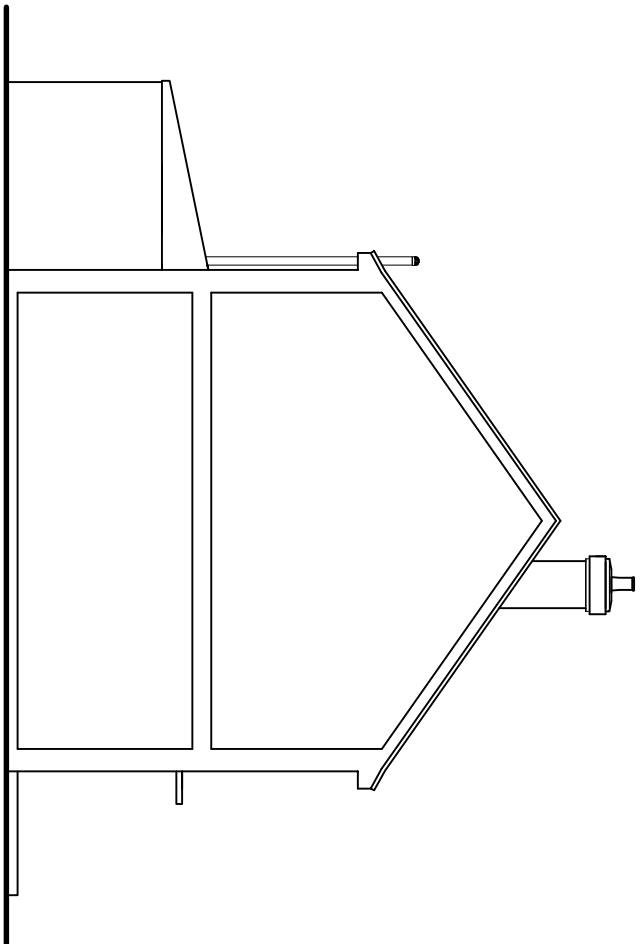

EXISTING SIDE ELEVATION
SCALE 1:100



The drawing is the copyright of CMCDesign and may not be copied, altered or reproduced in any form without the written consent of CMCDesign.

It is the sole responsibility of the building owner to draw up all legal agreements with adjoining property owners to cover the overhanging of any balconies, gutters, overhangs or any part of the building. CMCDesign cannot be held responsible in any way, whatsoever for any legal costs or other costs incurred through any neighbouring disputes.

It is the sole responsibility of the building owner to comply with the party wall act 1996. CMCDesign cannot be held responsible in any way if non compliance is adopted.

Use figured dimensions only. In millimetres only unless stated otherwise.

all clients and contractors to check all drawings and to verify all dimensions on the plot to works commencing any discrepancies in dimensions or boundary locations are to be brought to the attention of CMCDesign immediately before any other works take place on the

revision

client

mr pdr

stage

planning

date

october 2014

scale

1:100 @ A3

address

117 beechcroft way

havant

portsmouth

po9 3ab

drawing no.

17010102

drawing

existing elevations

CMC DESIGN architectural services



116a studio 22 haxton road
higfield, southampton, so17 1ny
t 07668 997654
e studio@cmc-design.co.uk
w www.cmc-design.co.uk