


 TO BE DEMOLISHED / REMOVED

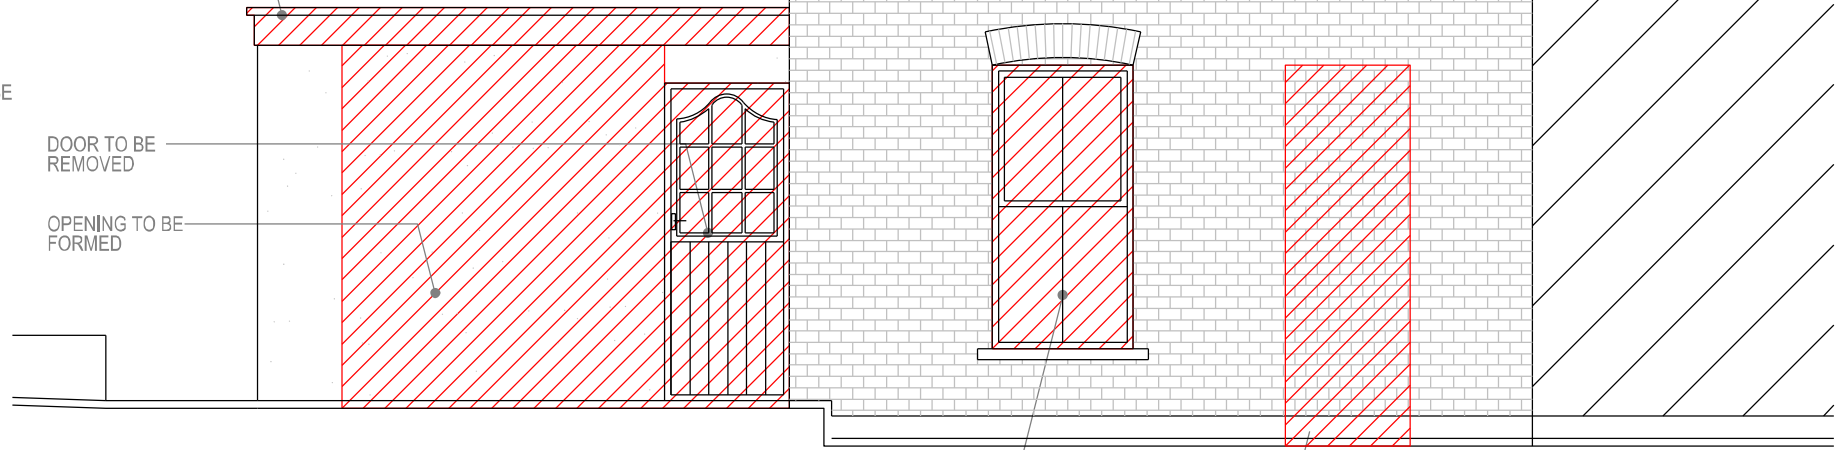

1

1:50
EXISTING REAR ELEVATION



2

1:50
EXISTING SIDE ELEVATION

0 1 2 3 4 5

SCALE IN METRES @ 1:50

/ 29.05.2016 PLANNING APPLICATION GM

REV DATE NOTES INIT.

DRAWING TITLE

EXISTING FRONT & REAR ELEVATION

PROJECT PROJECT NO.

3 FAIRFIELD TERRACE 015
W1K 4BA

DRAWING NUMBER 0100

DATE DRAWN SCALE @ A3 1:50 REVISION

MAY 2016 GM SCALE @ A1 1:25 /

GEORGINA MANN DipARCH ARB
georgina.mann@outlook.com
07846 151934