



- GENERAL NOTES:
1. This drawing is to be read in conjunction with all relevant architects, structural engineers, mechanical & electrical engineers and specialists drawings / specifications.
 2. Any discrepancies in dimensions or details between the various drawings should be reported immediately.
 3. All dimensions are in millimetres and all levels are in metres.
 4. Do not scale from this drawing, if in doubt ASK


Rev.	Description	Date	Dn	Ch'd
A	Porch / PV Panels added	19.04.16	RJL	DRK
B	Alterations due to planning comments	30.06.16	RJL	DRK

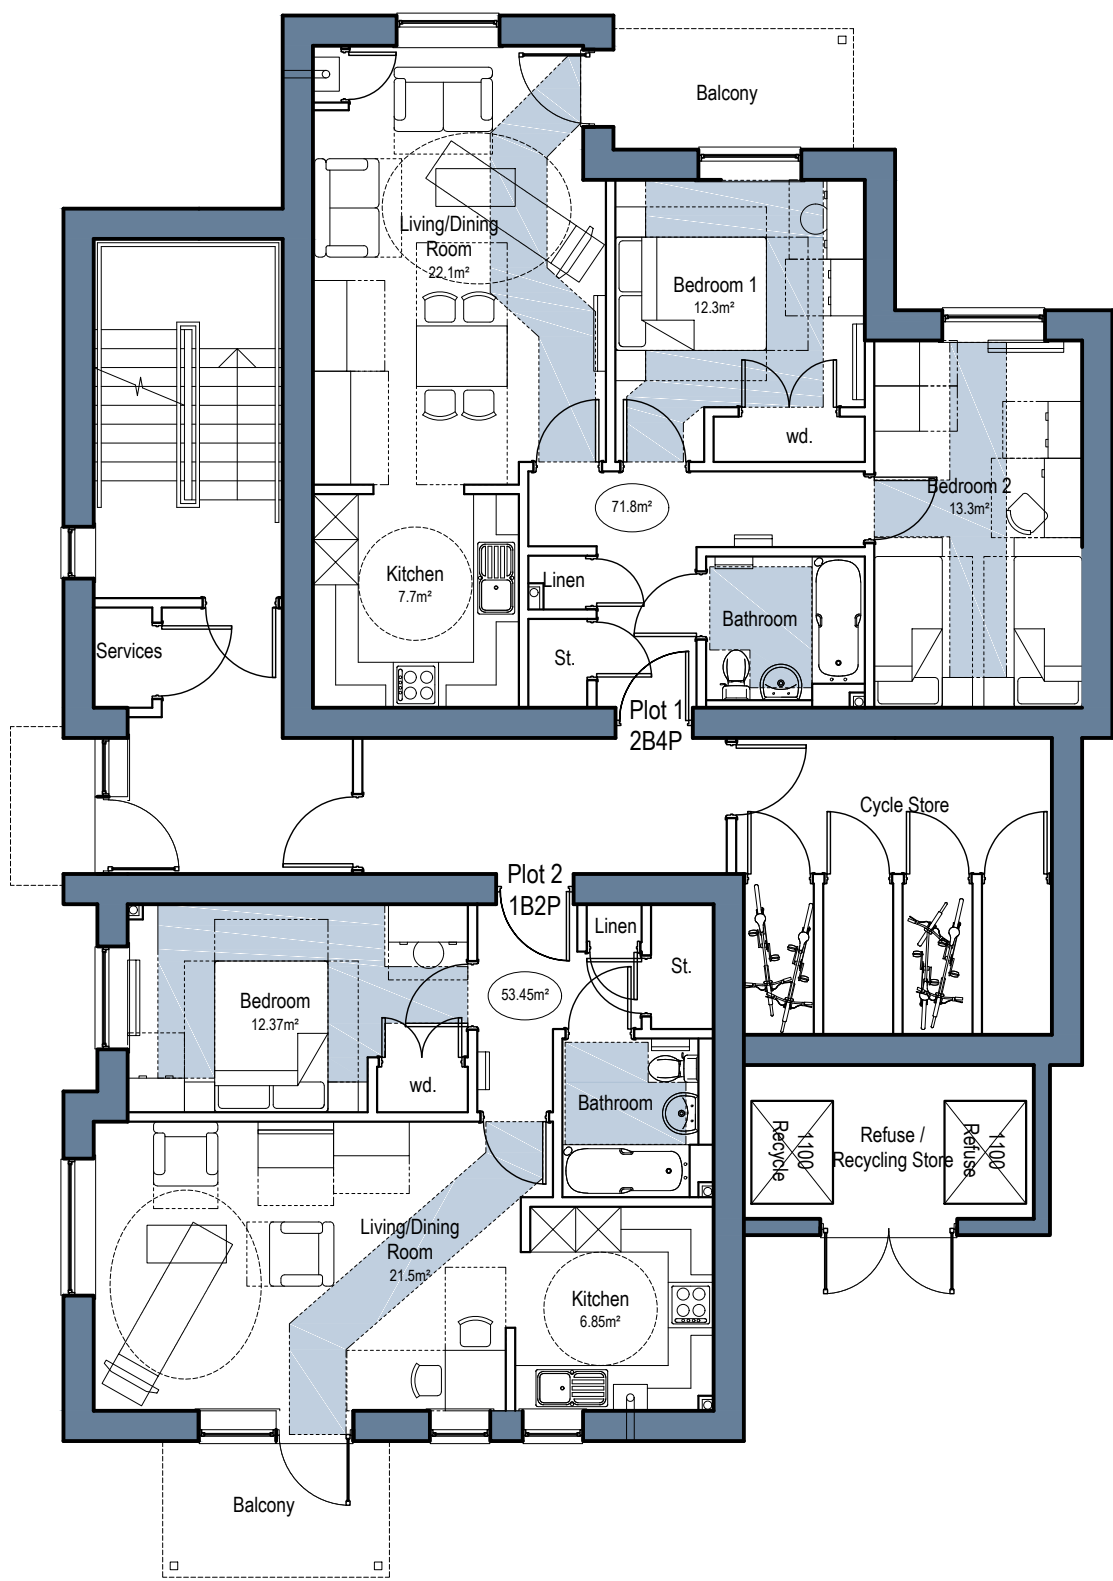


GROUND FLOOR PLAN

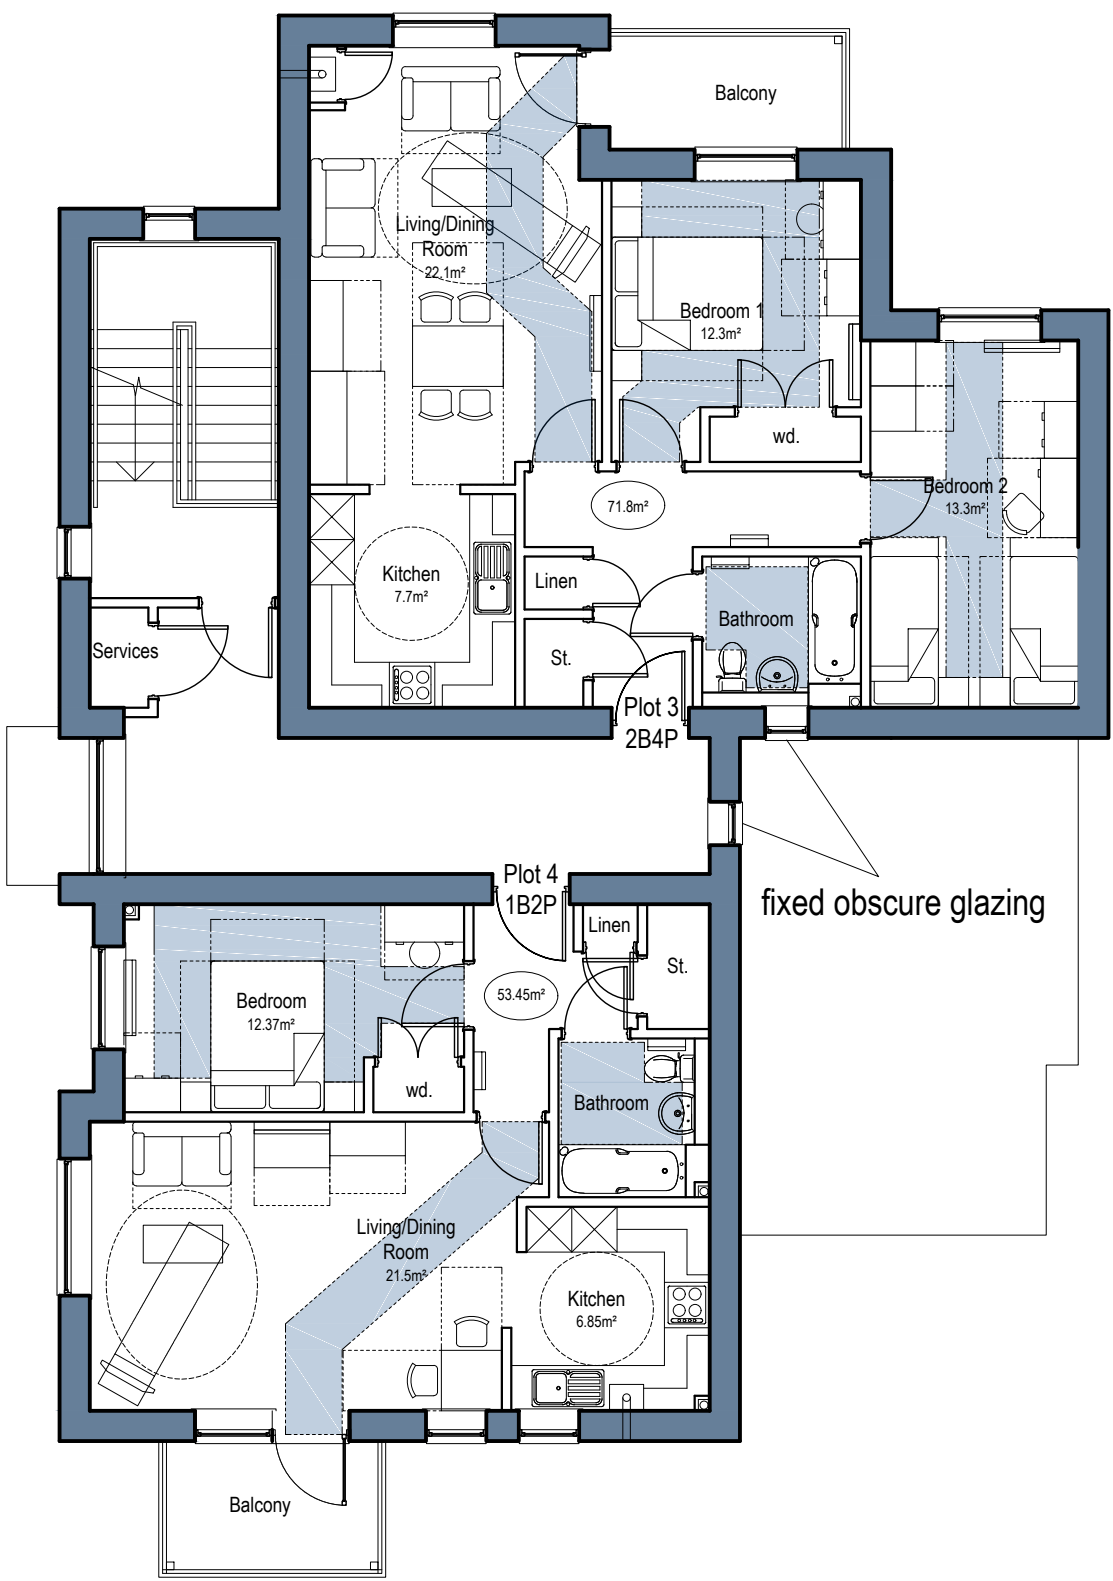

FIRST FLOOR PLAN

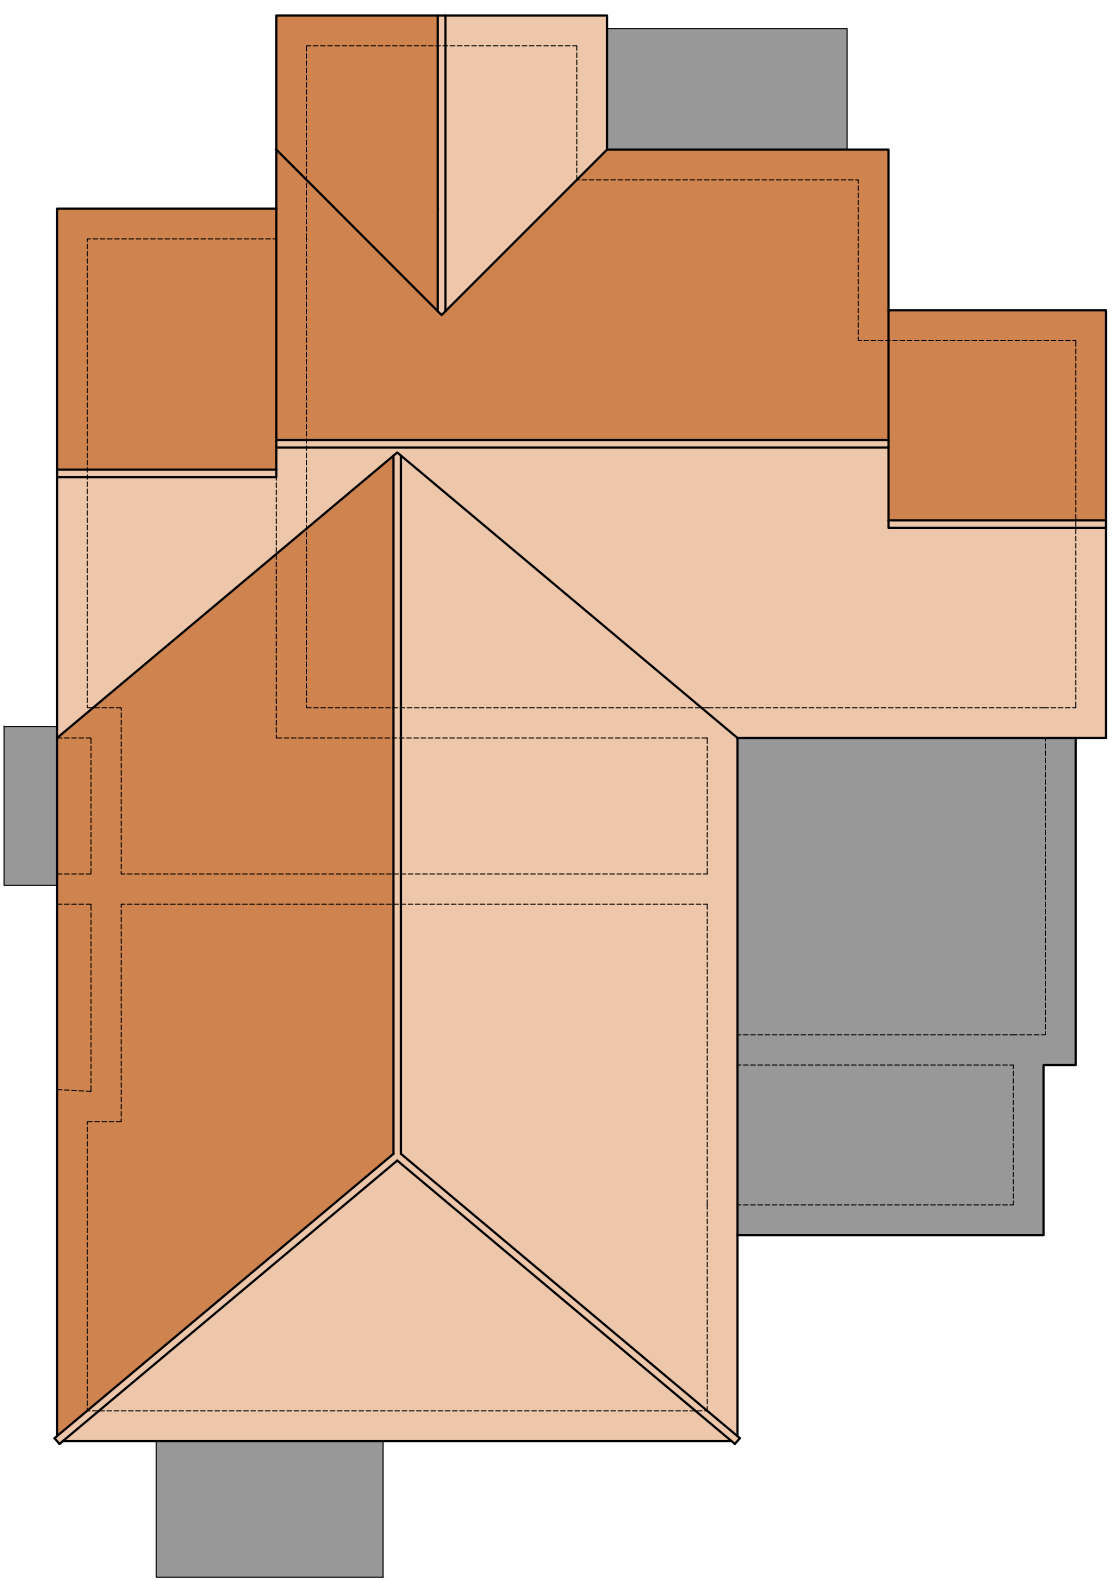

ROOF PLAN

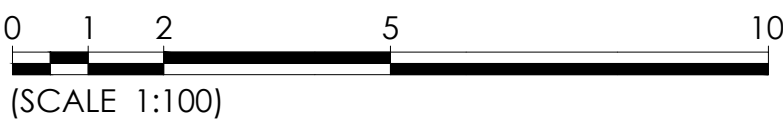

CONCEPT HOUSE, 35 KINGSTON CRESCENT, NORTH END, PORTSMOUTH, HAMPSHIRE, PO2 8AA
t - 023 9267 3618 f - 023 9267 9819 www.ksaltd.co.uk info@ksaltd.co.uk

PROJECT

HOLYBOURNE ROAD

DRAWING TITLE

FLAT PLANS - PLOTS 1-4

Date	Drawn by	Scale	Drawing No.	Rev.
JAN. 15	PJ/RL	1:100	A1	1103-PD122
architecture	planning	design	project management	B