


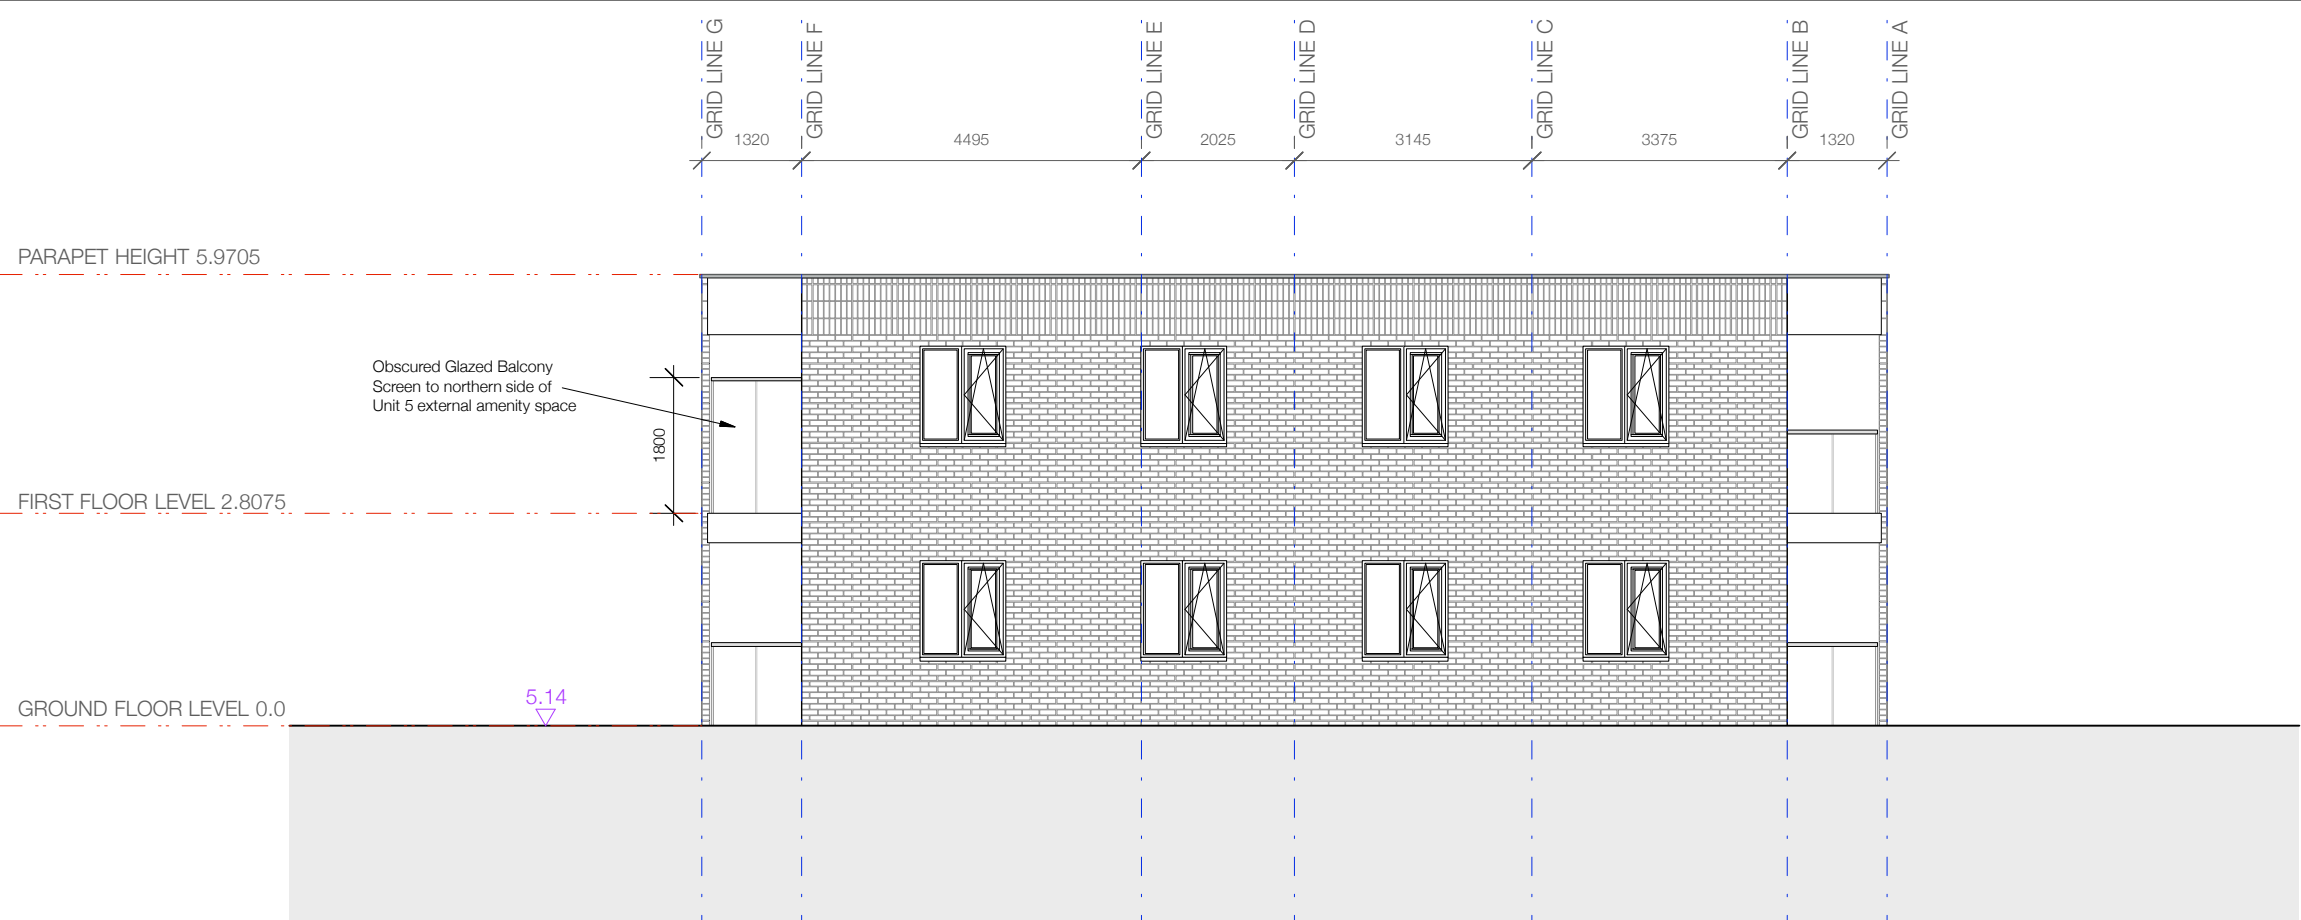


NORTH ELEVATION



WEST ELEVATION

Notes: Do not Scale
Check all dimensions on site
Dunthorne Parker Architects

TENDER
DRAWING

 

E	31.05.16	KR	1.8m balcony screen amended to northern side of Unit 5
D	06.05.16	KR	Tender Issue. Context and levels updated 1.8m balcony screen added to Unit 5
C	28.04.16	KR	Building height, grid and levels updated
B	08.03.16	KR	Balustrade heights updated
A	16.02.16	KR	Construction, grid and details all updated

No	Date	By	Revision
----	------	----	----------

Project
Mengham Road, Hayling Island

Drawing
Proposed North & West Elevations

Job	Dwg No.	
1251	305E	
Scale	By	Date drawn

DunthorneParkerArchitects
www.dunthorneparkerarchitects.co.uk
T | 02072890411
E | mail@dunthorneparker.co.uk
A | 10 Bangden Gurney Street, London, W1H 6AL