




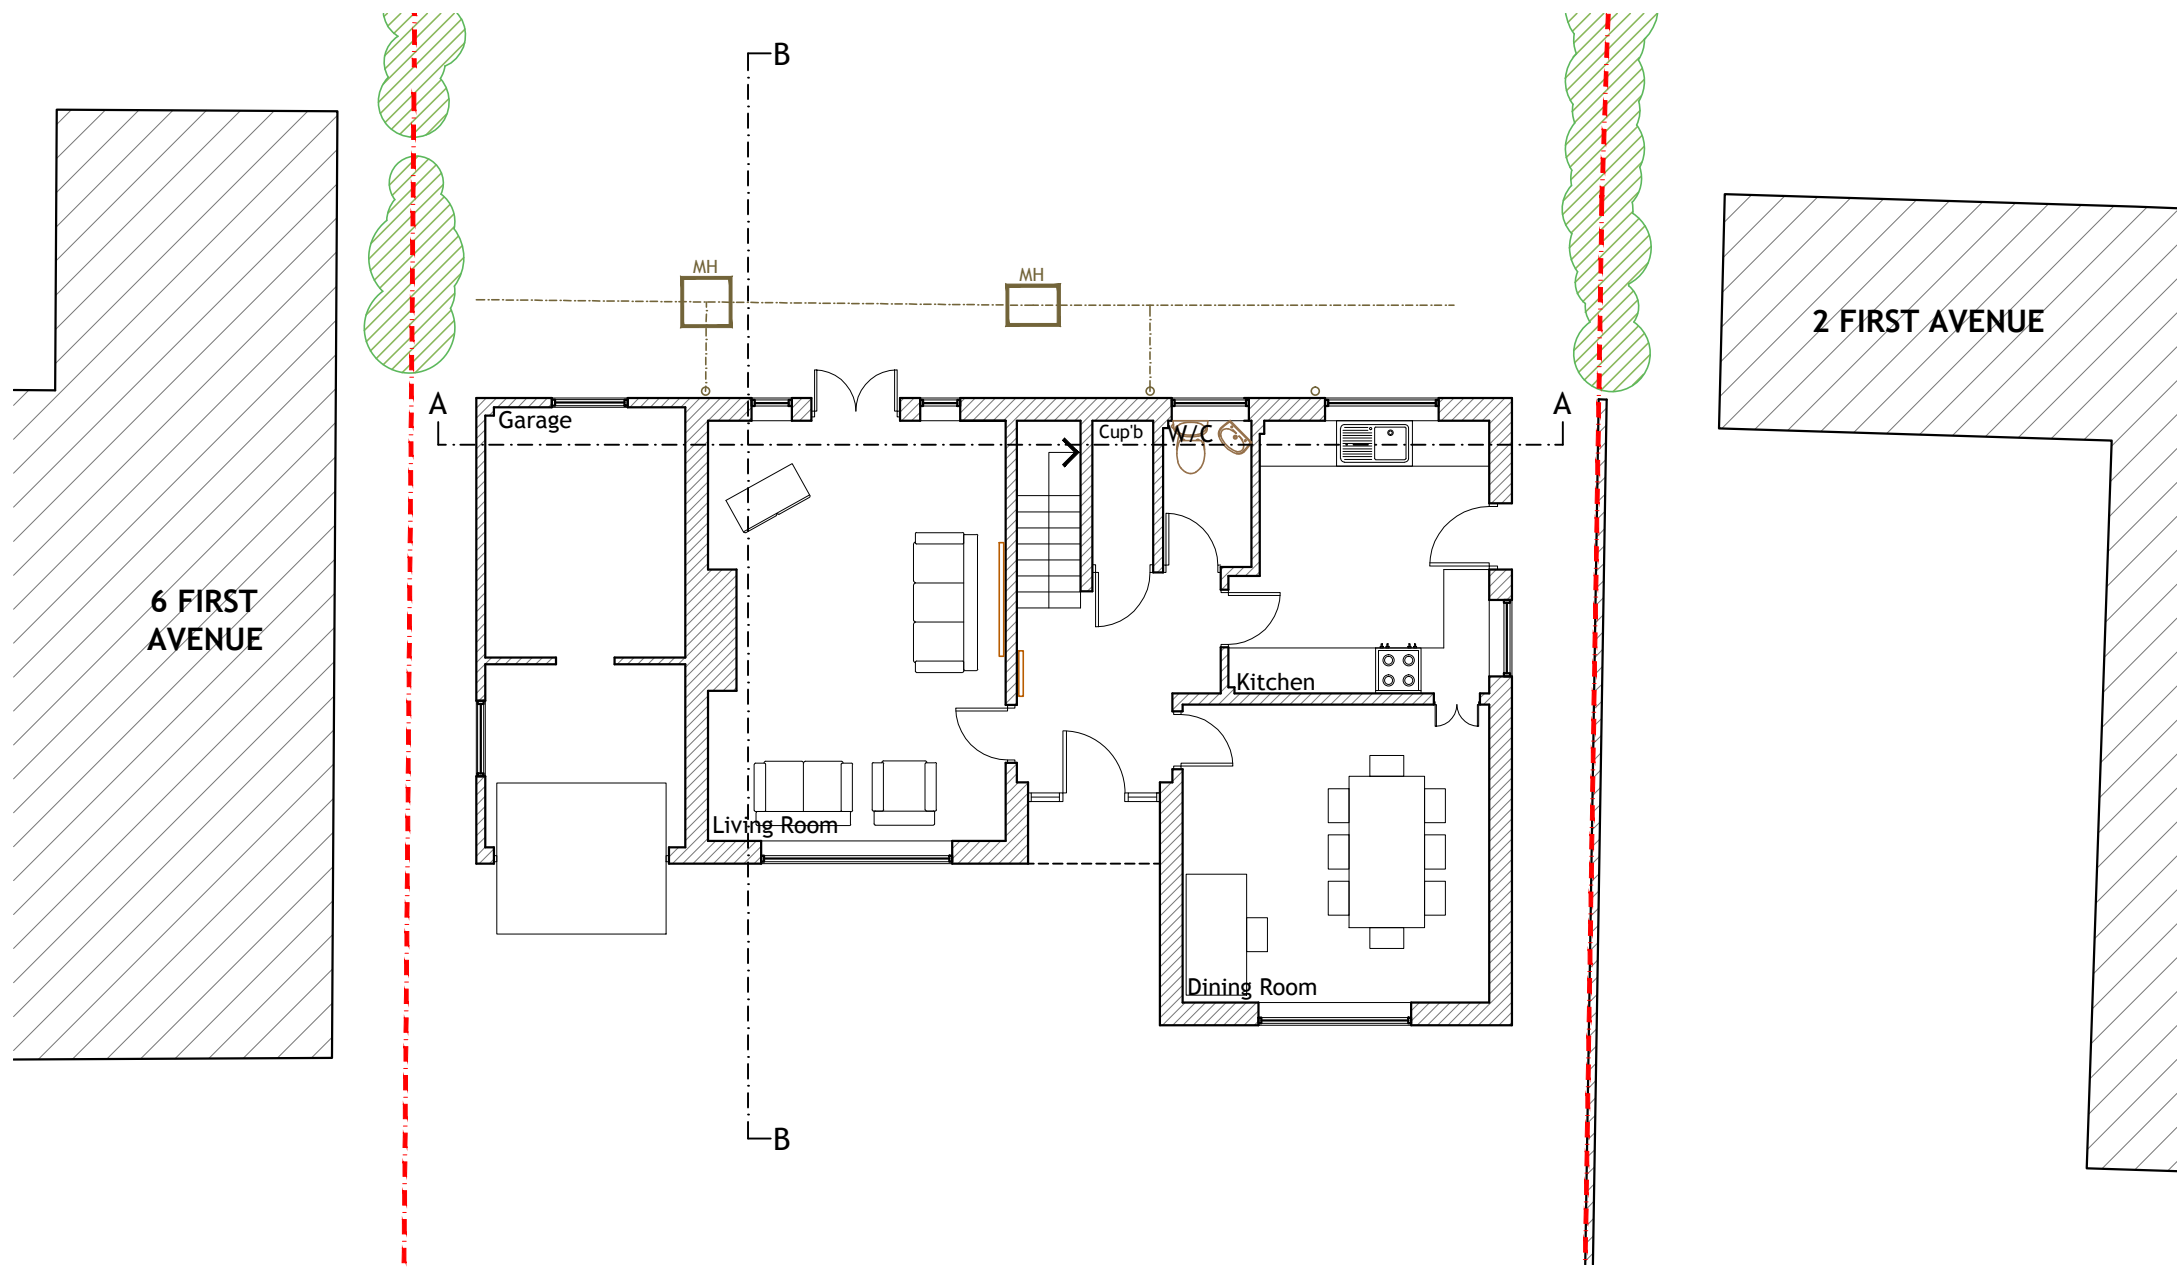


**GROUND FLOOR**  
1.100

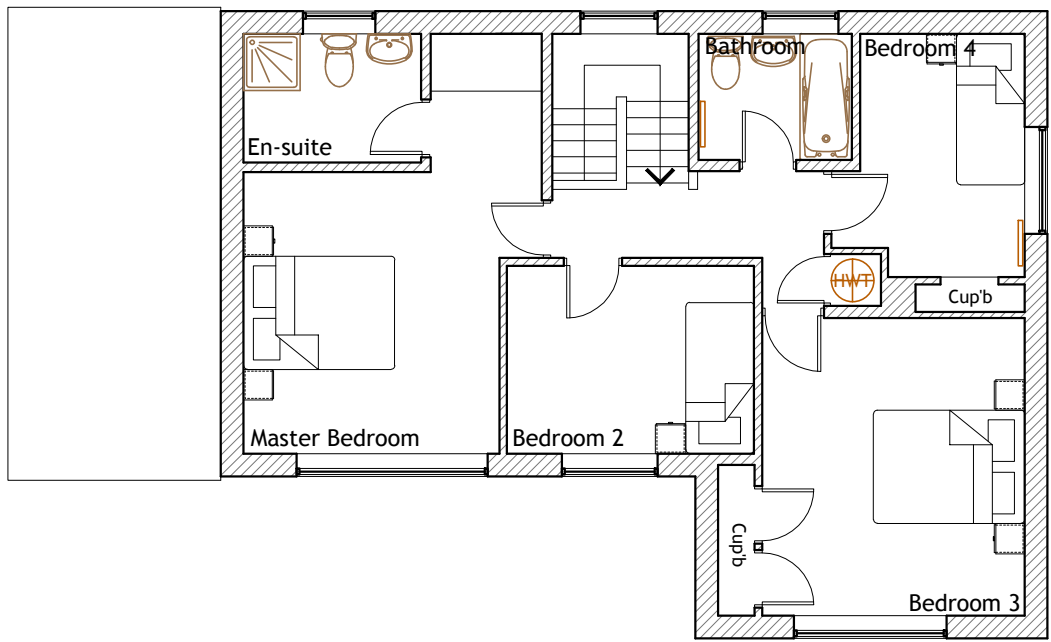

**FIRST FLOOR**  
1.100

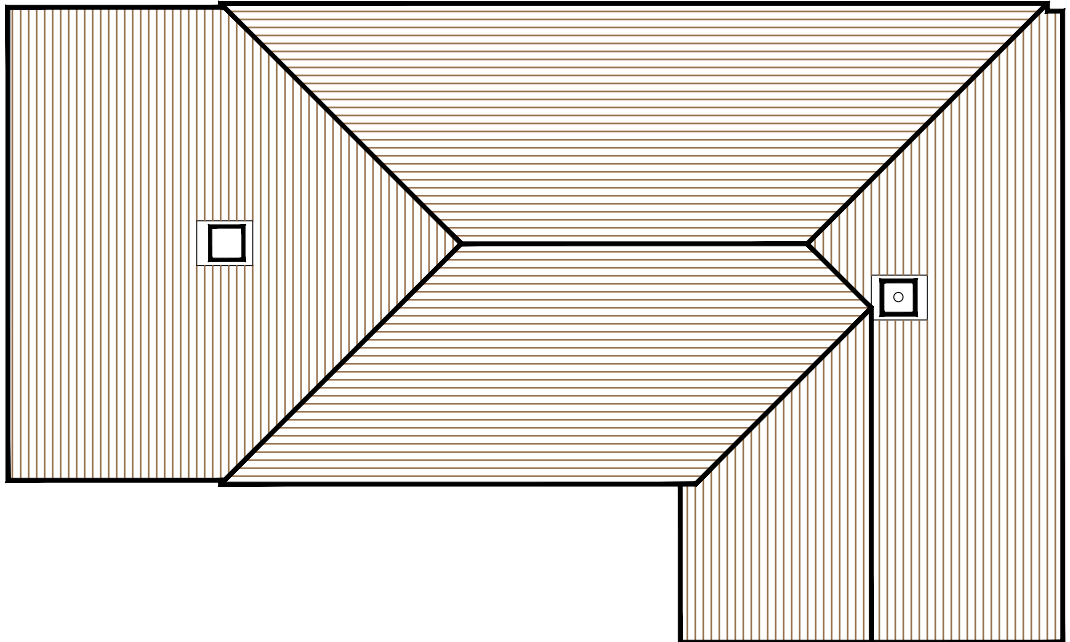


**ROOF PLAN**  
1.100

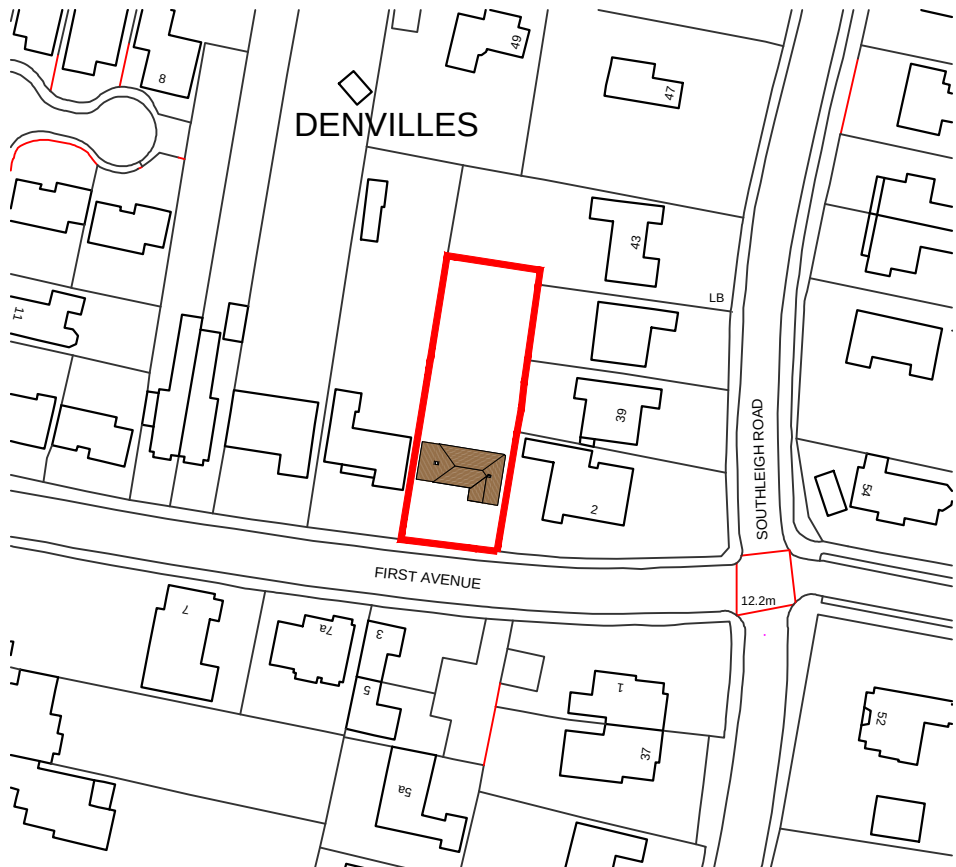


Ordnance Survey, (c) Crown Copyright 2015.  
All rights reserved. Licence number 100022432

**SITE LOCATION PLAN**  
1.1250

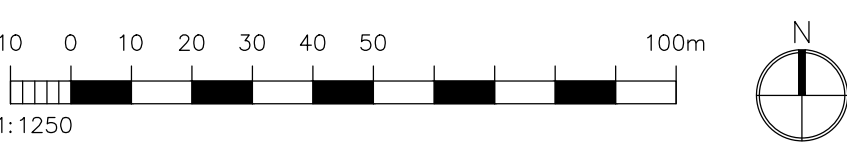


**FRONT ELEVATION**  
(South) 1.100

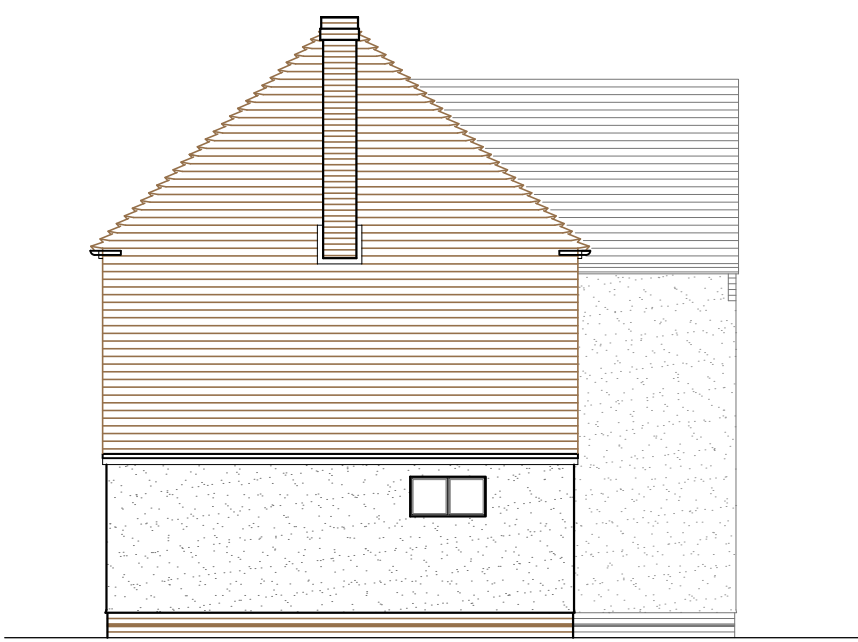


**SIDE ELEVATION**  
(West) 1.100



**SIDE ELEVATION**  
(East) 1.100

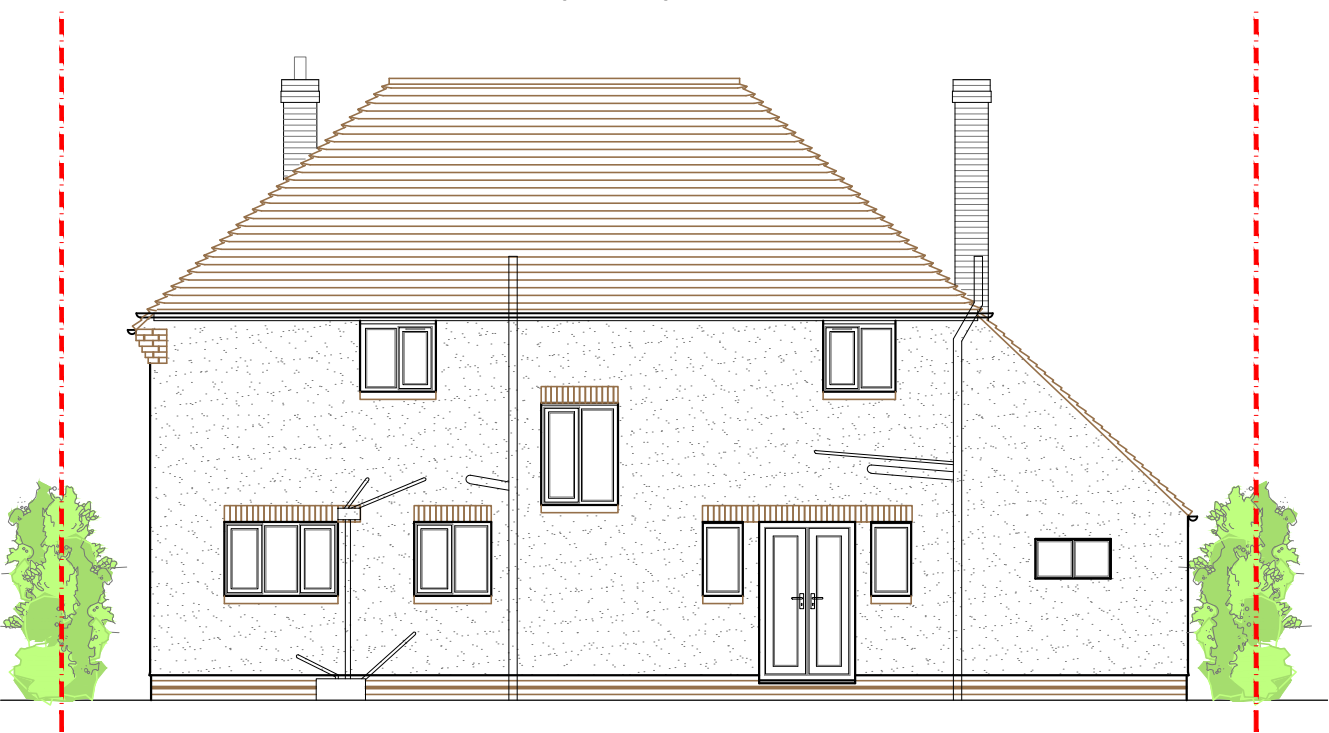



**REAR ELEVATION**  
(North) 1.100

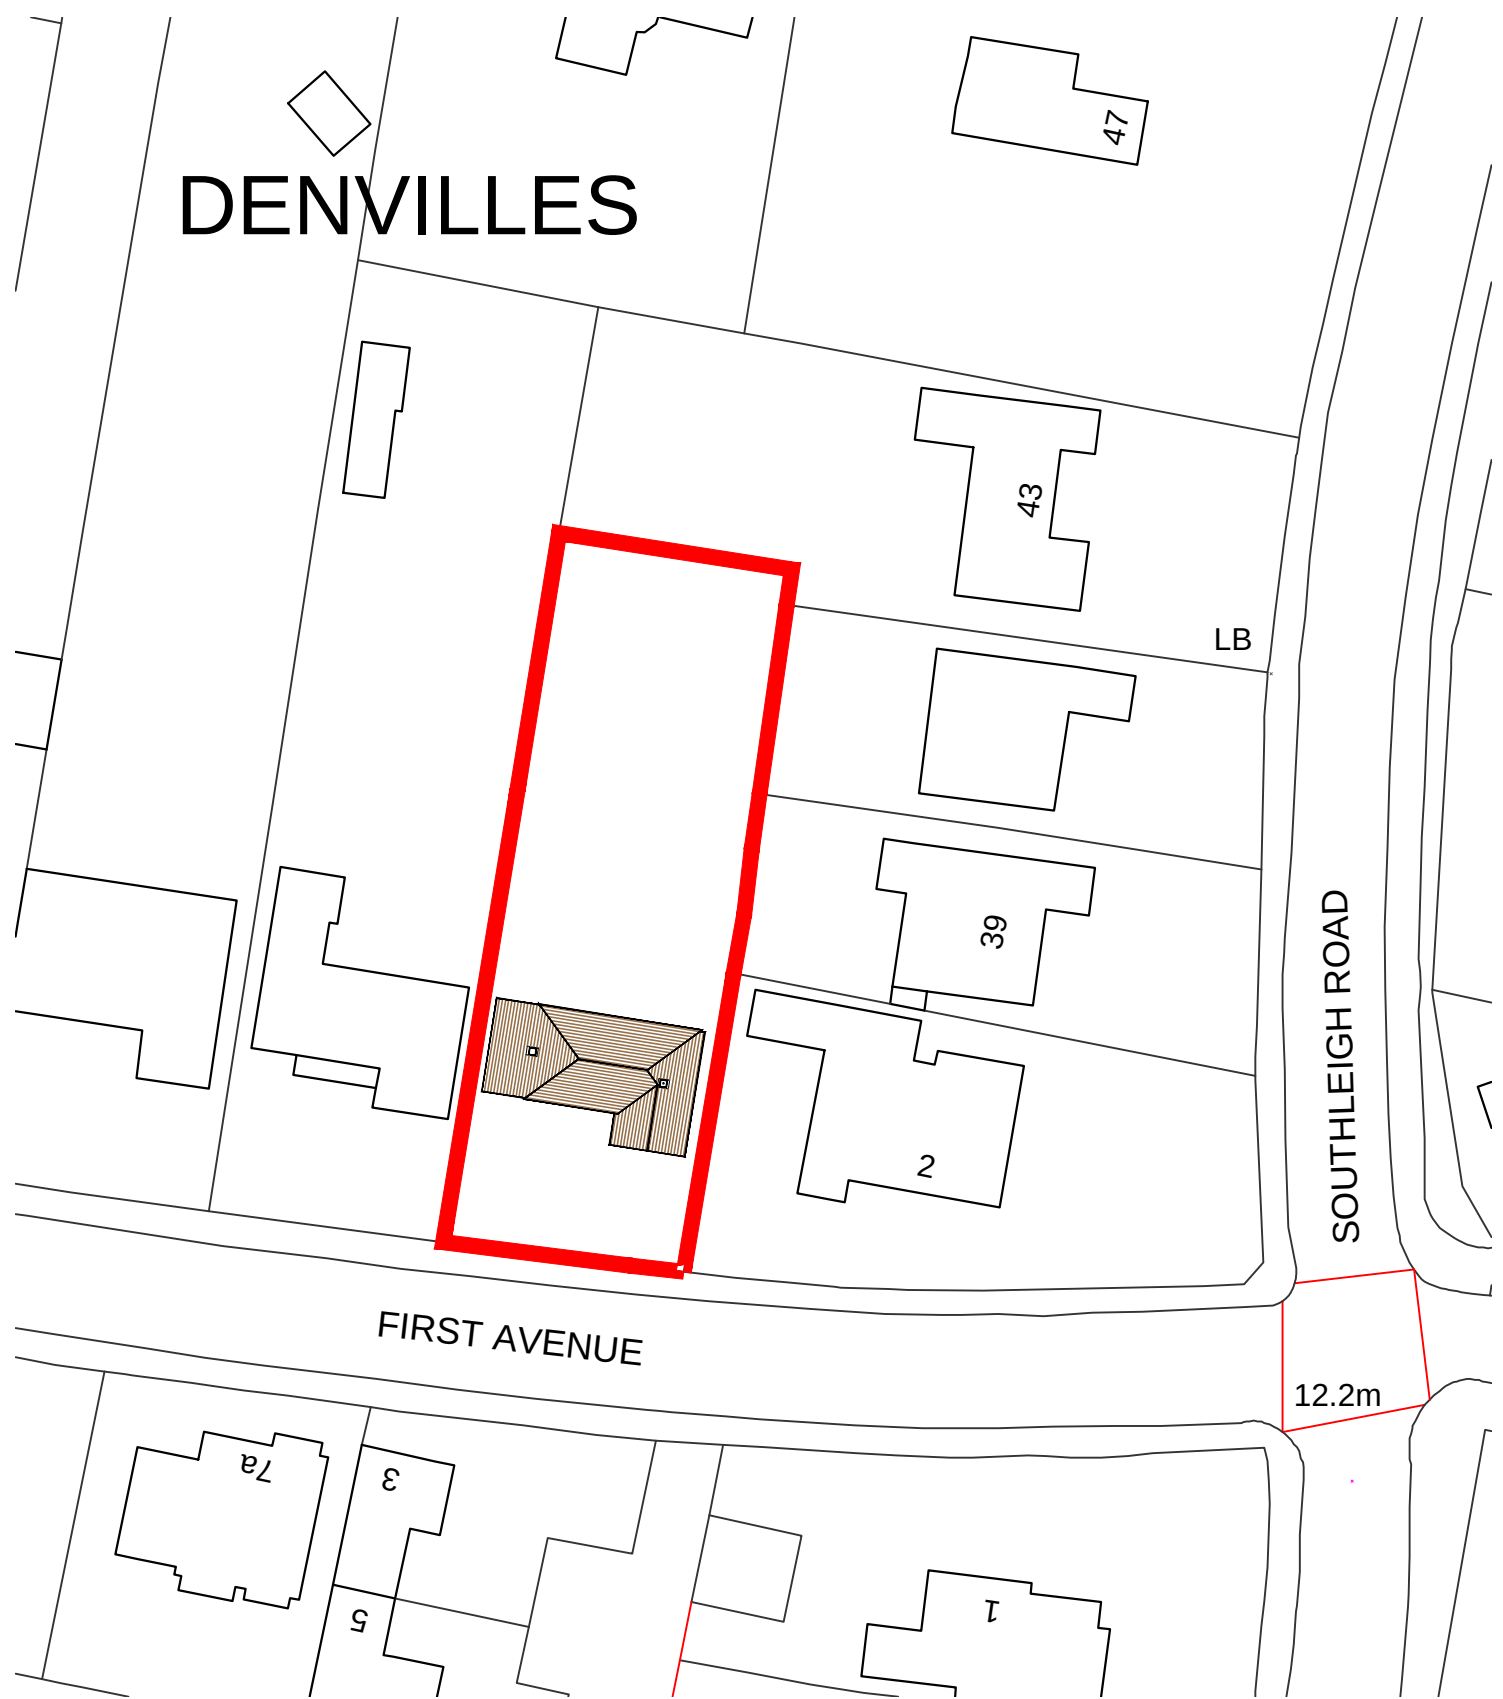



Ordnance Survey, (c) Crown Copyright 2015. All rights reserved.  
Licence number 100022432

**BLOCK PLAN**

1.500

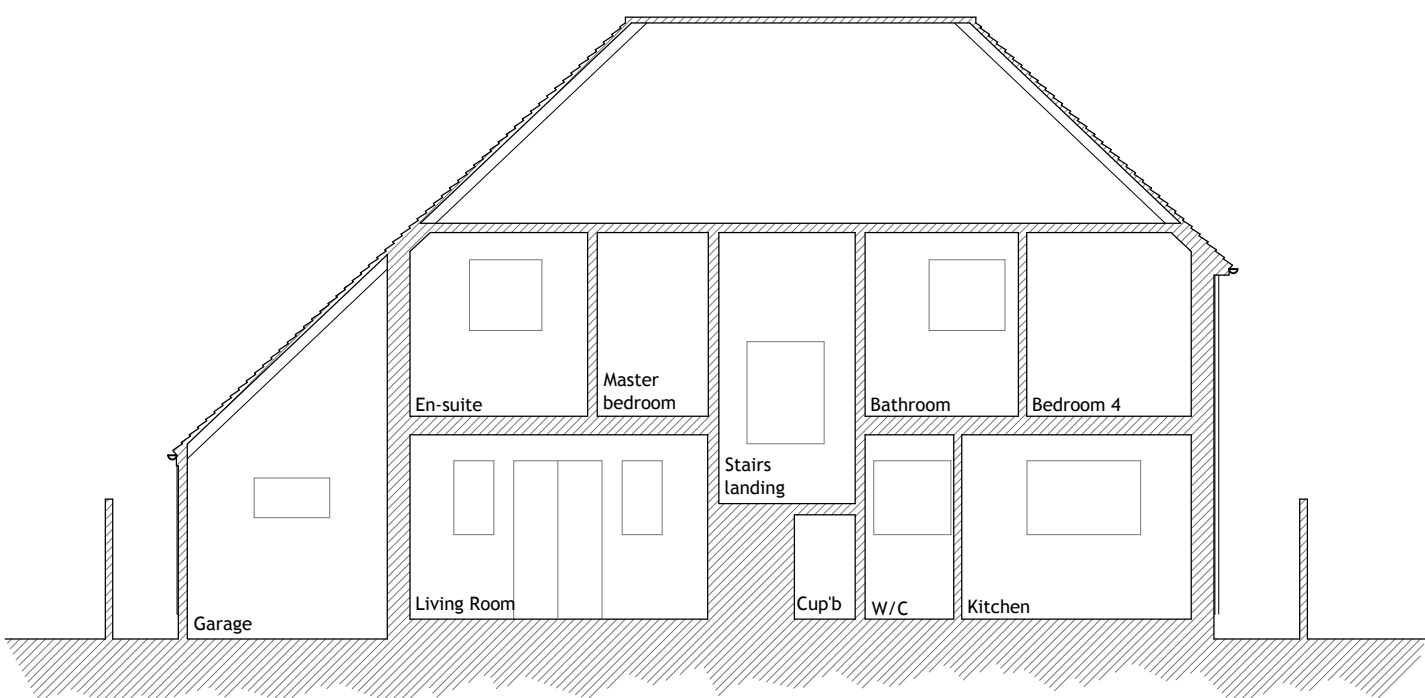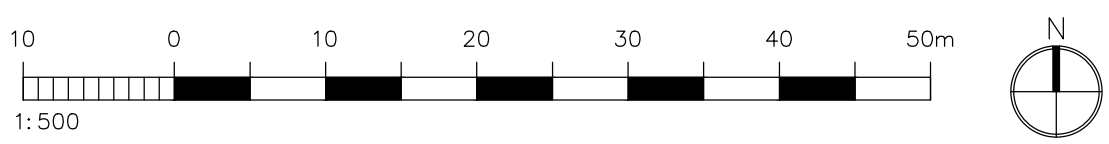

**SECTION A-A**  
1.100

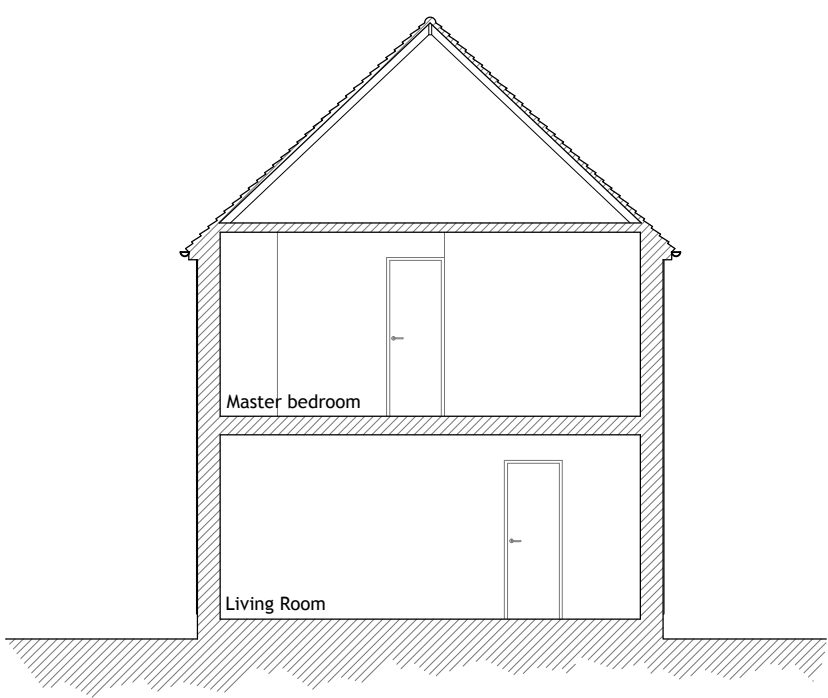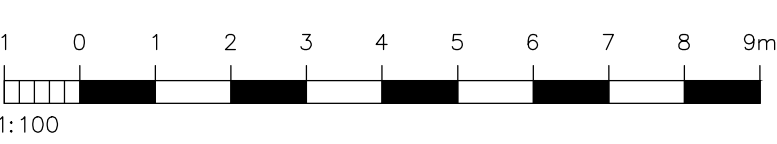

**SECTION B-B**  
1.100

NOTES:  
Dimensions to be checked on site before commencing work.  
Any discrepancies shall be reported to the architect immediately.  
Do not scale from these drawings except for planning purposes.  
Use figured dimensions only.  
Where applicable this drawing is to be read in conjunction with other consultants' drawings.  
All drawings to be read in conjunction with specification and all other drawings including structural engineer and mechanical and electrical drawings / specification

| REV | DATE | AMENDMENT | DRAWN |
|-----|------|-----------|-------|
|     |      |           |       |

**Helyer Davies Architects Ltd**  
1 The Old Flour Mill,  
Emsworth, PO10 7BT  
01243 370 715  
www.hdachitects.co.uk mail@hdarchitects.co.uk

|              |
|--------------|
| CLIENT       |
| Mr J JFreire |

|                                                  |
|--------------------------------------------------|
| PROJECT                                          |
| 4 First Avenue<br>Havant<br>Hampshire<br>PO9 2QN |

|                                                      |              |
|------------------------------------------------------|--------------|
| DRAWING                                              | SCALE        |
| Existing - Plans<br>Elevations<br>Sections A-A & B-B | as noted @A1 |

|                |           |          |    |
|----------------|-----------|----------|----|
| DATE           | June 2015 | DRAWN    | TW |
| DRAWING NUMBER | 15021-01  | REVISION | -  |