


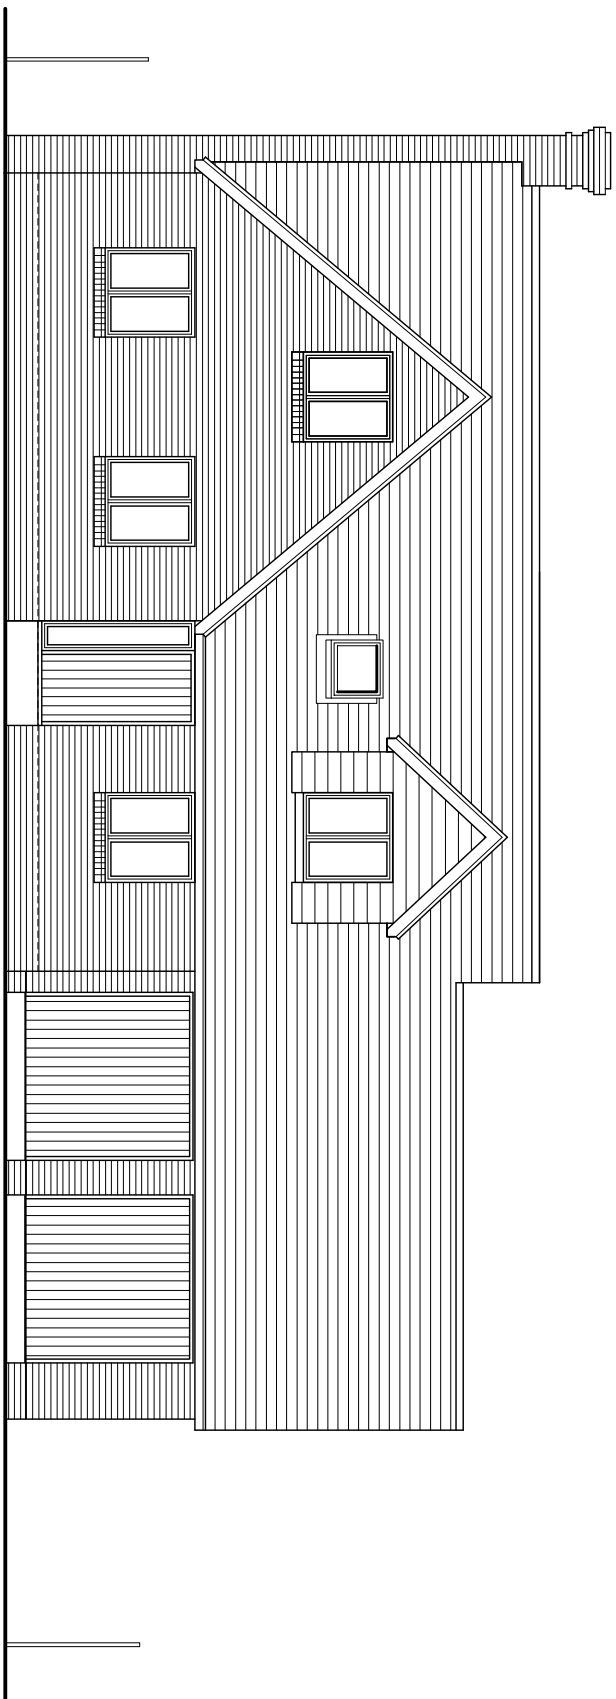


 


FRONT ELEVATION

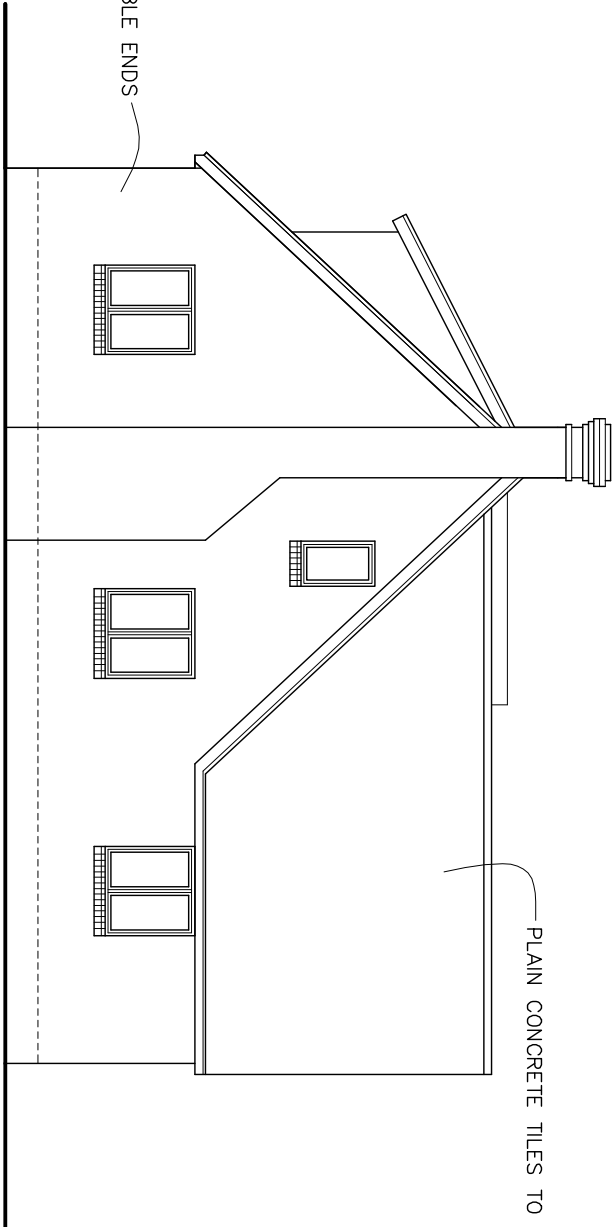


SIDE ELEVATION

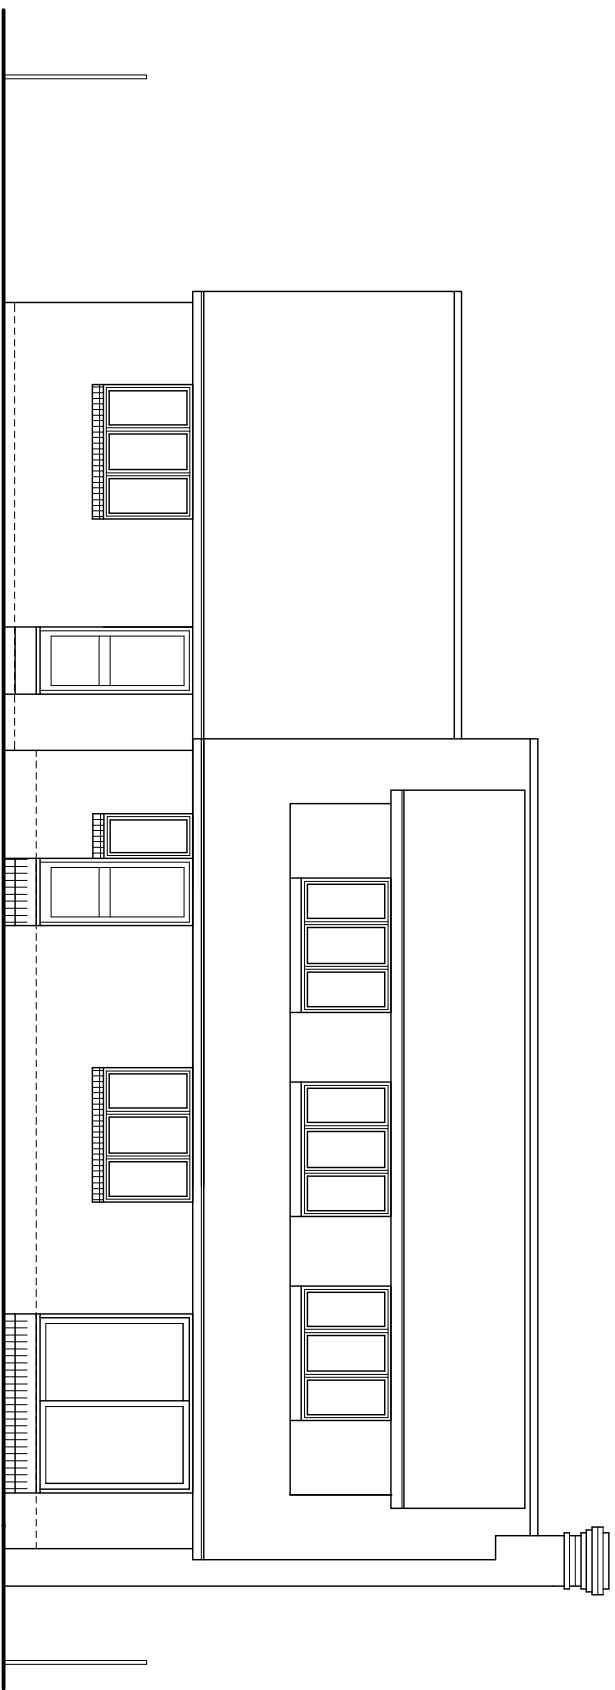


REAR ELEVATION

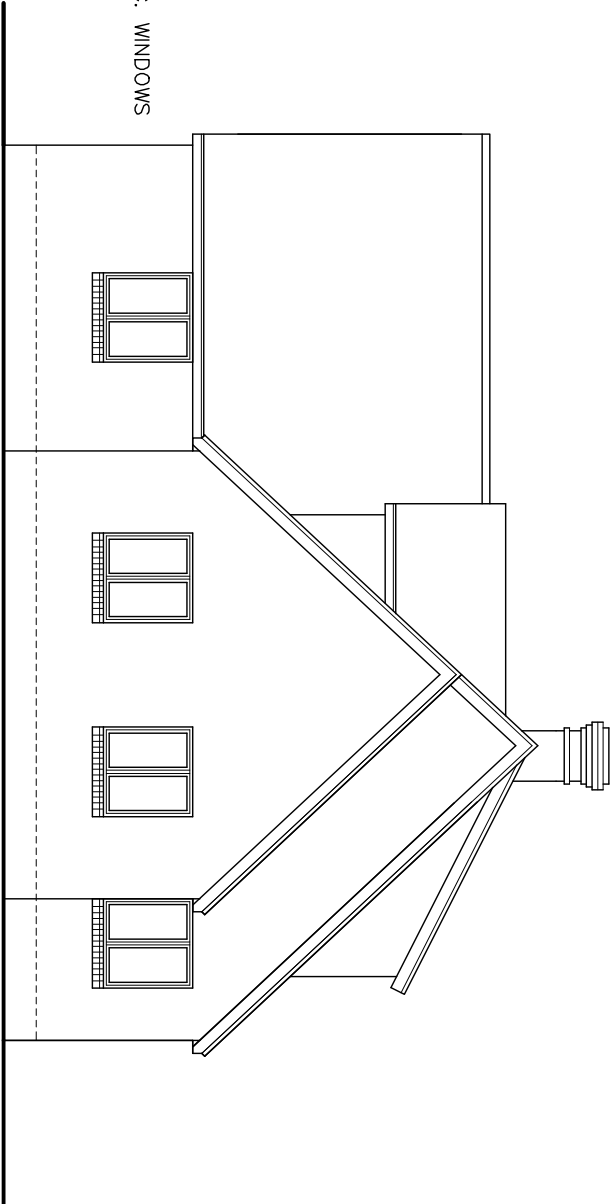

SIDE ELEVATION

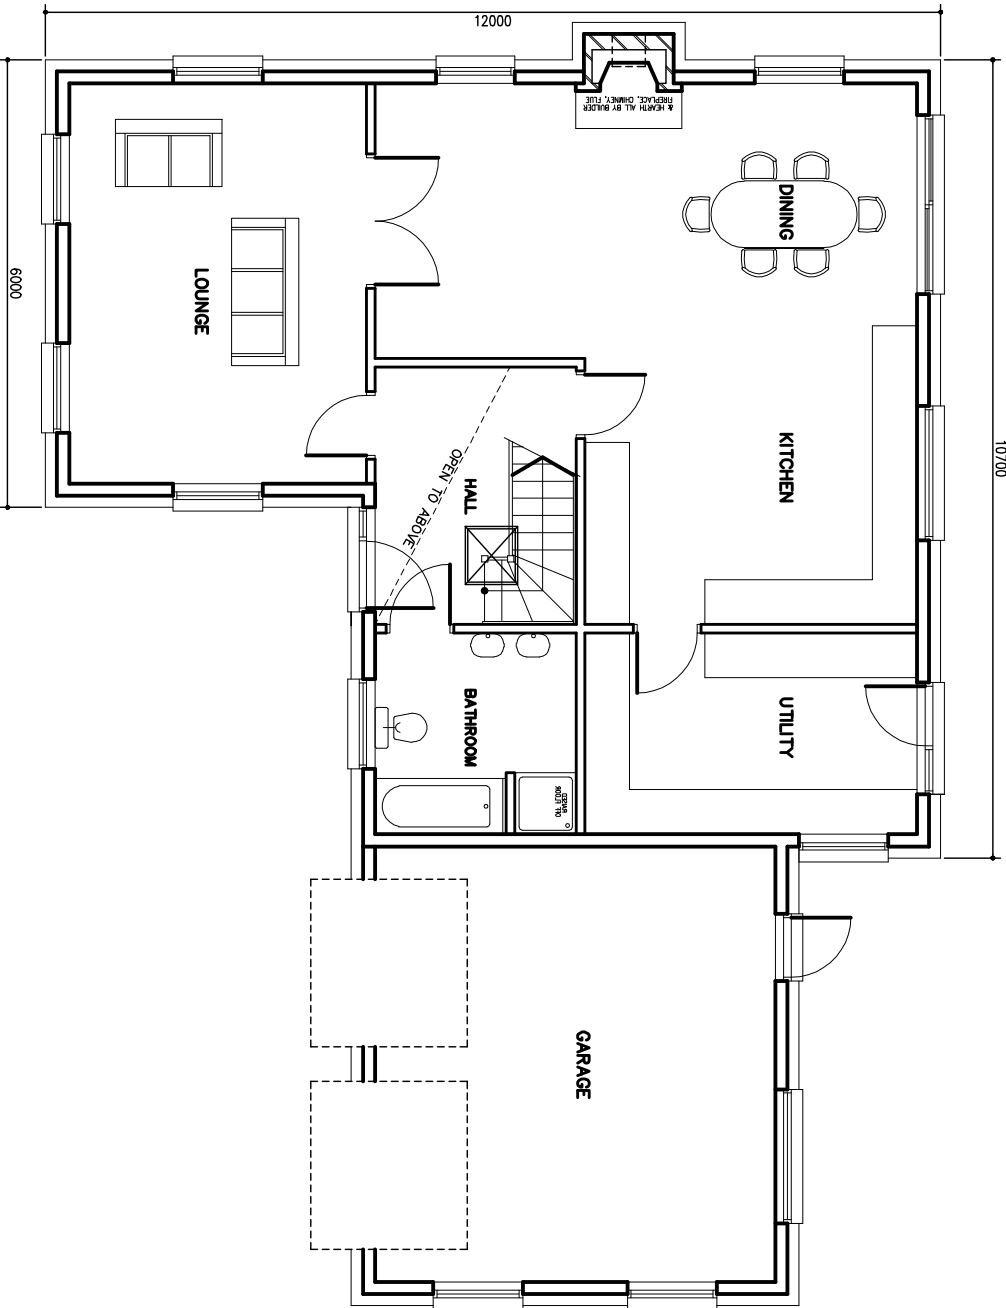

GROUND FLOOR PLAN

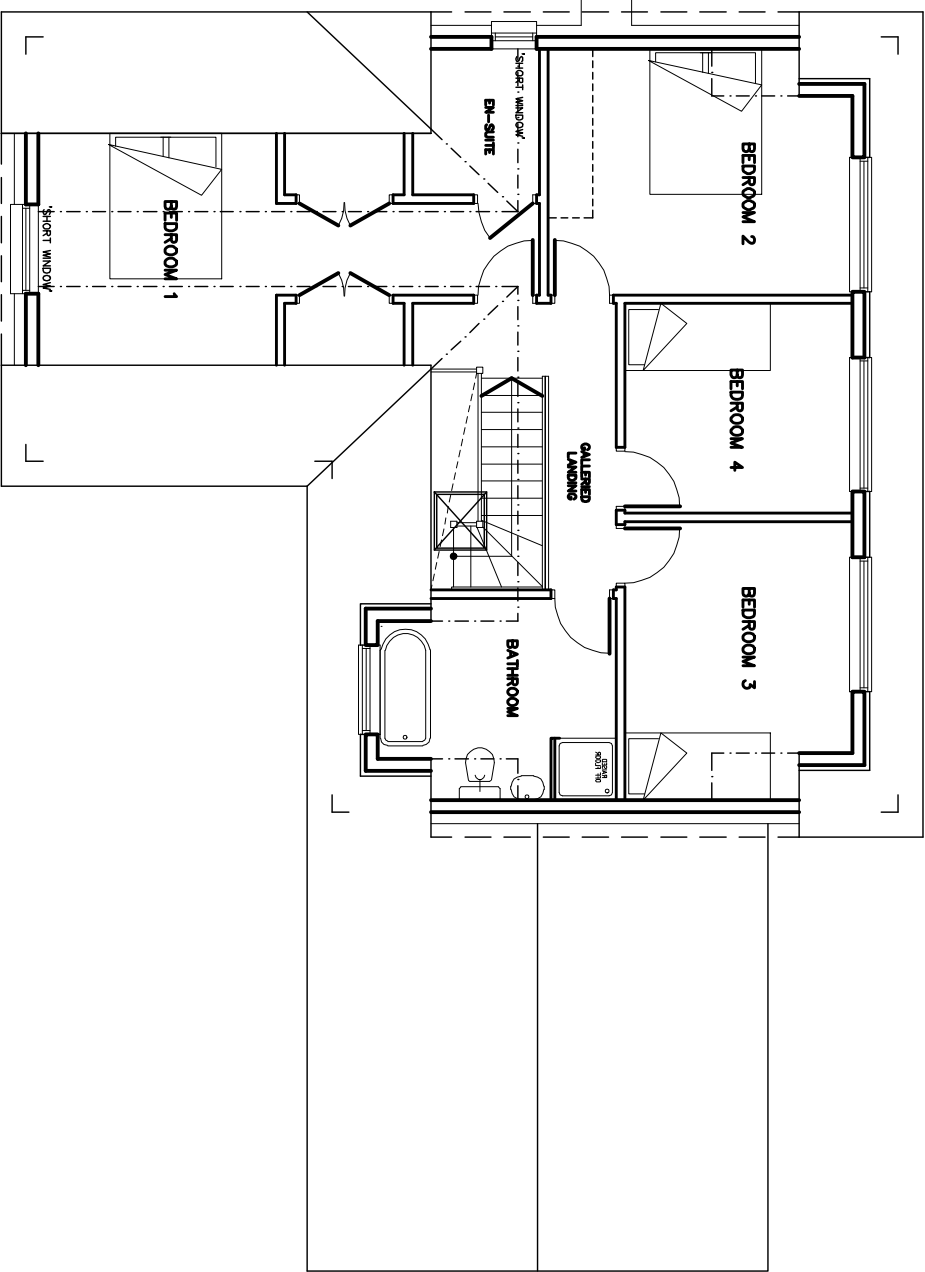

FIRST FLOOR PLAN

FOR		MR G.HUNTER	
SITE		PLOT AT: CROFT LANE HAYLING ISLAND PO11 0LT	
TITLE		PROPOSED DWELLING PLANS & ELEVATIONS	
SCALE	DRAWN	DRAWING NO.	
1:100 ⊙ A2	AH 10/15	02 (47/50) REV C	

REV. C - 47 DEGREE PITCH 26-04-16
REV. B - 'HANDED' /MODS 20-04-16
REV. A - ADDITIONAL WINDOWS ETC. 4-01-16