


NOTES

- 01 All new and existing building work dimensions are critical to the construction process.
- 02 All drawings are preliminary unless stated differently. Preliminary drawings and are not to be built or manufactured from.
- 03 This drawing is subject to copyright of Rosenthal Architectural SERVICES reproduction only with written authority.
- 04 Drawing dimensions and scales to be checked prior to commencement of work.
- 05 All structural work where mentioned on this drawing is subject to a qualified structural and civil engineer calculations before building work commences.
- 06 These plans may be subject to "Planning & Building Regulation Approval" or any other statute in law before the commencement of building works.
- 07 All materials to match existing unless otherwise stated.

 

Existing GF Plan

Mr & Mrs Walker
90 Southleigh Road,
Demvilles,
Hampshire,
PO9 2PR

DRAFT 2A - 04.03.16

CLIENT NO:


DRAWN: DS

JOB NO:

DATE:
17.02.16


SCALE @ A3: 1:100

PG NO: 01

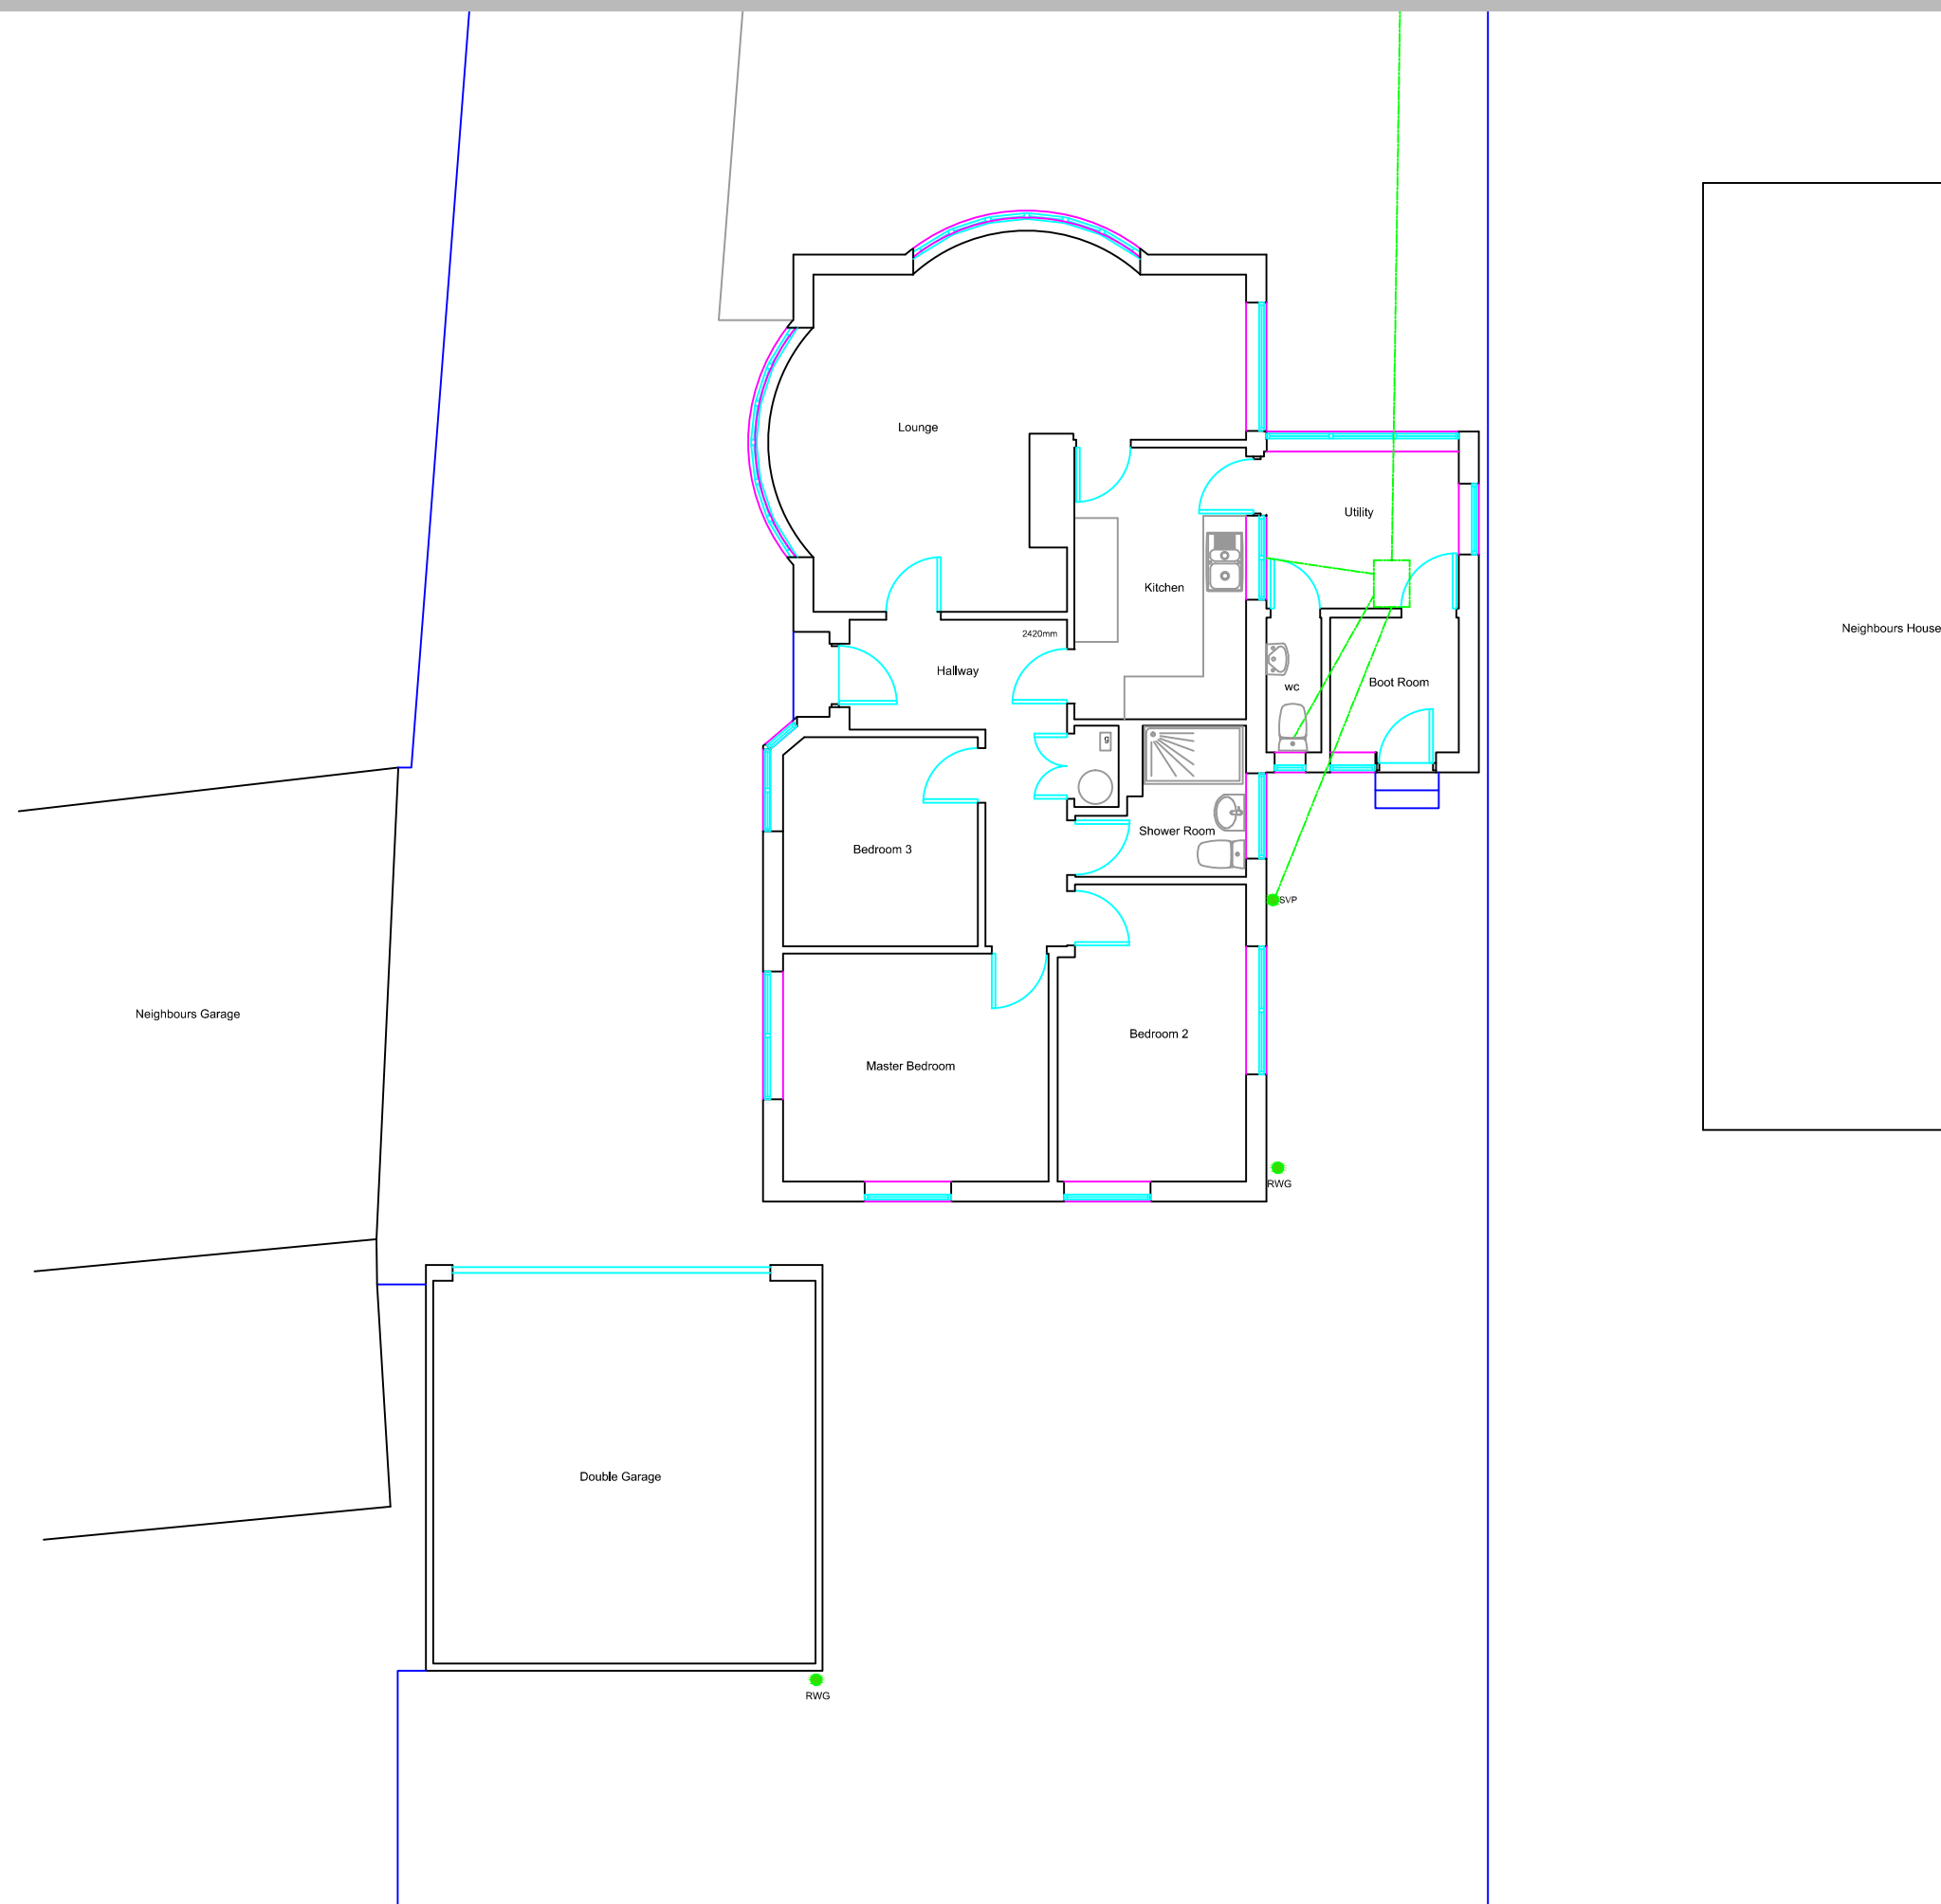

NOTES

- 01 All new and existing building work dimensions are critical to the construction process.
- 02 All drawings are preliminary unless stated differently. Preliminary drawings are not to be built or manufactured from.
- 03 This drawing is subject to copyright of Rosenthal Architectural SERVICES reproduction only with written authority.
- 04 Drawing dimensions and scales to be checked prior to commencement of work.
- 05 All structural work where mentioned on this drawing is subject to a qualified structural and civil engineer calculations before building work commences.
- 06 These plans may be subject to "Planning & Building Regulation Approval" or any other statute in law before the commencement of building works.
- 07 All materials to match existing unless otherwise stated.

 

Proposed GF Plan

Mr & Mrs Walker
90 Southleigh Road,
Demvilles,
Hampshire,
PO9 2PR

DRAFT 2A - 04.03.16

CLIENT NO:


DRAWN: DS

JOB NO:

DATE:
17.02.16


SCALE @ A3: 1:100

PG NO: 02

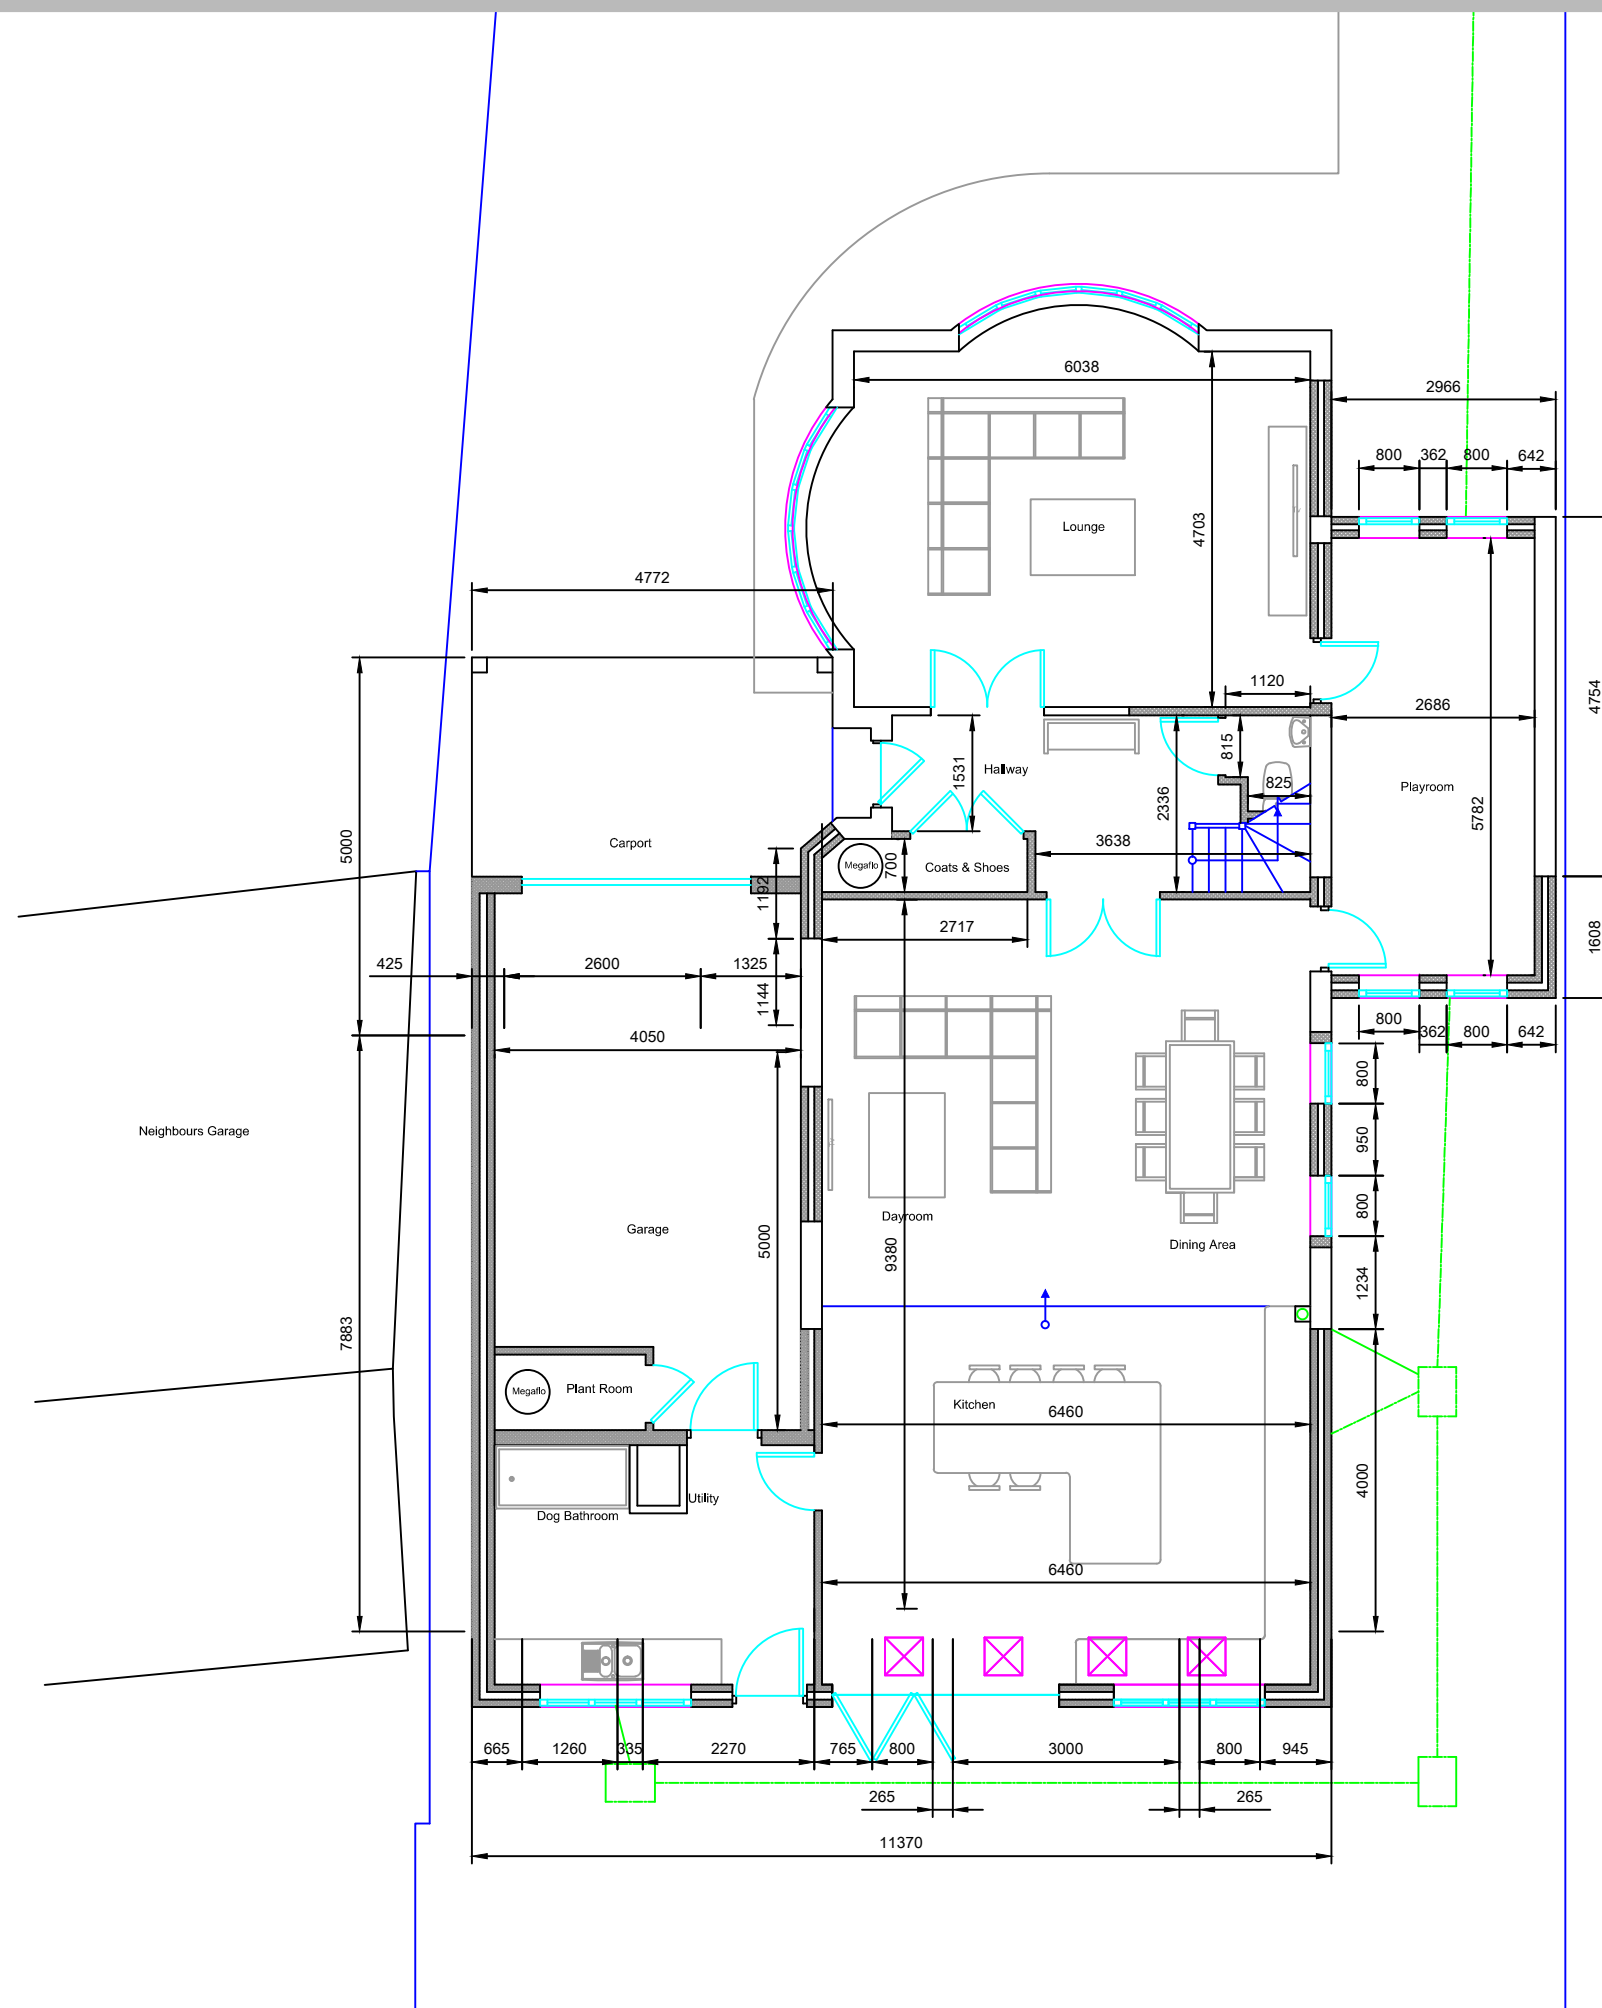

NOTES

- 01 All new and existing building work dimensions are critical to the construction process.
- 02 All drawings are preliminary unless stated differently. Preliminary drawings are not to be built or manufactured from.
- 03 This drawing is subject to copyright of Rosenthal Architectural SERVICES reproduction only with written authority.
- 04 Drawing dimensions and scales to be checked prior to commencement of work.
- 05 All structural work where mentioned on this drawing is subject to a qualified structural and civil engineer calculations before building work commences.
- 06 These plans may be subject to "Planning & Building Regulation Approval" or any other statute in law before the commencement of building works.
- 07 All materials to match existing unless otherwise stated.

 

Proposed FF Plan

Mr & Mrs Walker
90 Southleigh Road,
Demvilles,
Hampshire,
PO9 2PR

DRAFT 2A - 04.03.16

CLIENT NO:


DRAWN: DS

JOB NO:

DATE:
17.02.16

SCALE @ A3: 1:100

PG NO: 03

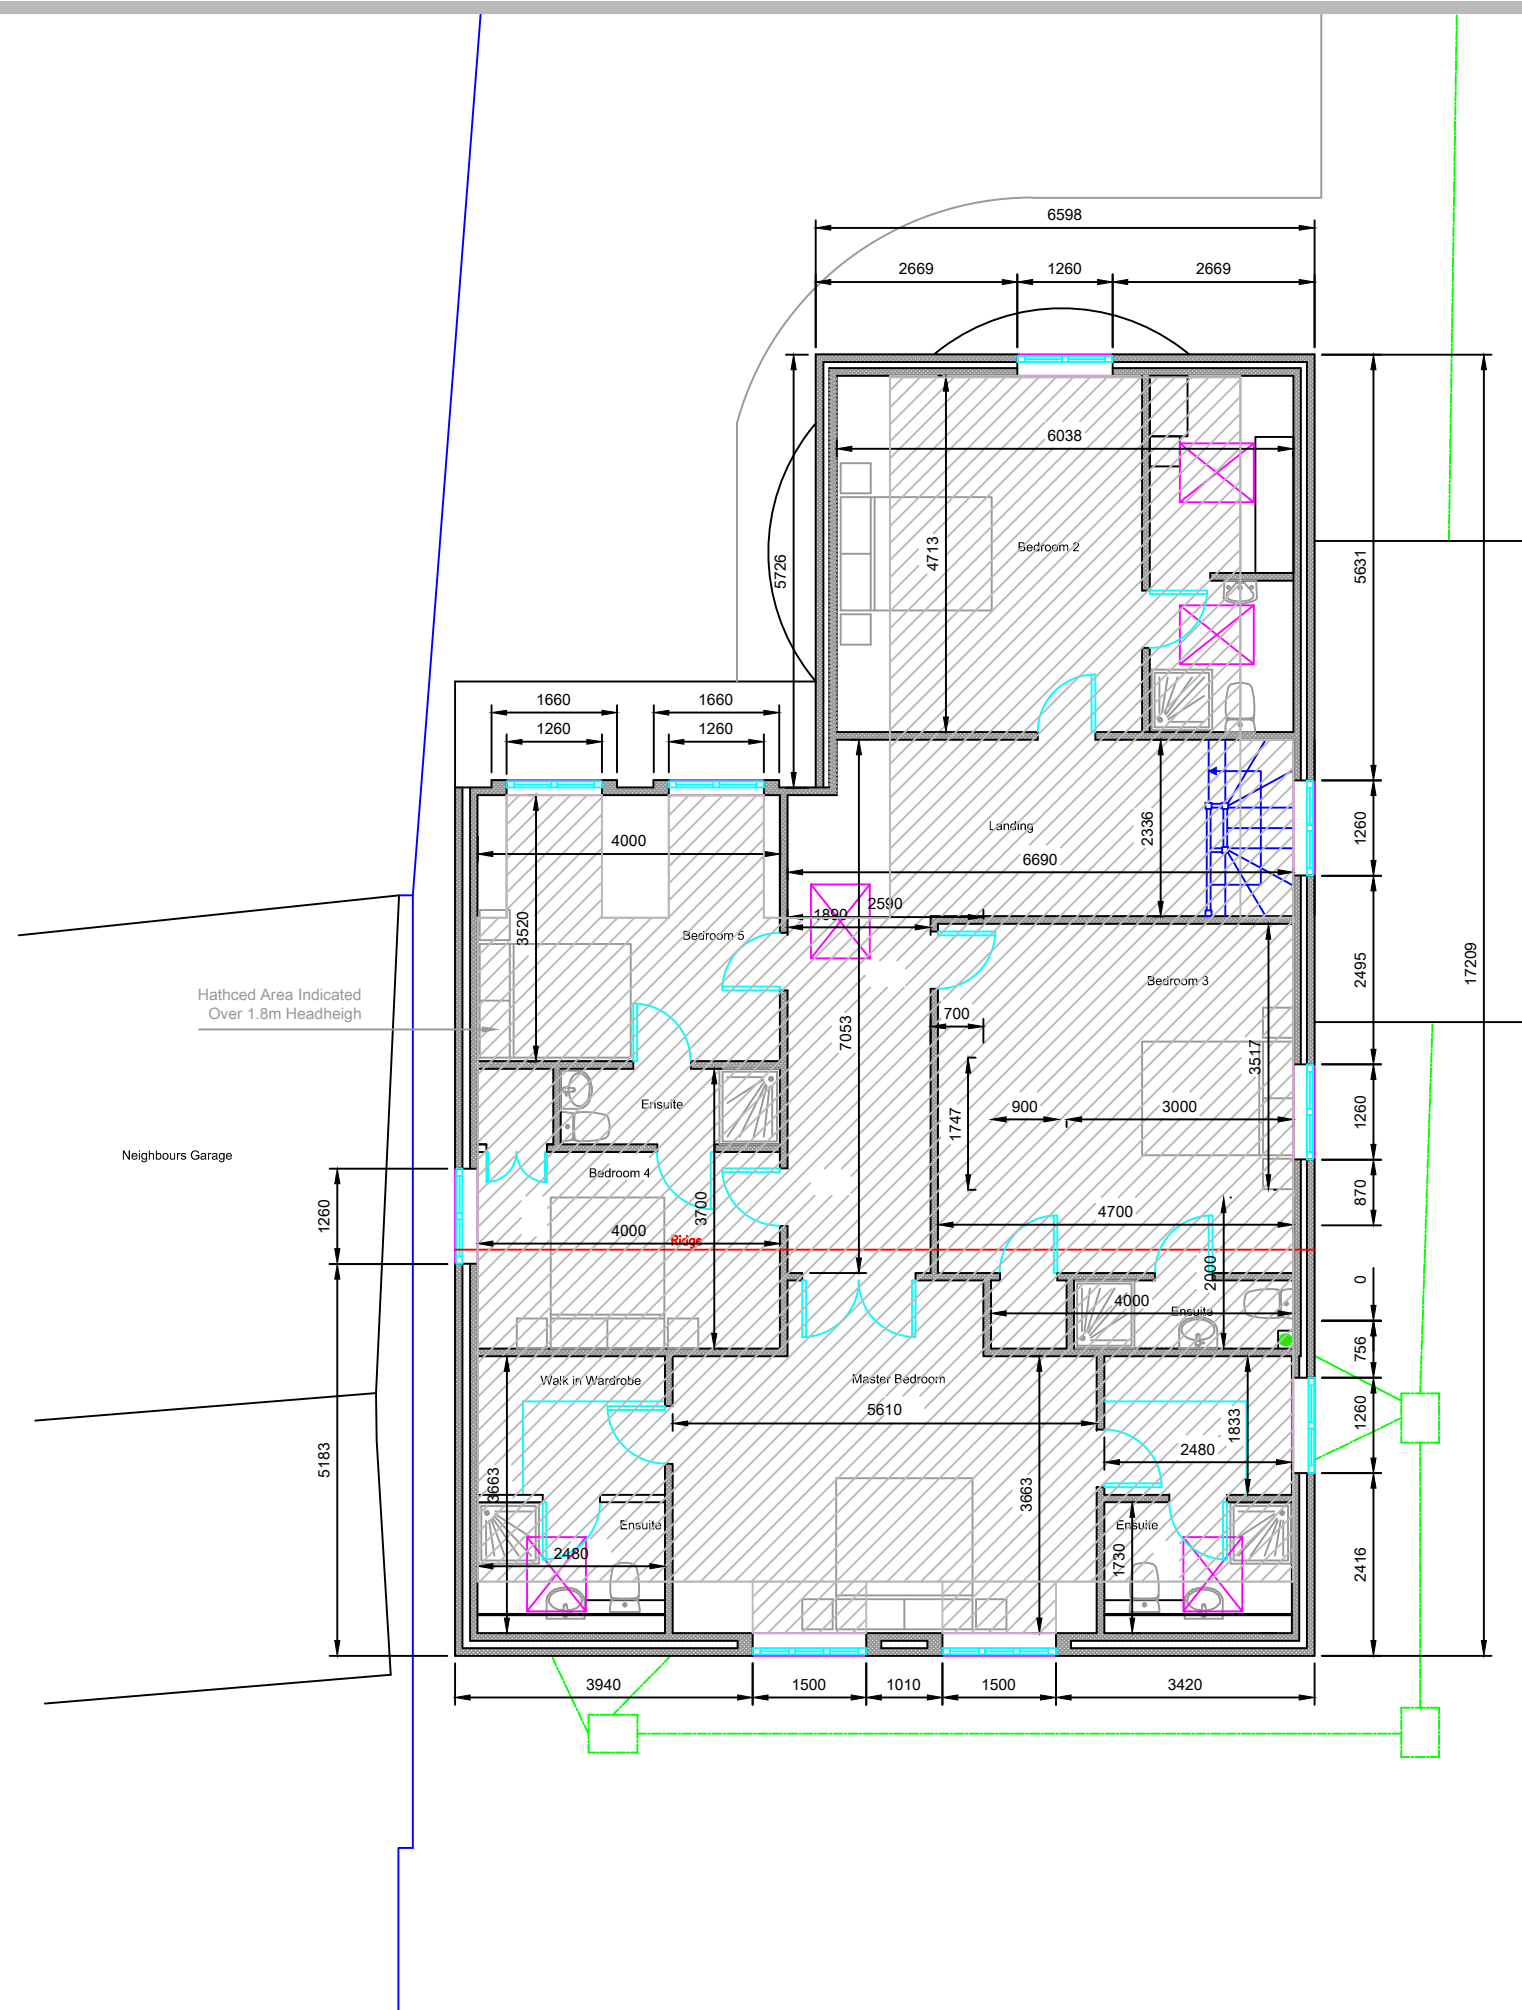

NOTES

- 01 All new and existing building work dimensions are critical to the construction process.
- 02 All drawings are preliminary unless stated differently. Preliminary drawings and are not to be built or manufactured from.
- 03 This drawing is subject to copyright of Rosenthal Architectural SERVICES reproduction only with written authority.
- 04 Drawing dimensions and scales to be checked prior to commencement of work.
- 05 All structural work where mentioned on this drawing is subject to a qualified structural and civil engineer calculations before building work commences.
- 06 These plans may be subject to "Planning & Building Regulation Approval" or any other statute in law before the commencement of building works.
- 07 All materials to match existing unless otherwise stated.



Existing Elevations

Mr & Mrs Walker
90 Southleigh Road,
Demvilles,
Hampshire,
PO9 2PR

DRAFT 2A - 04.03.16

CLIENT NO:

DRAWN: DS

JOB NO:


DATE:
17.02.16

SCALE @ A3: 1:100

PG NO: 04




Front Elevation

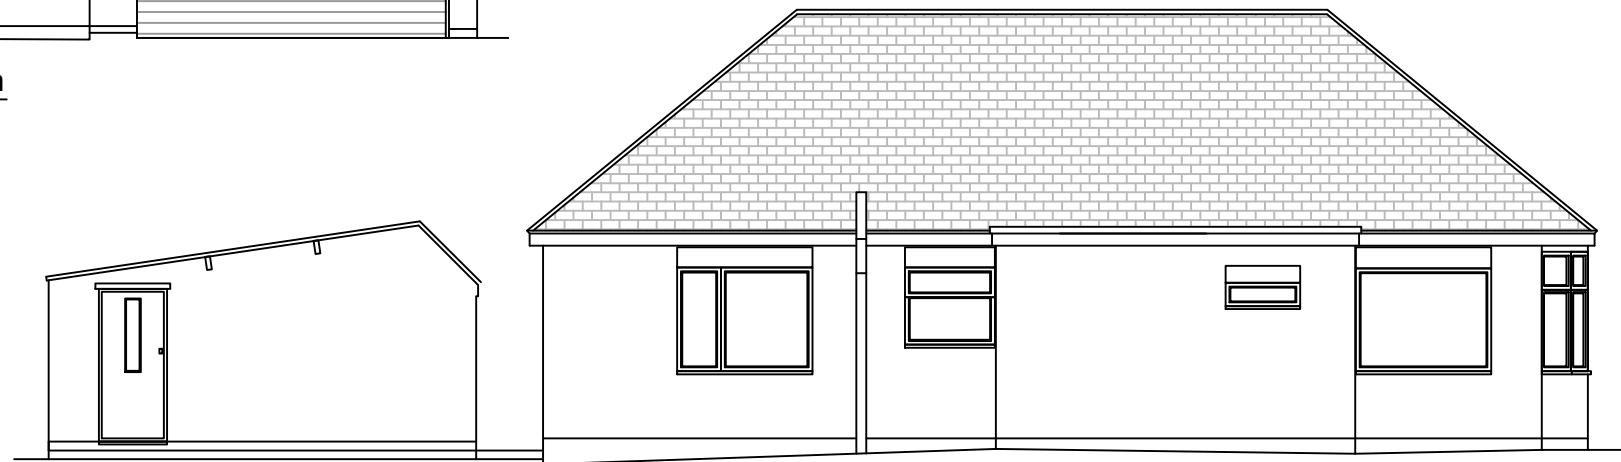

Left Side Elevation



Rear Elevation

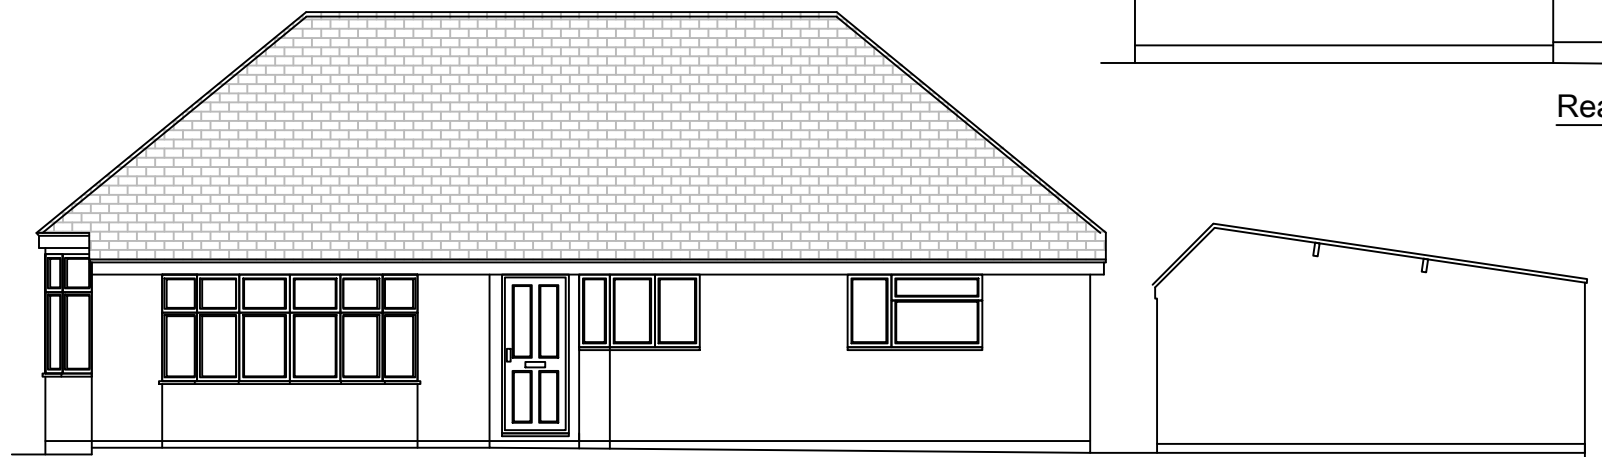

Right Side Elevation

NOTES

- 01 All new and existing building work dimensions are critical to the construction process.
- 02 All drawings are preliminary unless stated differently. Preliminary drawings are not to be built or manufactured from.
- 03 This drawing is subject to copyright of **Rosenthal Architectural SERVICES** reproduction only with written authority.
- 04 Drawing dimensions and scales to be checked prior to commencement of work.
- 05 All structural work where mentioned on this drawing is subject to a qualified structural and civil engineer calculations before building work commences.
- 06 These plans may be subject to "Planning & Building Regulation Approval" or any other statute in law before the commencement of building works.
- 07 All materials to match existing unless otherwise stated.



Proposed Elevations

Mr & Mrs Walker
90 Southleigh Road,
Demvilles,
Hampshire,
PO9 2PR

DRAFT 2A - 04.03.16

CLIENT NO:

DRAWN: DS

JOB NO:

DATE:
17.02.16

SCALE @ A3: 1:100

PG NO: 05

Note:

- All external walls to be Chalked Rendered unless otherwise stated.
- All Windows & doors to be White UPVC
- Roof tiles to match existing with all Pitches at 35°



Front Elevation



Left Side Elevation

Note:

- All external walls to be Chalked Rendered unless otherwise stated.

- All Windows & doors to be White UPVC
- Roof tiles to match existing with all Pitches at 35°



Rear Elevation



Right Side Elevation

NOTES

01 All new and existing building work dimensions are critical to the construction process.

02 All drawings are preliminary unless stated differently. Preliminary drawings are not to be built or manufactured from.


03 This drawing is subject to copyright of Rosenthal Architectural SERVICES reproduction only with written authority.

04 Drawing dimensions and scales to be checked prior to commencement of work.

05 All structural work where mentioned on this drawing is subject to a qualified structural and civil engineer calculations before building work commences.

06 These plans may be subject to "Planning & Building Regulation Approval" or any other statute in law before the commencement of building works.

07 All materials to match existing unless otherwise stated.

 

Proposed Elevations 2

Mr & Mrs Walker
90 Southleigh Road,
Demvilles,
Hampshire,
PO9 2PR

DRAFT 2A - 04.03.16

CLIENT NO:

DRAWN: DS

JOB NO:

DATE:
17.02.16

SCALE @ A3: 1:100

PG NO: 06