



Block Plan  
Scale 1:250

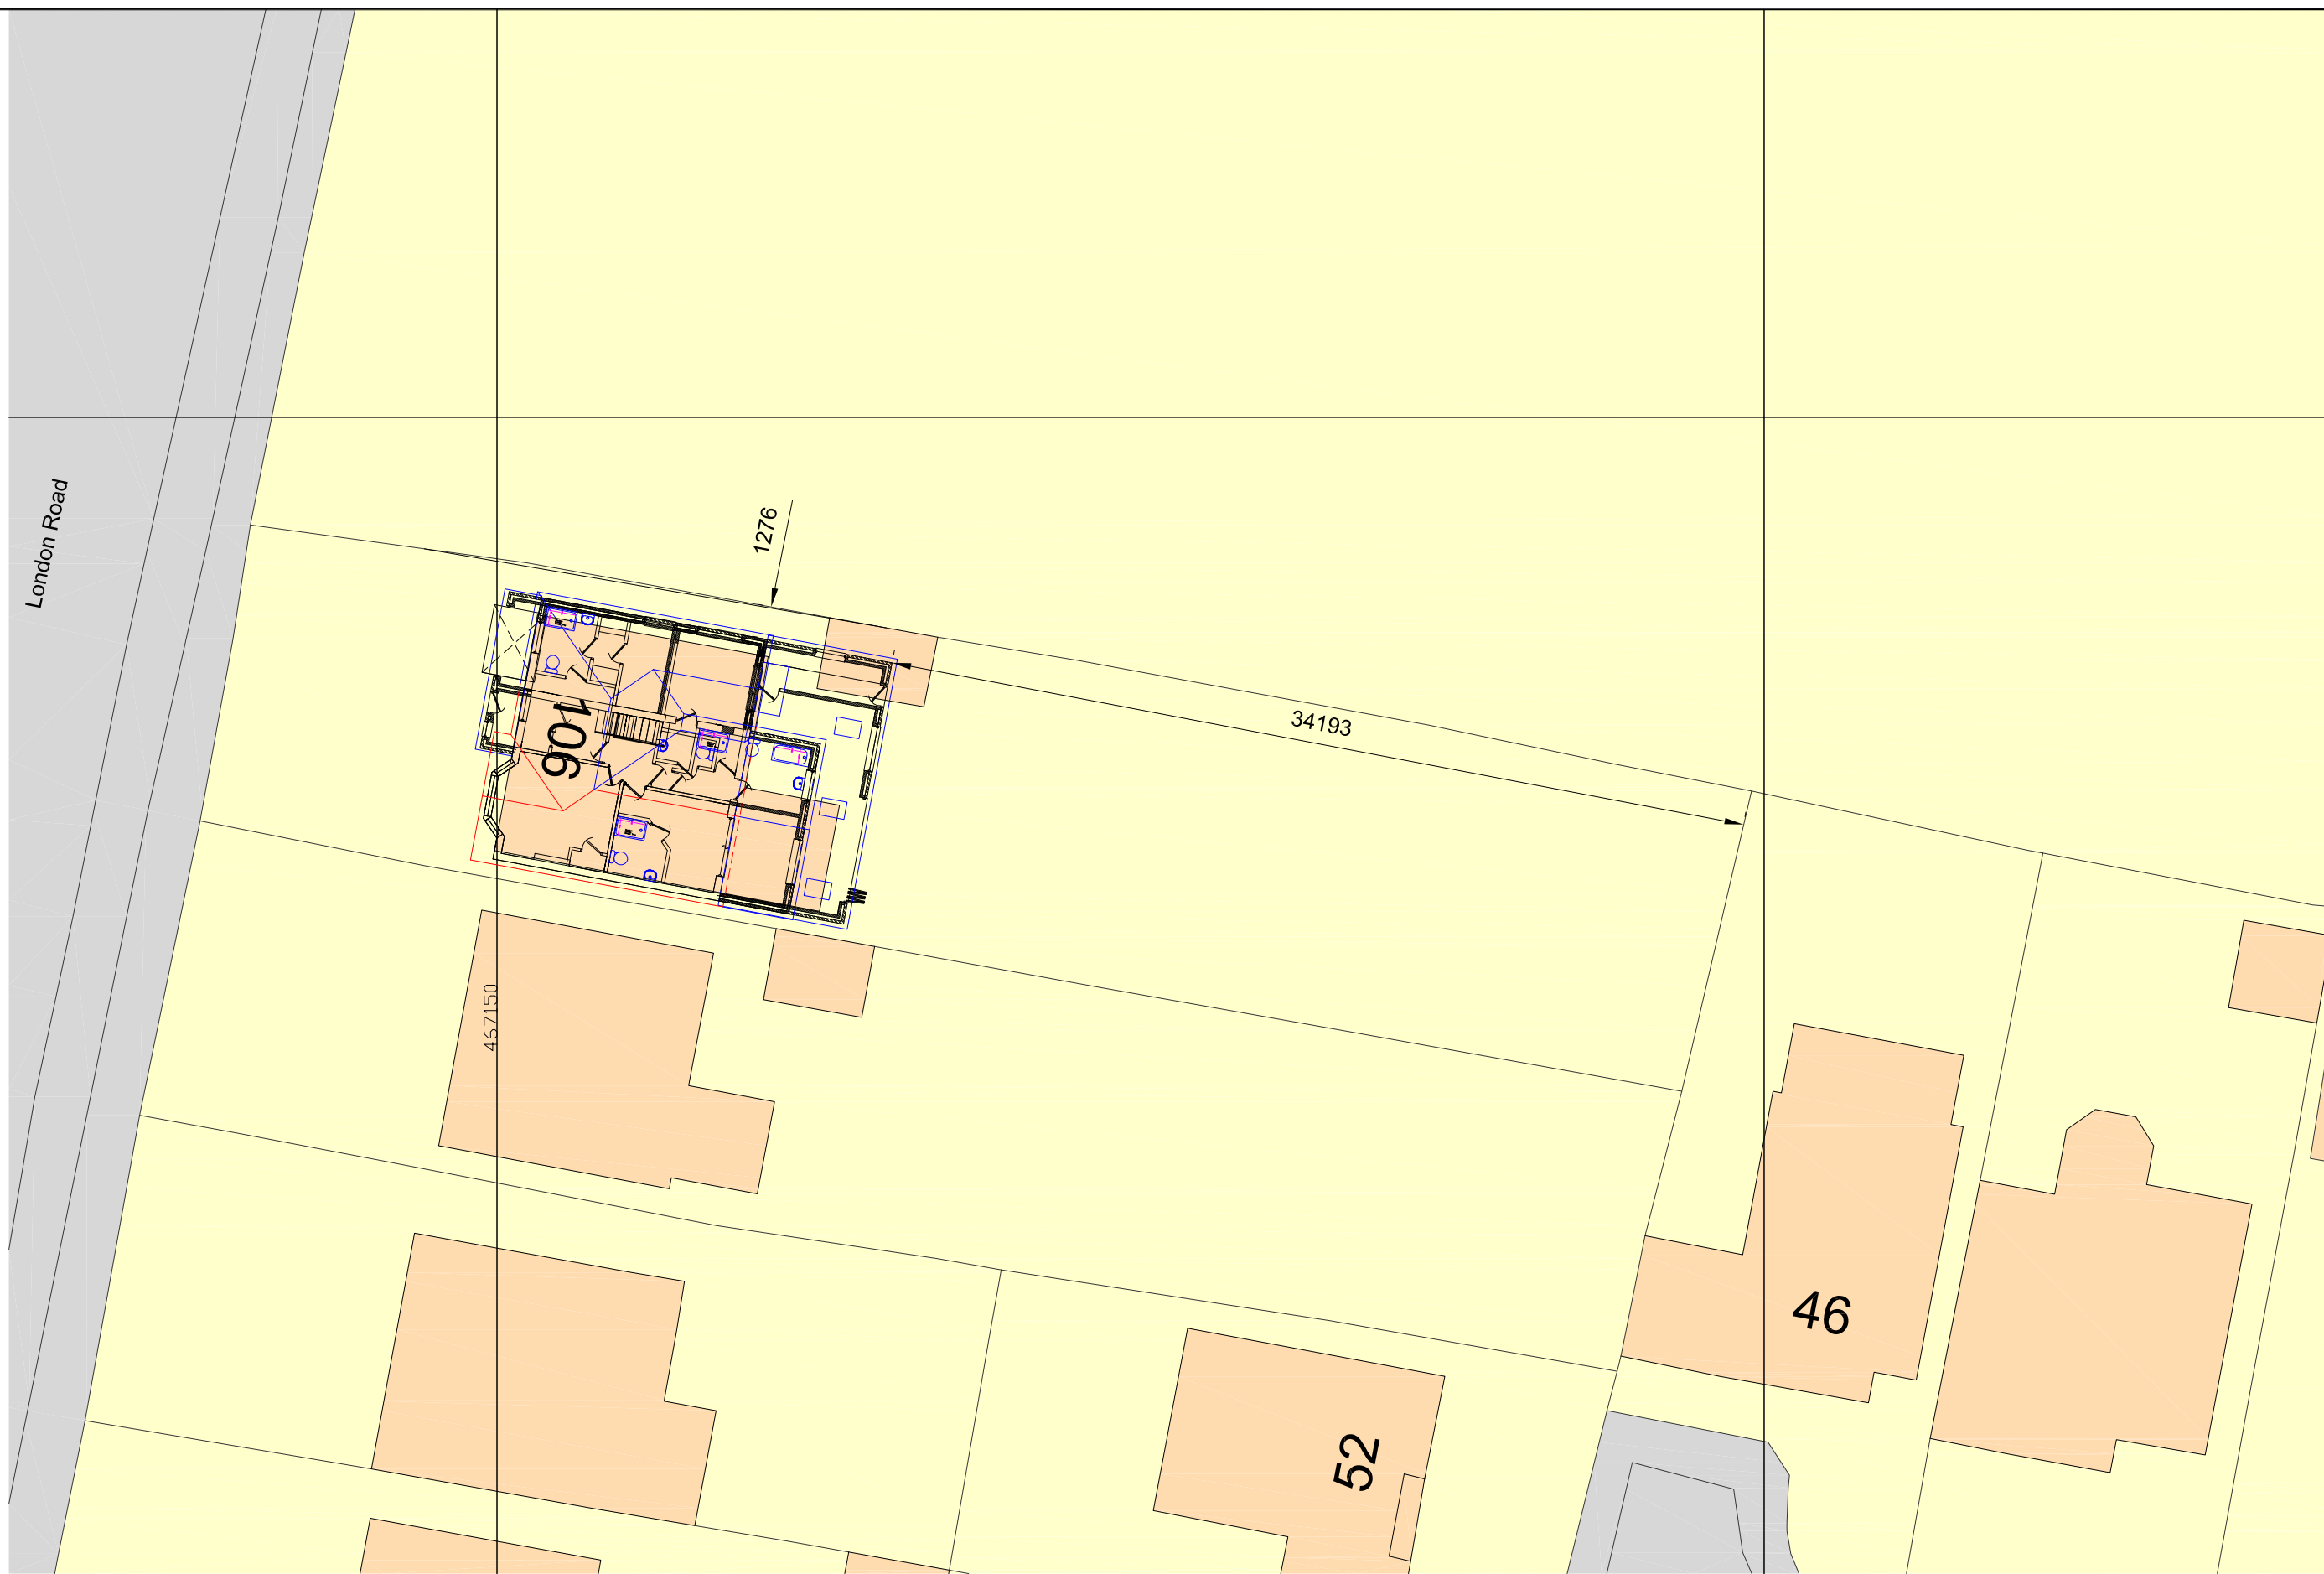

Ordnance Survey, (c) Crown Copyright 2015. All rights reserved. Licence number 100022432

Site Plan  
Scale 1:1250

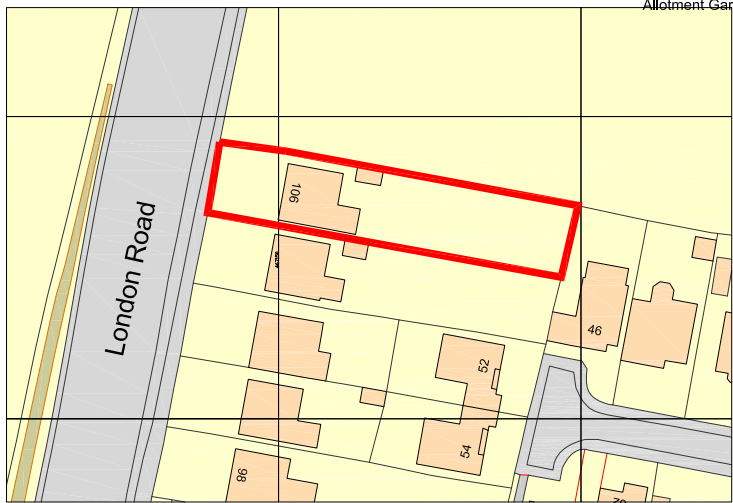

Notes  
All dimensions and details to be checked on site by builder prior to commencement of works.  
This plan must not be acted upon until it has been approved by the Local Authority.  
Client to conform to party wall act of 1996 if required.

|   |      |           |
|---|------|-----------|
|   |      |           |
|   |      |           |
| B |      |           |
| A | Date | Revisions |

Drawing Title.  
Maps

|                                                                                          |                |
|------------------------------------------------------------------------------------------|----------------|
| SITE ADDRESS<br>Mr & Mrs Hawkes<br>106 London Road<br>Widley<br>Waterlooville<br>PO7 5AB | CLIENT ADDRESS |
|------------------------------------------------------------------------------------------|----------------|

|                    |                         |
|--------------------|-------------------------|
| as noted           | PAPER SIZE A2           |
| Scale.             | Drawn by. <i>R.N.S.</i> |
| Date. January 2016 |                         |

**Sanders Design Services Ltd**

95 Cedar Road  
Hythe  
Southampton  
SO45 3PX

[www.sandersdesignservices.co.uk](http://www.sandersdesignservices.co.uk)  
[info@sandersdesignservices.co.uk](mailto:info@sandersdesignservices.co.uk)

023 8020 7195

|            |            |          |   |
|------------|------------|----------|---|
| Drawing No | hawk sht 3 | Revision | x |
|------------|------------|----------|---|