



NOTES:
Dimensions to be checked on site before commencing work. Any discrepancies shall be reported to the architect immediately.

Do not scale from these drawings except for planning purposes. Use figured dimensions only.


Where applicable this drawing is to be read in conjunction with other consultants' drawings.

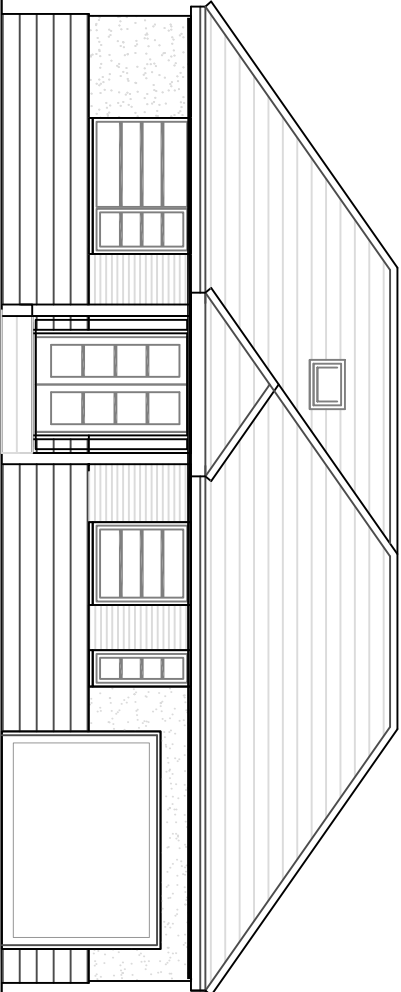


Proposed front elevation

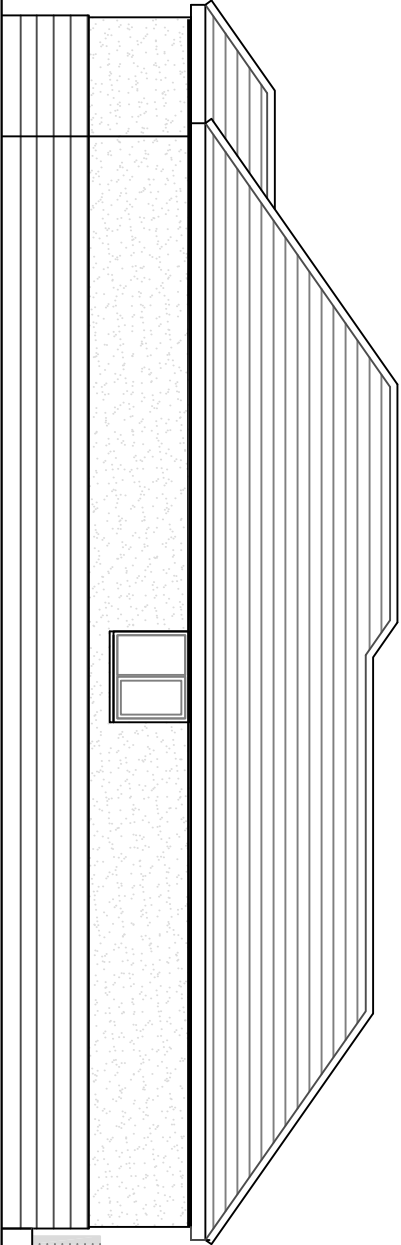


Proposed side elevation - North

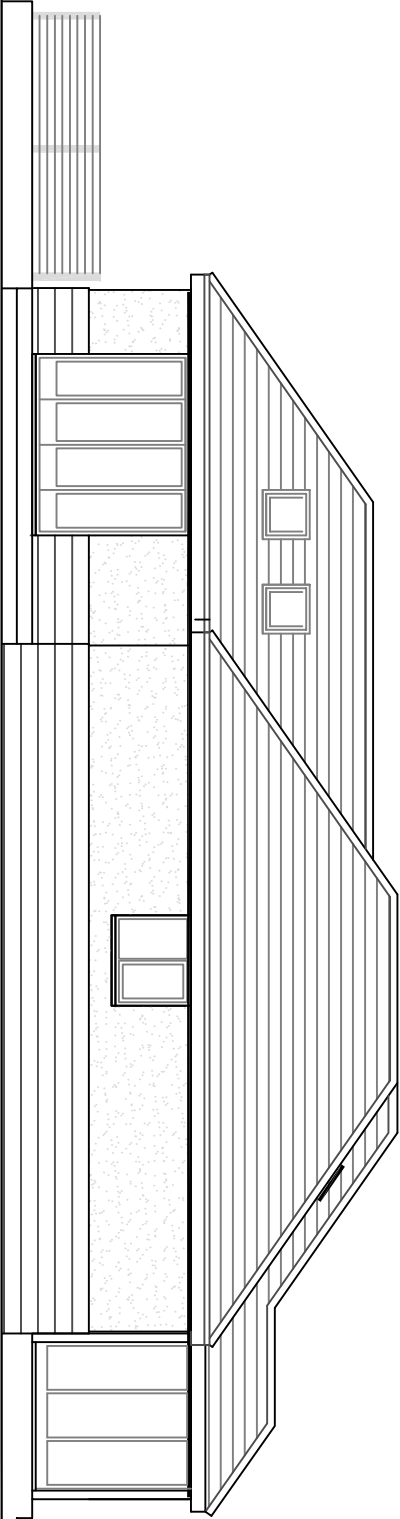

Proposed side elevation - South

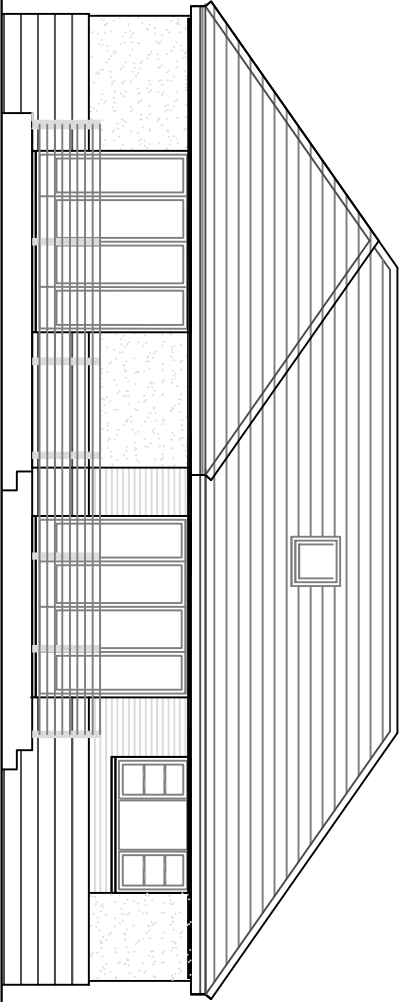

Proposed rear elevation

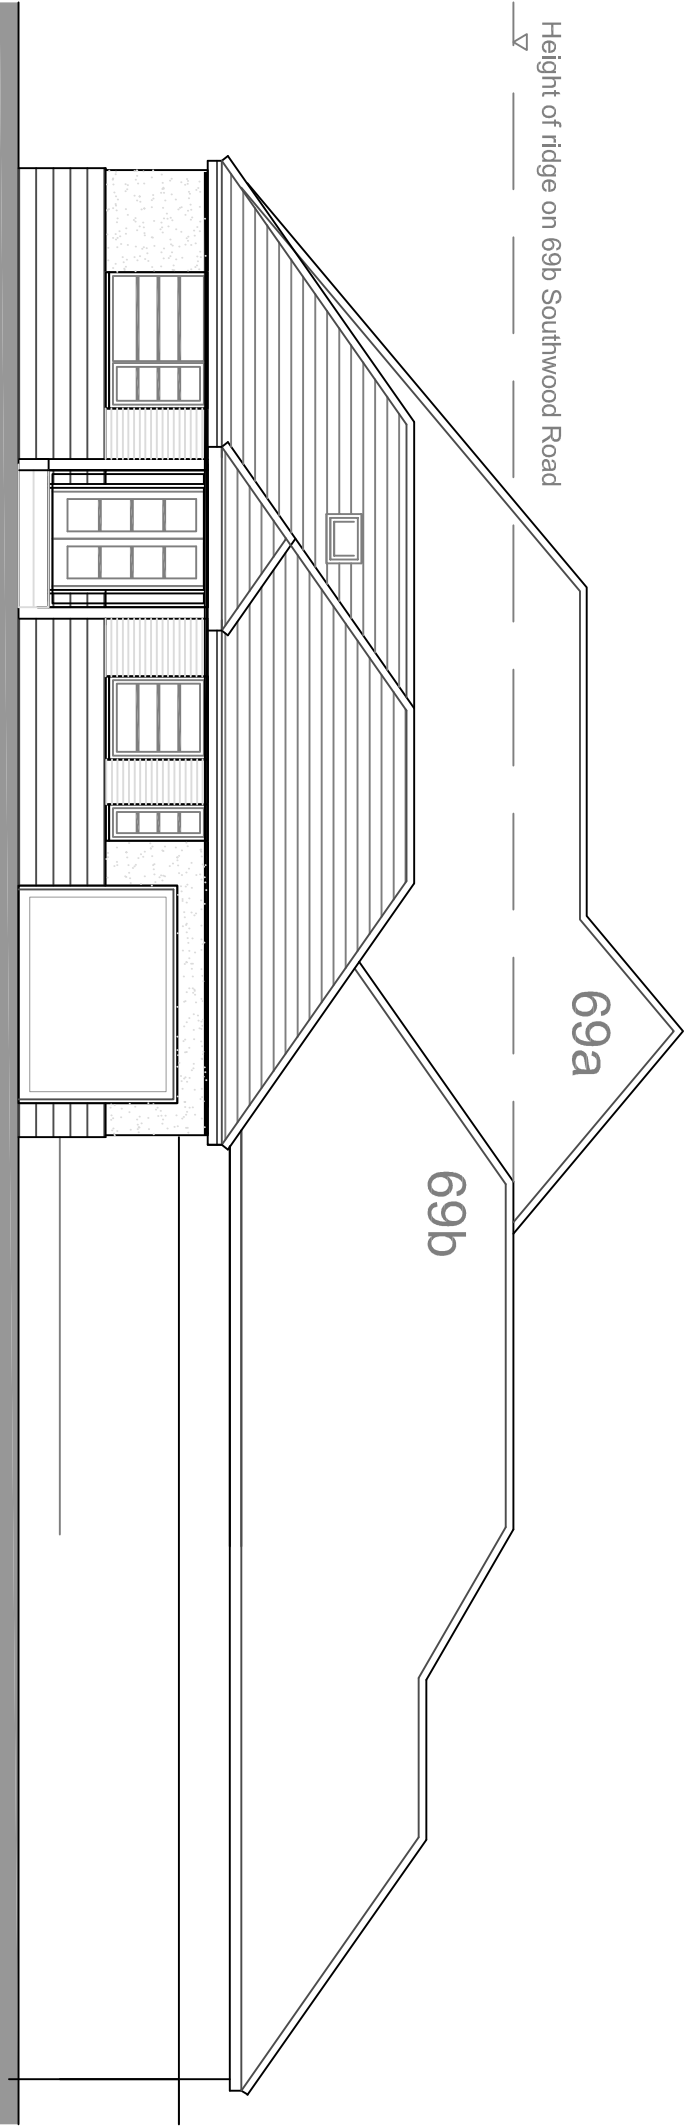

bloomfield parker

ARCHITECTS

6 The Old Flour Mill, Queen Street,
Emsworth, Hants, PO10 7BT
Tel: 44 (0) 1243 373855
Fax: 44 (0) 1243 373245
e-mail: info@bloomfieldparker.co.uk

For

Ms C Swales

Project

Proposed bungalow at
13 Eastoke Avenue
Hayling Island

Title
New bungalow
Proposed elevations

Scale
1:100

Date	Drawn	Checked
Job Number	Drawing Number	Revision
15.111	PL 02B	