


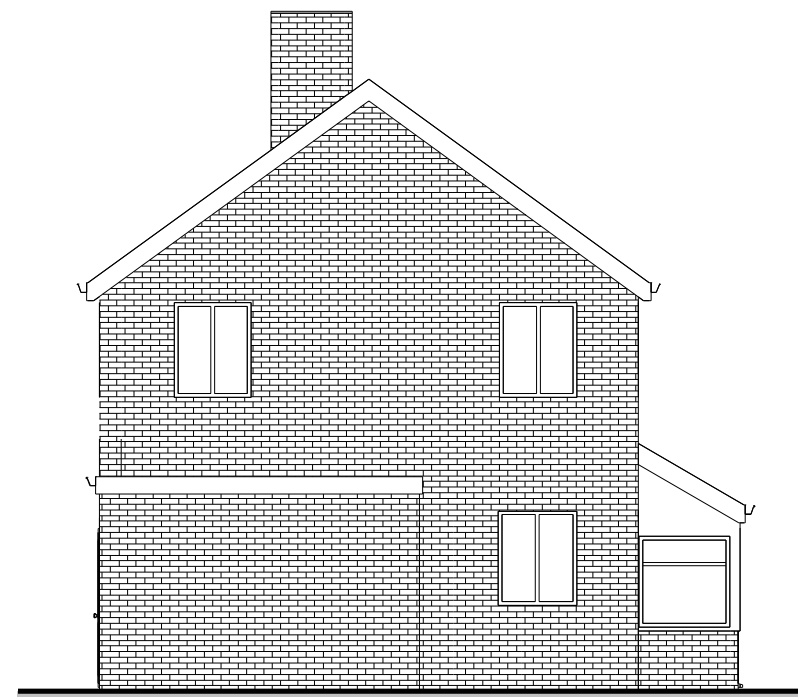

Existing East Elevation

1 : 100




Existing South Elevation

1 : 100



Existing West Elevation

1 : 100

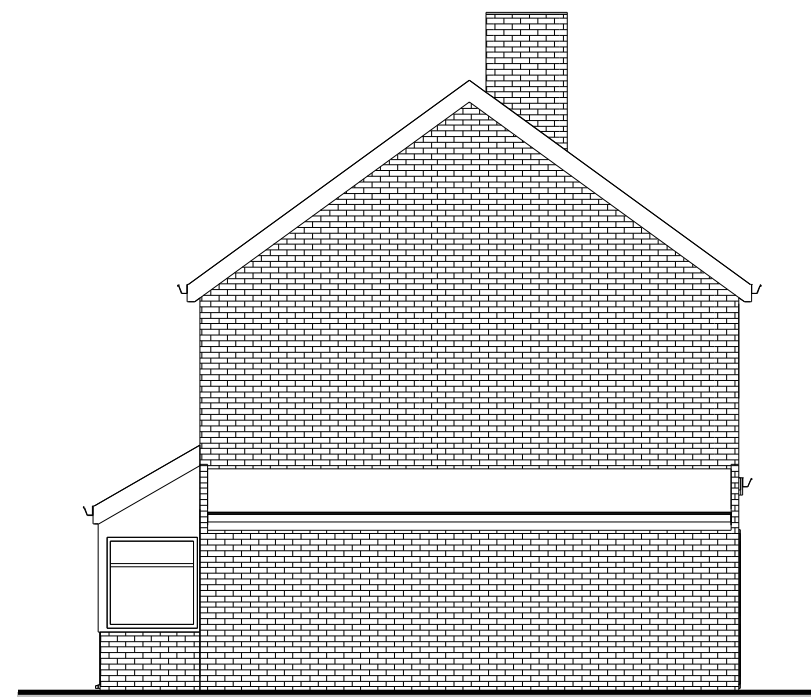

Existing North Elevation

1 : 100



www.yourhomeplans.co.uk

Tel: 0800 6127 664 Your Home Plans



These drawings are for approval purposes. Materials and products should not be ordered based on dimensions of drawings as errors may occur along existing building lines. All measurements and supporting elements are to be checked on site.

Mr & Mrs Meades
25 Castle Avenue
Warblington
Hampshire
PO9 2RY

Existing Elevations

Project number	25CAS-15
Date	18th June 2015
Drawn by	June Grinstead
Checked by	Checker

A101

Scale 1 : 100