

Artificial Turf Pitch


Potential Pitch Markings:

Full Sized Football - 100m x 64m (white)

2no. 9v9 Football Pitches - 64m x 46m (blue)

2no. 7v7 Football Pitches - 55m x 37m (yellow)

4no. 5v5 Football Pitches - 37m x 27m (red)

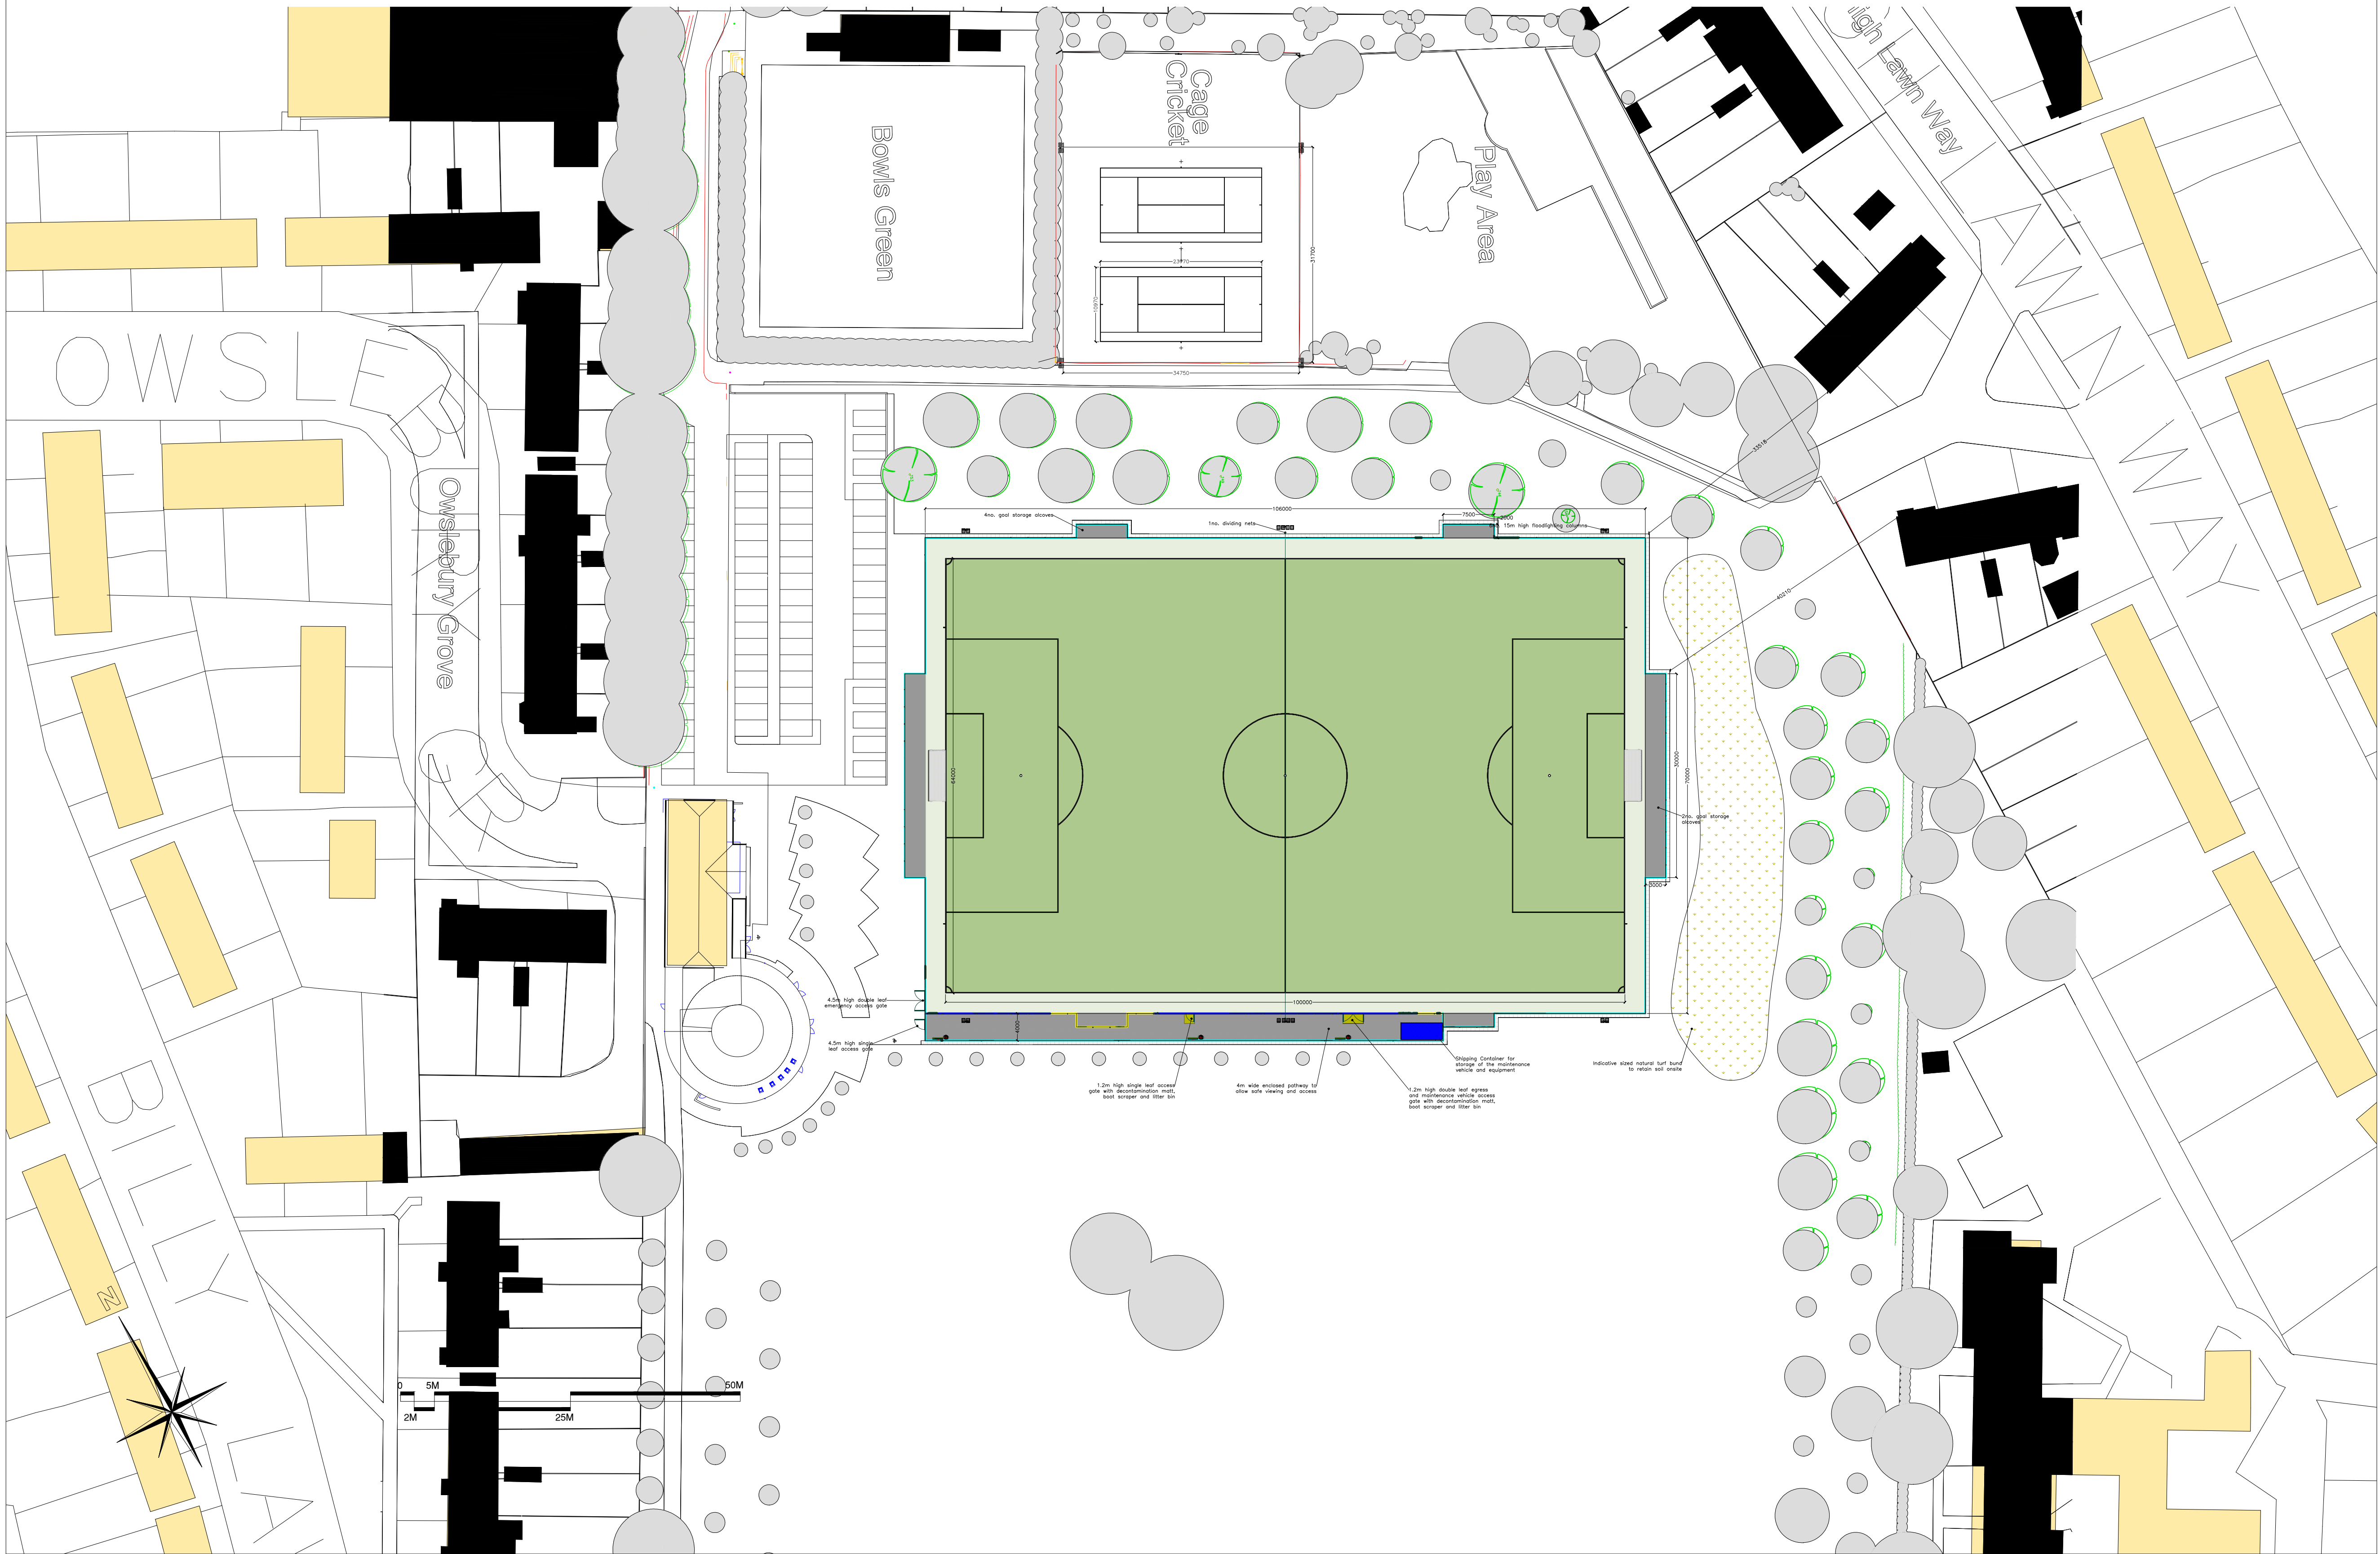

CONSULTANTS
Surfacing Standards LTD
1a Perth House, Corby,
Northants, NN17 6JG
01536 400 012

1 - DO NOT SCALE FROM DRAWING. ALL DIMENSIONS TO BE CHECKED ON SITE PRIOR TO COMMENCEMENT OF WORKS.
2 - THIS DRAWING IS COPYRIGHT TO SURFACING STANDARDS LTD
3 - ALL PERSONNEL SHOULD BE AWARE OF THE HEALTH AND SAFETY PLAN WHICH IS RETAINED IN THE SITE MANAGERS OFFICE


NOTES

-  3G Artificial Turf Playing Area
-  3G Artificial Turf Run Off Area
-  Macadam Pathway and Goal Storage Areas
-  Maintenance Storage Container
-  4.5m High Fence Line
-  2m High Fence Line
-  1.2m High Spectator Fence Line

00	PLANNING ISSUE	WB		02.10.15
REV	DESCRIPTION	BY	CHK	DATE



KEY PLAN

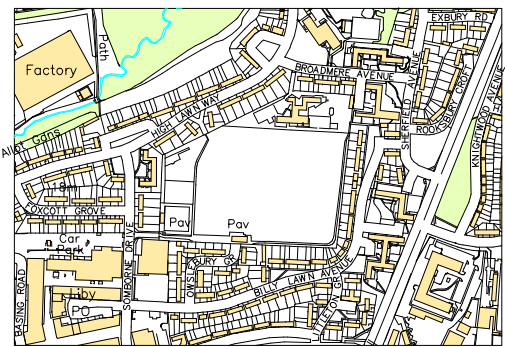

AUTHOR

Wesley Bugg

TITLE

Front Lawn Recreation Ground

Artificial Turf Pitch
Proposed ATP Site Plan

PROJECT	SCALE	SIZE
SSL1982	1:500	A1
DRAWING No		REVISION
01		00