


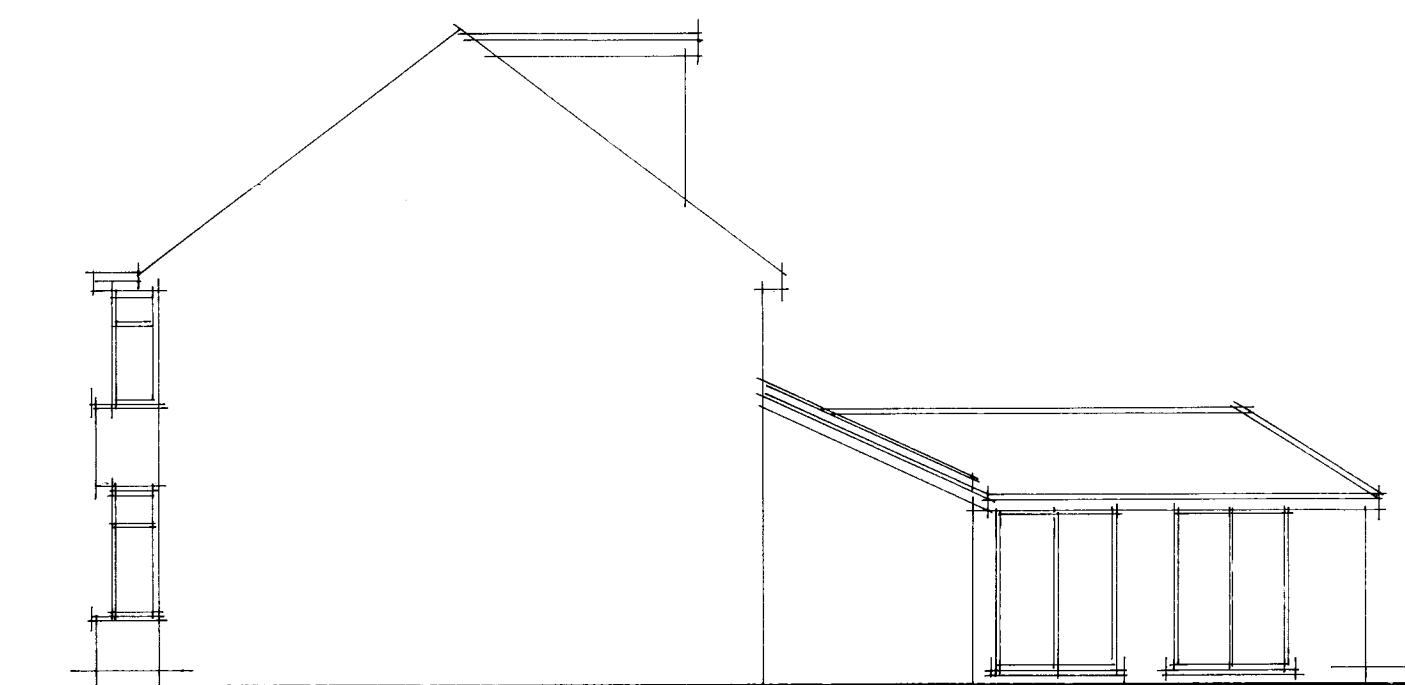
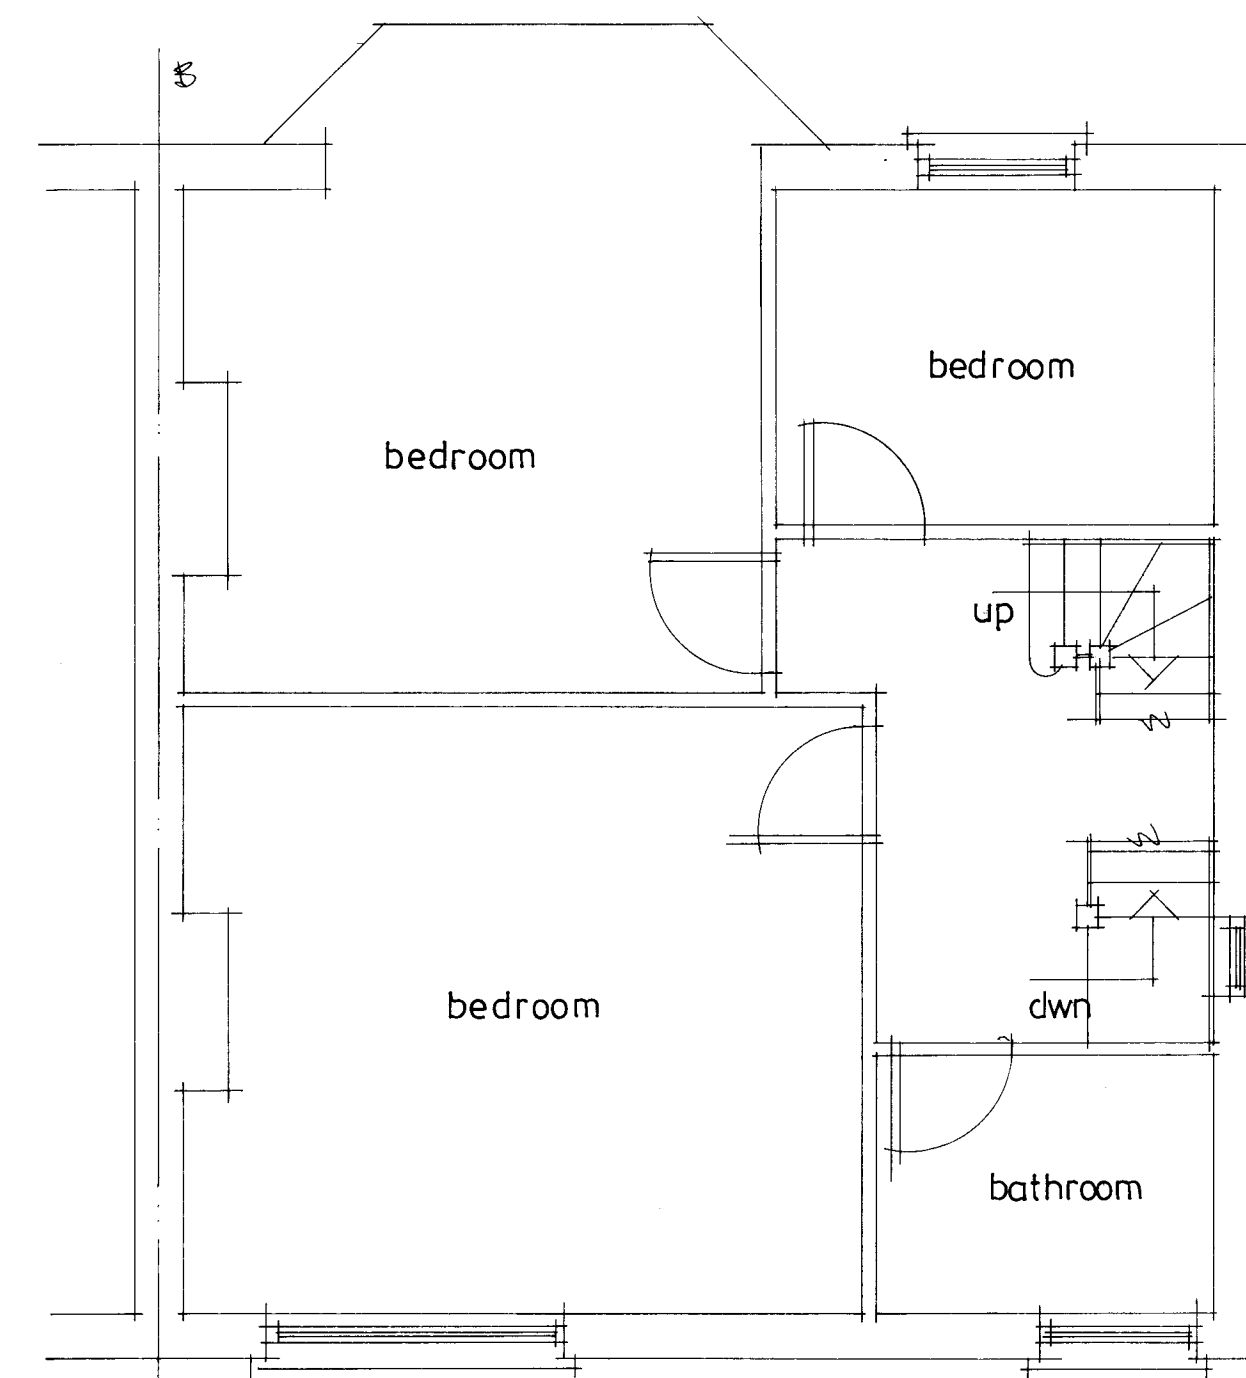


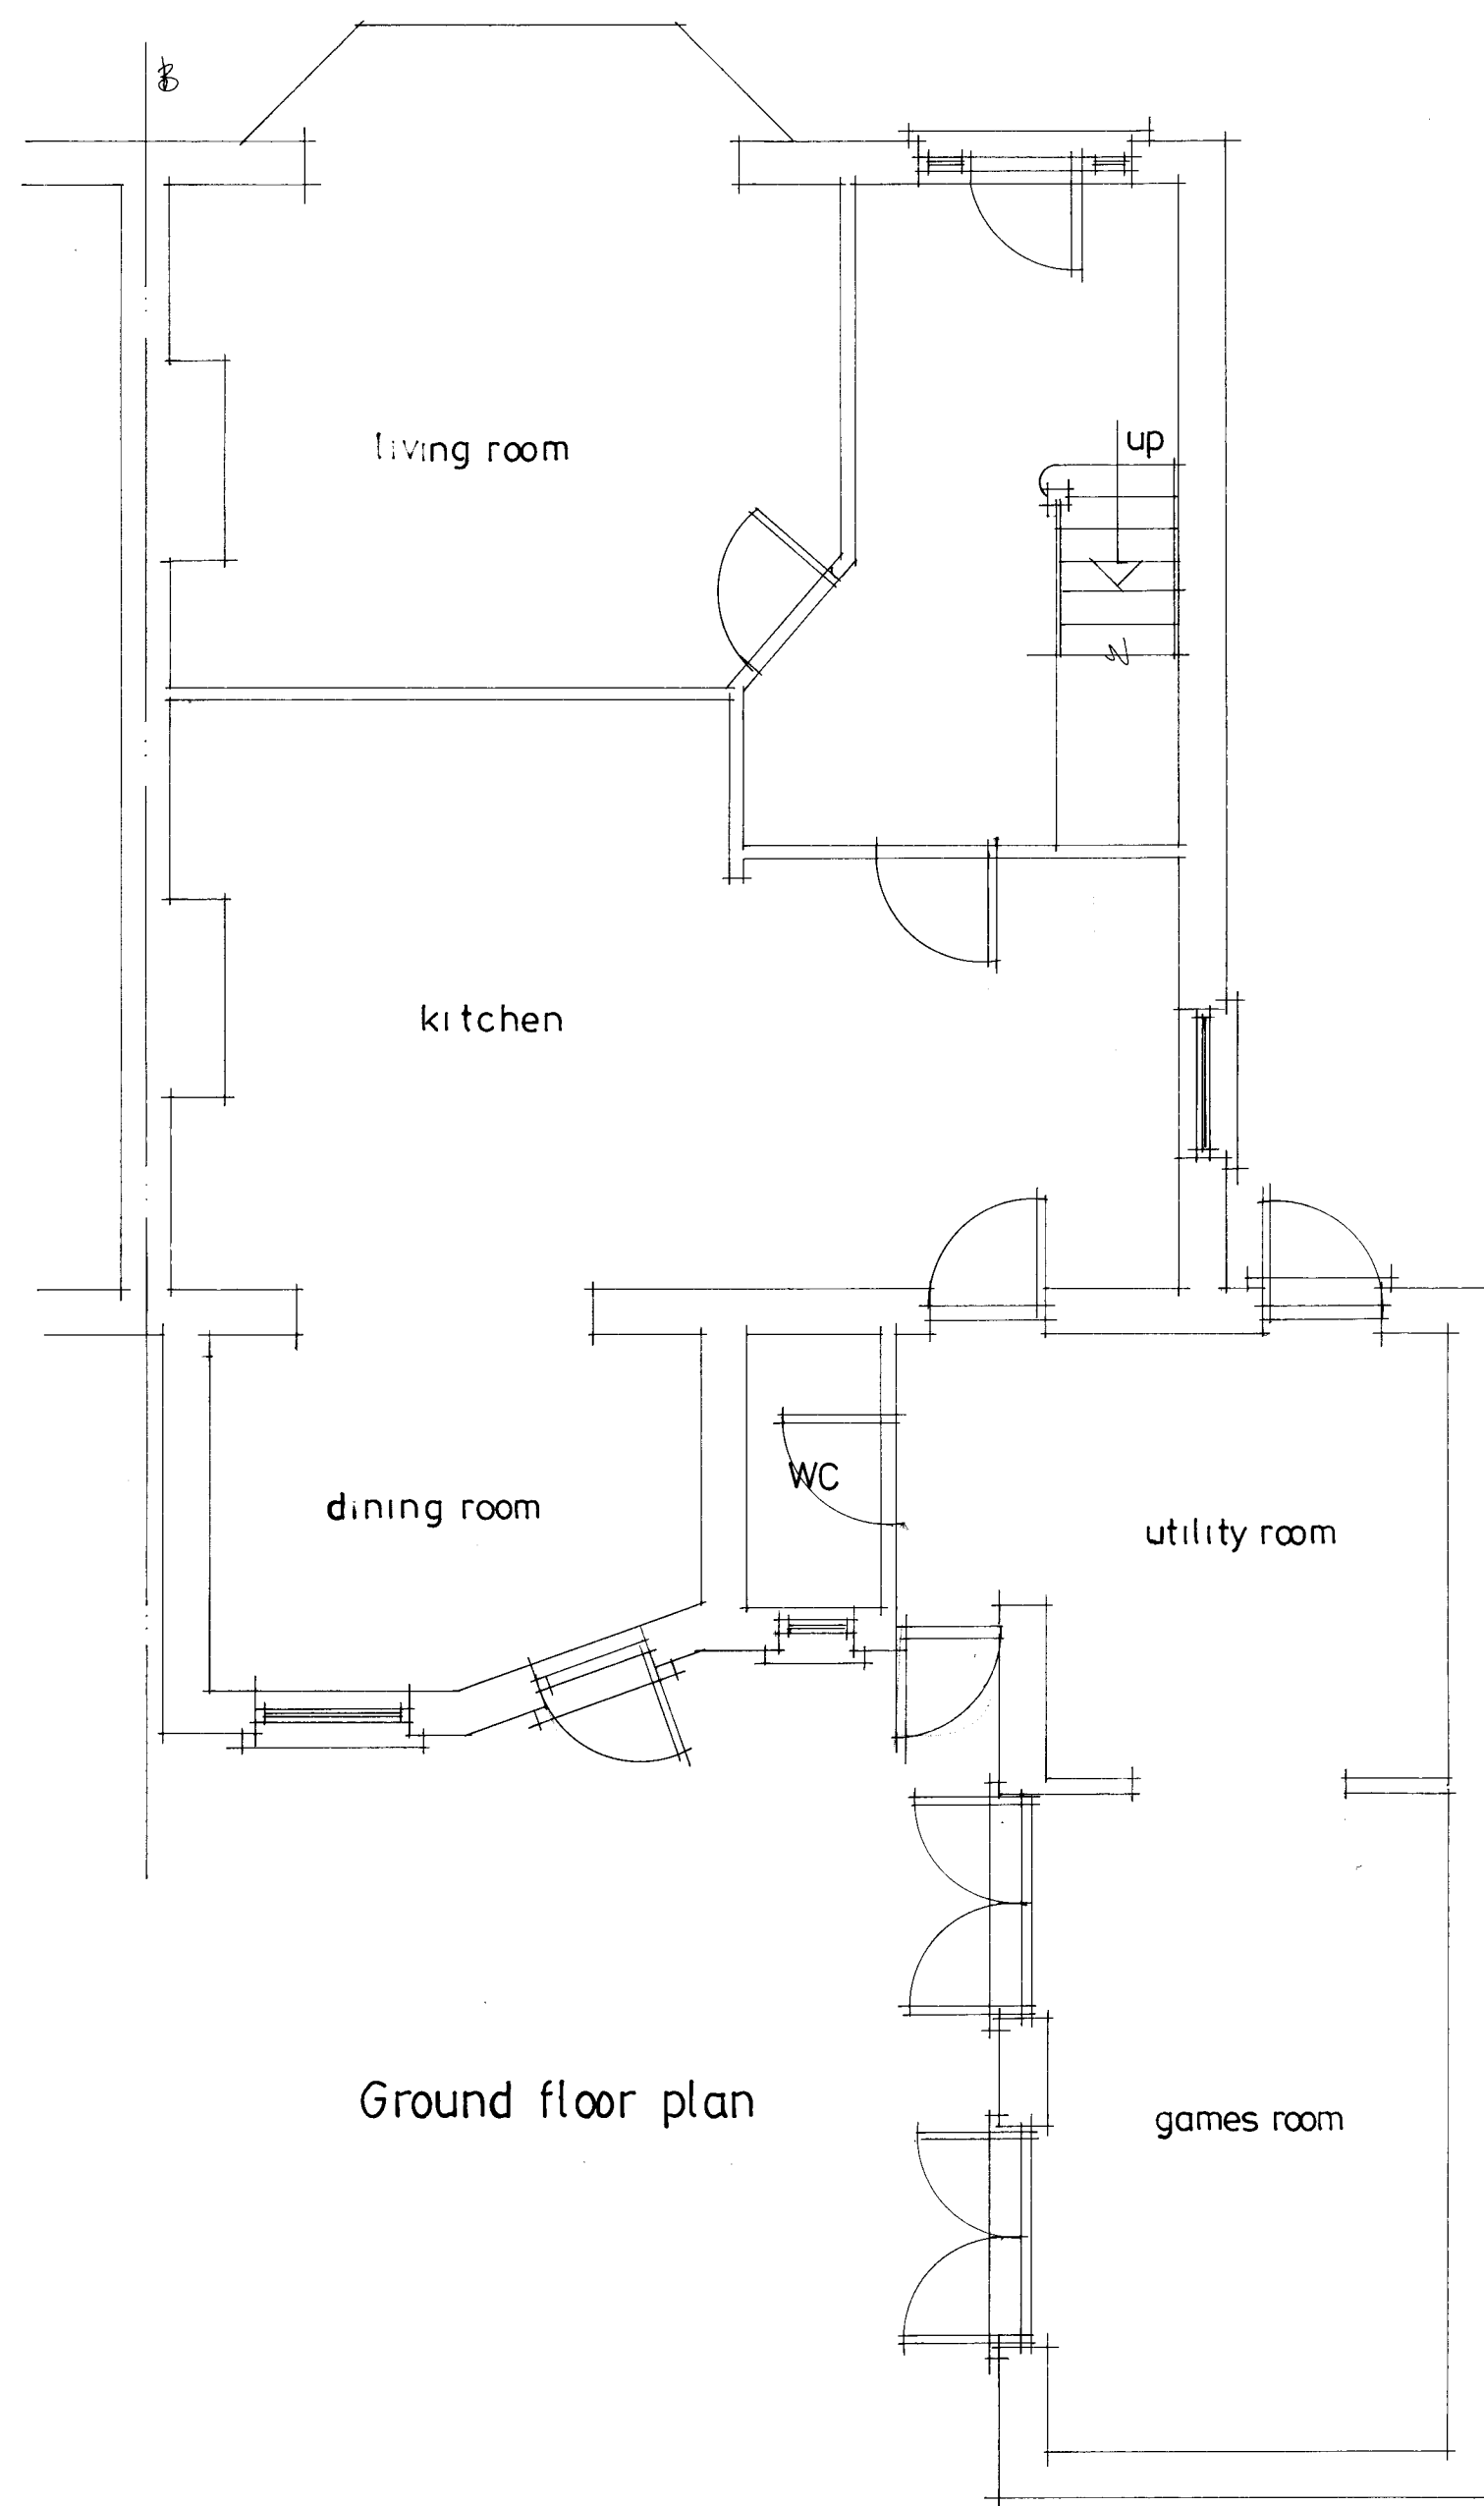


Side elevation

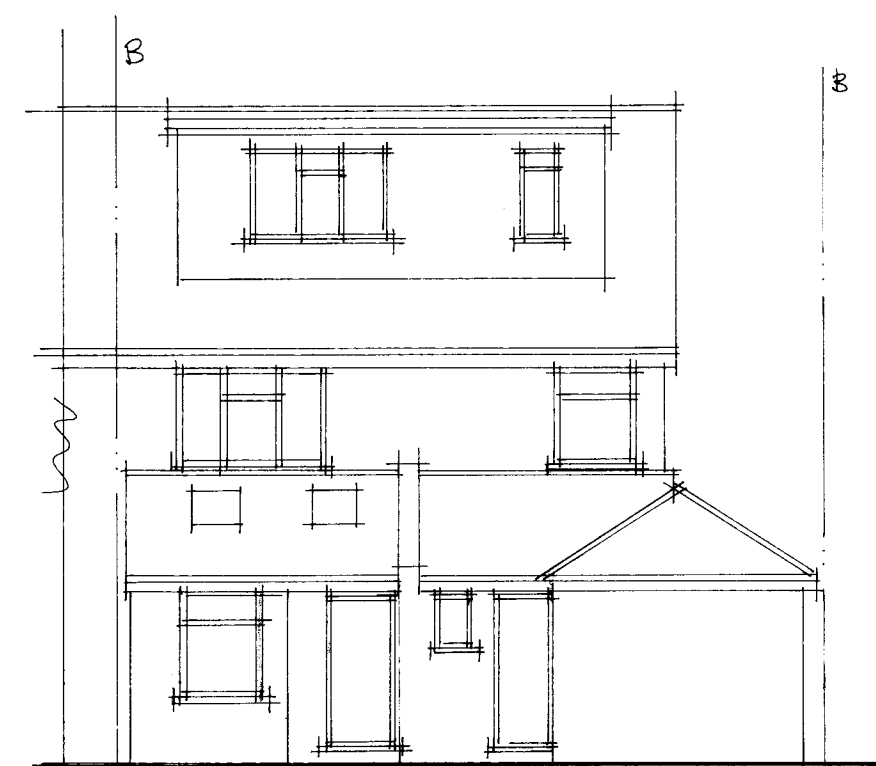

Rear elevation

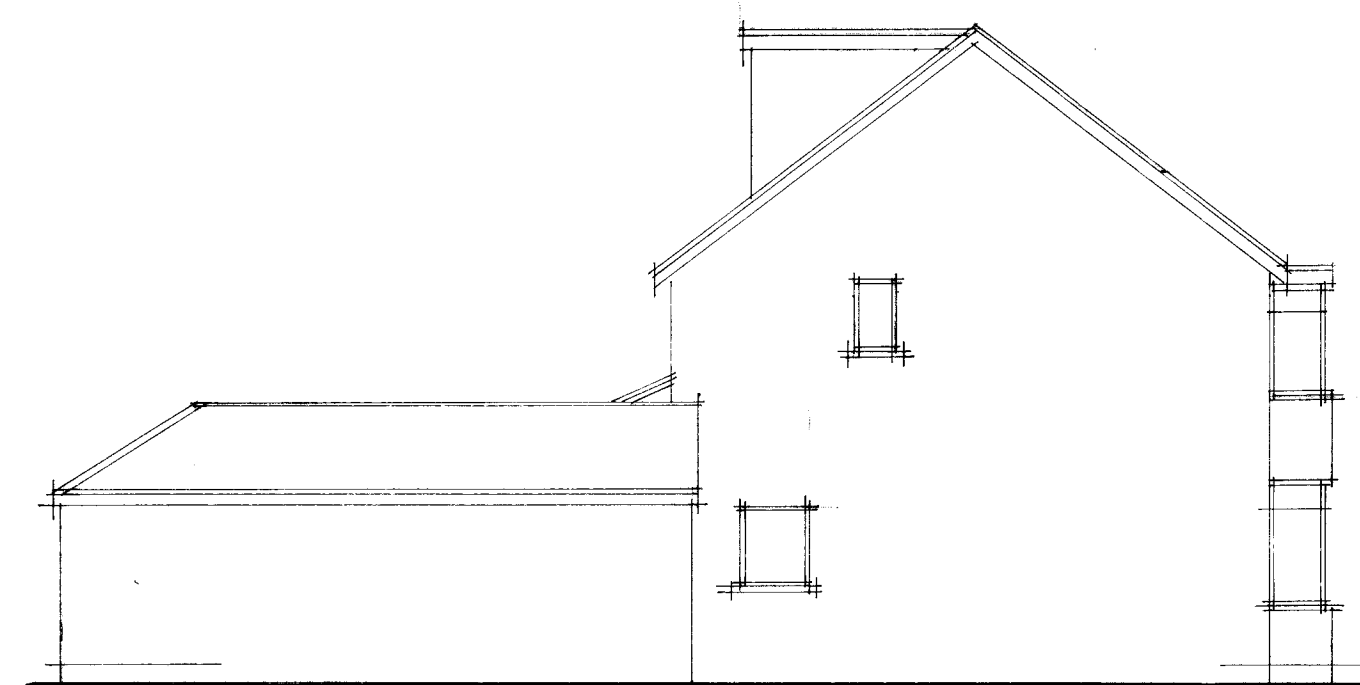

Side elevation

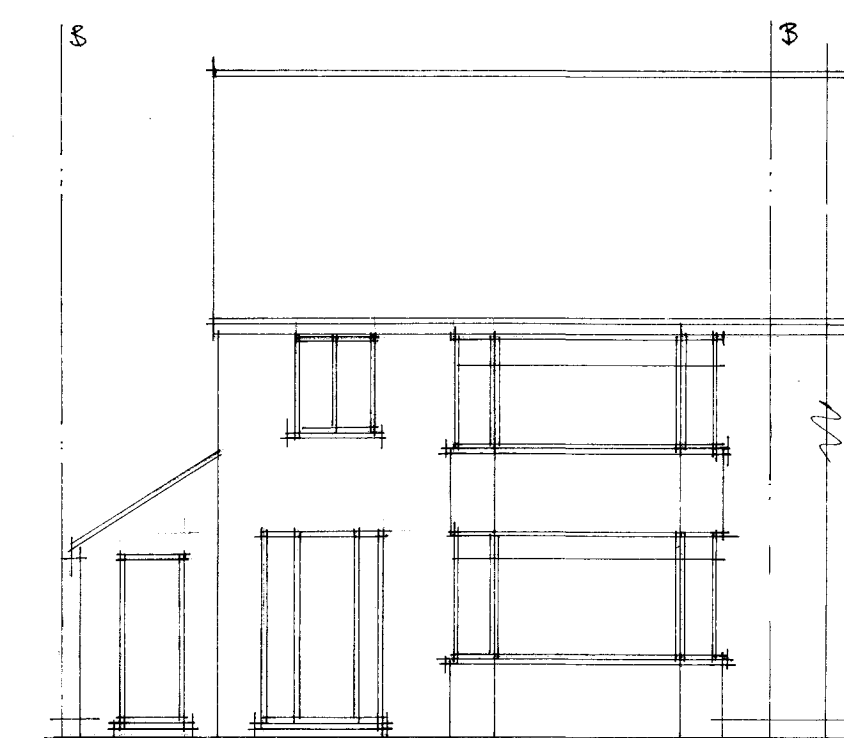

Front elevation

A	DEC 2015	PLANNING AMENDMENTS
Date	Revision	

© copyright

THORNS-YOUNG
ARCHITECTURAL

THORNS-YOUNG LTD
CHARTERED BUILDING CONSULTANTS
232 London Road, North End, Portsmouth PO2 9JQ
Tel: (023) 9267 2883 Fax: (023) 9266 3457
Website: www.thornsyounge.co.uk

Client

Mr & Mrs Wright

Job Title

120 London Road
Purbrook

Drawing Title

Existing plans

Scale 1:100 1:50

Date NOV 2015

Drawn by RN

Drg. No.

8255-15-1

Rev.

A