




FRONT ELEVATION


SIDE (NORTH) ELEVATION

REAR ELEVATION


SIDE (SOUTH) ELEVATION

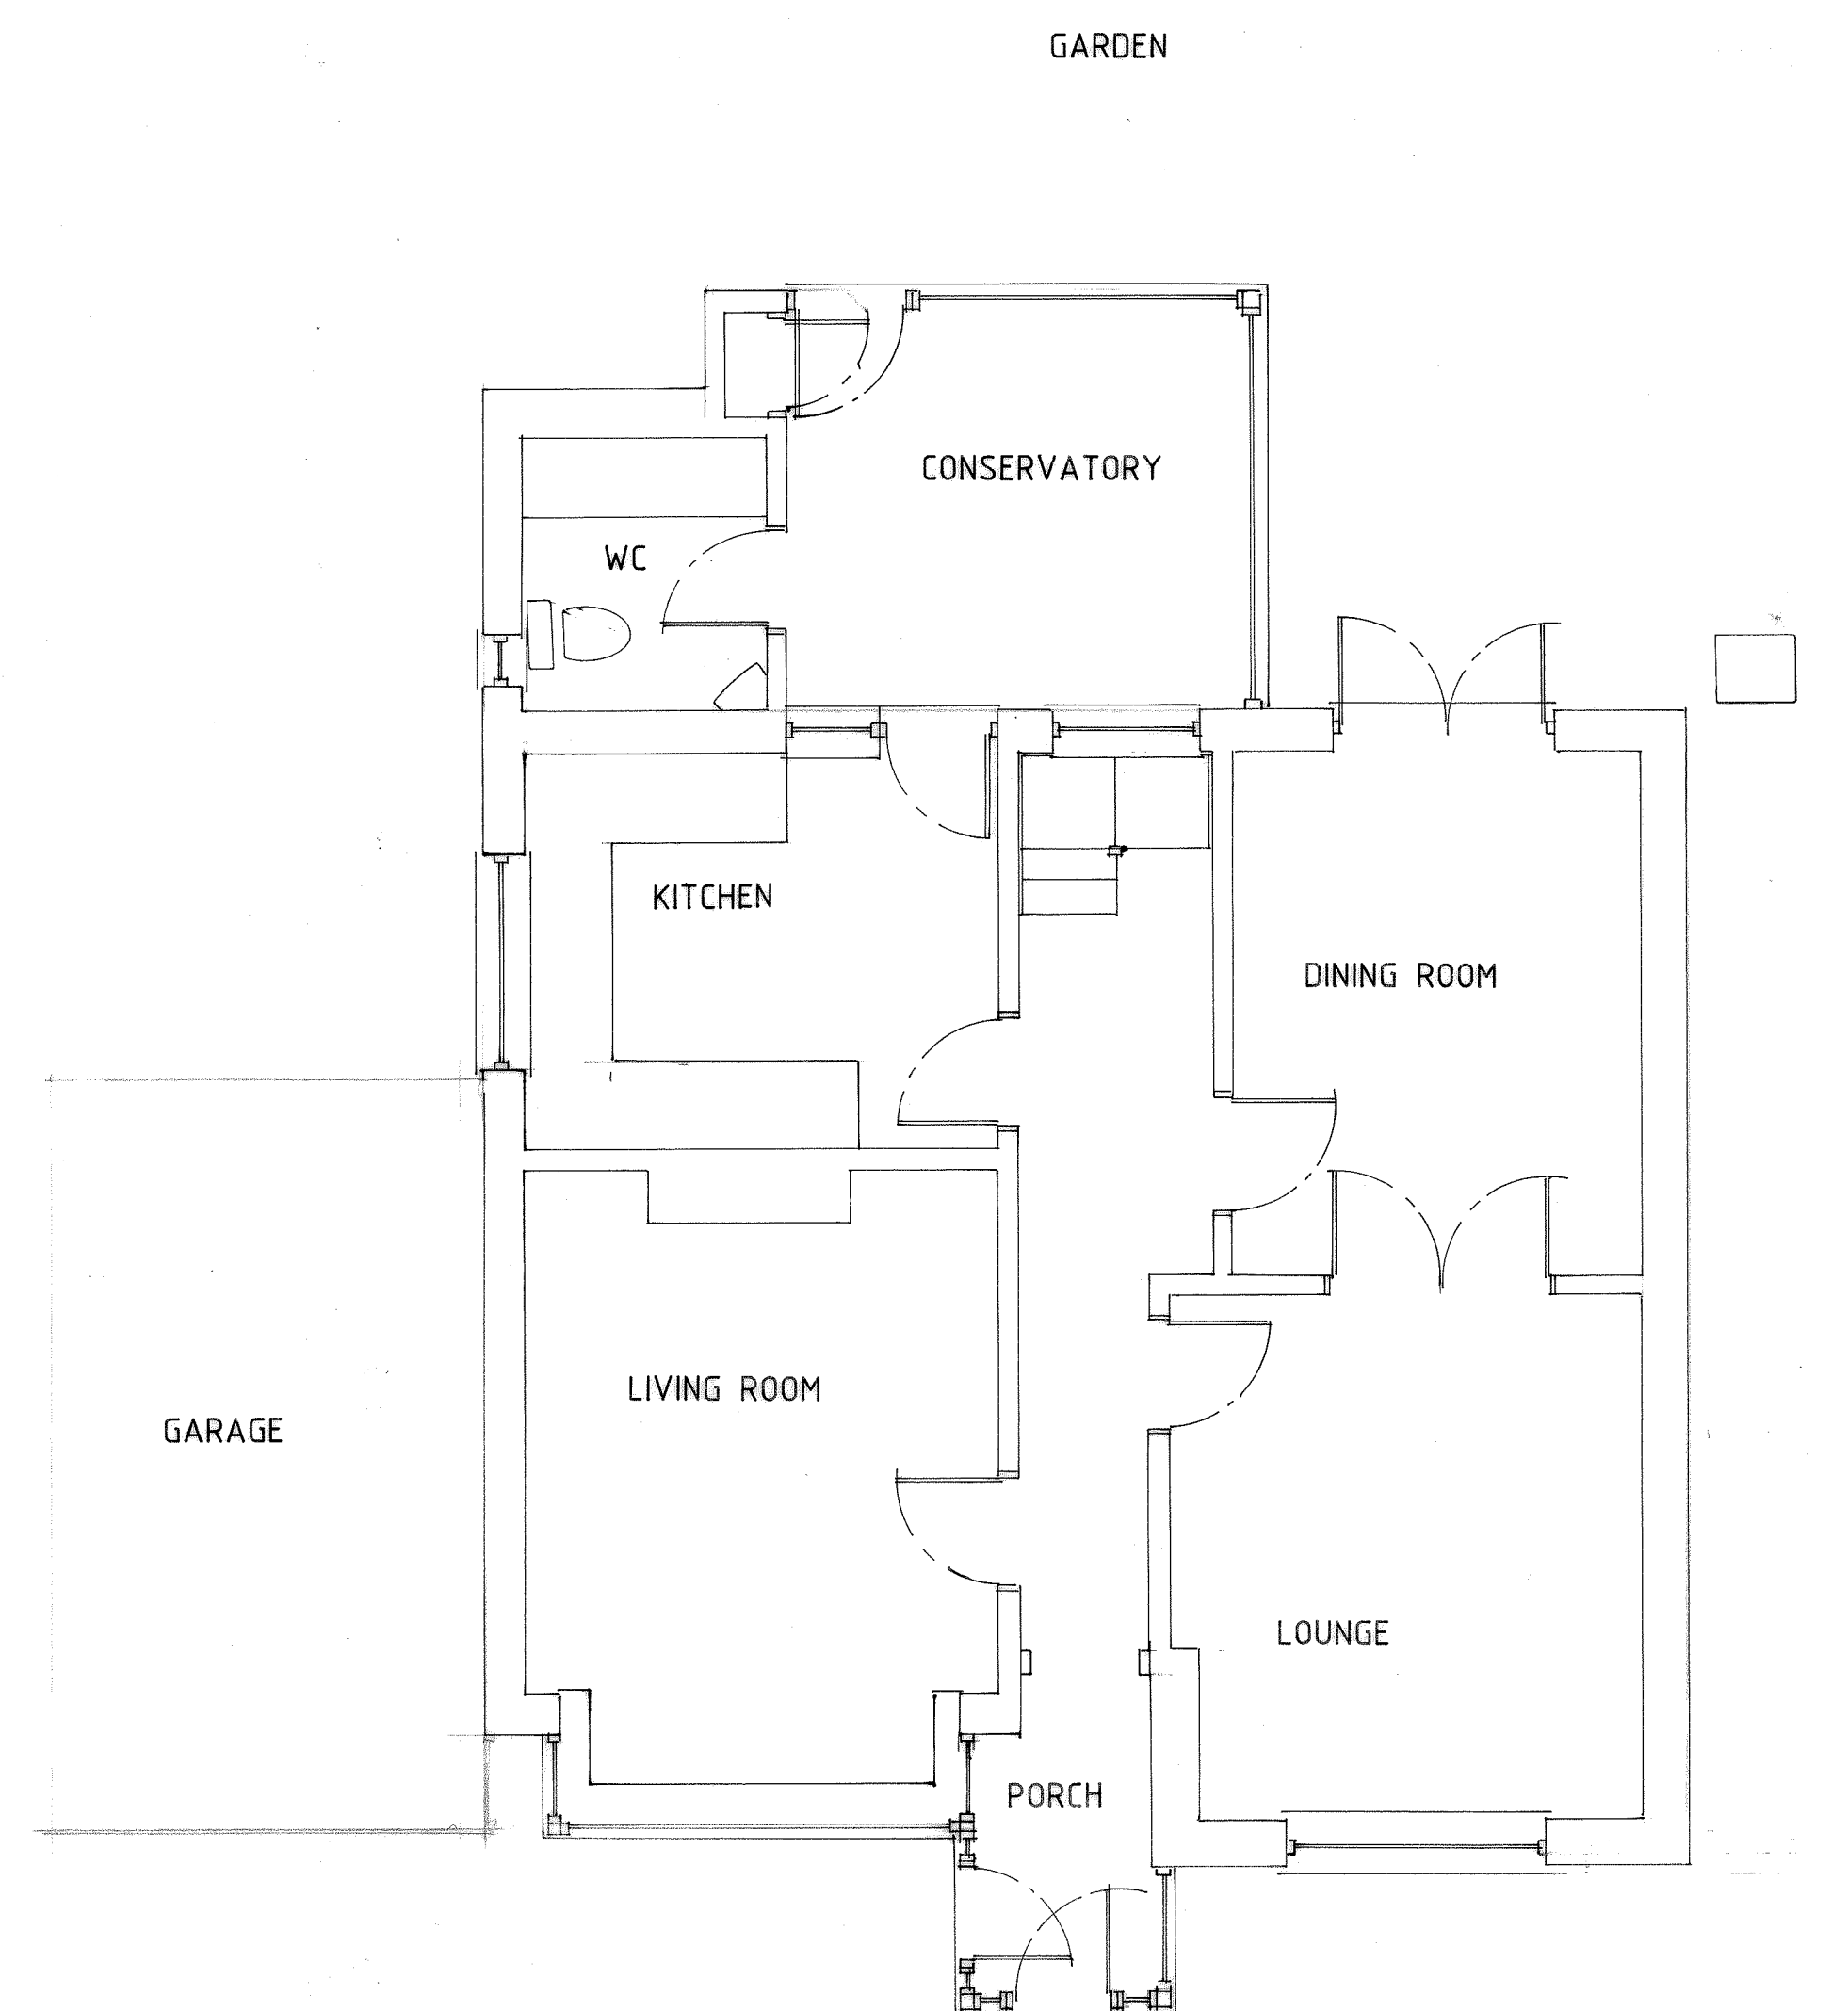

GROUND FLOOR

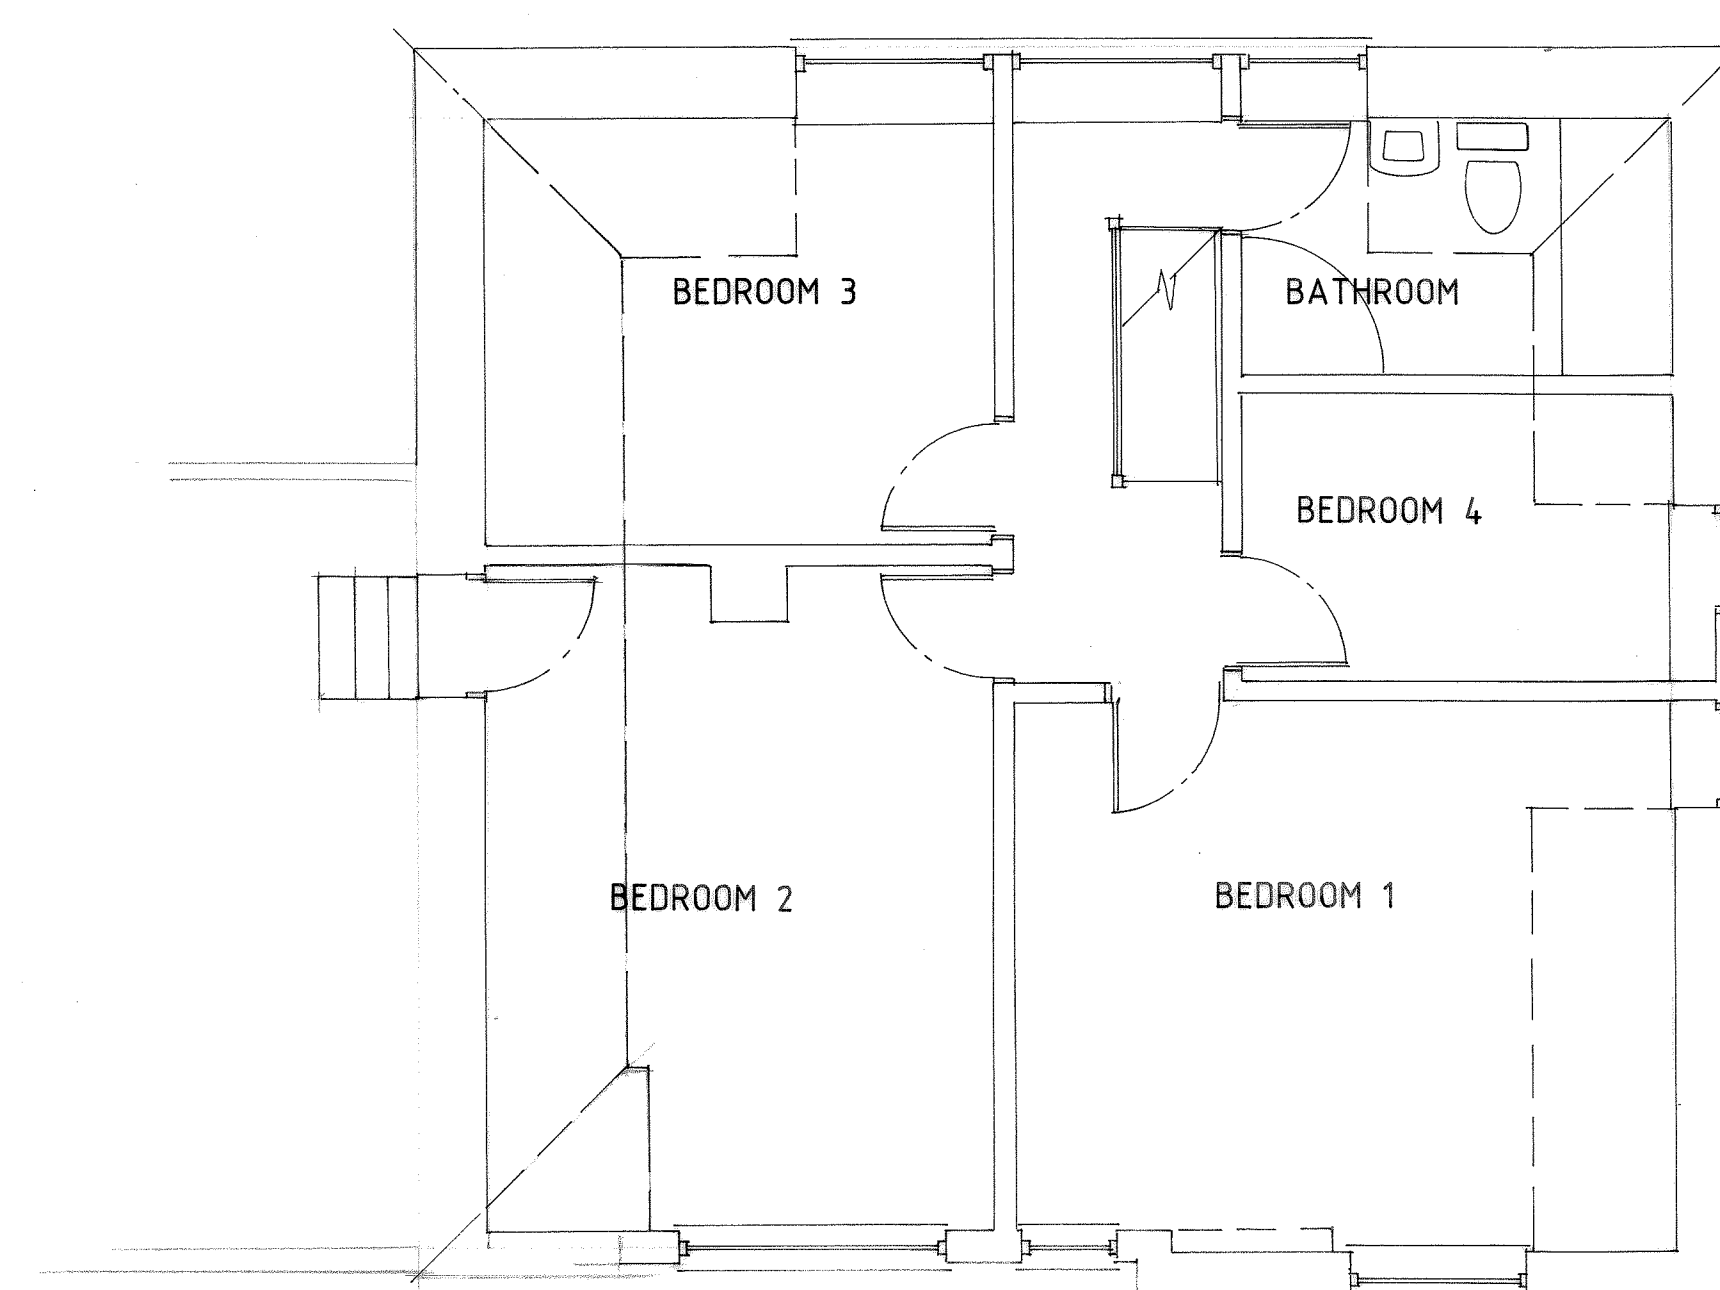

FIRST FLOOR

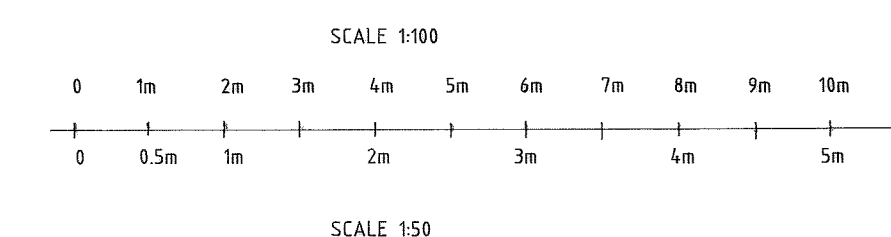

TWO STOREY EXTENSION & ALTERATIONS

3 PARK LANE
BEDHAMPTON
HAVANT
HAMPSHIRE
PO9 3HG

MR & MRS SENNETT

DRAWING: EXISTING PLANS & ELEVATIONS

SCALE: 1:50 1:100

DRG No. 1053/1

DATE: MAY 2015

**SPACE
&
Style**
HOME DESIGN

Space & Style Home Design
Cornerways,
Gomer Lane,
Alverstoke,
Hampshire
PO12 2QW
www.spaceandstyle.co.uk
Tel: 02392 525 100

This drawing is to be read in conjunction with any accompanying calculations, drawings, notes or specification. All dimensions on site supersede drawing and to be checked and verified by contractor prior to ordering materials. Any discrepancies or changes to be referred to Space & Style Home Design.

© Copyright 2015 this drawing cannot be copied, reproduced or used without the consent of Space & Style Home Design.