


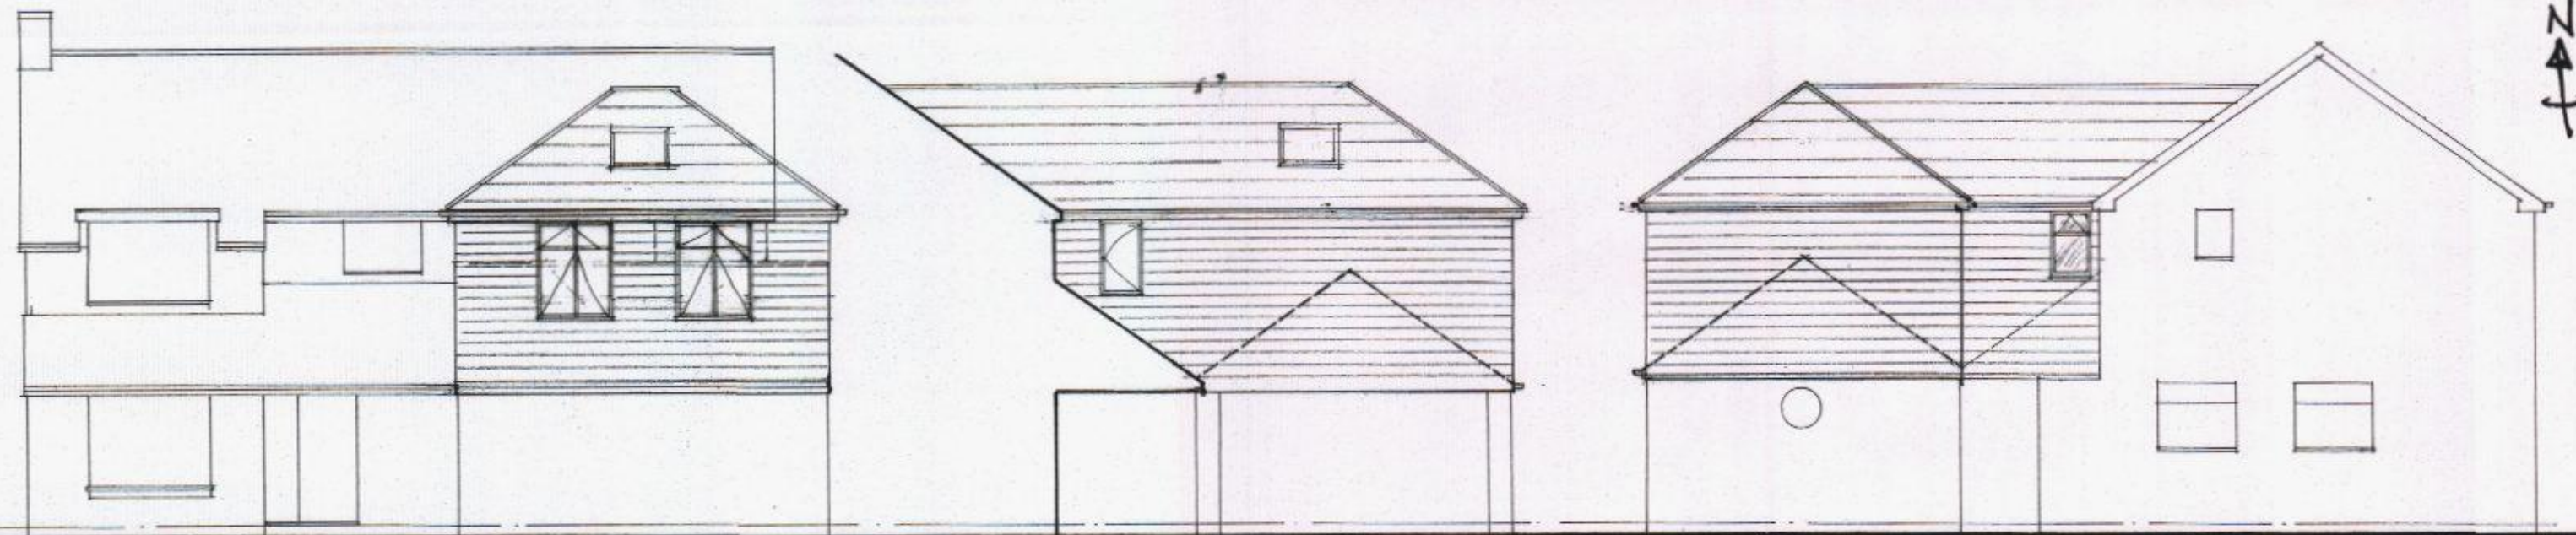


FRONT


SIDE

SIDE


SITE PLAN
Scale 1:500

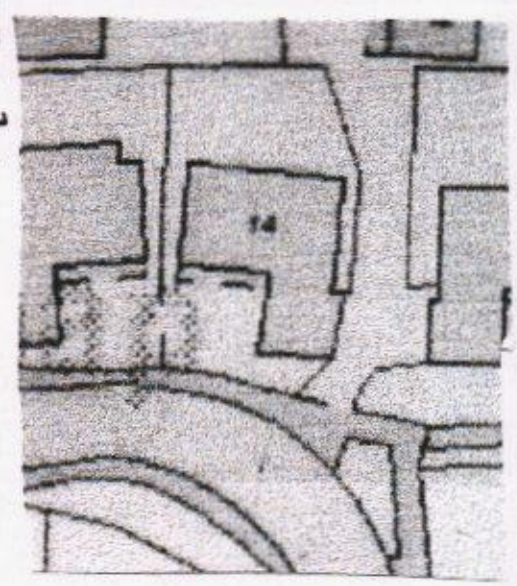

Derek Treagus Associates ARCHITECTURAL SERVICES No3-The Townhouse, 20 Nelson Road, Southsea, Hampshire PO5 2AS Tel: 07956 624094 Email: derek.treagus@ntlworld.com	
Project	FIRST FLOOR EXTENSION AT 14 THE MALLARDS, LANGSTONE.
Client	Mr & Mrs M Aston
Subject	Planning Drawing Proposed
Date: June 2015	Scale: 1: 50, 1:100 @ A2
Rev:	Drg. No. 15/427/01
• Copyright reserved. • All dimensions are to be site confirmed and should not be scaled unless for Planning purposes. • Verify all queries with the office.	

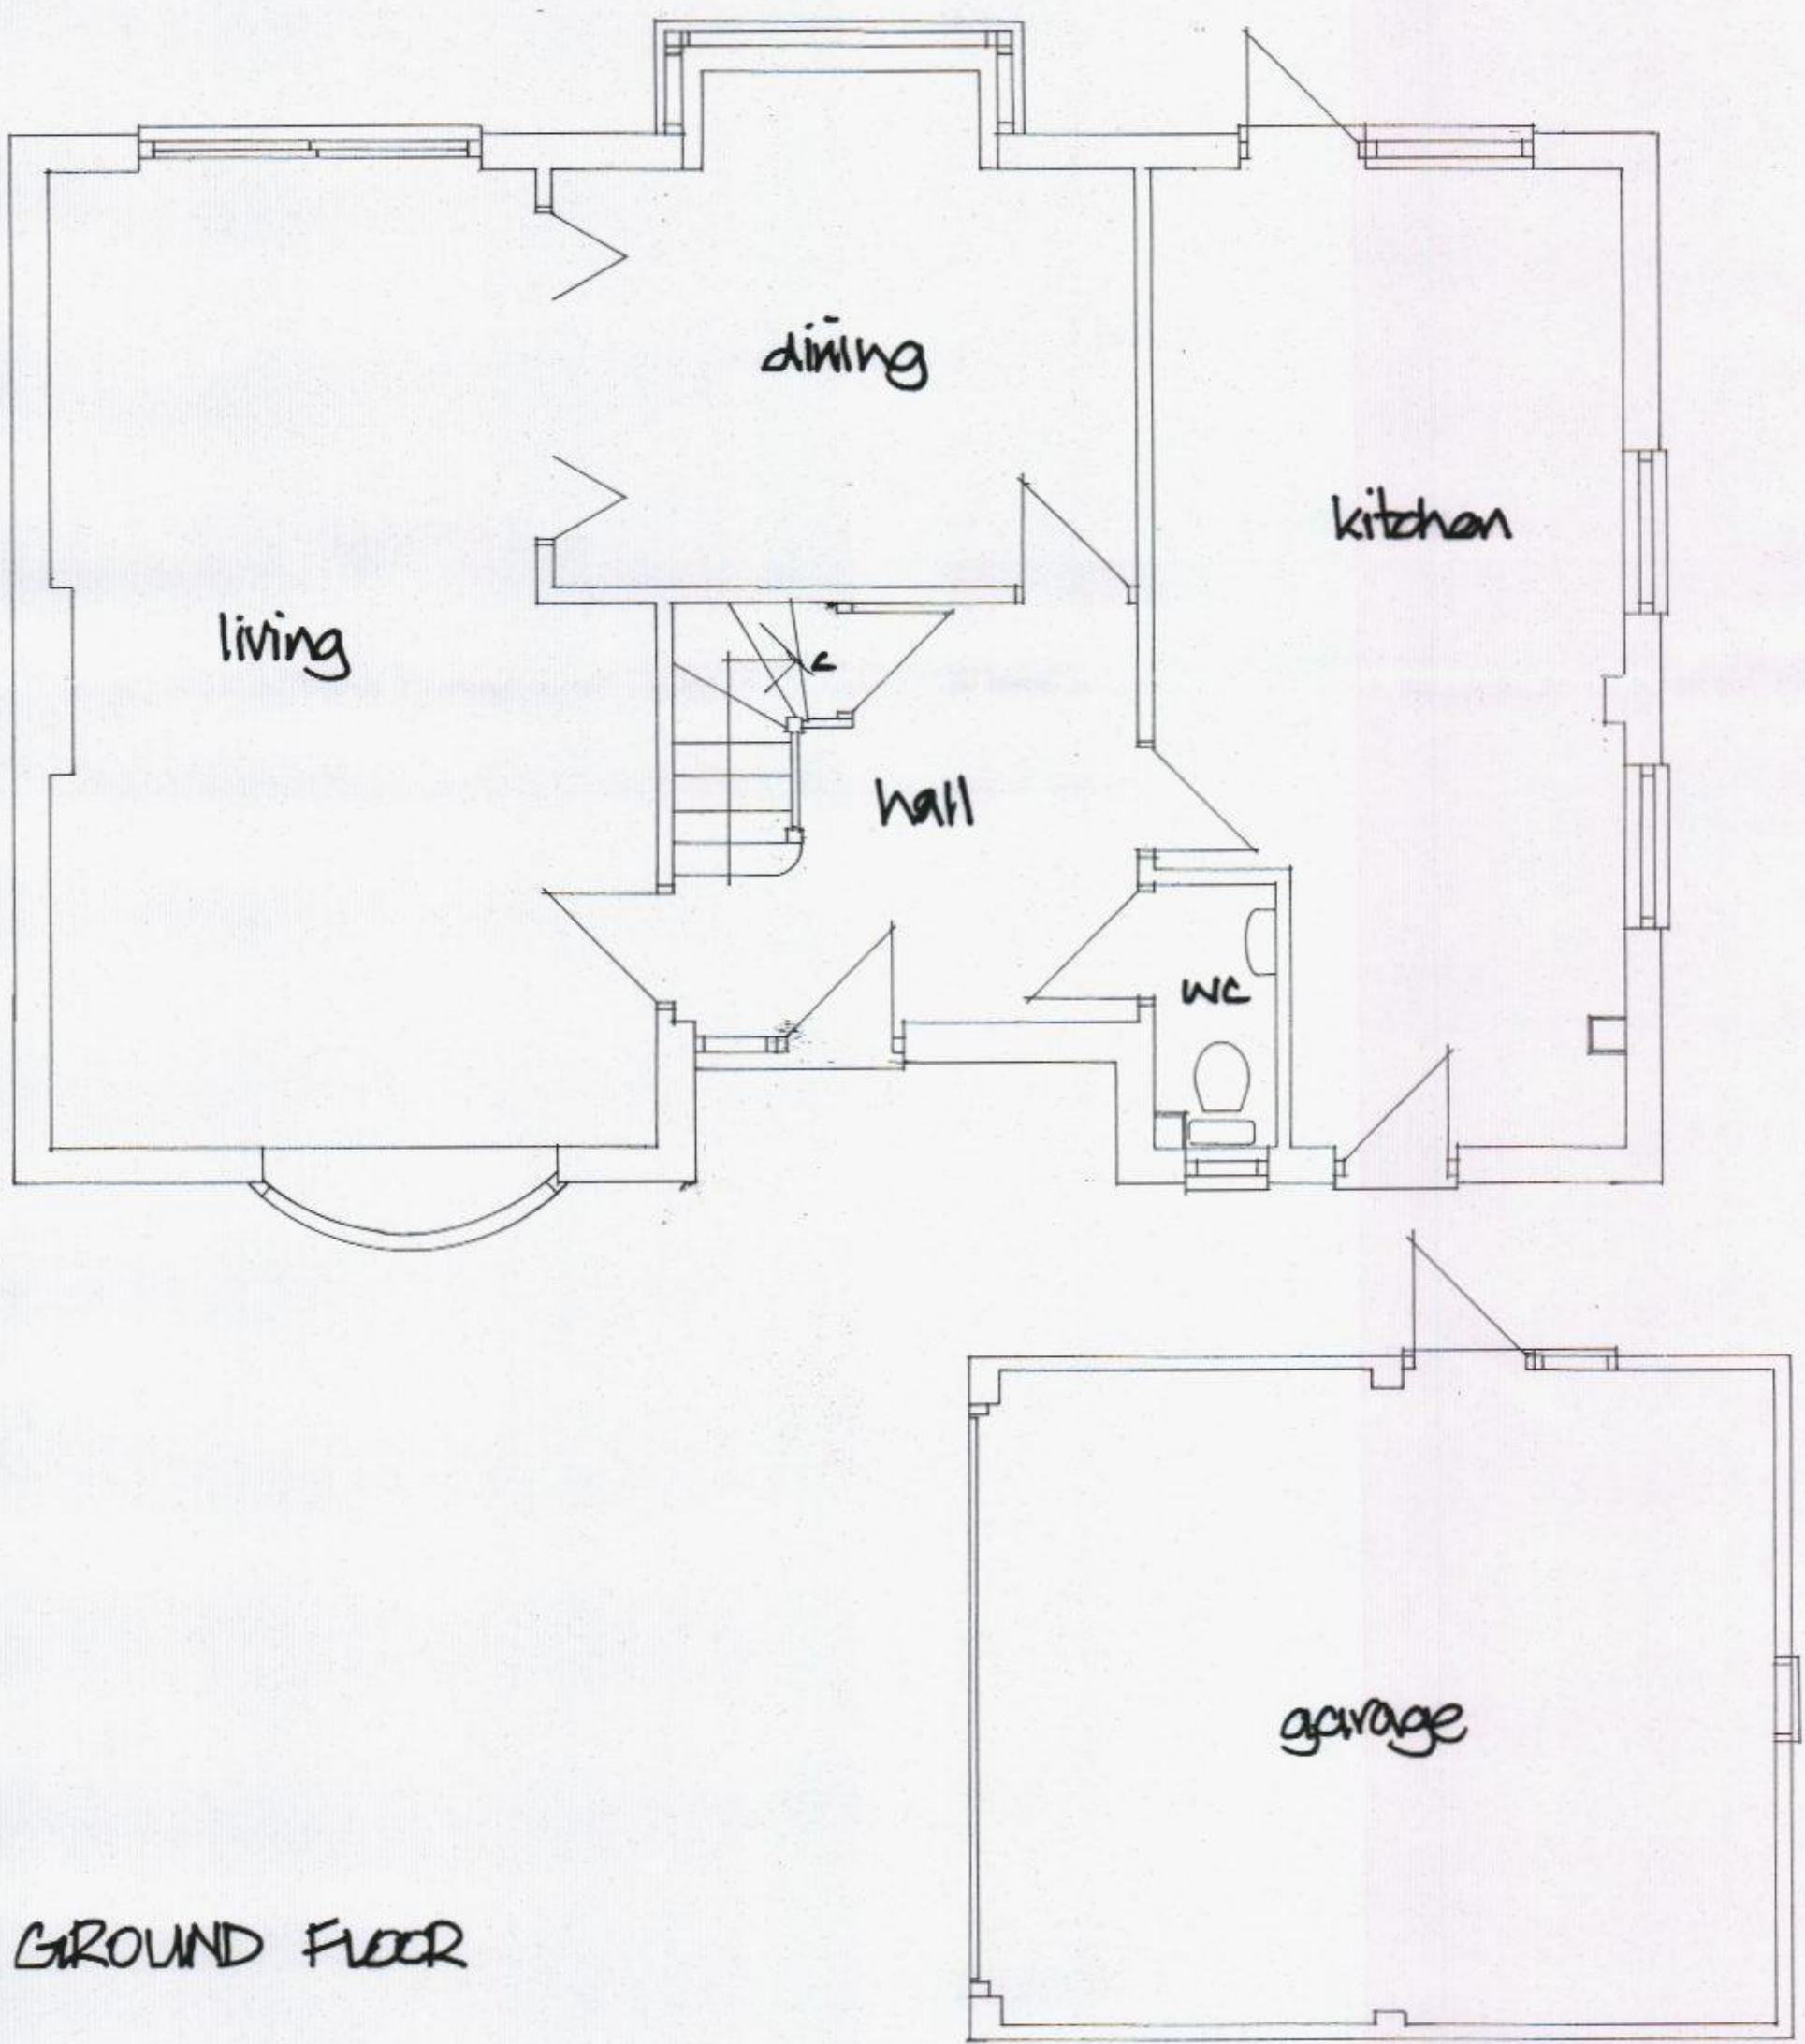

GROUND FLOOR

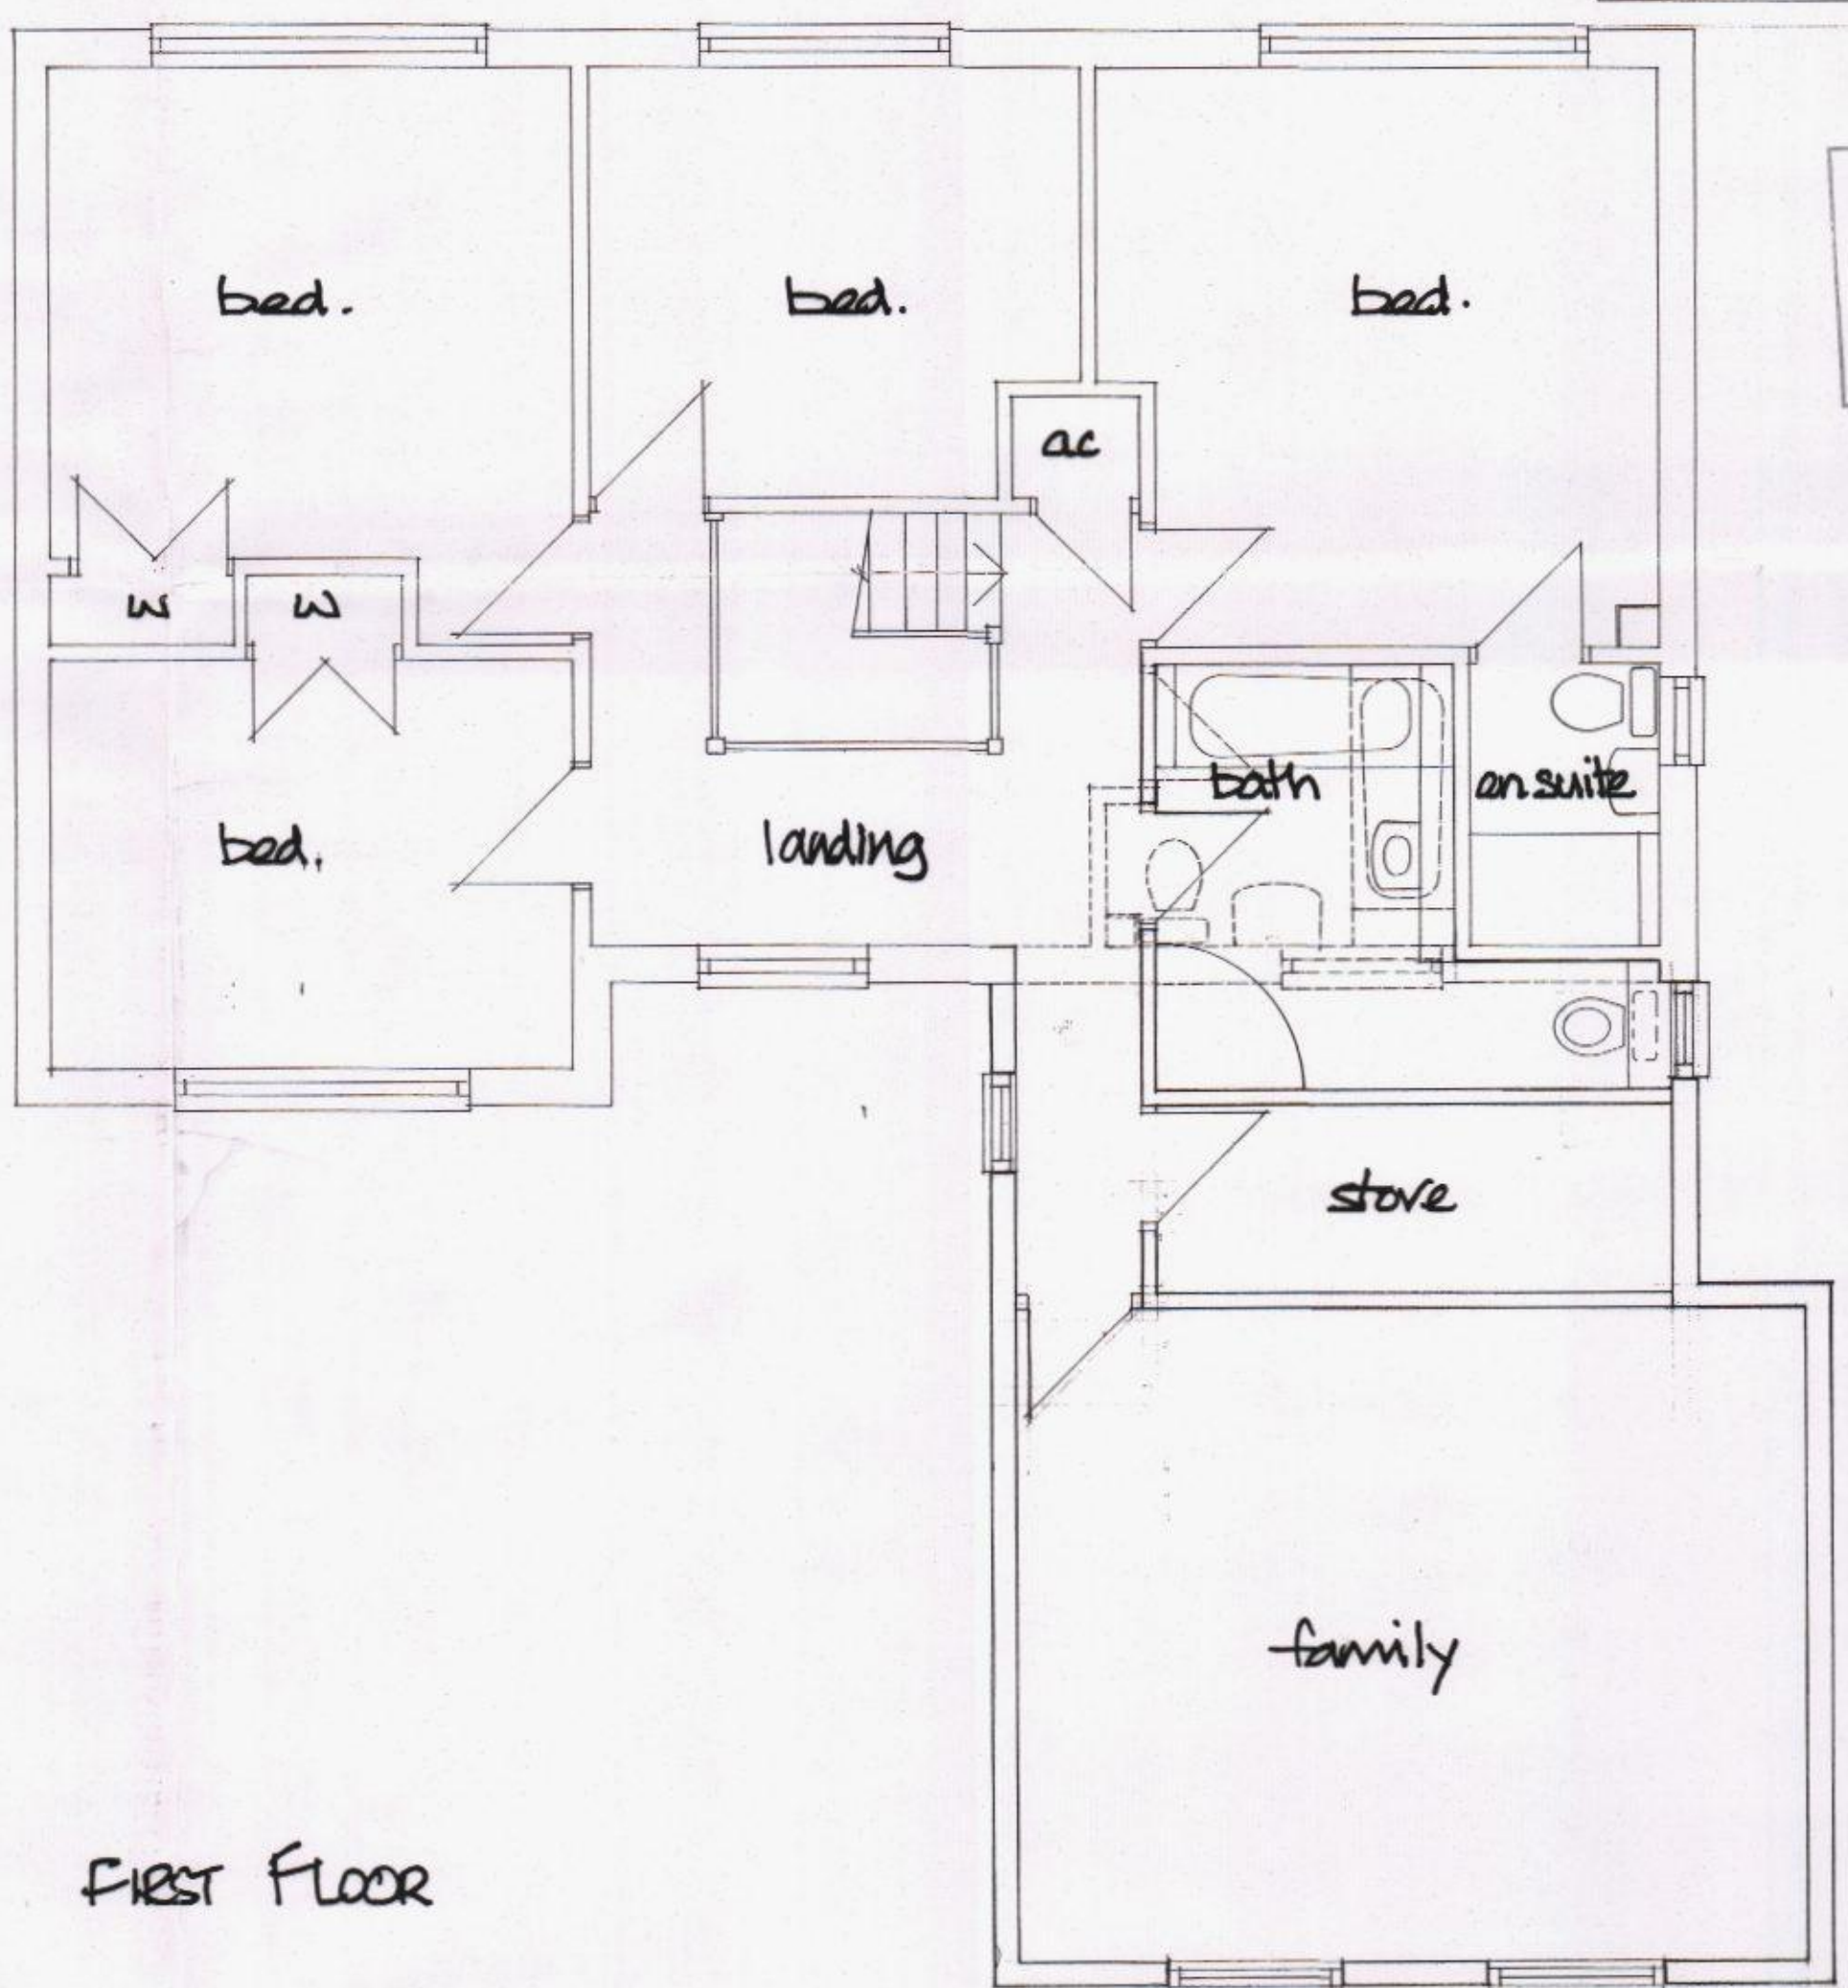

FIRST FLOOR

HAVANT BOROUGH COUNCIL
25 JUN 2015
RECEIVED