



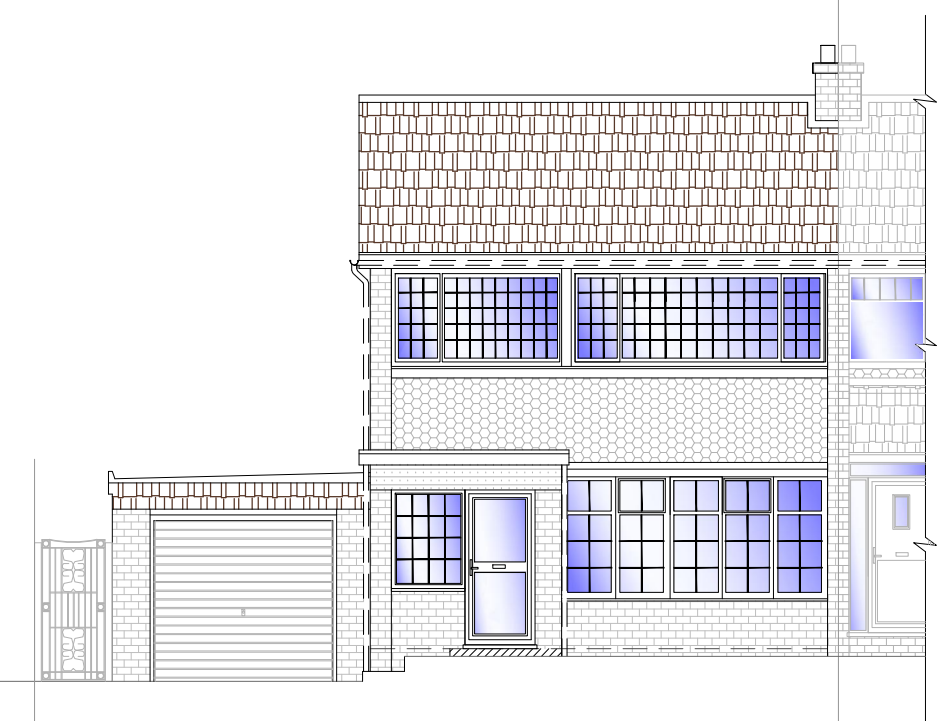


1 EXISTING SOUTH WEST FRONT ELEVATION
1:50

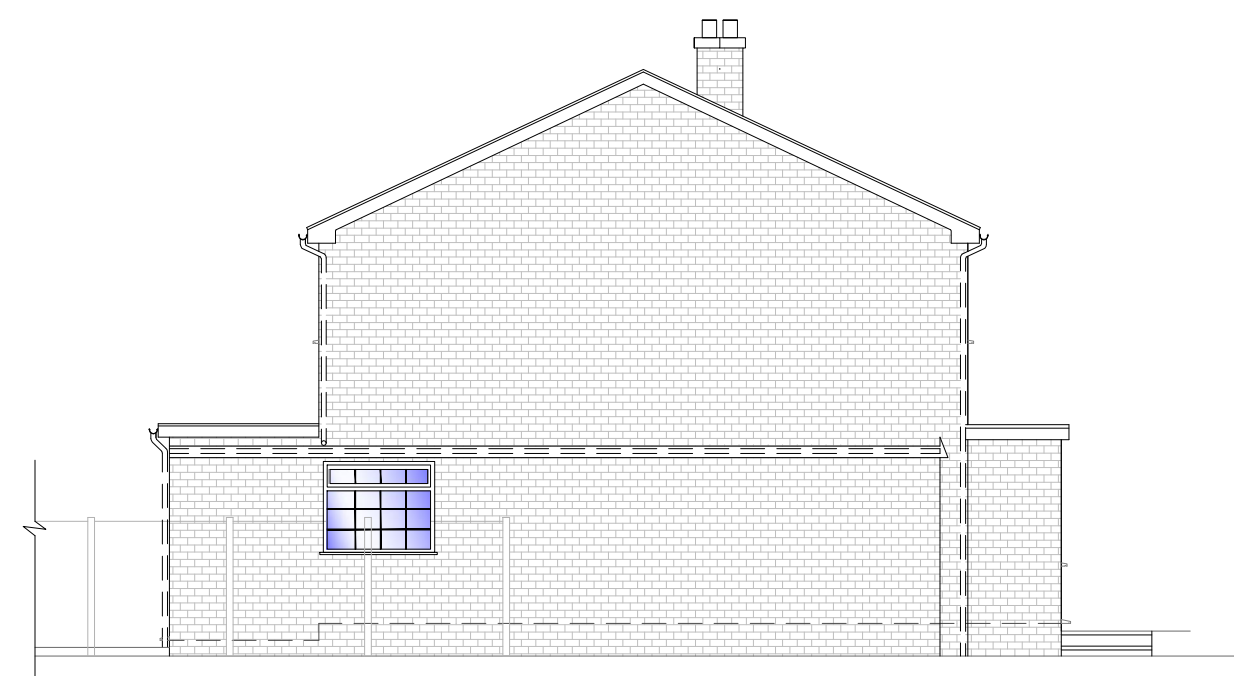


2 EXISTING NORTH WEST SIDE ELEVATION
1:50




3 EXISTING NORTH EAST REAR ELEVATION
1:50

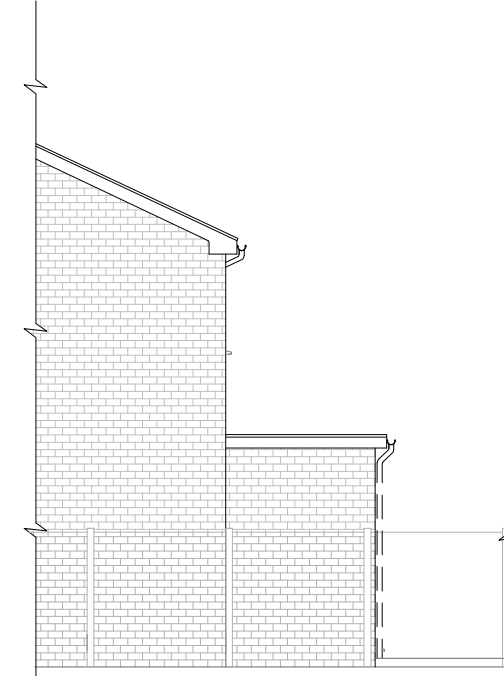


4 EXISTING SOUTH EAST SIDE ELEVATION
1:50

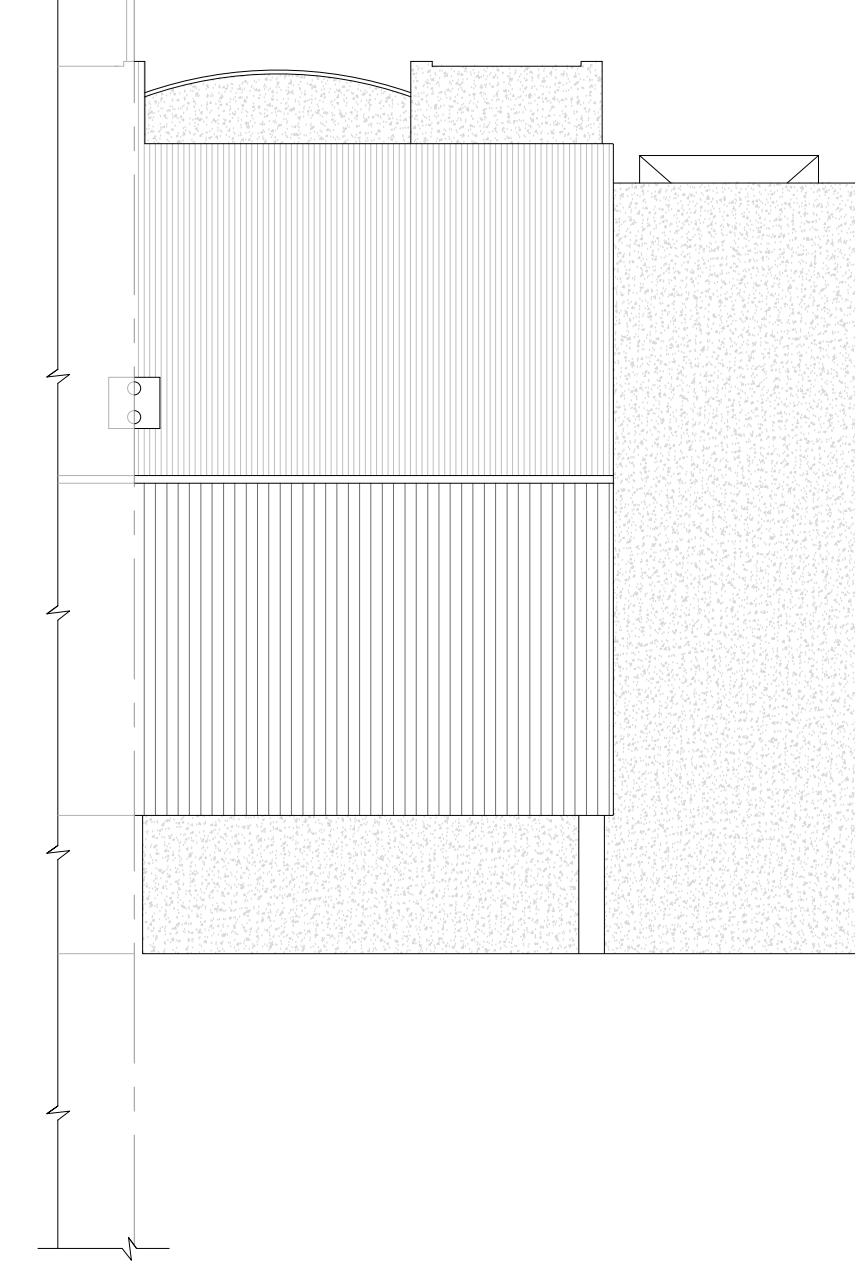


5 EXISTING ROOF PLAN
1:100

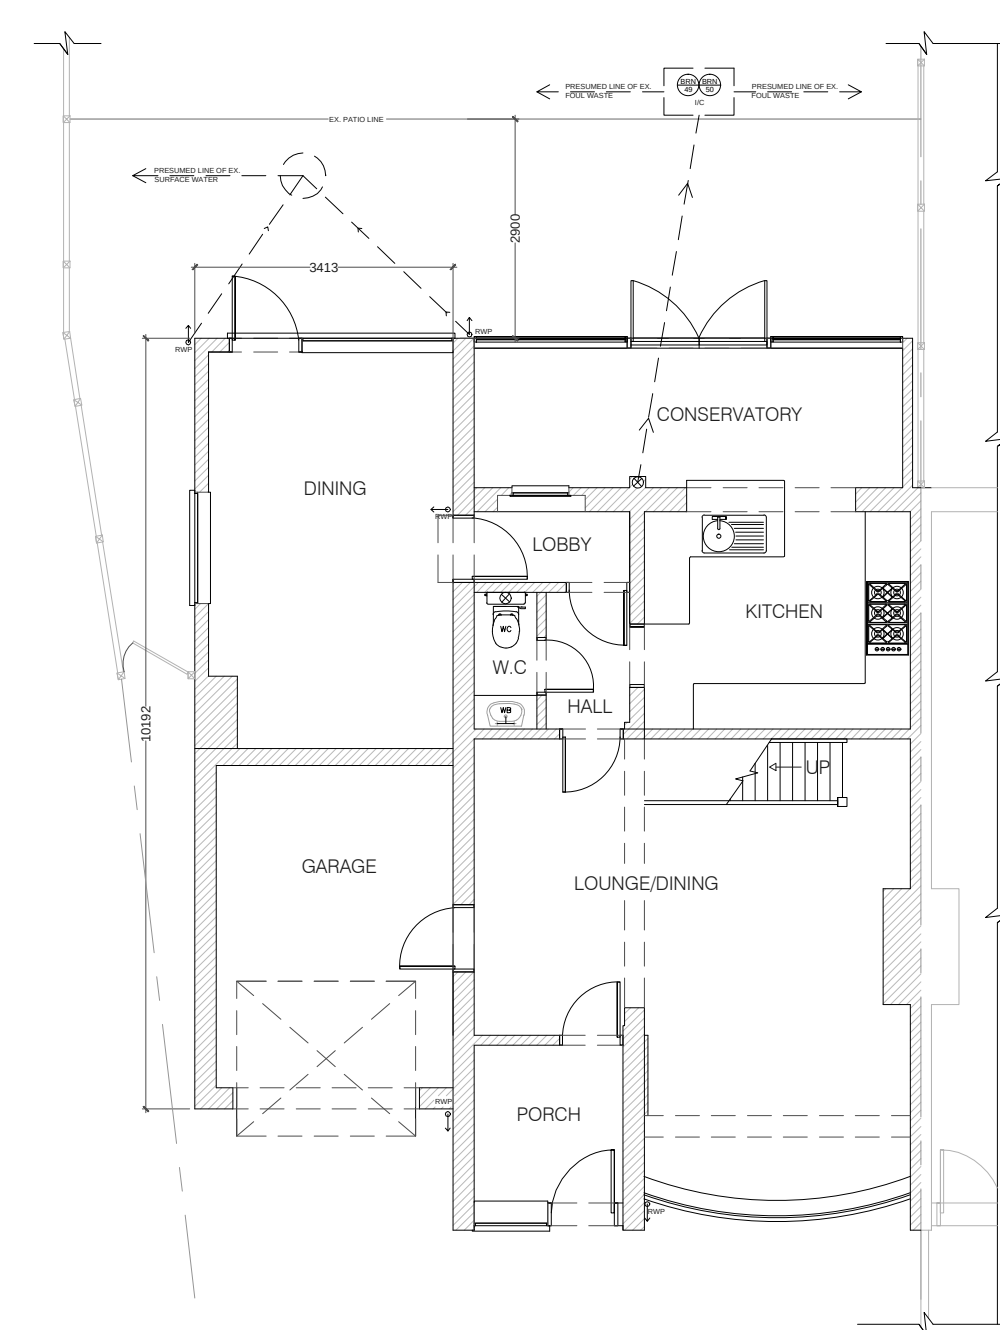


6 EXISTING GRD FLOOR PLAN
1:50

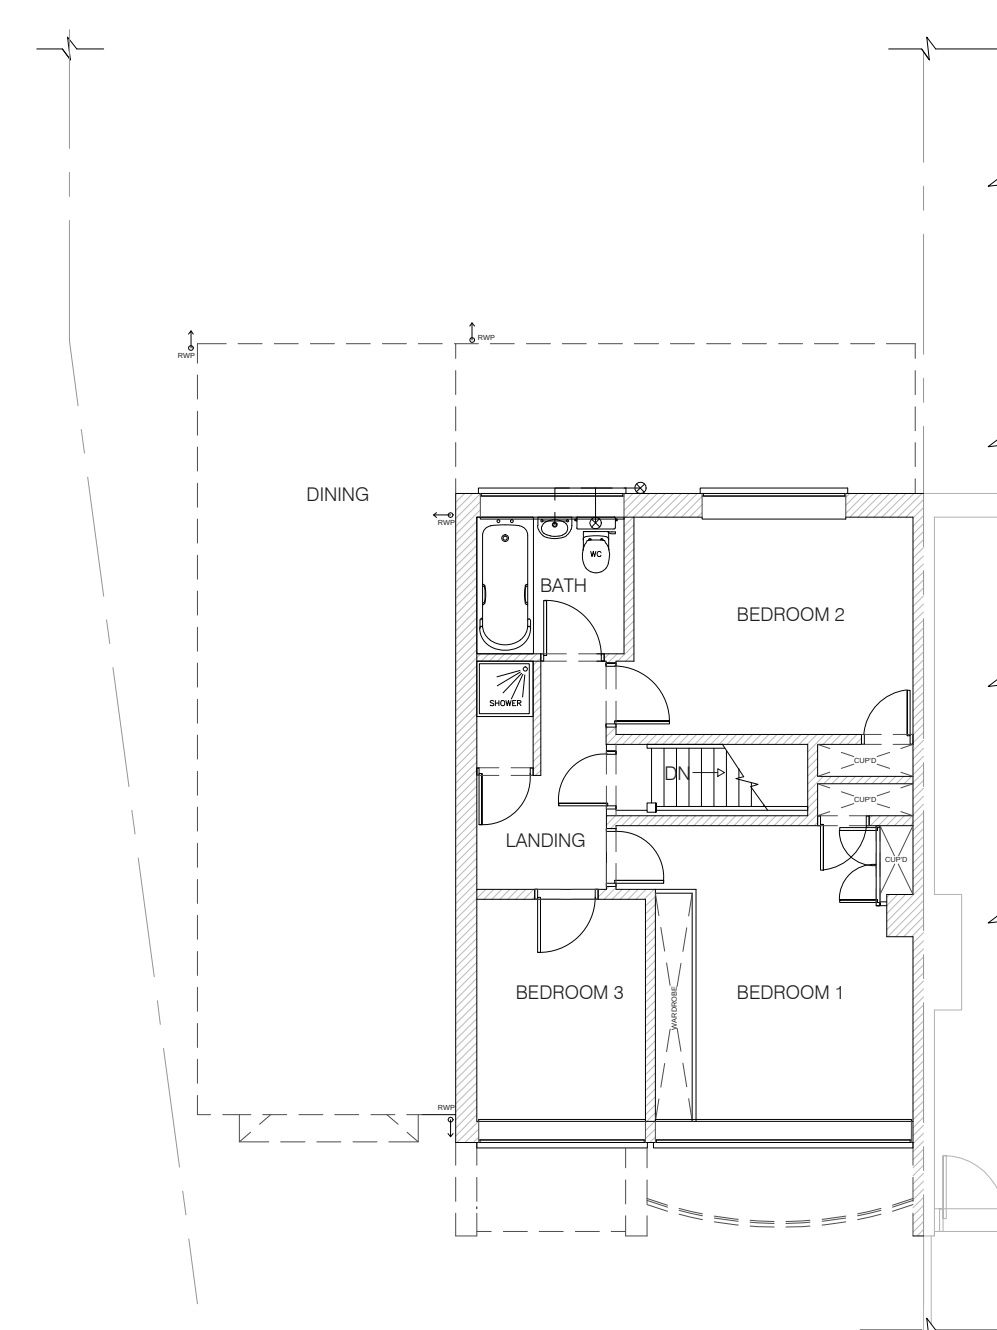


7 EXISTING FIRST FLOOR PLAN
1:50

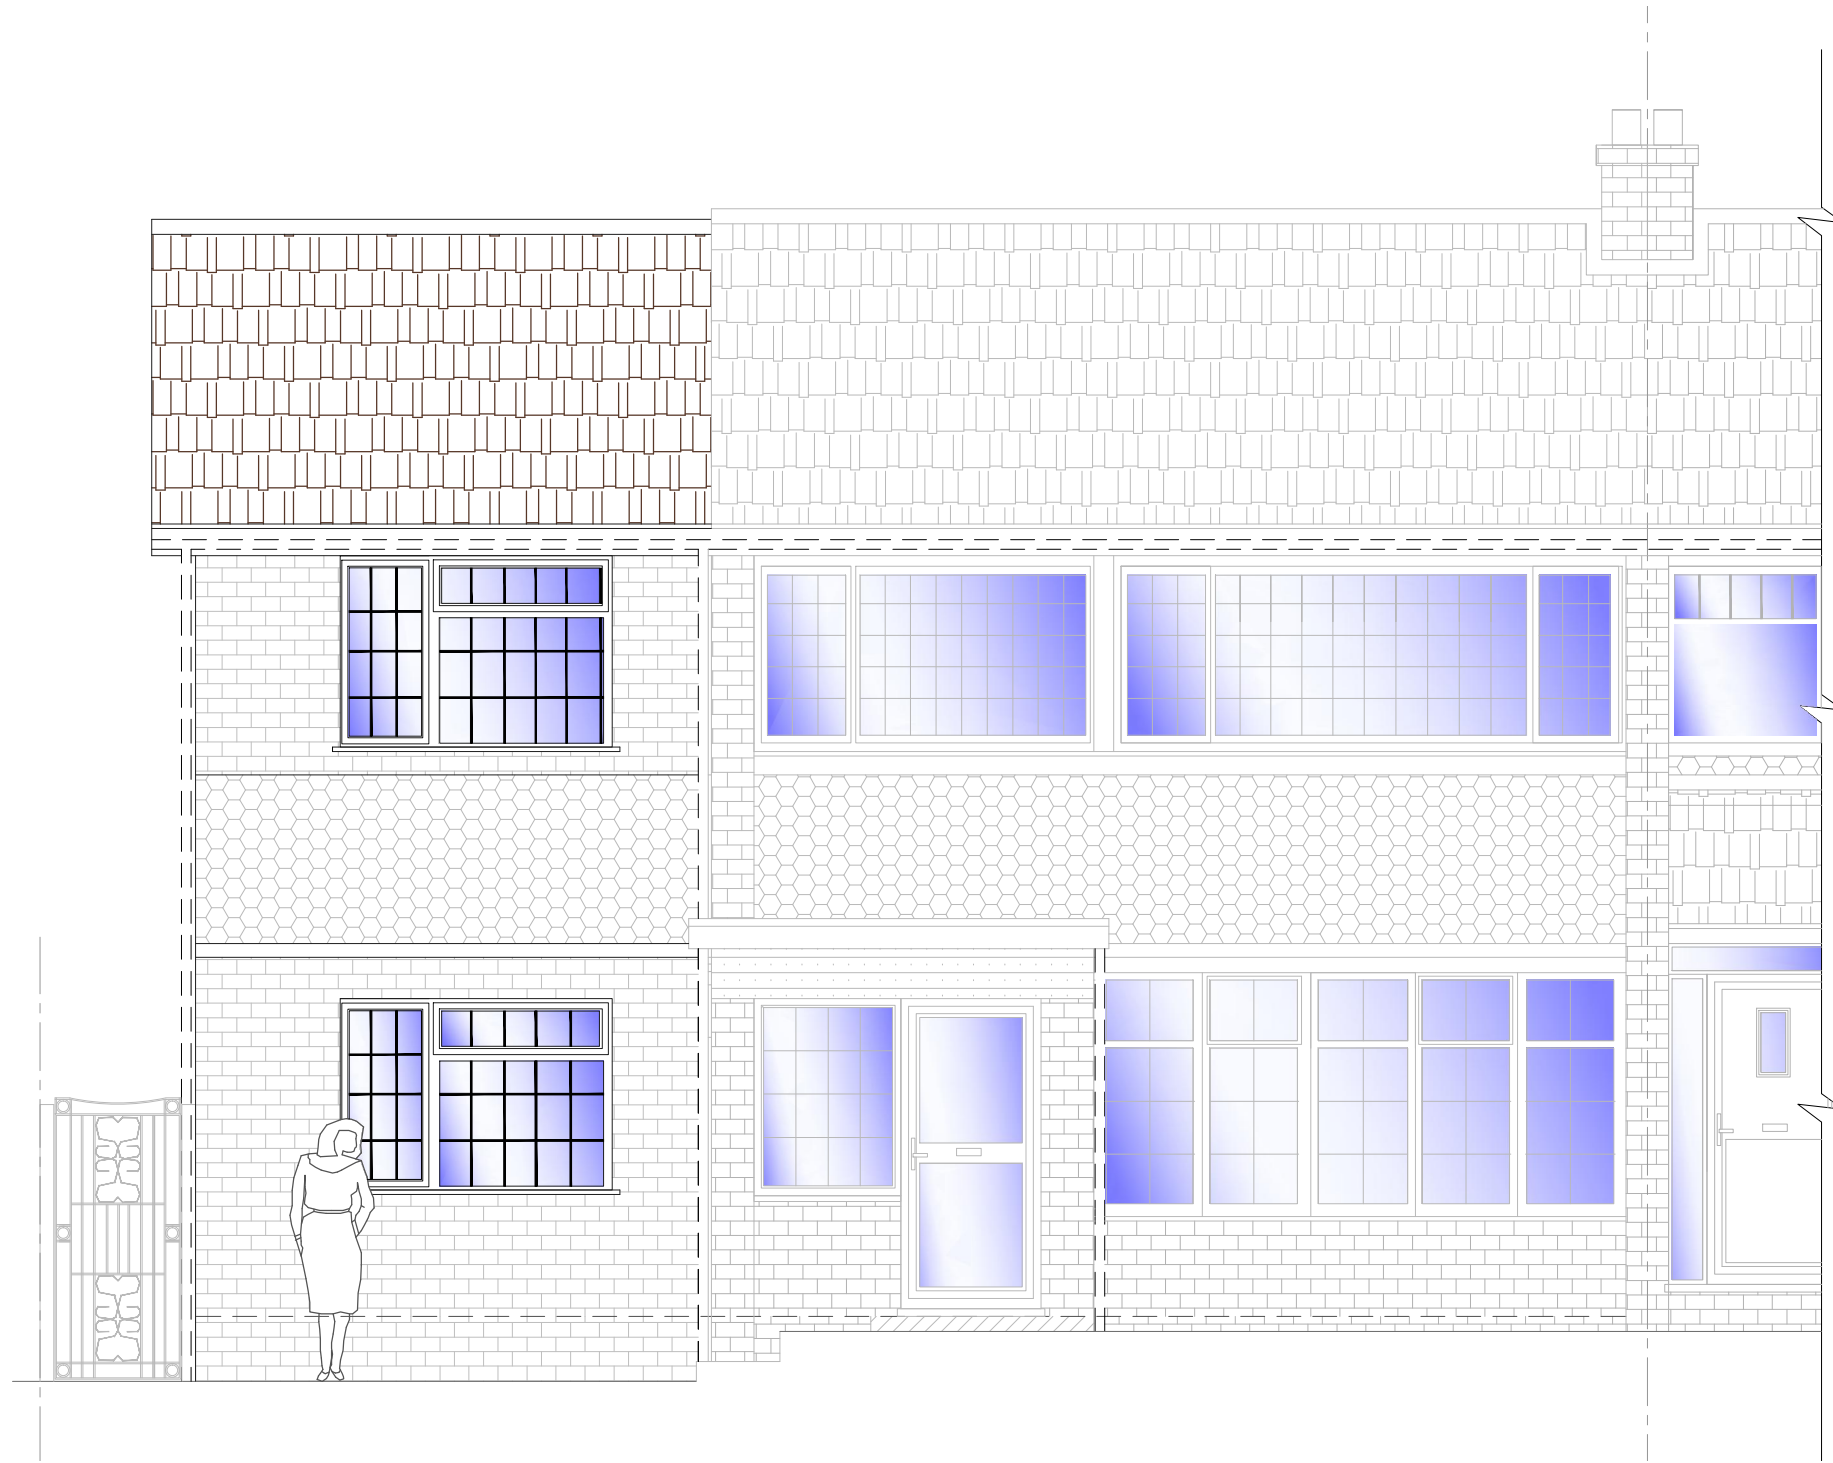


8 PROPOSED SOUTH WEST FRONT ELEVATION
1:50

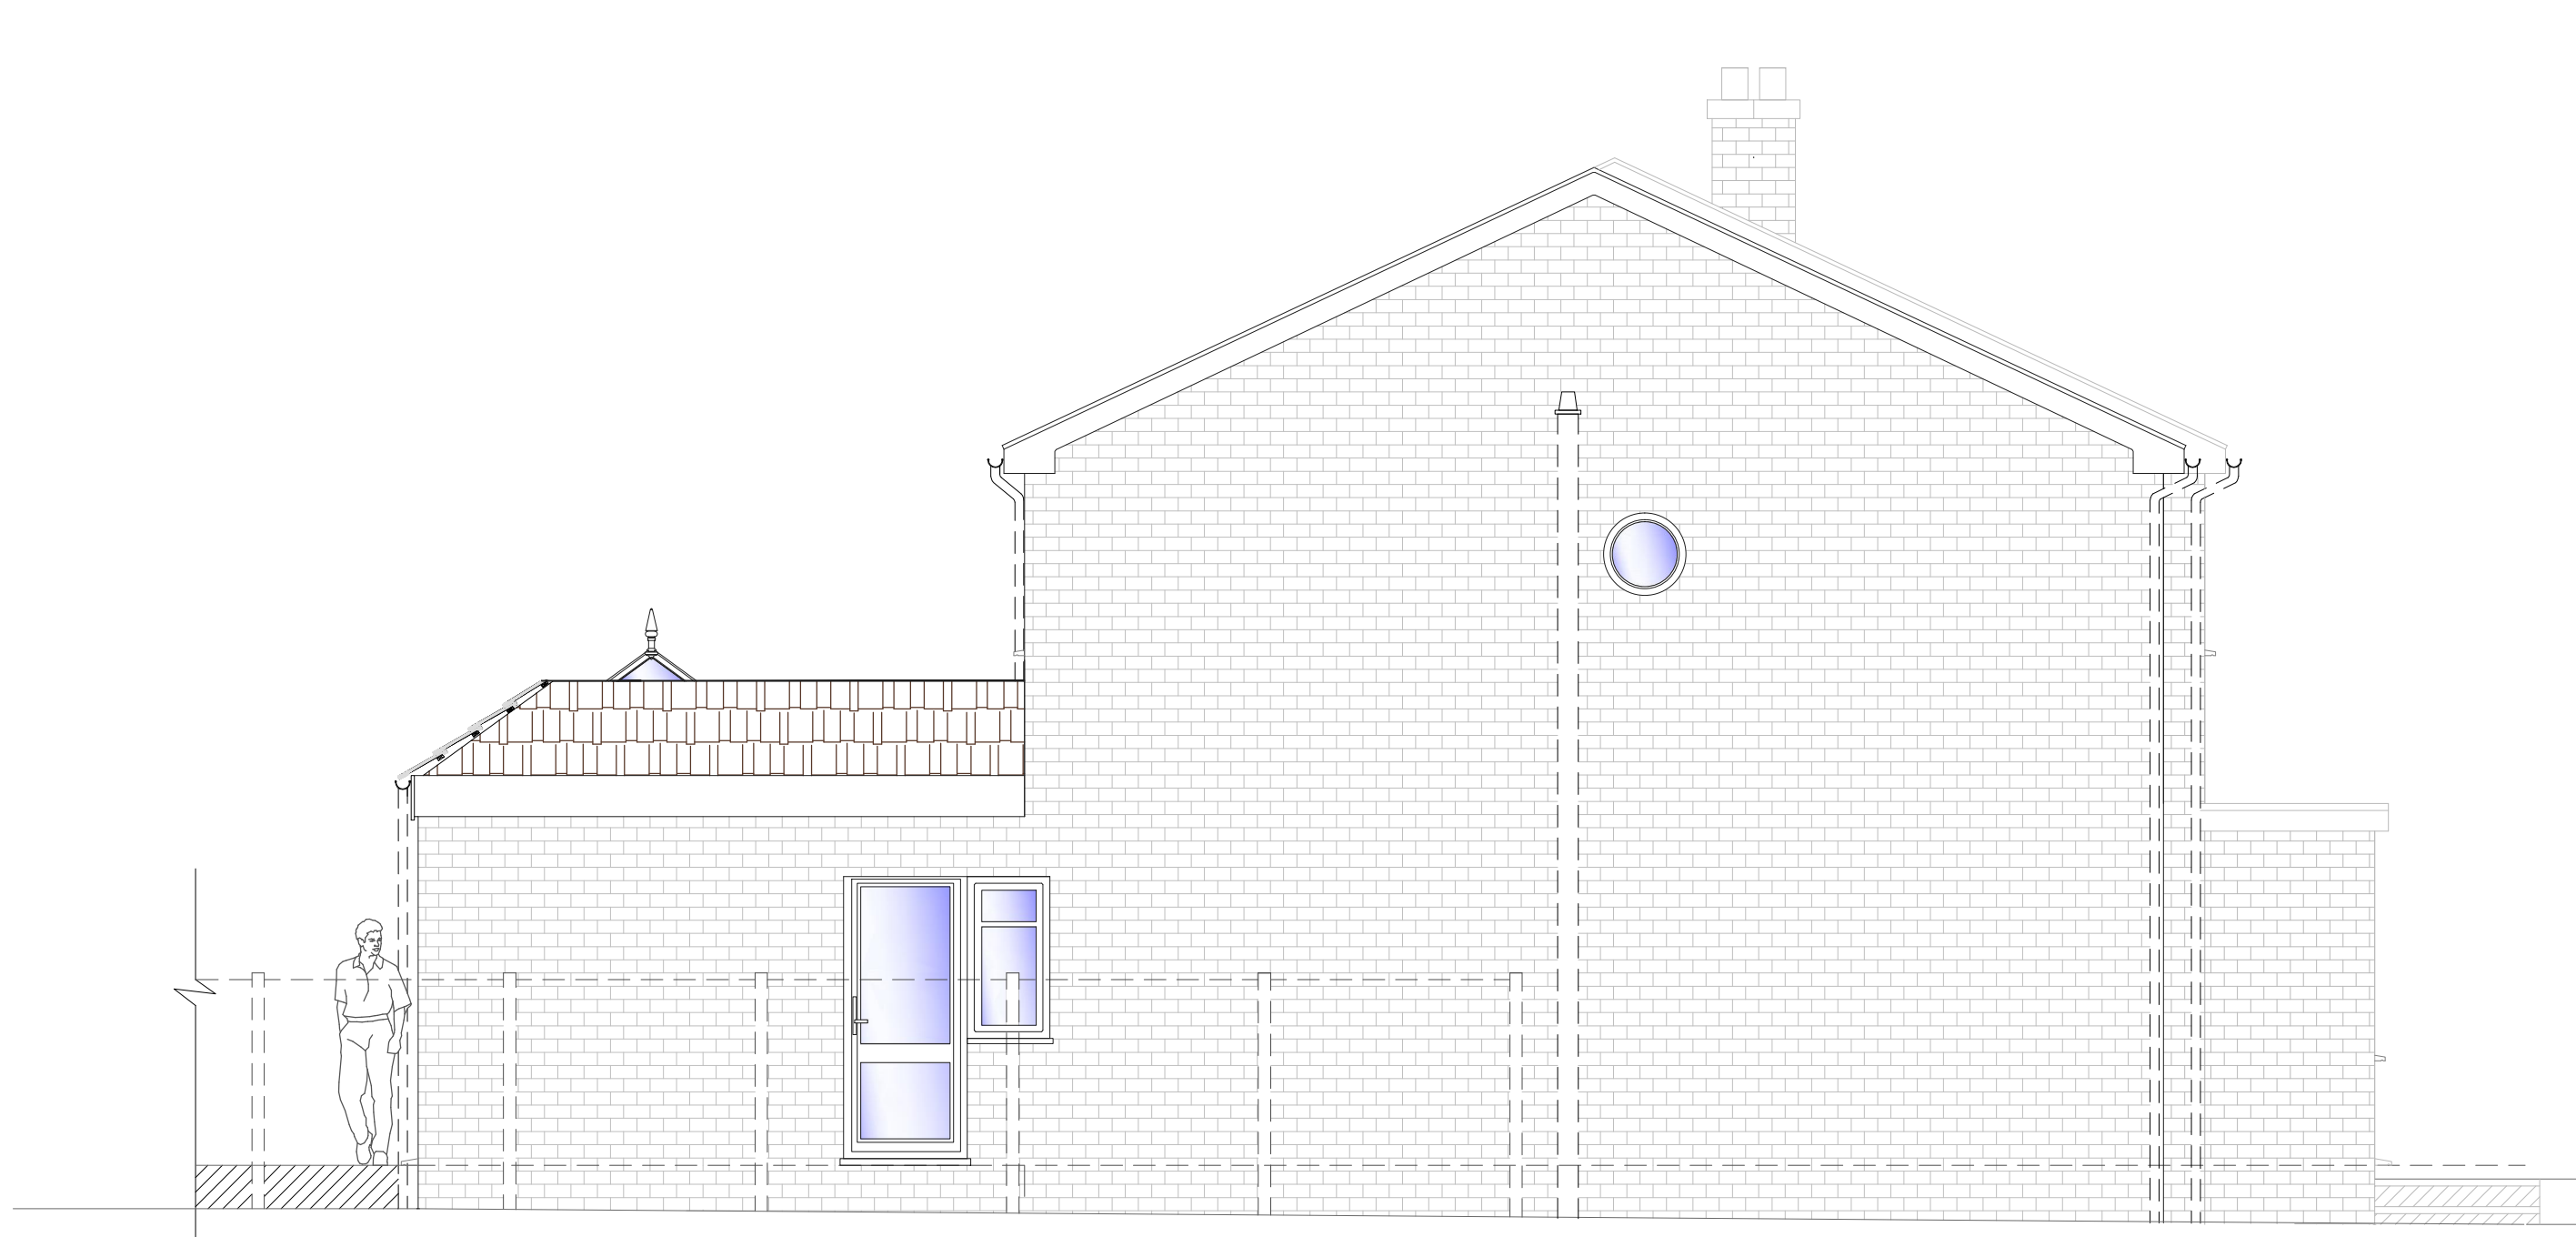


9 PROPOSED NORTH WEST SIDE ELEVATION
1:50

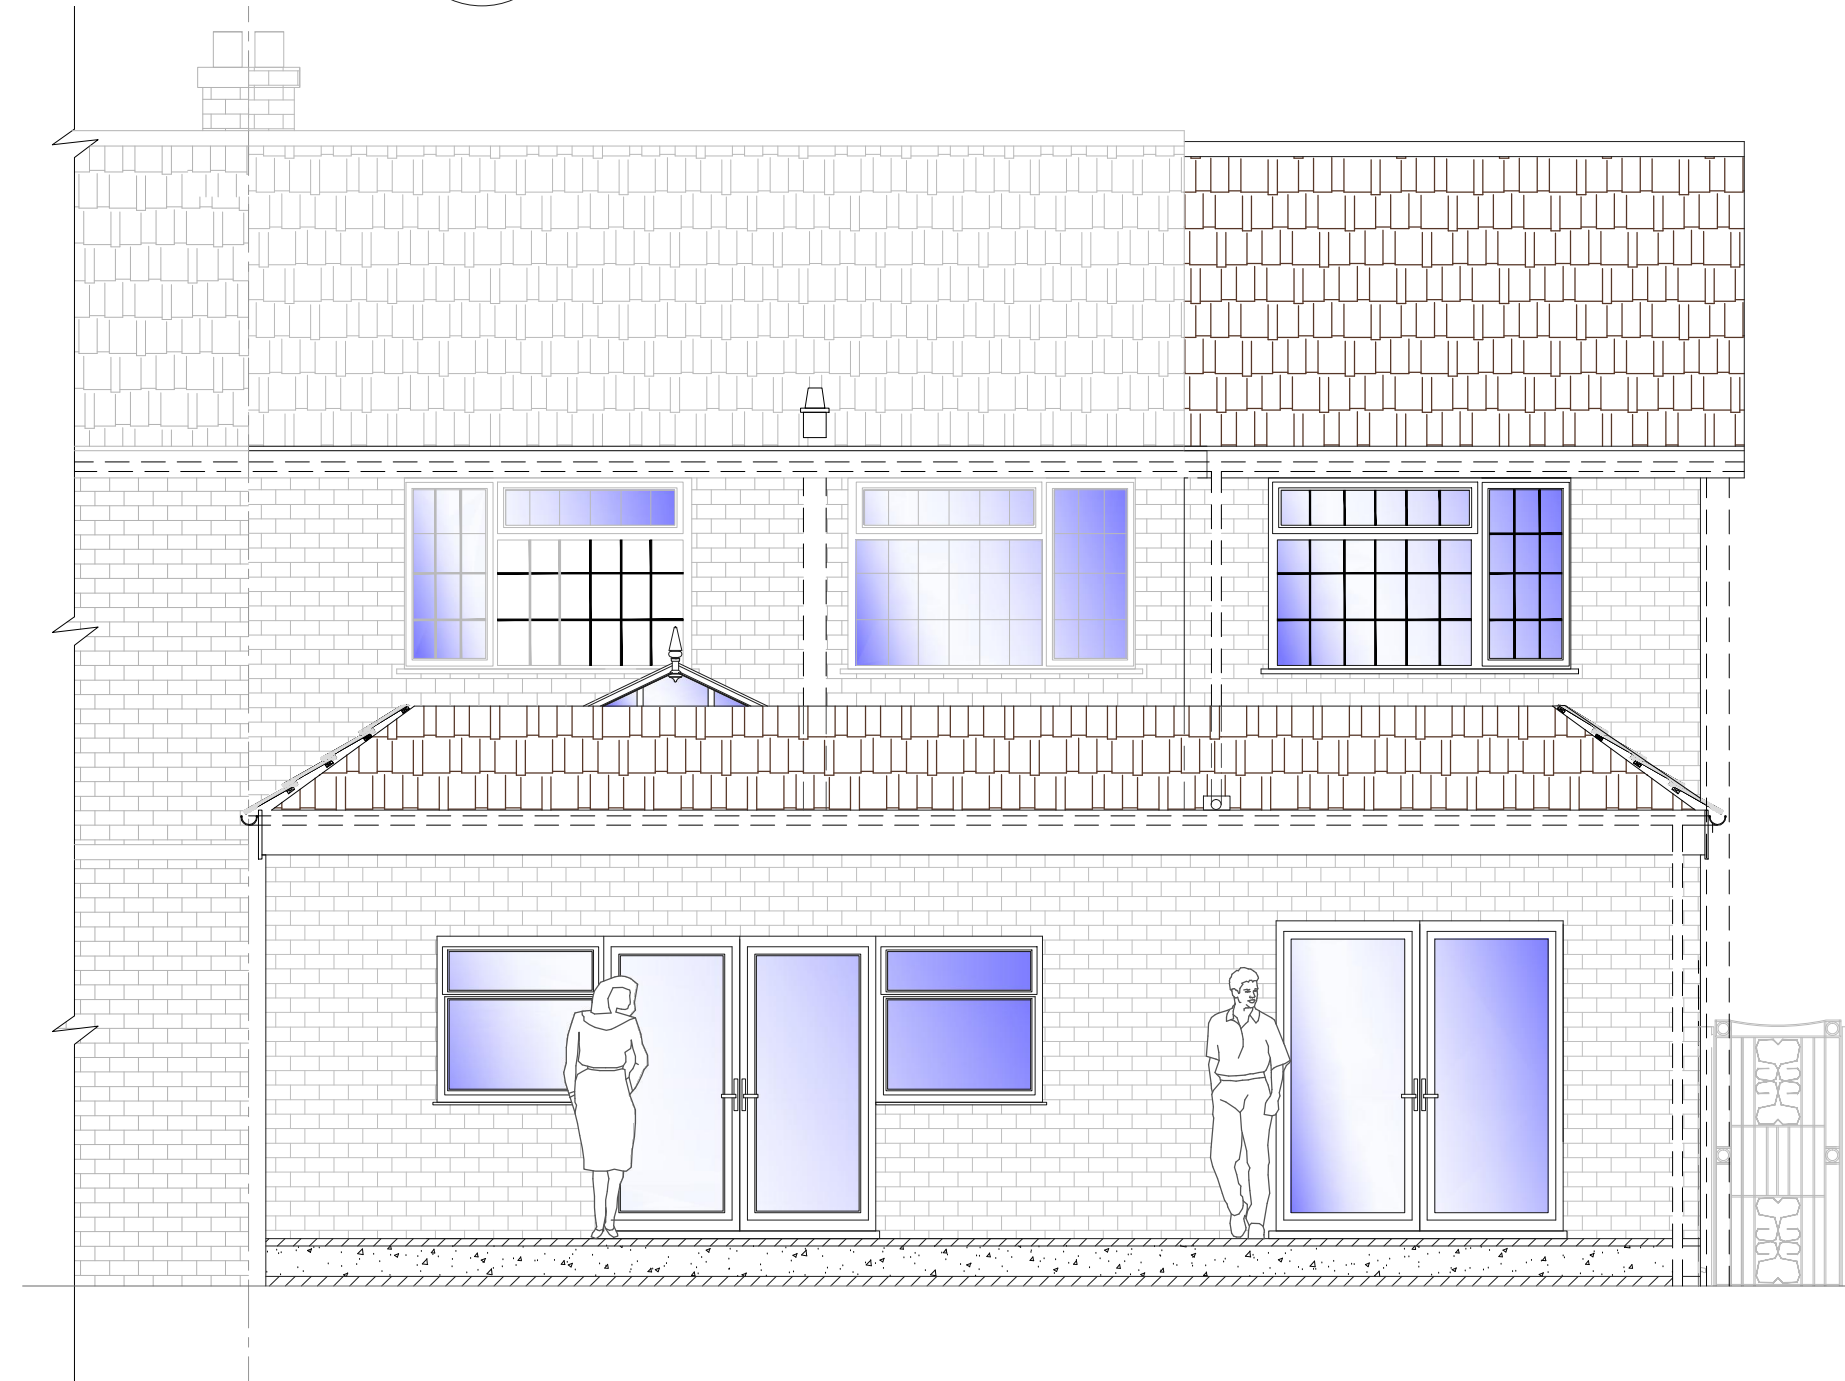


10 PROPOSED NORTH EAST REAR ELEVATION
1:50

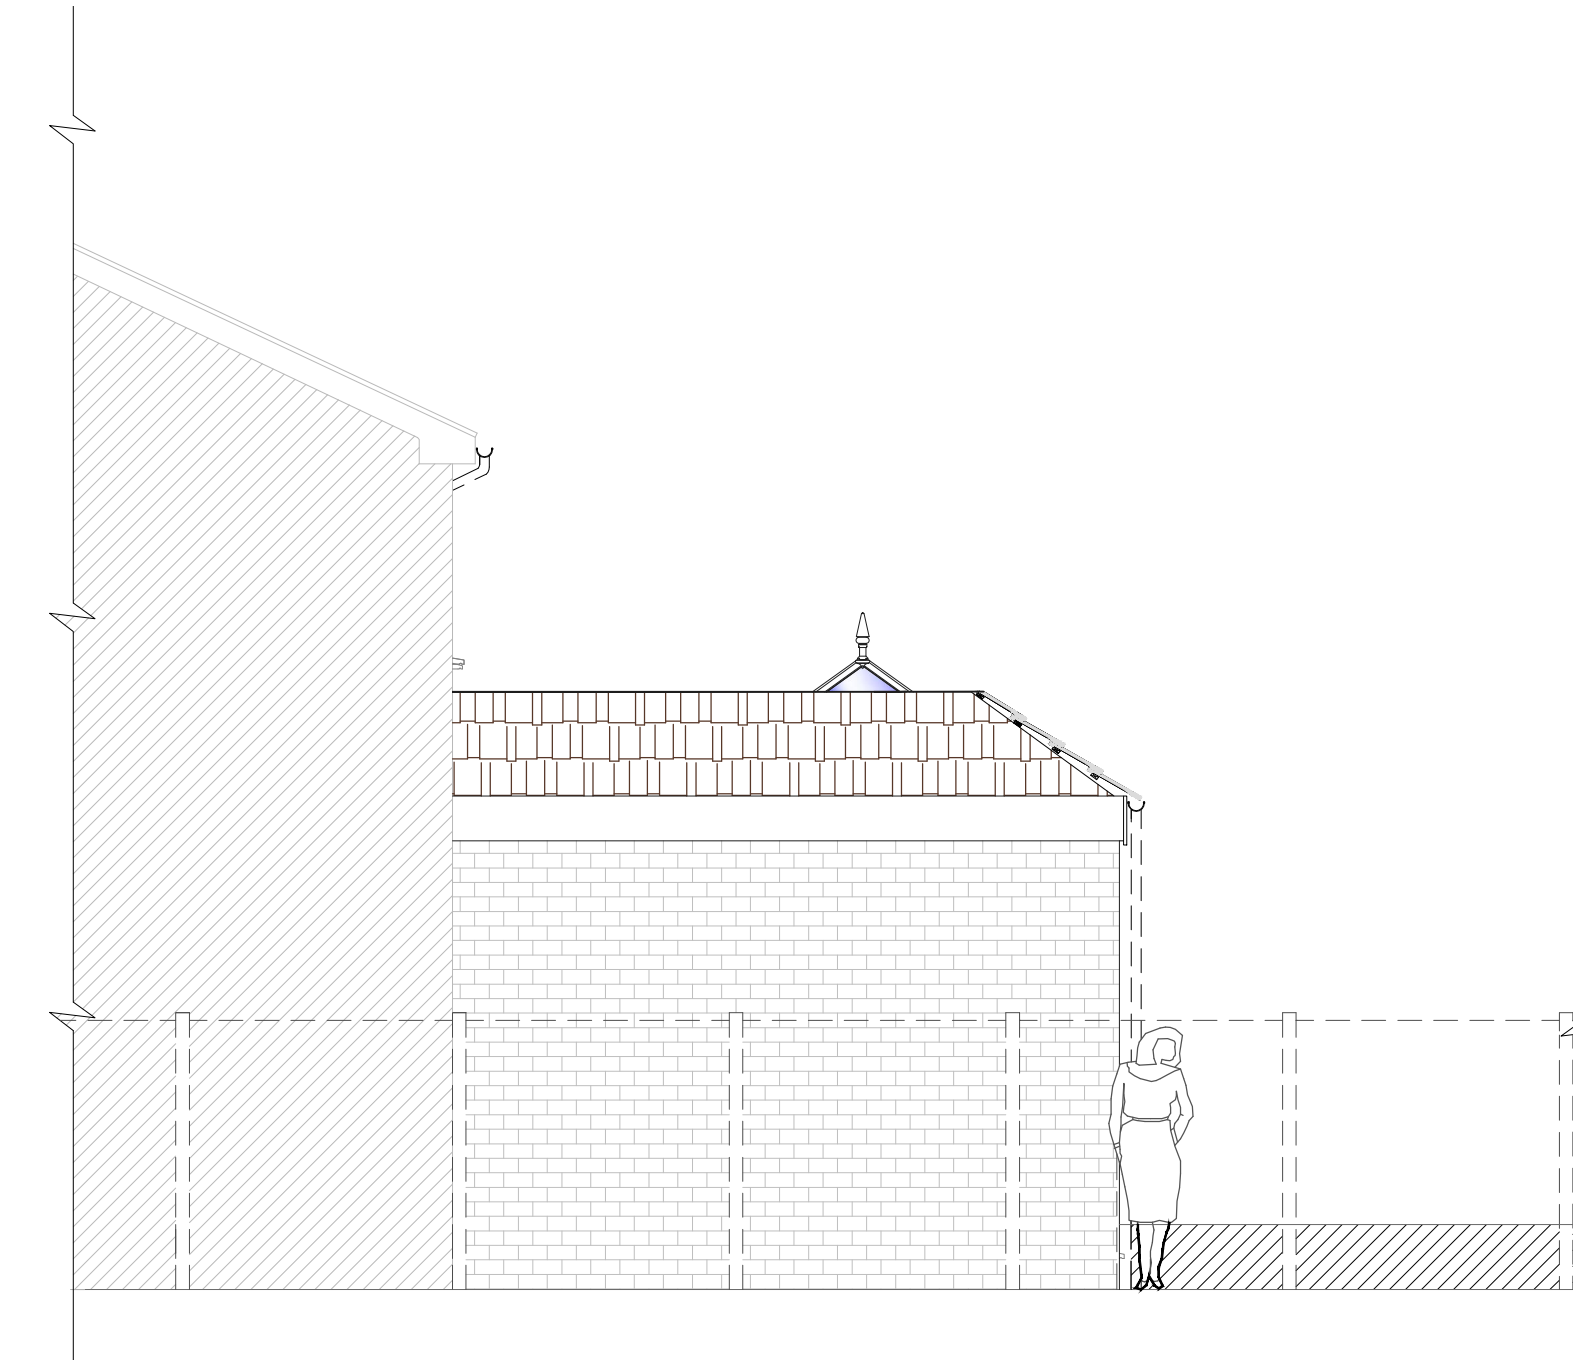


11 PROPOSED SOUTH EAST SIDE ELEVATION
1:50

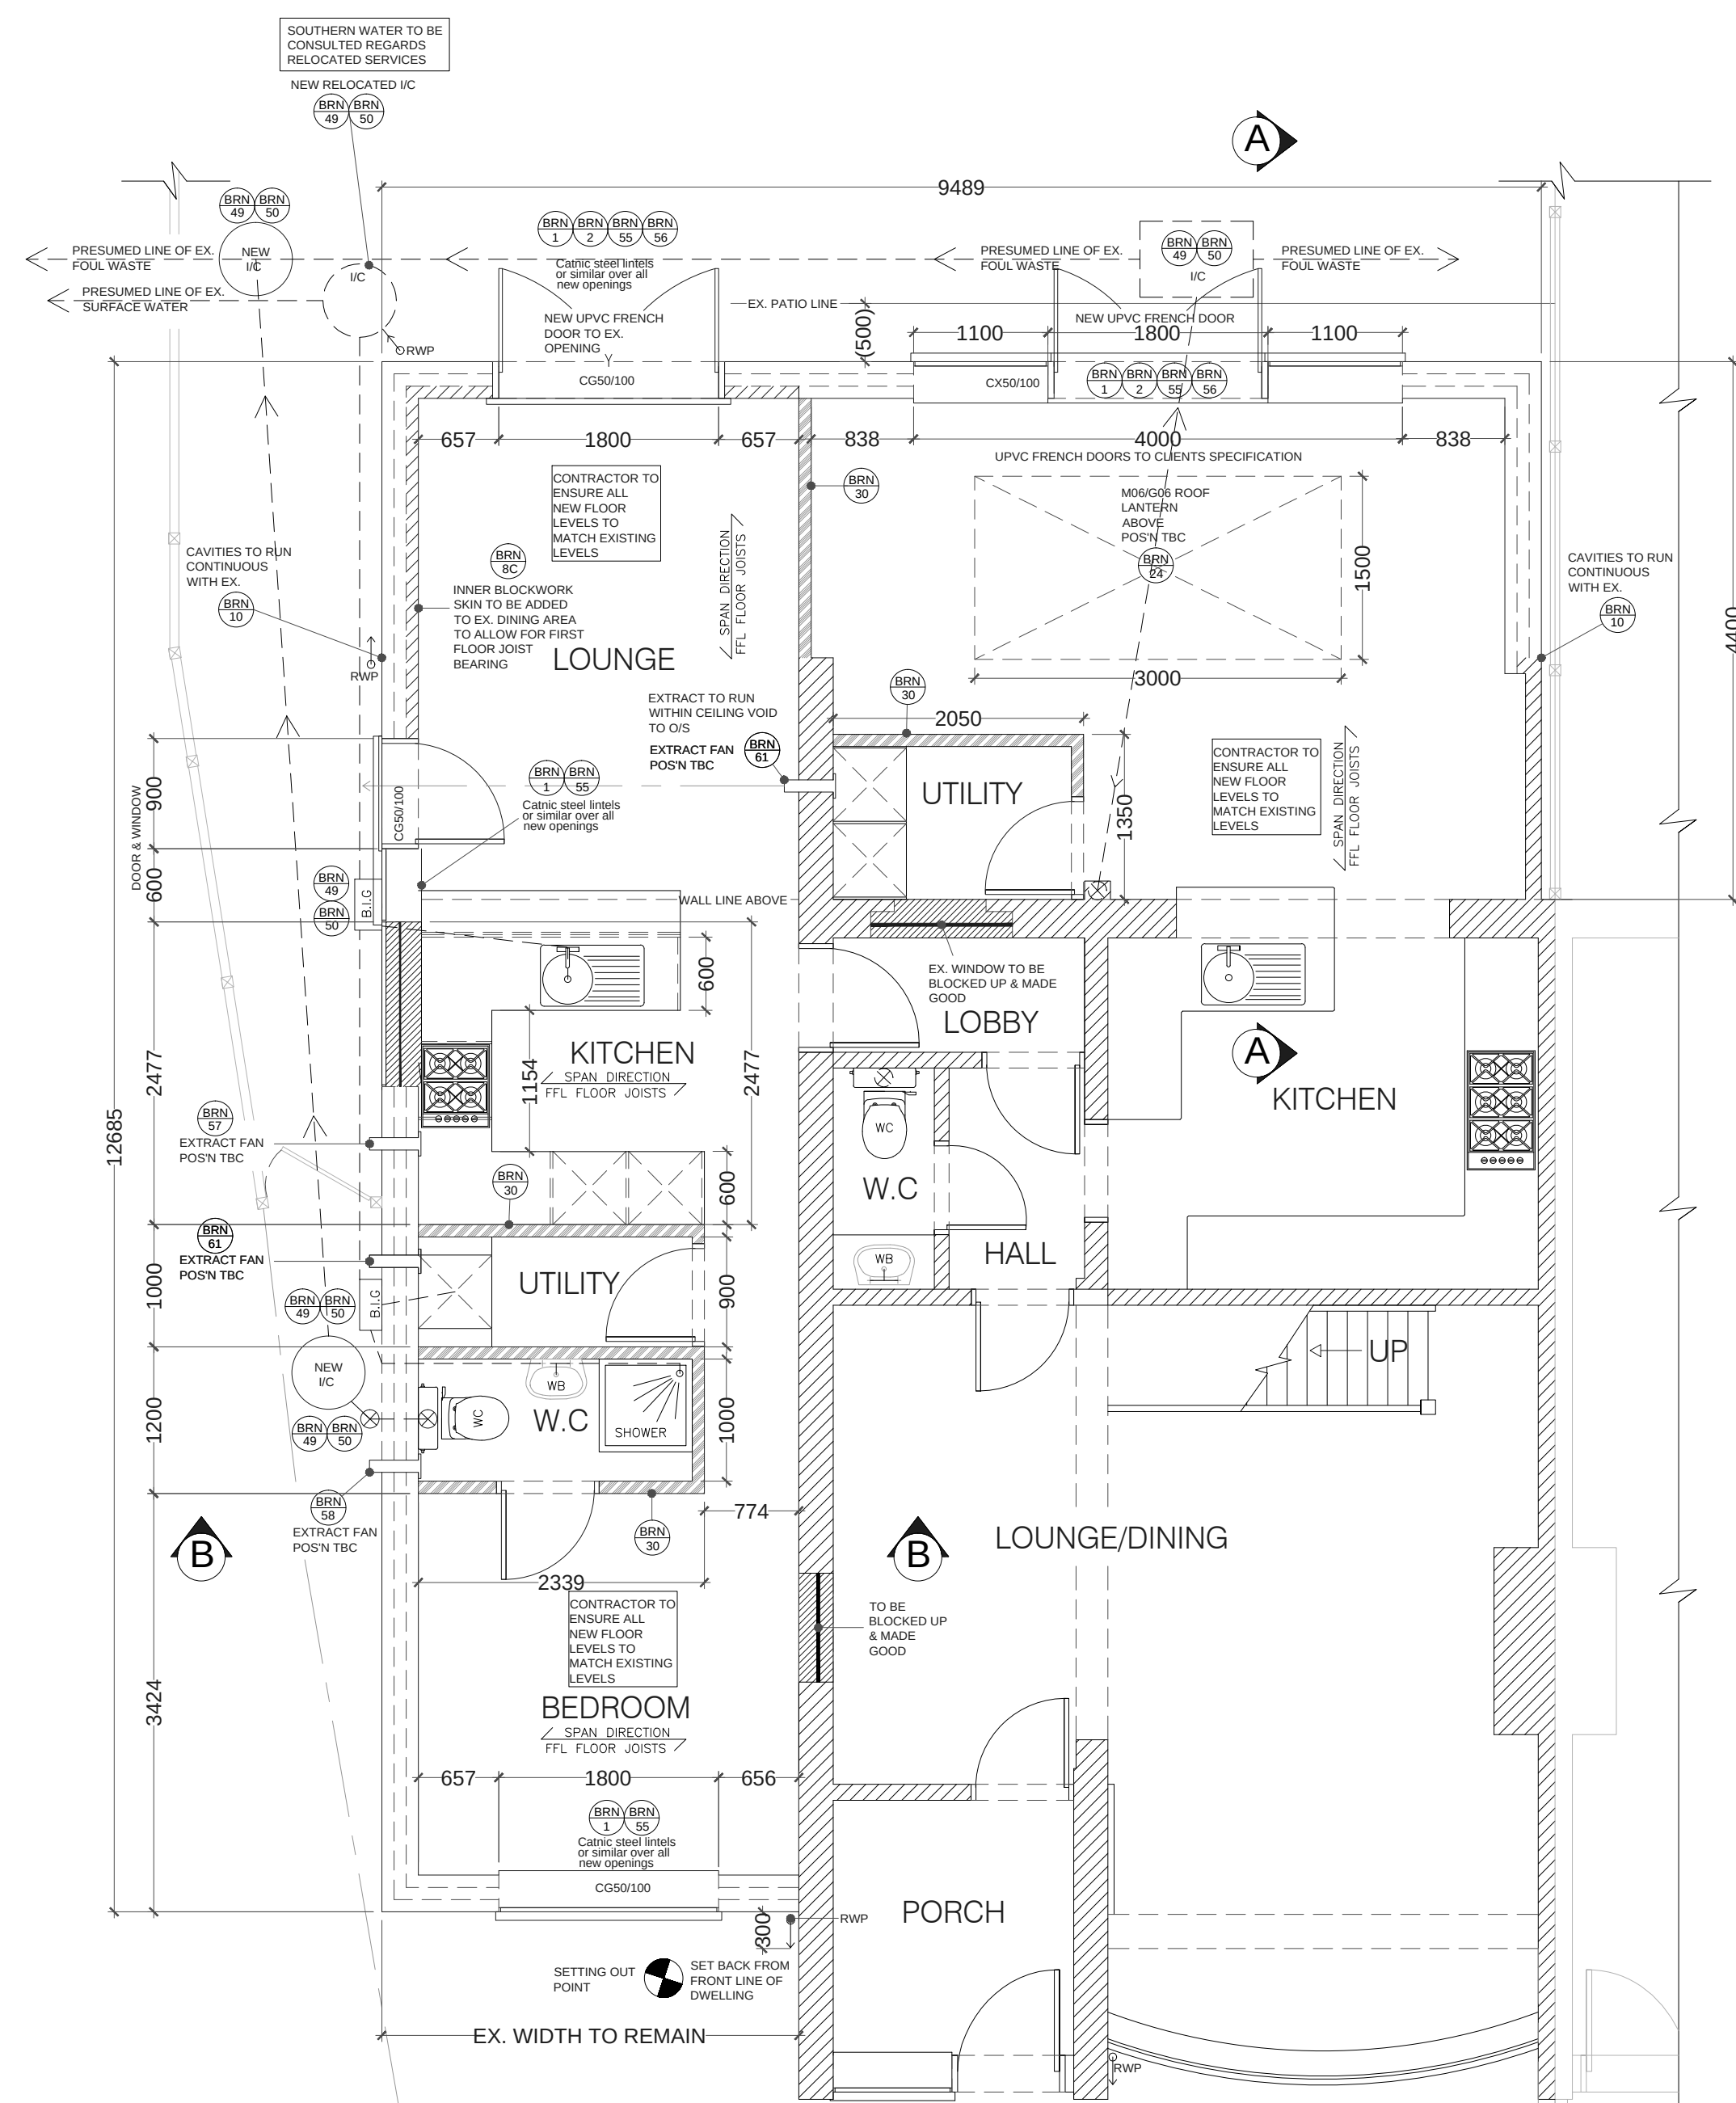


12 PROPOSED GRD FLOOR PLAN
1:50

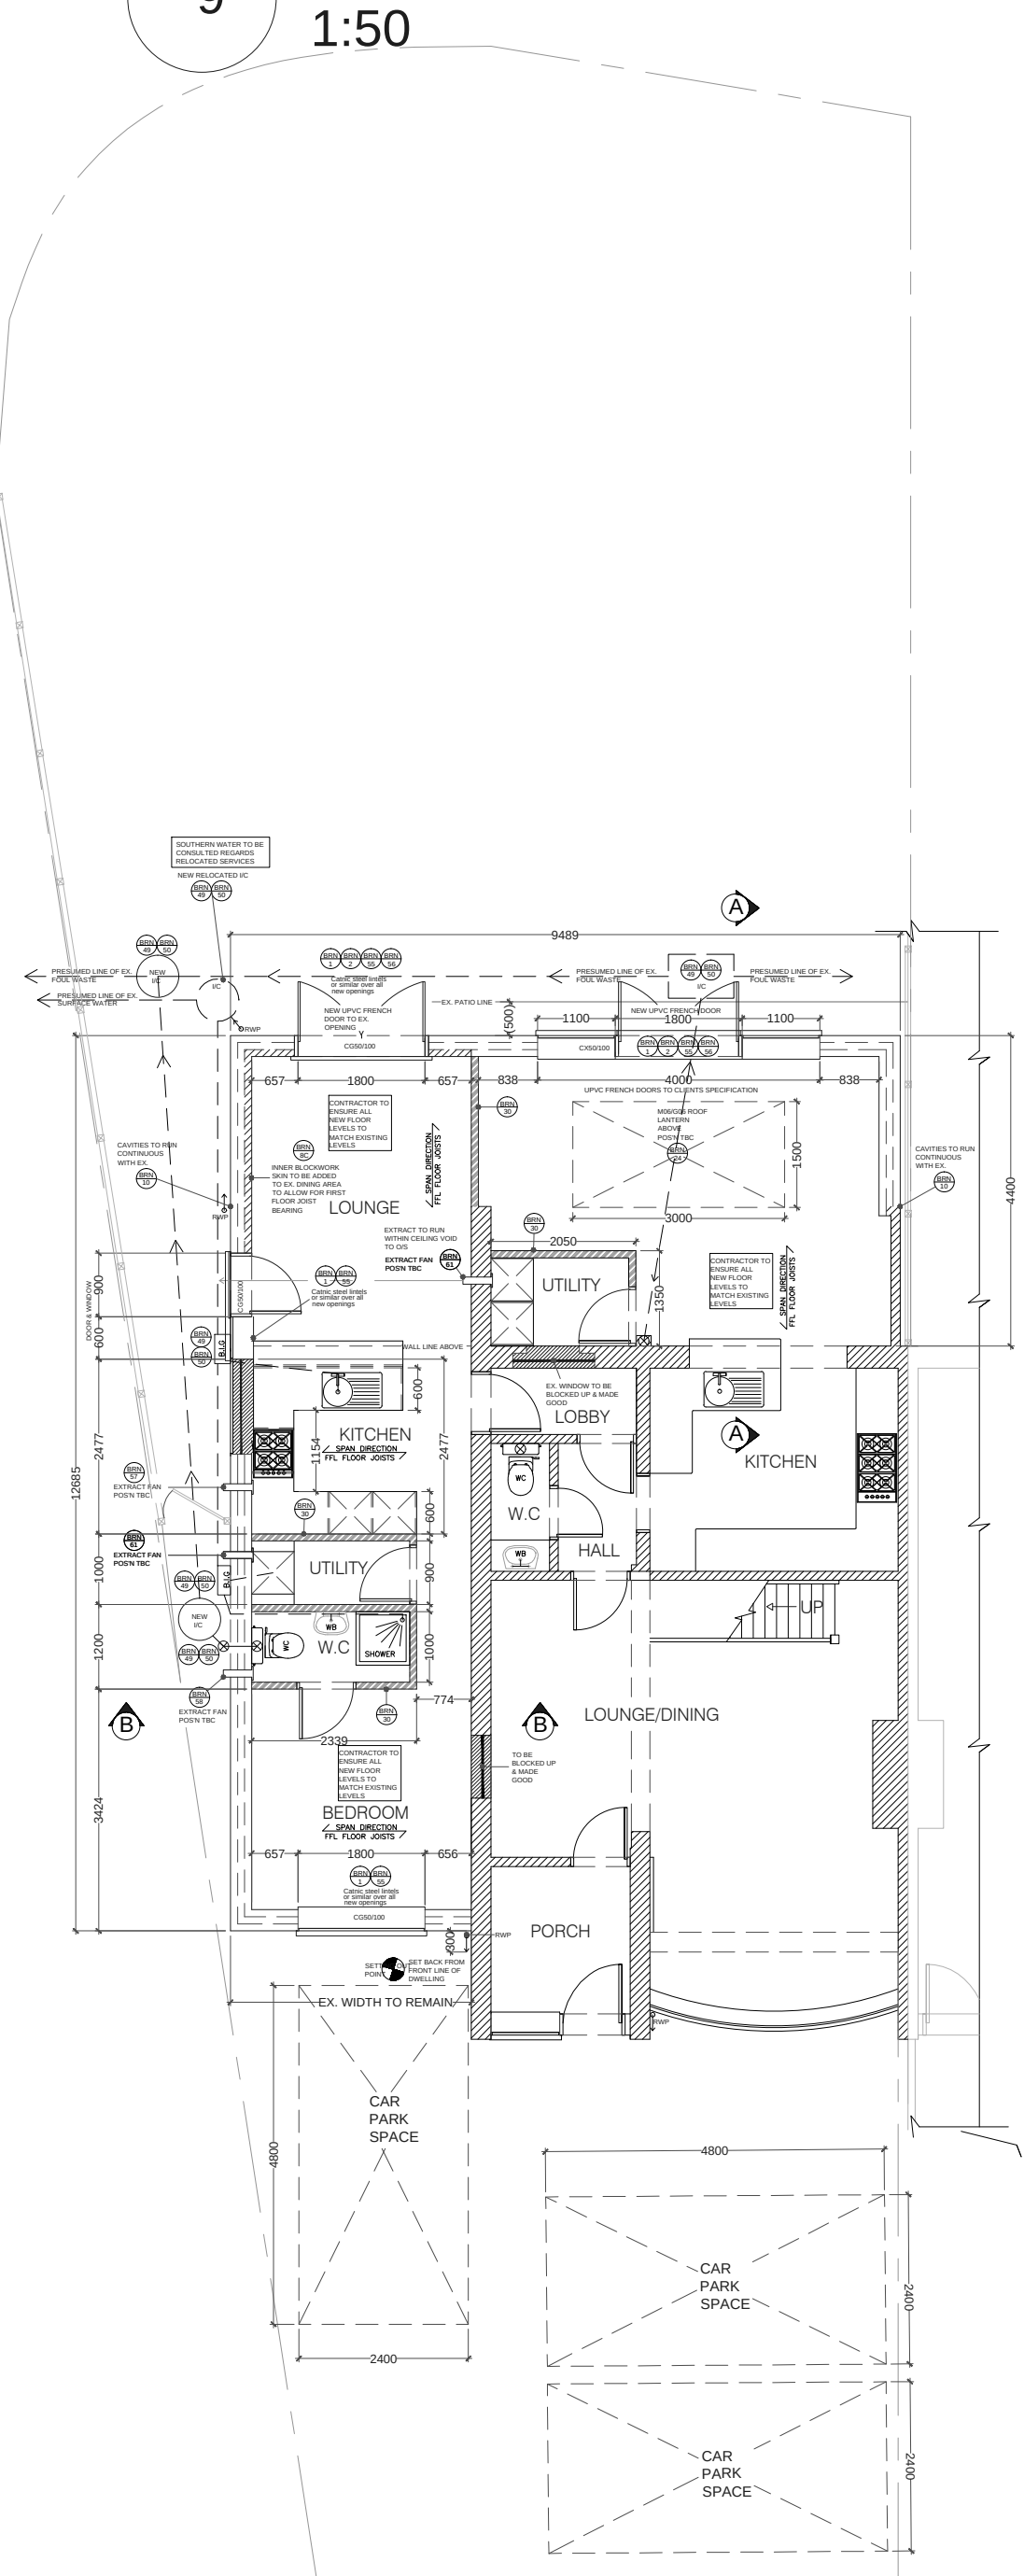

12A PROPOSED CAR PARKING
1:100

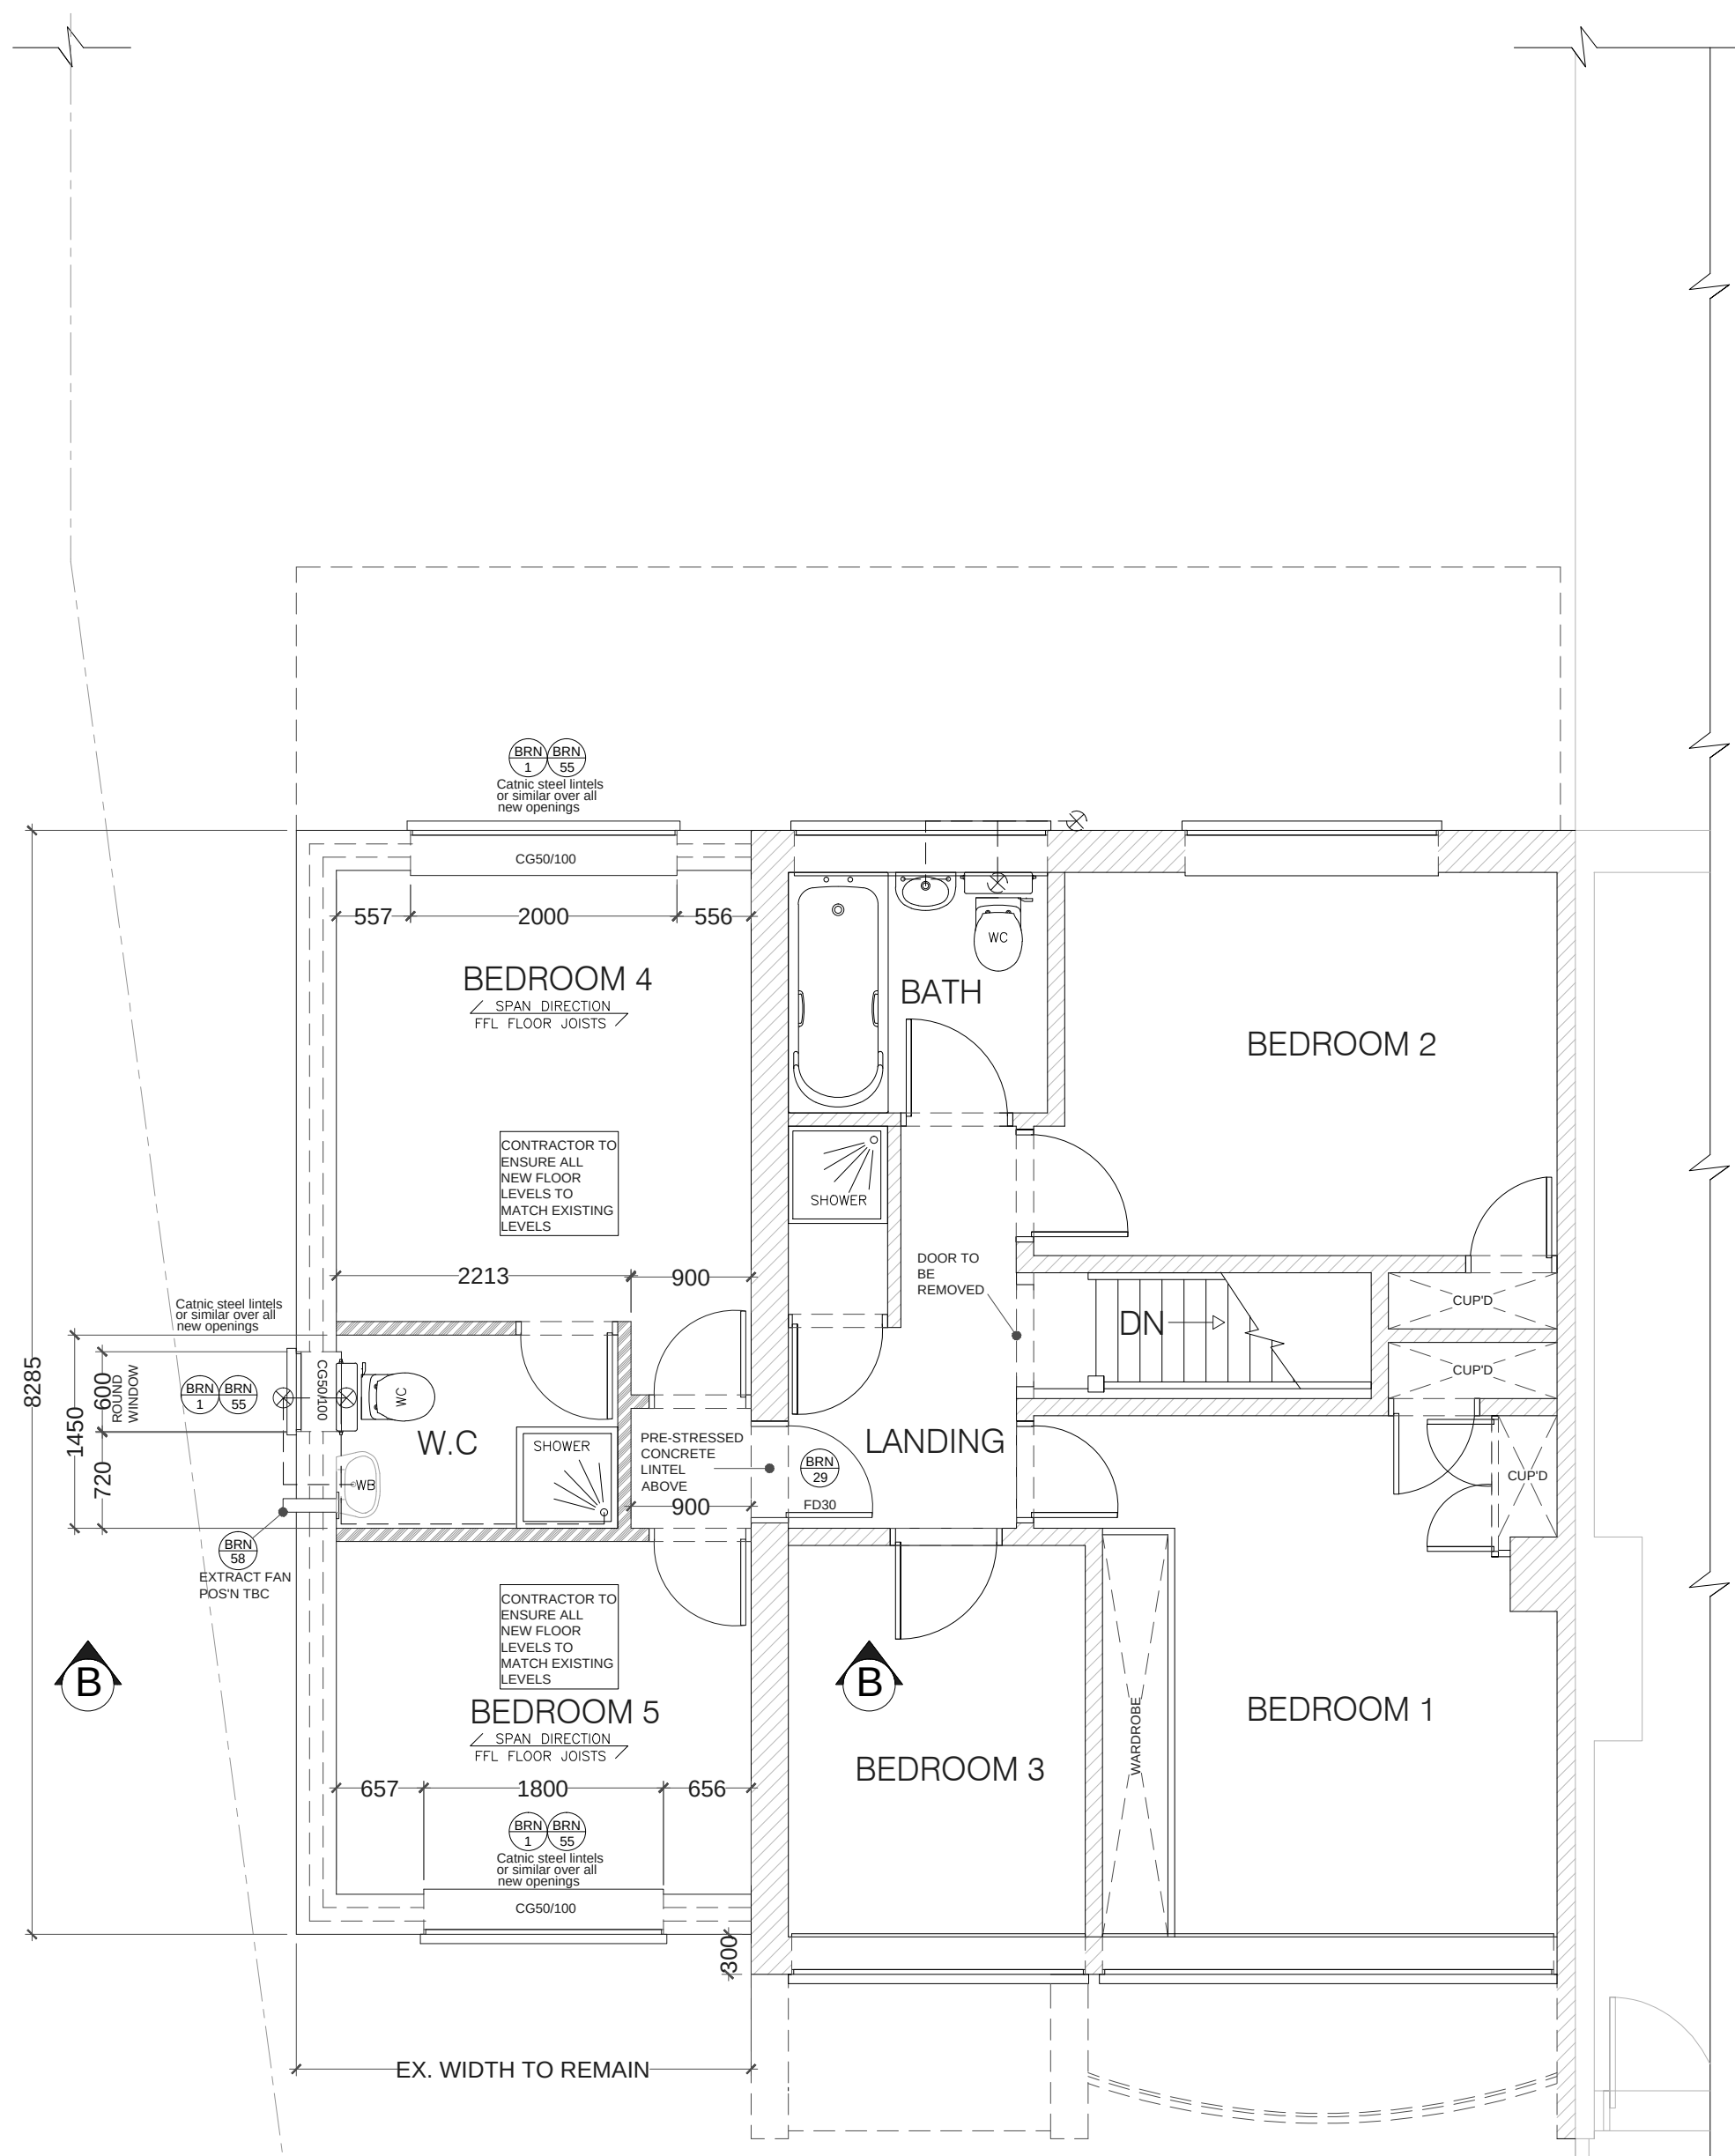

13 PROPOSED FIRST FLOOR PLAN
1:50

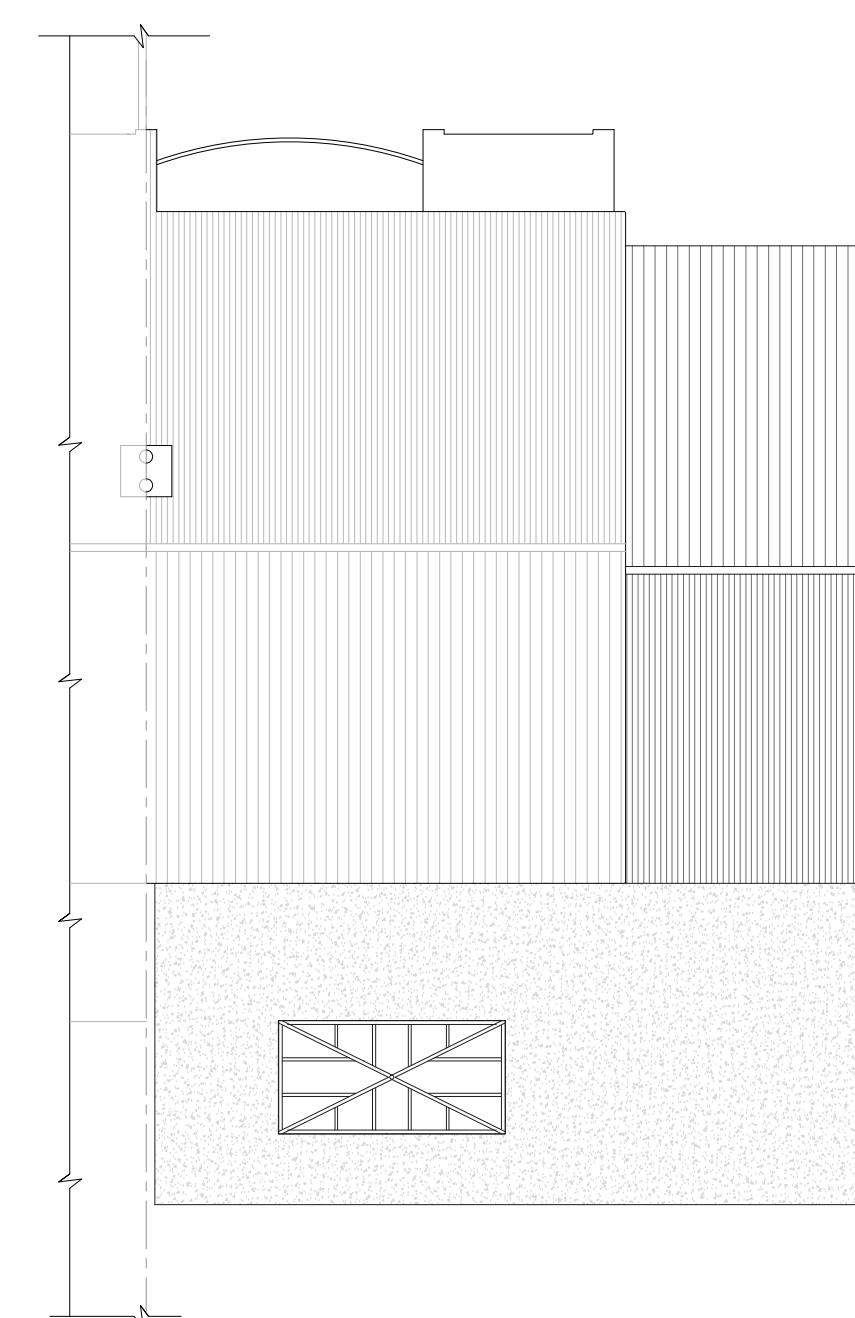

14 PROPOSED ROOF PLAN
1:100

NOTE:
DRAWING: PETERS O1A TO BE
USED IN CONJUNCTION WITH
ASSOCIATED BUILDING
REGULATIONS NOTES
PETERS/BRN.
DIRECTIONAL NORTH ARROW
SHOWN ON BLOCK & LOCATION
PLANS PETERS/BLP.

- DENOTES ATTACHED BUILDING REGULATION NOTES
- DENOTES ITEM NO.

MODIFICATIONS	ISSUE:
ADDED CAR PARKING AND TITLE CHANGE	03.02.15 - B
PROPOSED SINGLE STOREY REAR EXTENSION & DOUBLE STOREY SIDE EXTENSION INCORPORATING ANNEXE TO GRD FLOOR	
MRS L PETERS 60 ST JOHNS AVENUE, PURBROOK, WATERLOOVILLE HANTS, PO7 5QU	
DRAWING NO: PETERS 01A	1 OF 2
SCALE:	VARIES:
DATE:	23.12.2014
REVISION:	B A0

