




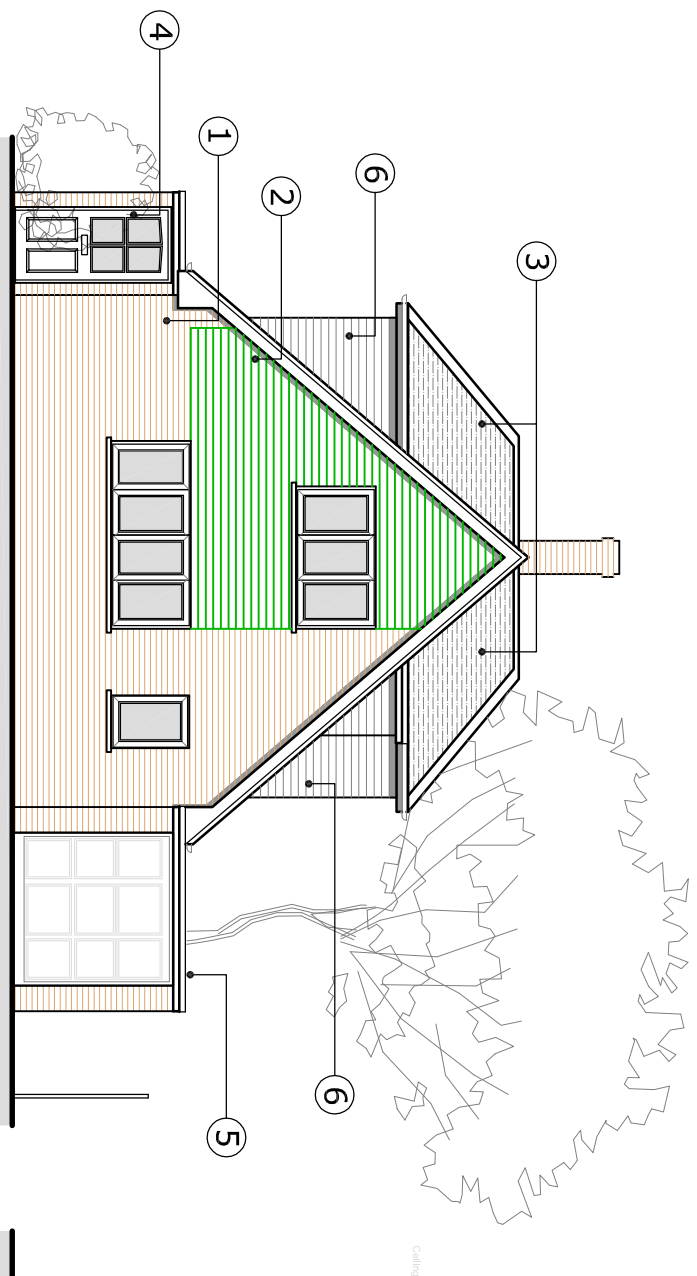


Proposed Front Elevation (north west)
Scale 1:100

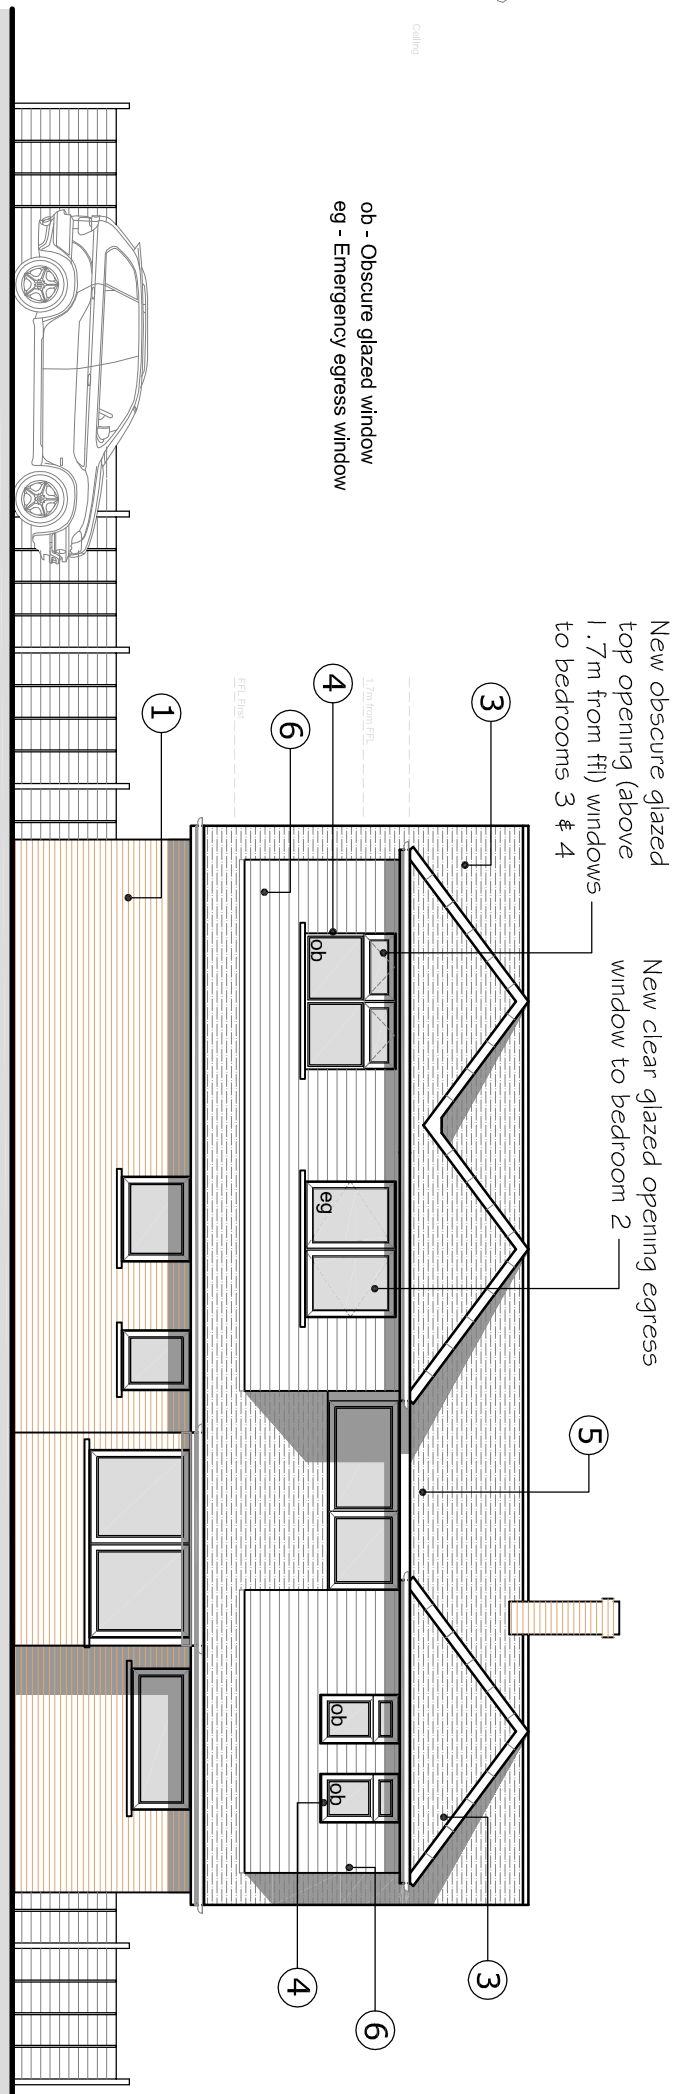

Proposed Side Elevation (north east)
Scale 1:100

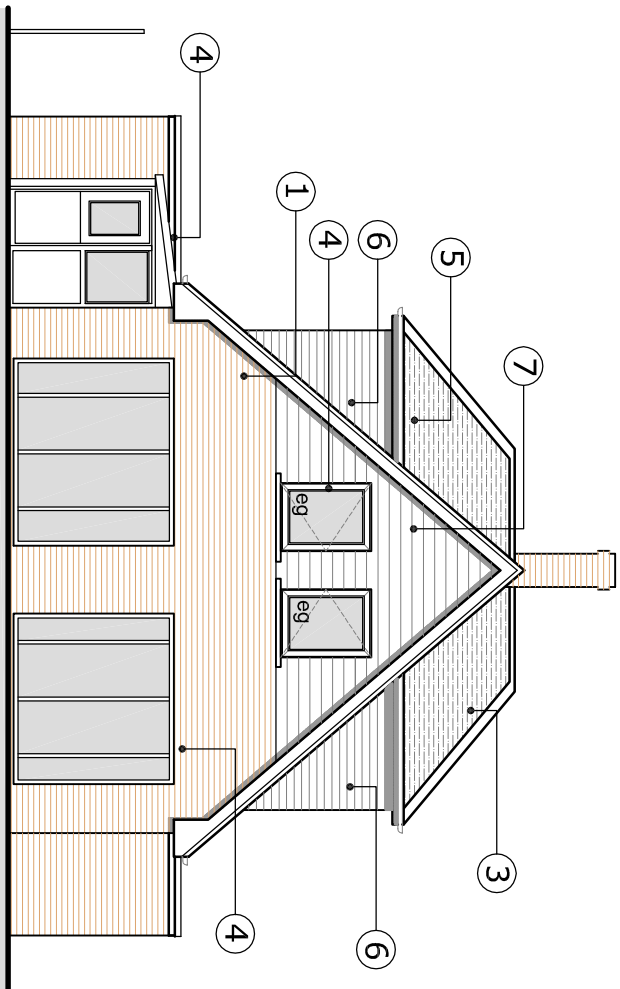

Proposed Rear Elevation (south east)
Scale 1:100

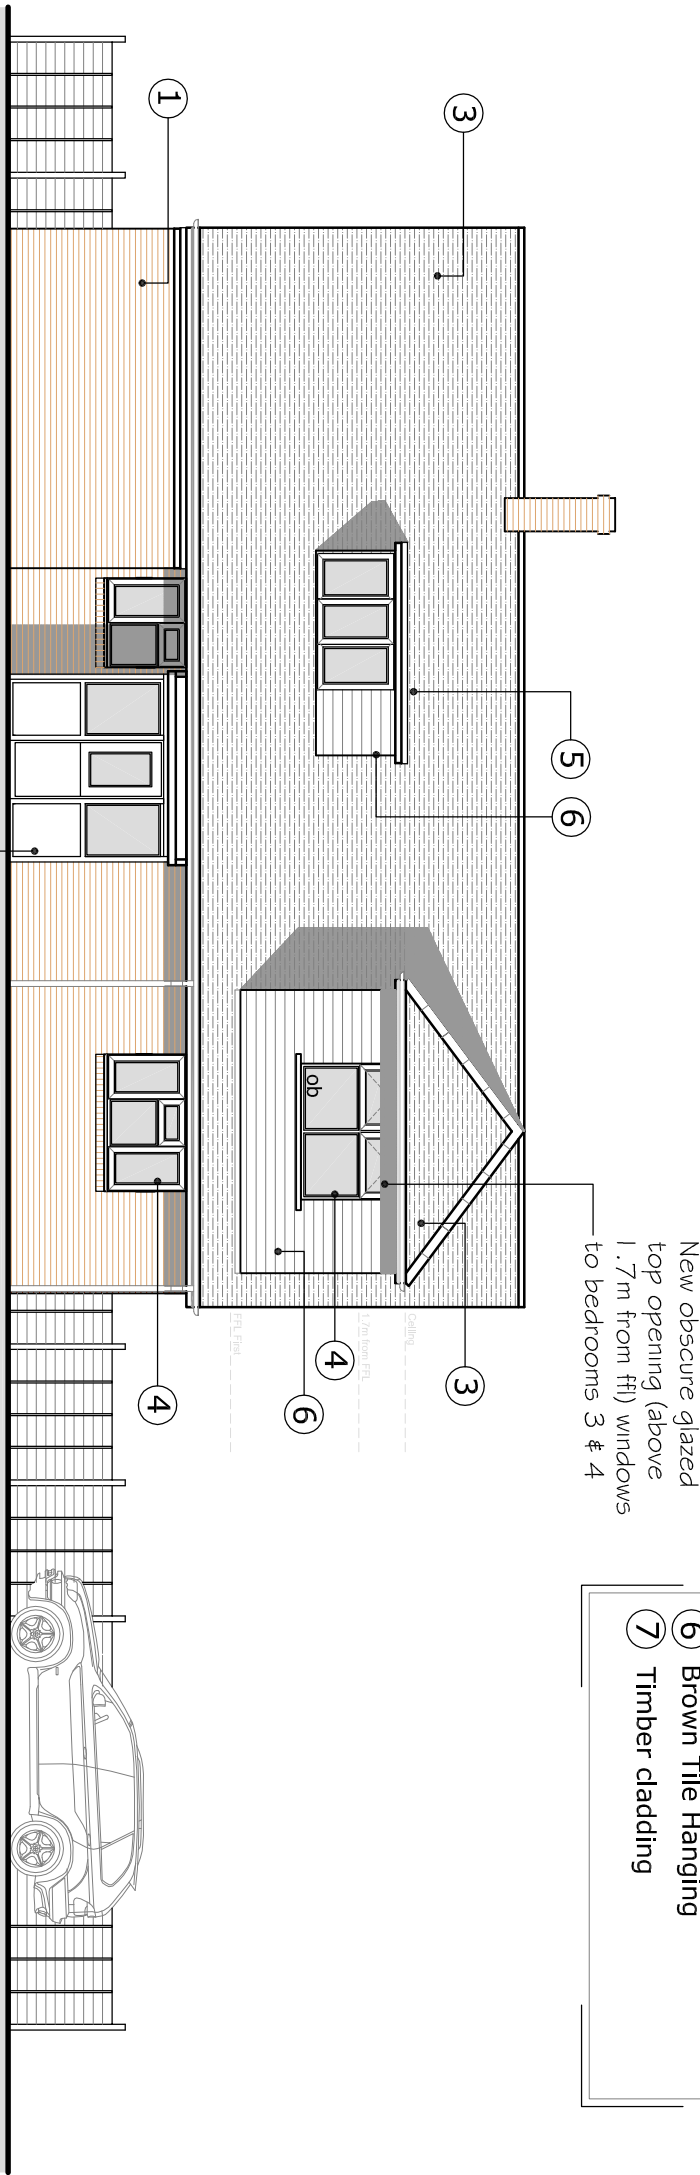

Proposed Side Elevation (south west)
Scale 1:100

- Materials**
- 1 Facing Brickwork
 - 2 Green Tile Hanging
 - 3 Brown Roof Tile
 - 4 UPVC / Windows or Doors
 - 5 Felt Flat Roof
 - 6 Brown Tile Hanging
 - 7 Timber cladding

		CLIENT		PROJECT		TITLE			
		Mr & Mrs Mpario		Roof extension to 8 Oaklands Grove Cowplain PO8 8PS		Proposed Elevations			