



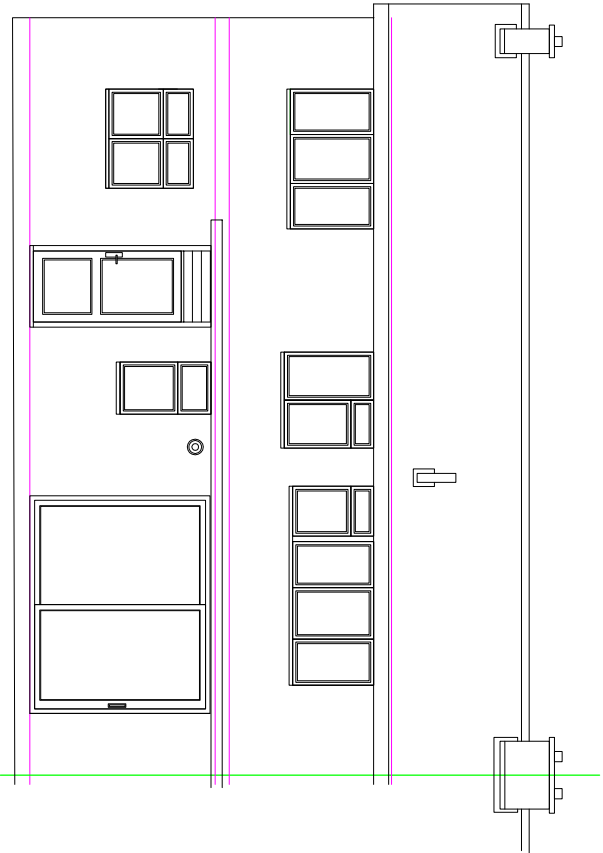


EXISTING REAR ELEVATION

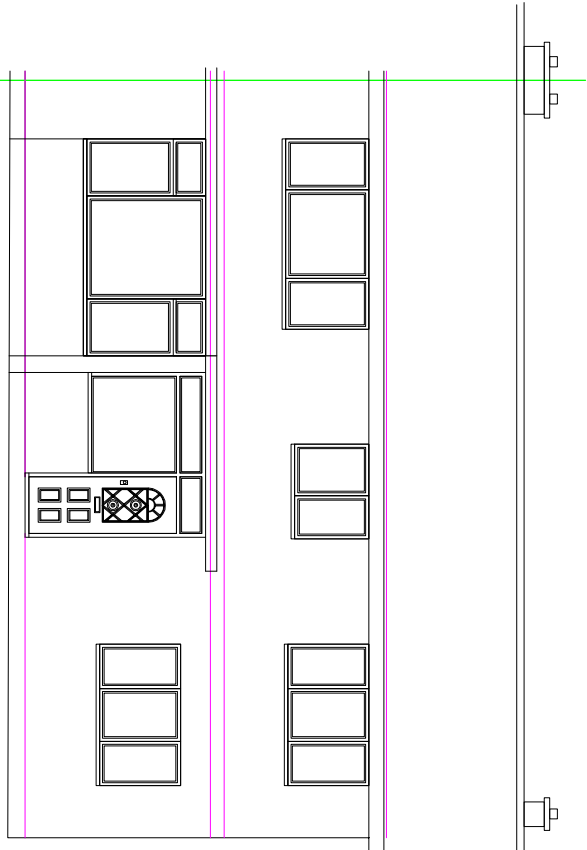


EXISTING FRONT ELEVATION

scale 1:100

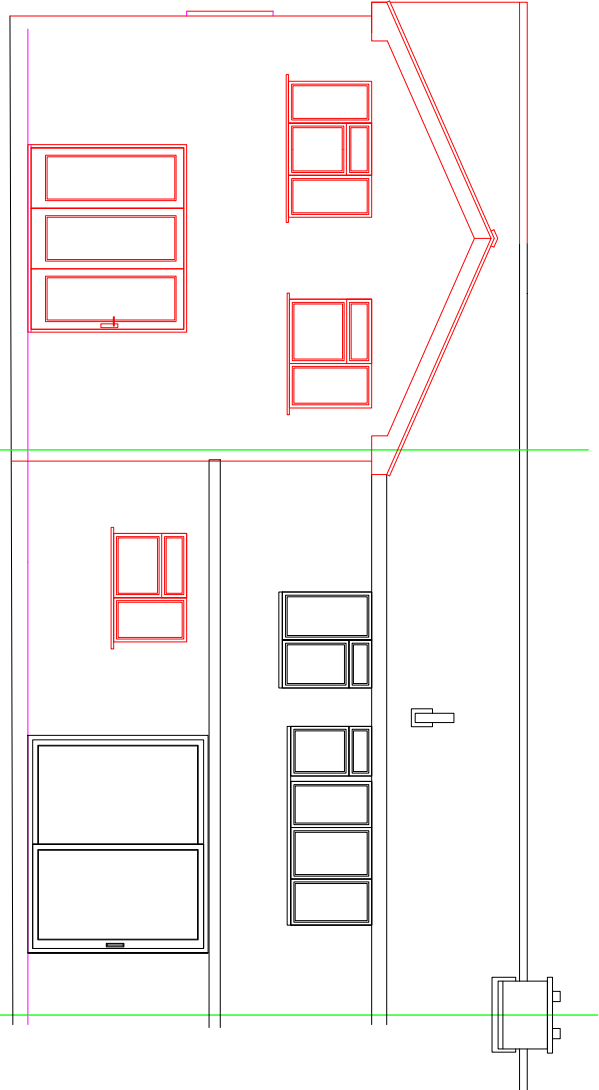

PROPOSED REAR ELEVATION

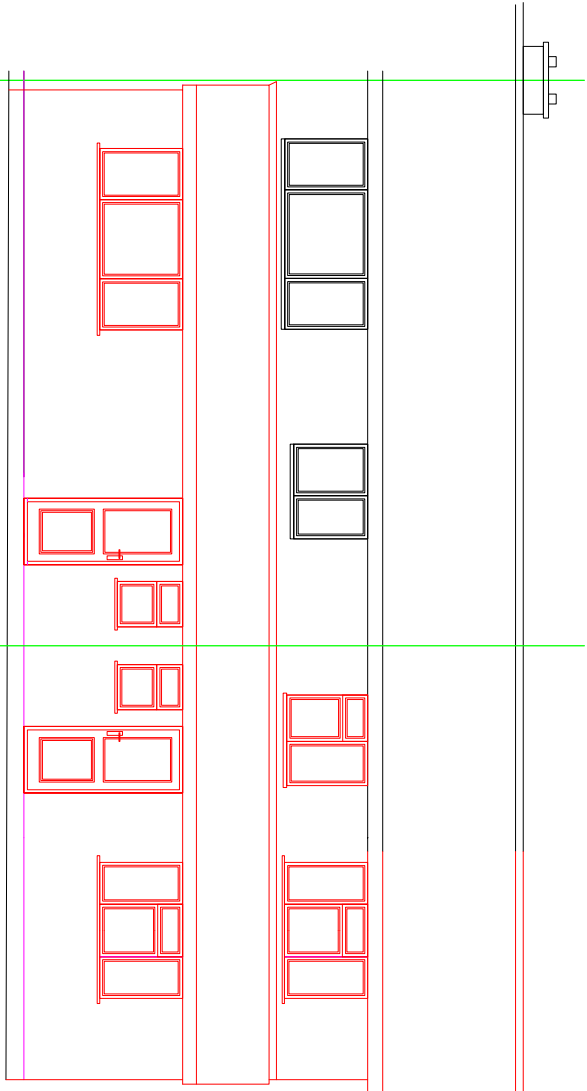

PROPOSED FRONT ELEVATION

MR BRIDGER 38 OAKSHOT DRIVE HAVANT P09 5SN		DRAWING NUMBER: 103	DATE 4/8/12
TITLE: EXISTING AND PROPOSED ELEVATION 1		SCALE 1:100	