



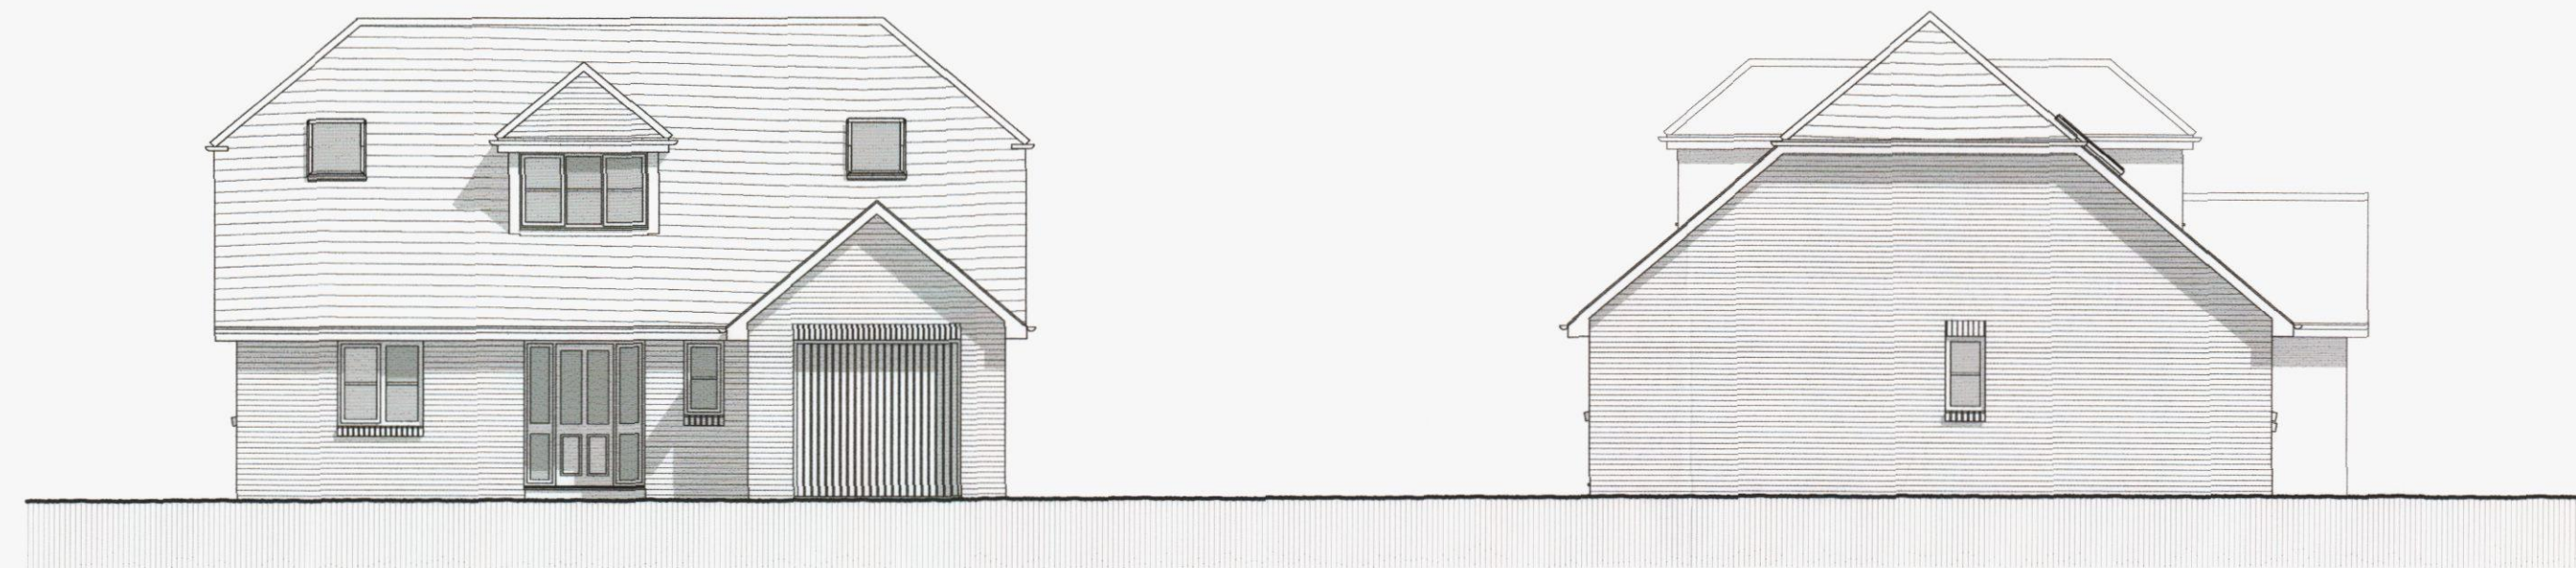

front elevation

side elevation

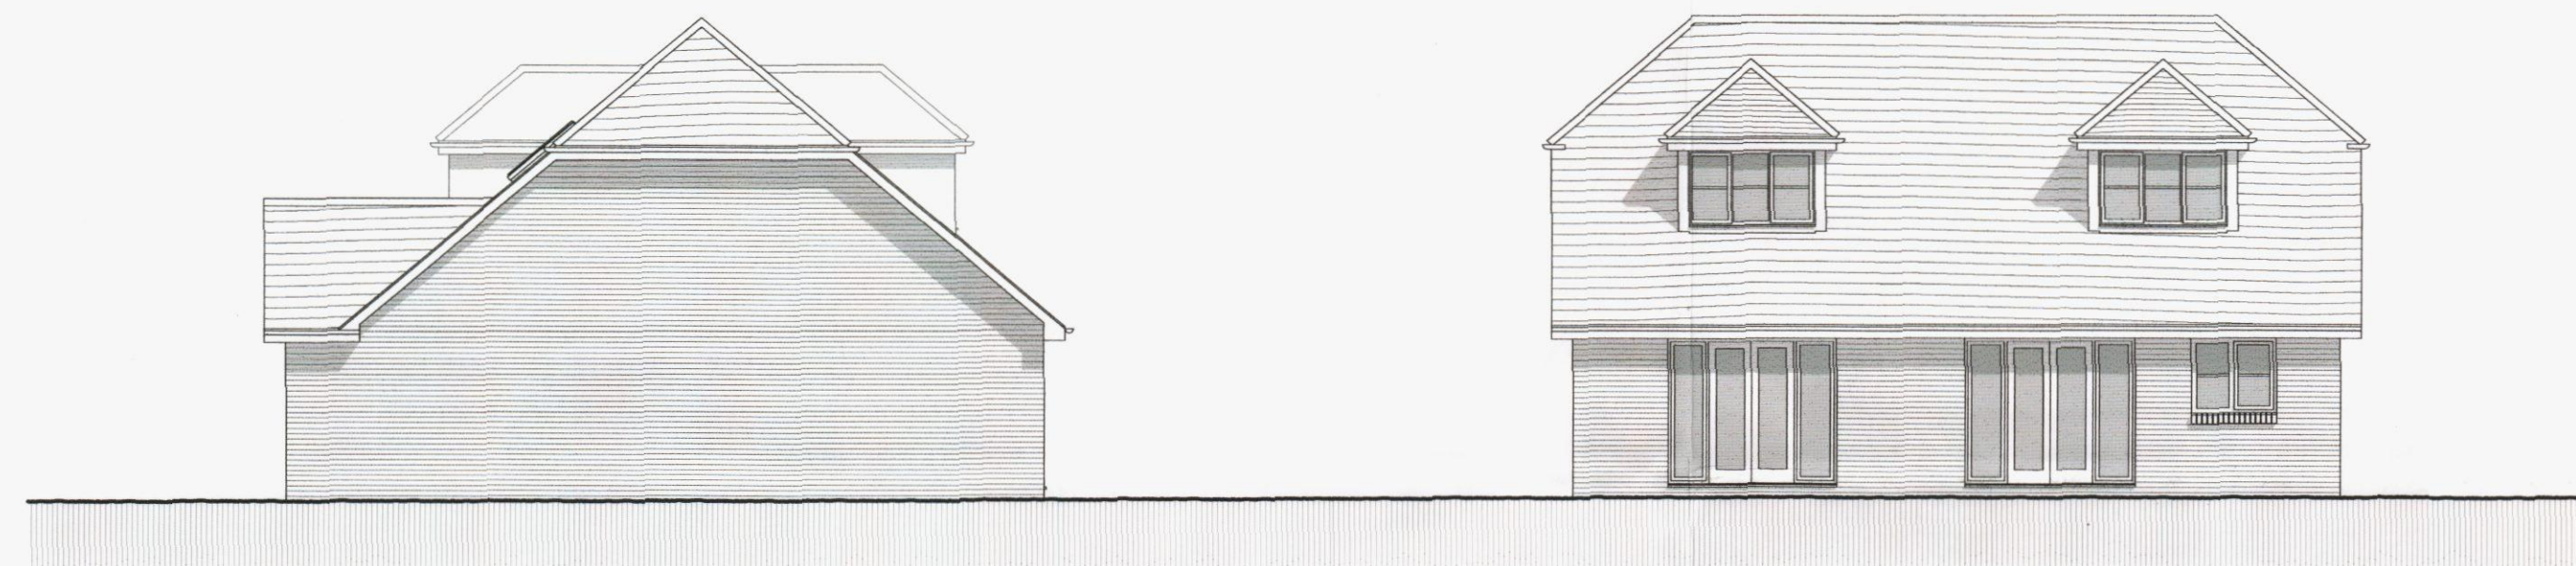

side elevation

rear elevation

Materials Schedule


Plot 1

- Roof - terracotta concrete interlocking tiles matching half round ridge and hip tiles
- Walls - red/orange facing bricks generally red features
- Dormers - lead faced
- Fascia - white Upvc
- Gutters - black Upvc
- Windows - white Upvc
- Front Door - hardwood


Plot 75

- Roof - grey concrete interlocking tiles matching half round ridge and hip tiles
- Walls - buff facing bricks generally red features
- Dormers - lead faced
- Fascia - white Upvc
- Gutters - black Upvc
- Windows - white Upvc
- Front Door - hardwood

HAVANT BOROUGH
COUNCIL
18 JUL 2013
RECEIVED

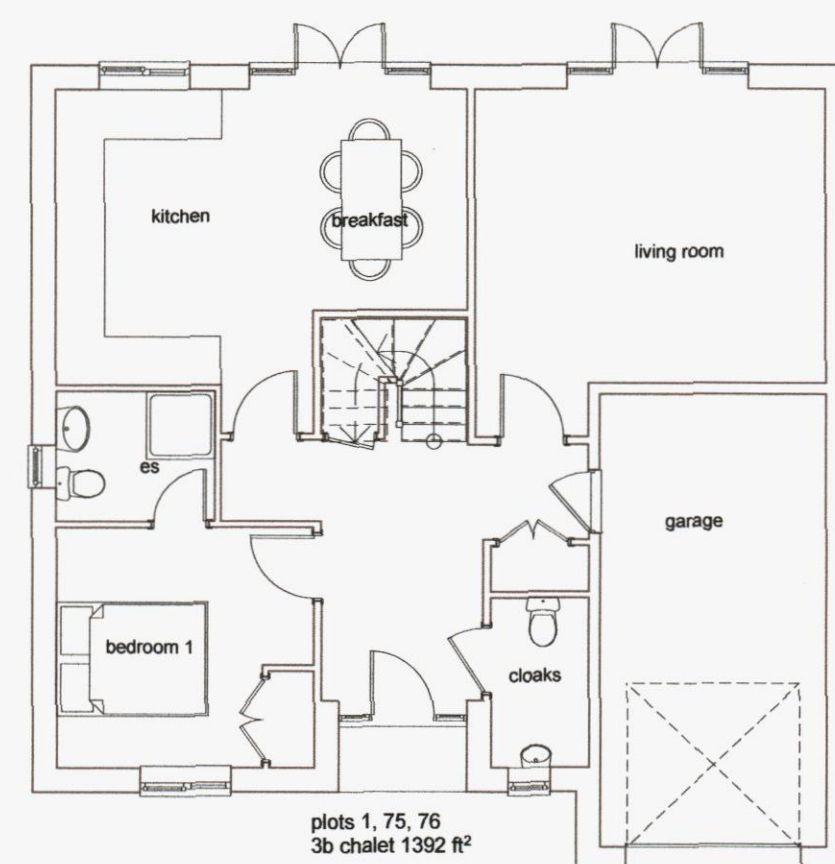


ground floor

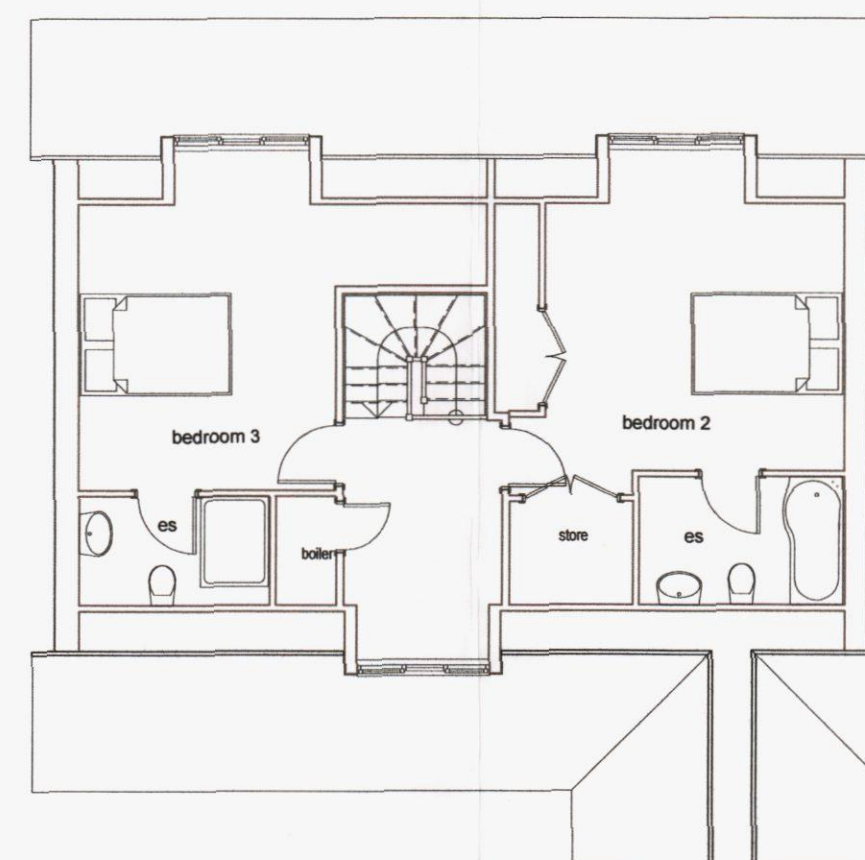

first floor

rev a 09.05.13 material schedule added

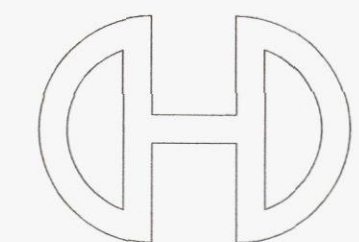

Victoria House 14 St Johns Road Hedge End Southampton Hampshire SO30 4AB
Tel: 01489 773577 Fax: 01489 797111 E-mail: sales@crayfernhomes.co.uk
All dimensions are to be checked onsite prior to commencement of work.
This drawing is the copyright of Crayfern Homes Limited
and may not be copied, altered or reproduced in any way without their written authority.

PLOTS 1 & 75

DEVELOPMENT AT
SCRATCHFACE LANE
BEDHAMPTON
HAMPSHIRE

FOR
CRAYFERN HOMES LIMITED

0 1 2 3 4 5
scale bar 1:100 @ A2

SCALE: 1:100 @ A3 DATE: OCT 2012 DRAWING NO 02.12_200a