




**14-006-03A**

**Part 3**

**Appendix B**

## **APPENDIX B**

### **Topographical Survey Plan**

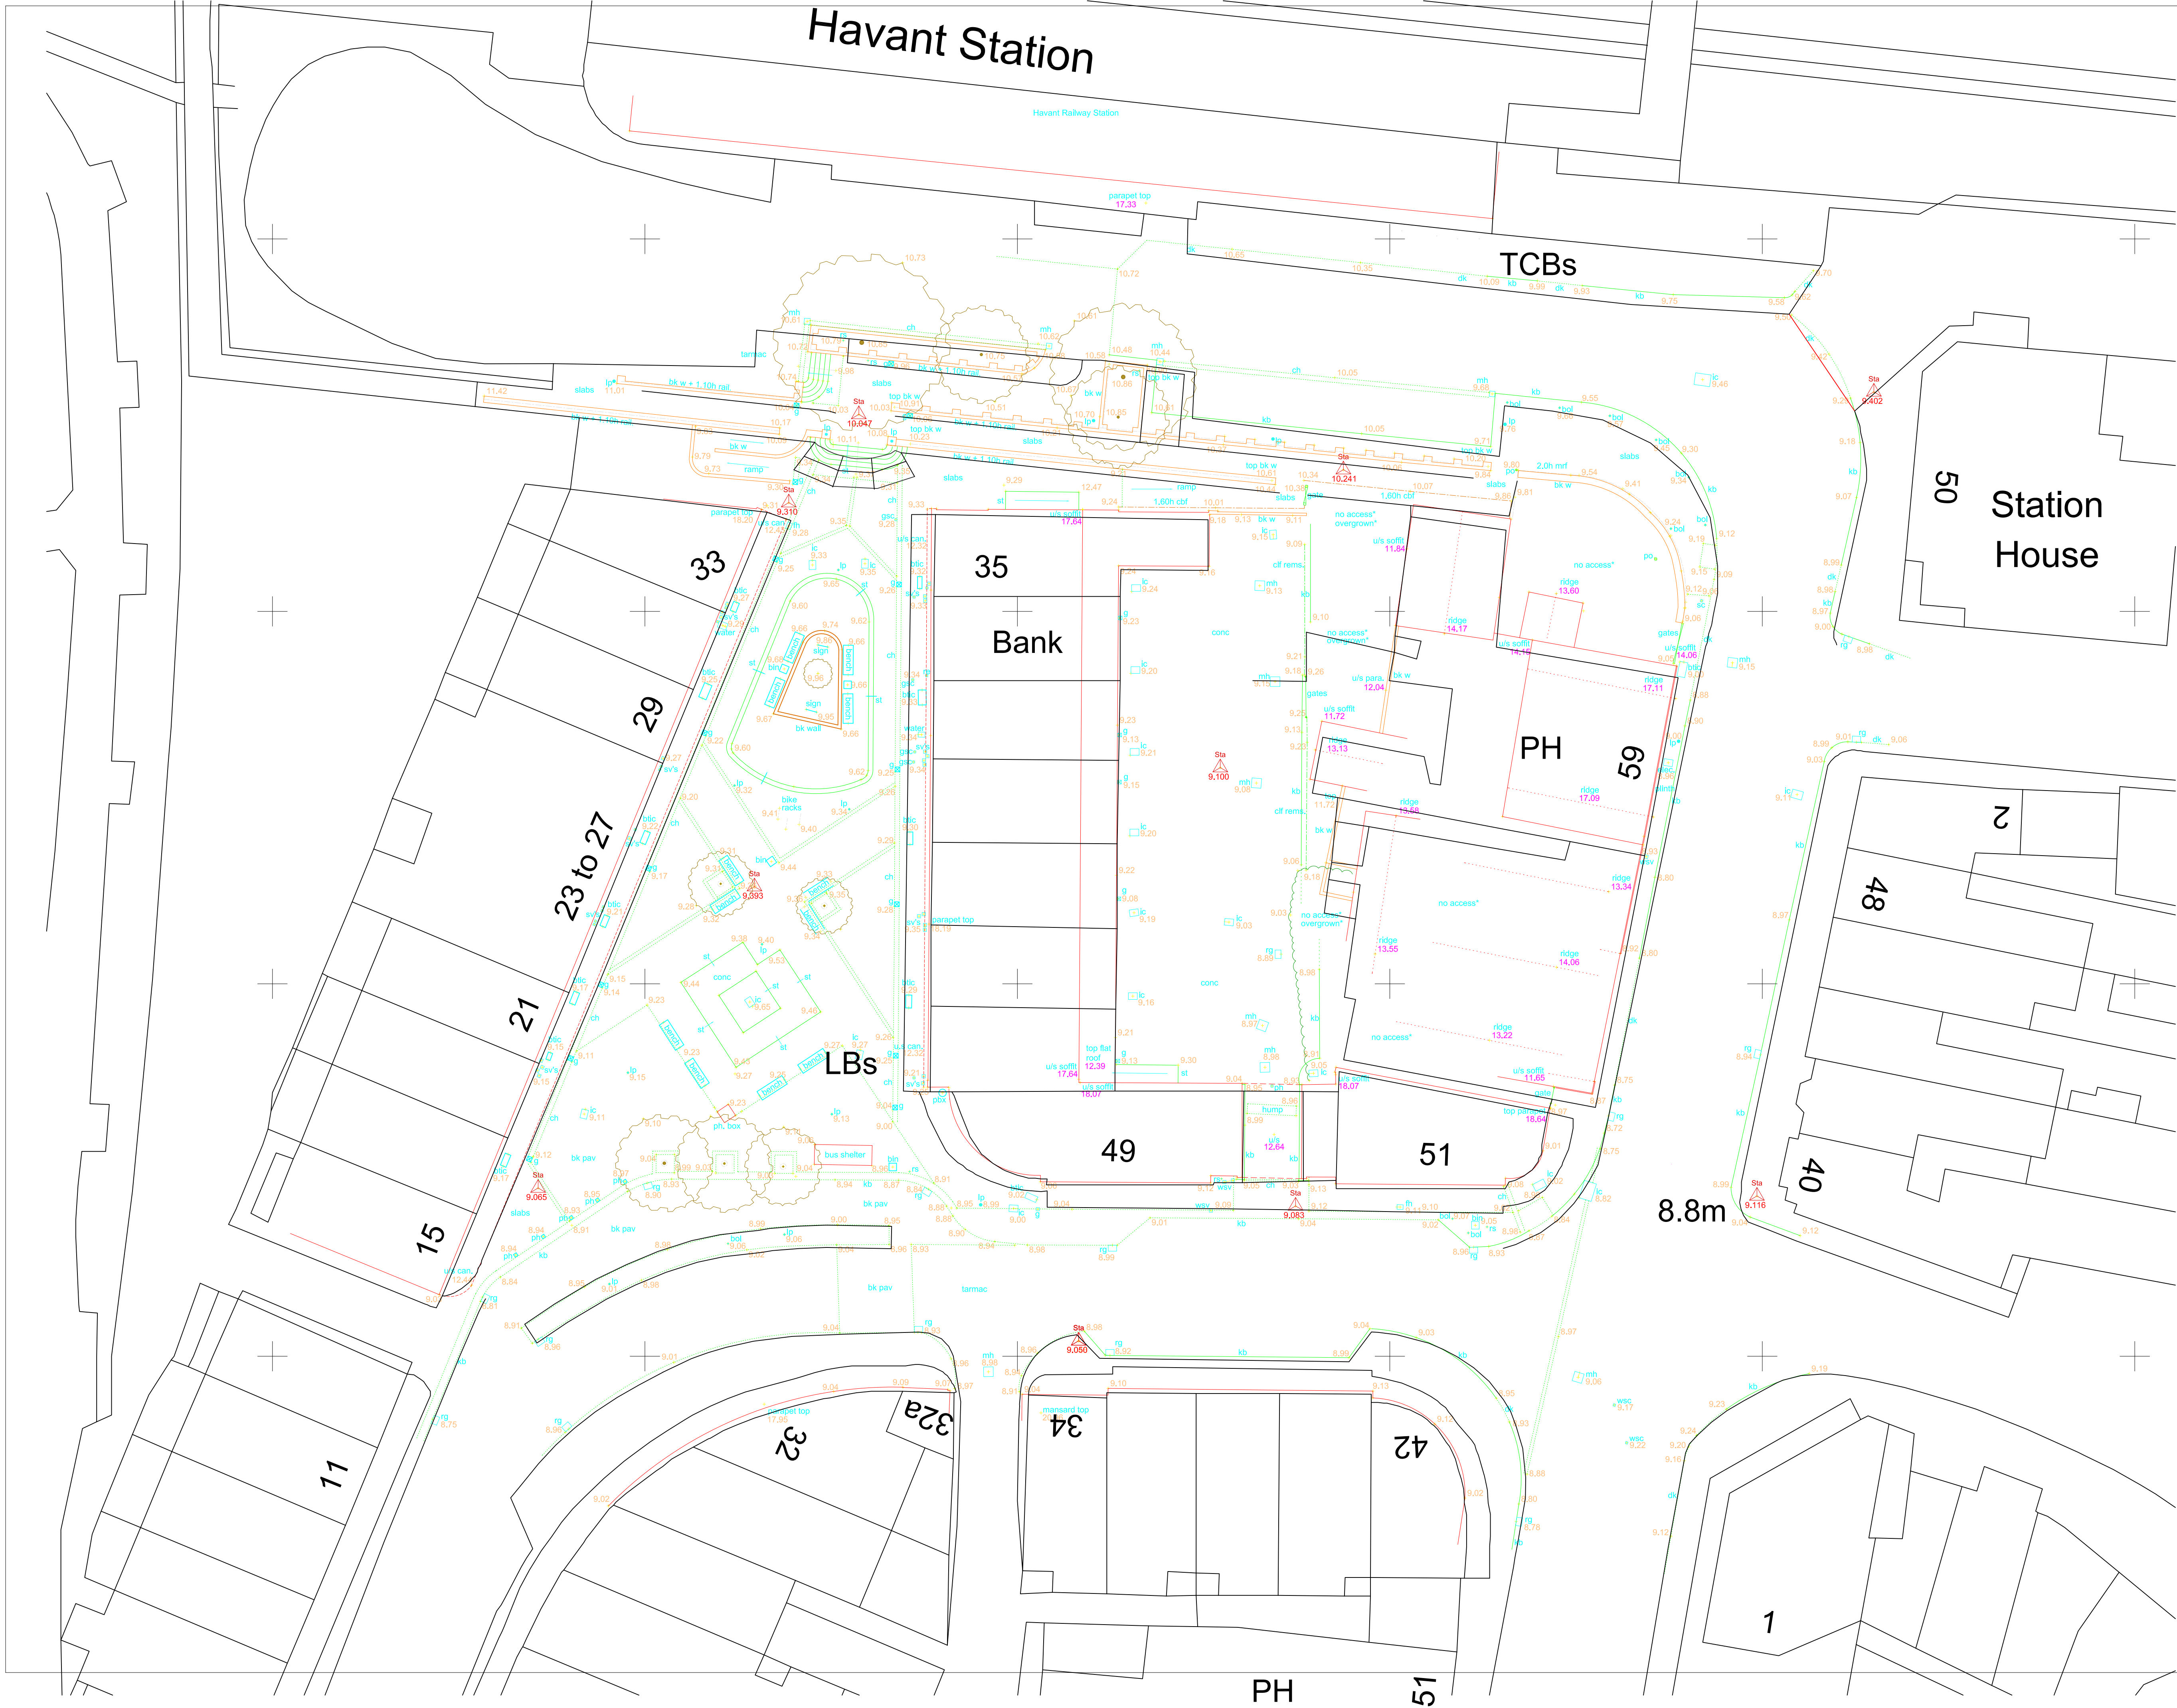

Revisions

Legend

ars

air raid shelter

bk w

brick wall

bol

bolton

bm

boundary marker

bs

bus stop

bic

bat inspection chamber

cav

cable tv cover

cul

culvert

ch

channel

chy

chimney

dr

drain

dp

downpipe

dk

dropped kerb

d

diameter

ep

electricity pole

eb

electricity box

elp

electricity pylon

em

electricity marker

er

earth road

fb

flower bed

fb

footbridge

fh

fire hydrant

fs

flag staff

fp

footpath

g

gully

glr

girth

gm

gas marker

gs

gas stop valve

h

height

hyd

hydrant

ic

inspection chamber

jc

junction box

kb

kerb

ko

kerb outlet

lb

letter box

lp

lamp post

lc

lamp column

mb

multi-store

mh

manhole

mp

marker post

ms

mile stone

nb

notice board

p

post

pl

post box

pl

pavement light

re

riding eye

mp

road name plate

ret.w

retaining wall

ret.w

retaining wall

rp

reflector post

rs

road sign

st

step

Sta

survey station

sc

stop cock

sp

sign post

st

stop

sv

stop valve

svp

soil and vent pipe

tcb

telephone call box

tsk

tail service cover

d

traffic light

tp

telegraph pole

tsk

traffic signal cover

u/s

underside

ut

unable to BS

vp

vent pipe

w

wall

wm

water meter

fm

fence details

bw

barbed wire

cb

close boarded

ci

corrugated iron

cl

chain link

cp

chain post

if

iron railing

iv

interwoven

pal

polling

pw

post and wire mesh

pm

post and wire mesh

pr

post and rail

gh

gate hurdle

wh

woven hurdle

Removal of this block also removes all warranties and drawings copyright

\* Detail assumed, inaccessible or not surveyed

Titles to this drawing remains with Solent Surveys

© Solent Surveys

TITLE/PROJECT

Market Parade

Havant

Hampshire

Survey Drawing

SS

SOLENT SURVEYS

BUILDING AND LAND SURVEY CONSULTANTS

SOLENT HOUSE 7 KENILWORTH GARDENS

WEST END SOUTHAMPTON SO30 3RE

e-mail mail@solentsurveys.co.uk

Tel (02380) 471991

SCALE

1:200

J.R.Chalk ACInstCES

DATE

July 2013

DRAWING NUMBER


13355

S1

LEVELS BASED ON


GP/OSBM Datum

REVISIONS

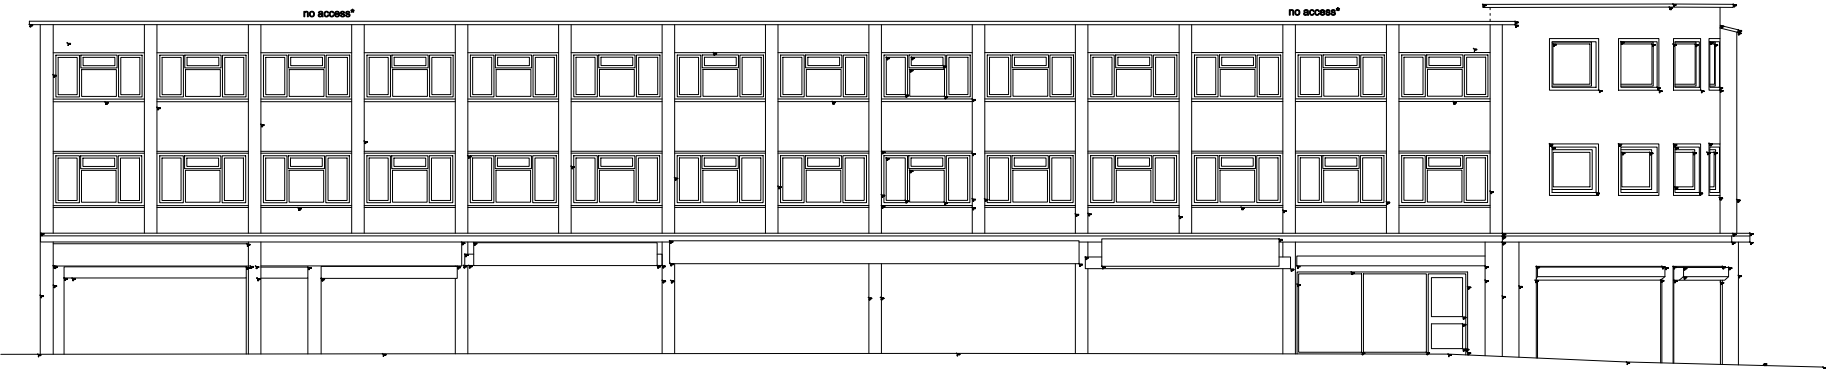


WEST ELEVATION - PRECINCT

0.00m

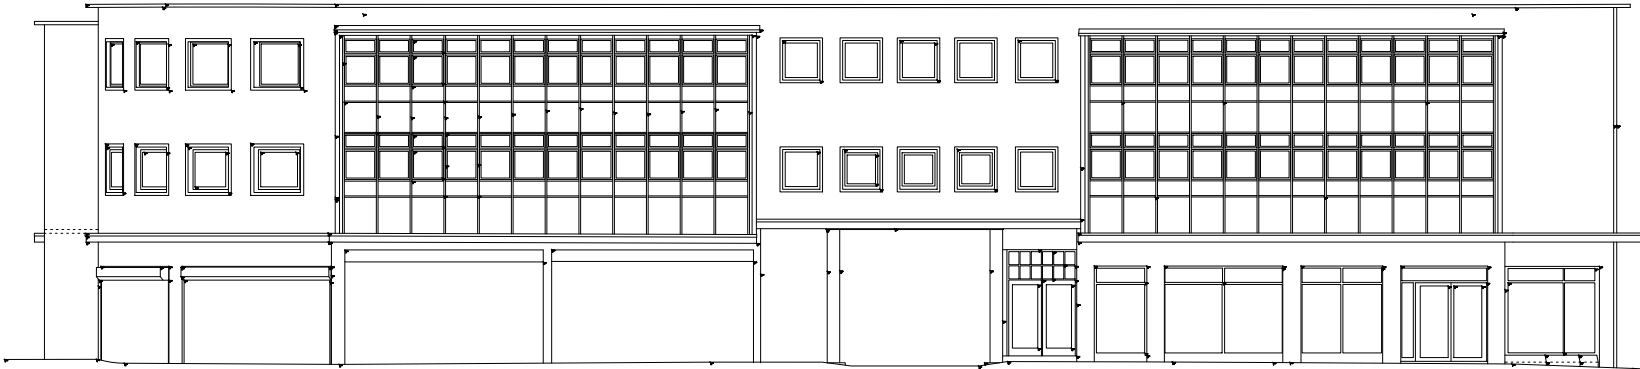


SOUTH ELEVATION - MARKET PARADE

0.00m

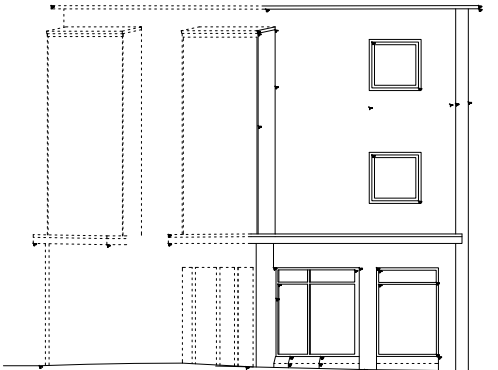


EAST ELEVATION - NORTH ST

0.00m

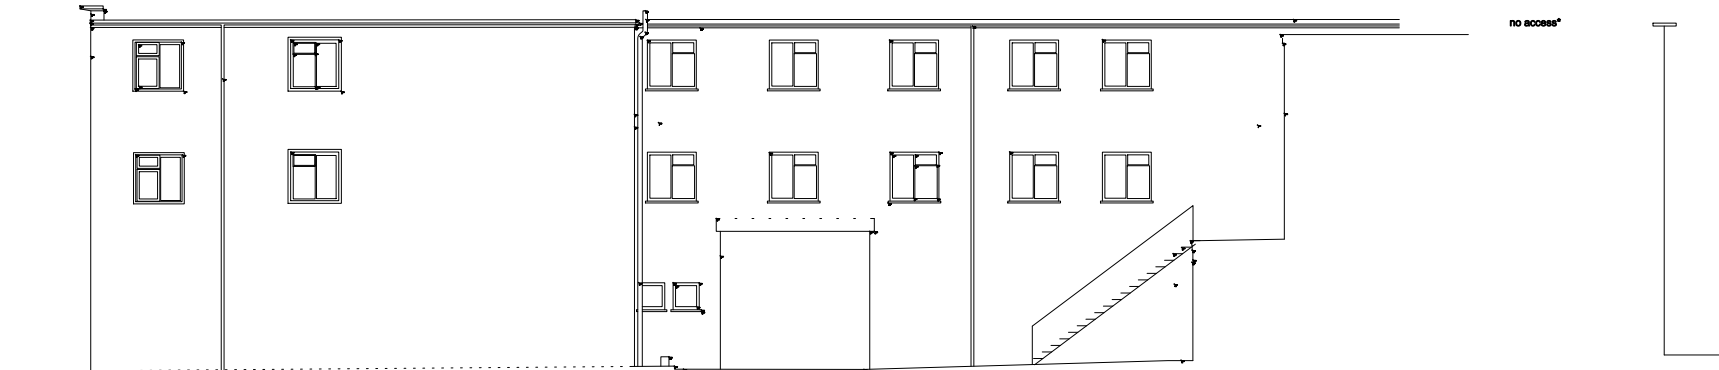

NORTH ELEVATION - INTERNAL COURTYARD

0.00m

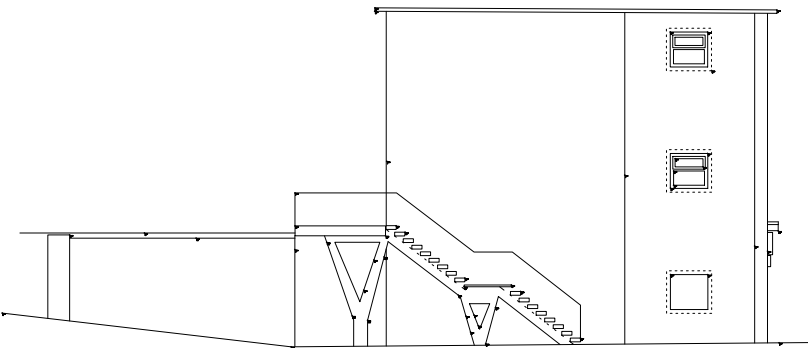

NORTH ELEVATION - NORTH ST

0.00m




EAST ELEVATION - INTERNAL COURTYARD

0.00m

Revisions

| Legend |                        |                      |                |
|--------|------------------------|----------------------|----------------|
| ars    | air raid shelter       | notice board         |                |
| bk.w   | brick wall             | post                 |                |
| bol    | bollard                | post box             |                |
| bm     | boundary marker        | pavement light       |                |
| bs     | bus stop               | rodding eye          |                |
| bic    | tel inspection chamber | road name plate      |                |
| catv   | cable tv cover         | ret.w                | retaining wall |
| cul    | culvert                | rel.w                | rainwater pipe |
| ch     | channel                | reflector post       |                |
| chy    | chimney                | road sign            |                |
| dr     | drain                  | step                 |                |
| dp     | downpipe               | Sta                  | survey station |
| dk     | dropped kerb           | stop cock            |                |
|        | diameter               | sign post            |                |
| ep     | electricity pole       | step                 |                |
| eb     | electricity box        | stop valve           |                |
| elp    | electricity pylon      | soil and vent pipe   |                |
| em     | electricity marker     | telephone call box   |                |
| er     | earth rod              | tel service cover    |                |
| fb     | flower bed             | traffic light        |                |
| fb     | footbridge             | telegraph pole       |                |
| fh     | fire hydrant           | traffic signal cover |                |
| fs     | flag staff             | underside            |                |
| fp     | footpath               | unable to lift       |                |
|        | gully                  | vent pipe            |                |
| gir    | grit                   | wall                 |                |
| gm     | gas marker             | water meter          |                |
| gv     | gas stop valve         | Fence                | details        |
|        | height                 | barbed wire          |                |
| hydr   | hydrant                | close boarded        |                |
|        | inspection chamber     | corrugated iron      |                |
| jbx    | junction box           | chain link           |                |
| kb     | kerb                   | chestnut piling      |                |
| ko     | kerb outlet            | iron railing         |                |
| lbx    | letter box             | interwoven           |                |
|        | lamp post              | piling               |                |
|        | lamp column            | post and wire        |                |
| mb     | multi-bole             | post and wire mesh   |                |
| mh     | manhole                | post and rail        |                |
| mp     | marker post            | gate hurdle          |                |
| ms     | mile stone             | woven hurdle         |                |

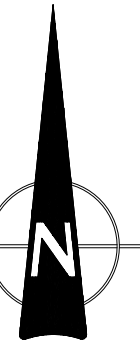

Grid Origin OSGB

Removal of this block also removes all warranties and infringes copyright  
\* Detail assumed, inaccessible or not surveyed  
Title to this drawing remains with Solent Surveys  
©Solent Surveys

TITLE/PROJECT

Market Parade  
Havant  
Hampshire

Survey Drawing

e-mail mail@solentsurveys.co.uk



SOLENT SURVEYS

BUILDING AND LAND SURVEY CONSULTANTS  
SOLENT HOUSE 7 KENILWORTH GARDENS  
WEST END SOUTHAMPTON SO30 3RE  
Combined Fax/Phone (02380) 471991

|             |       |          |                     |
|-------------|-------|----------|---------------------|
| SCALE       | 1:200 | DRAWN BY | J.R.Chalk ACinetCES |
| 0 1 2 3 4 5 |       |          |                     |

|      |               |                 |               |
|------|---------------|-----------------|---------------|
| DATE | November 2014 | LEVELS BASED ON | GP/OSBM Datum |
|------|---------------|-----------------|---------------|

|                |       |           |    |
|----------------|-------|-----------|----|
| DRAWING NUMBER | 13355 | REVISIONS | S2 |
|----------------|-------|-----------|----|