




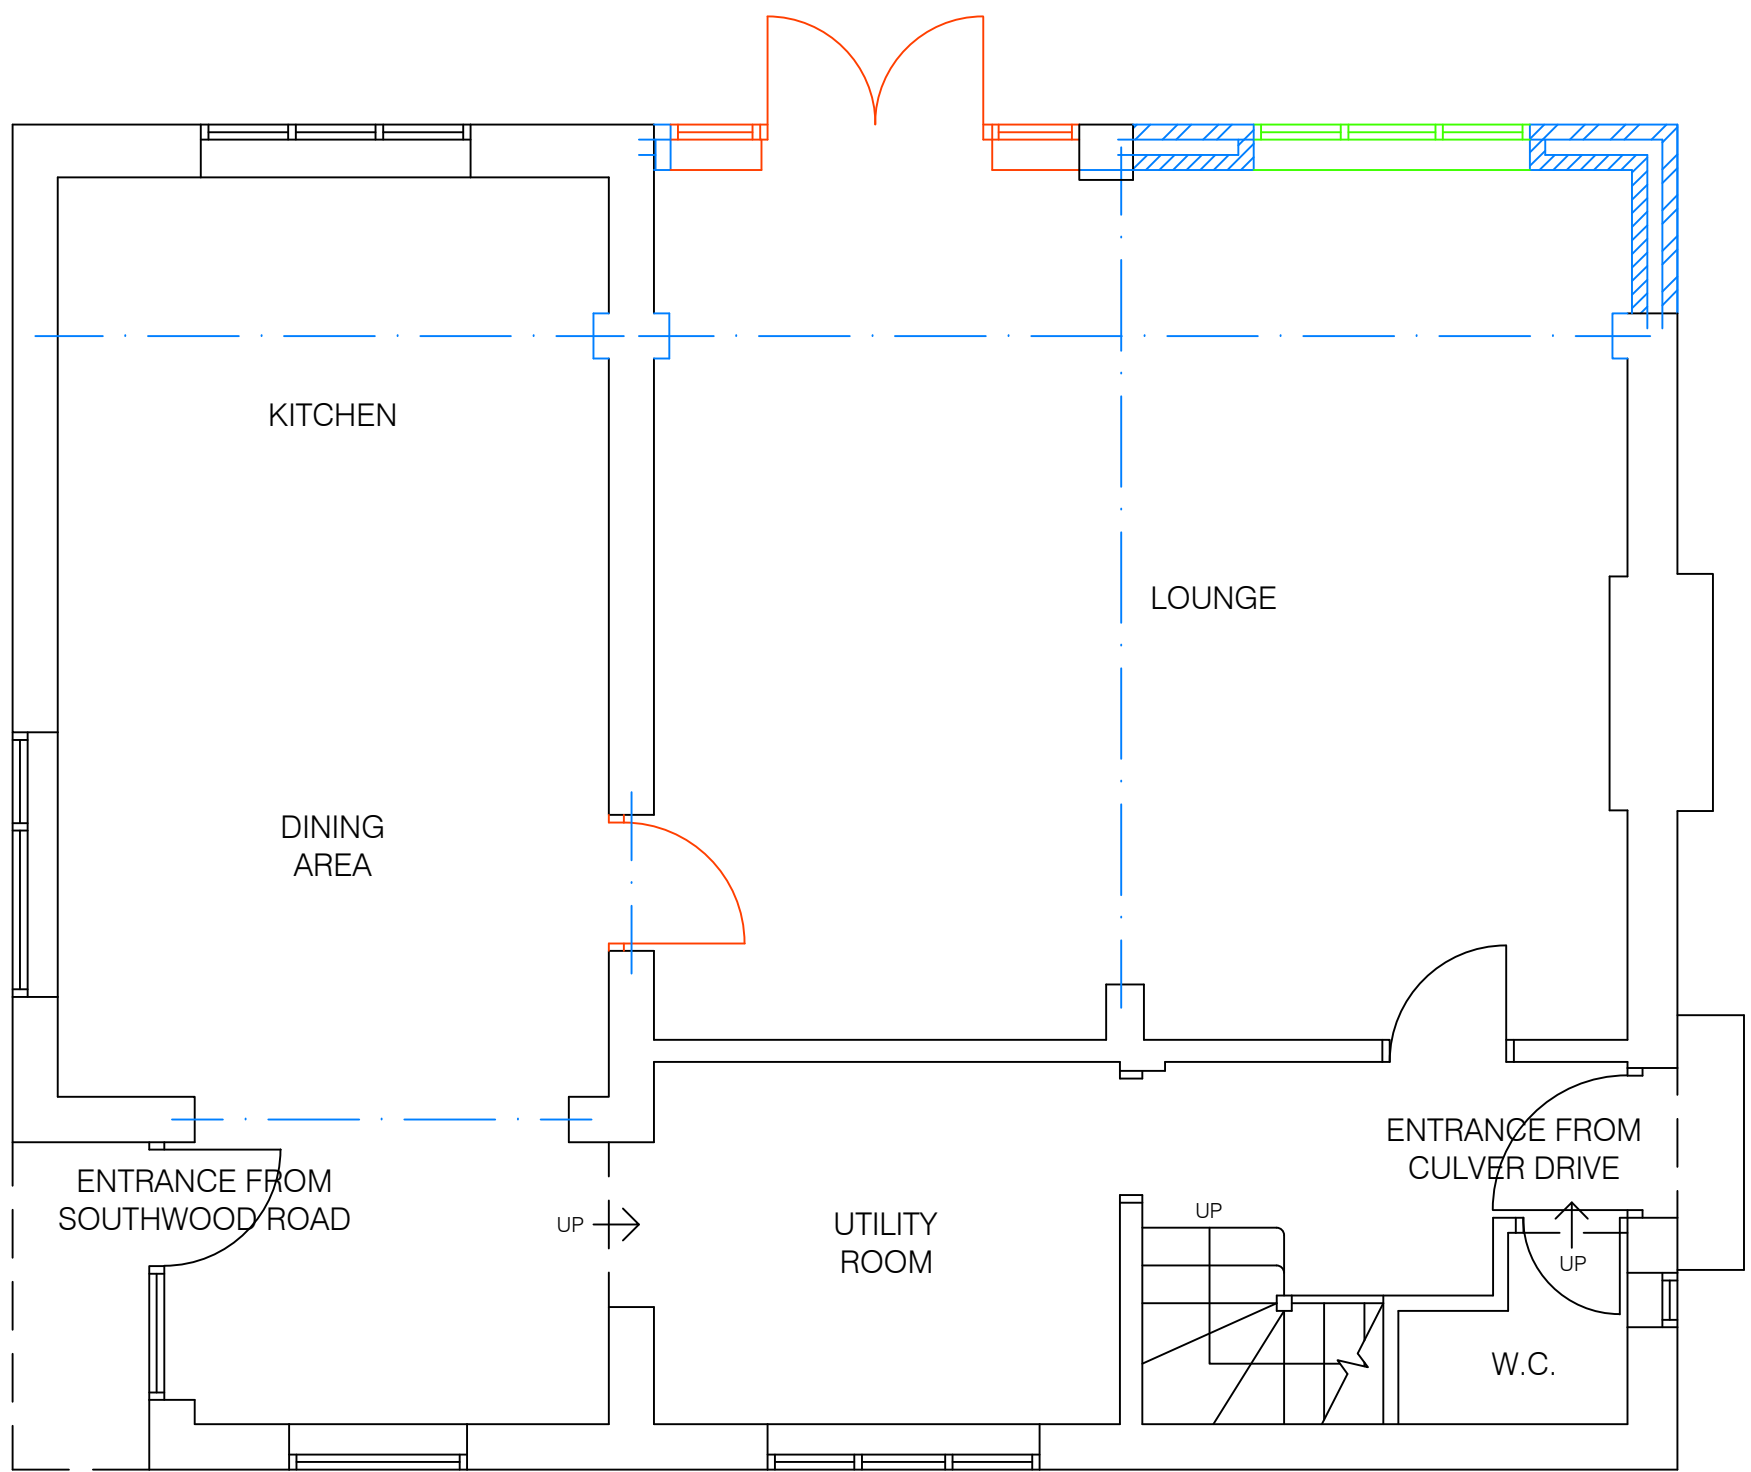

PROPOSED GROUND
FLOOR PLAN

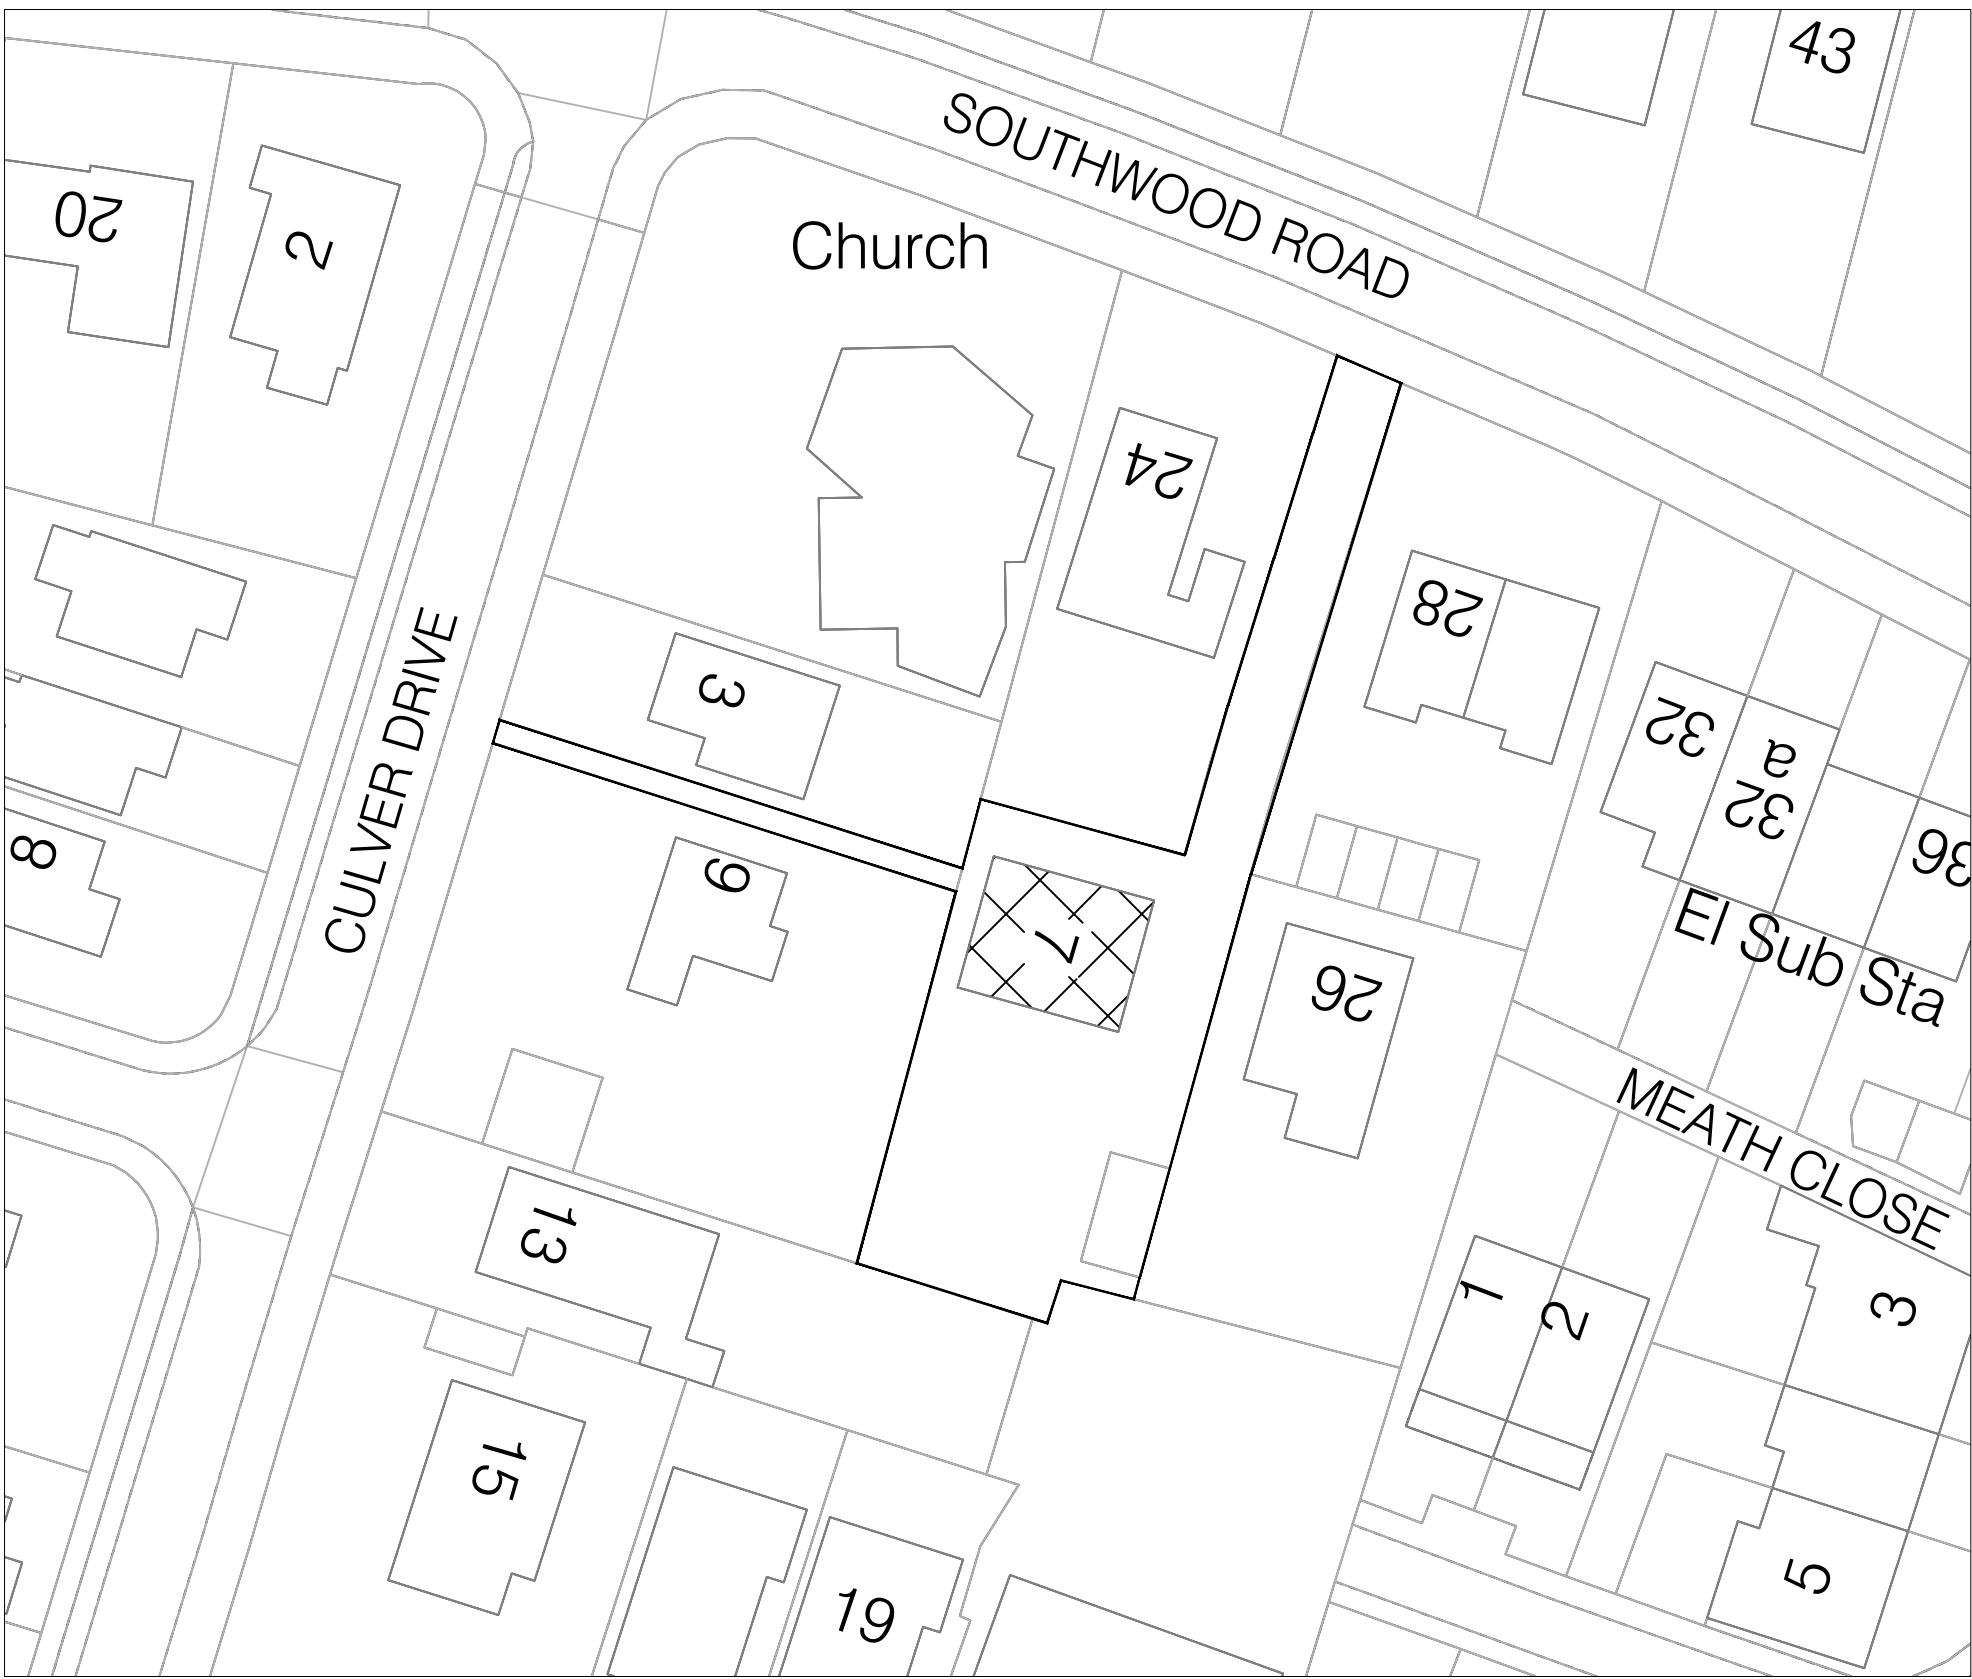


PROPOSED BLOCK PLAN
Scale 1:500

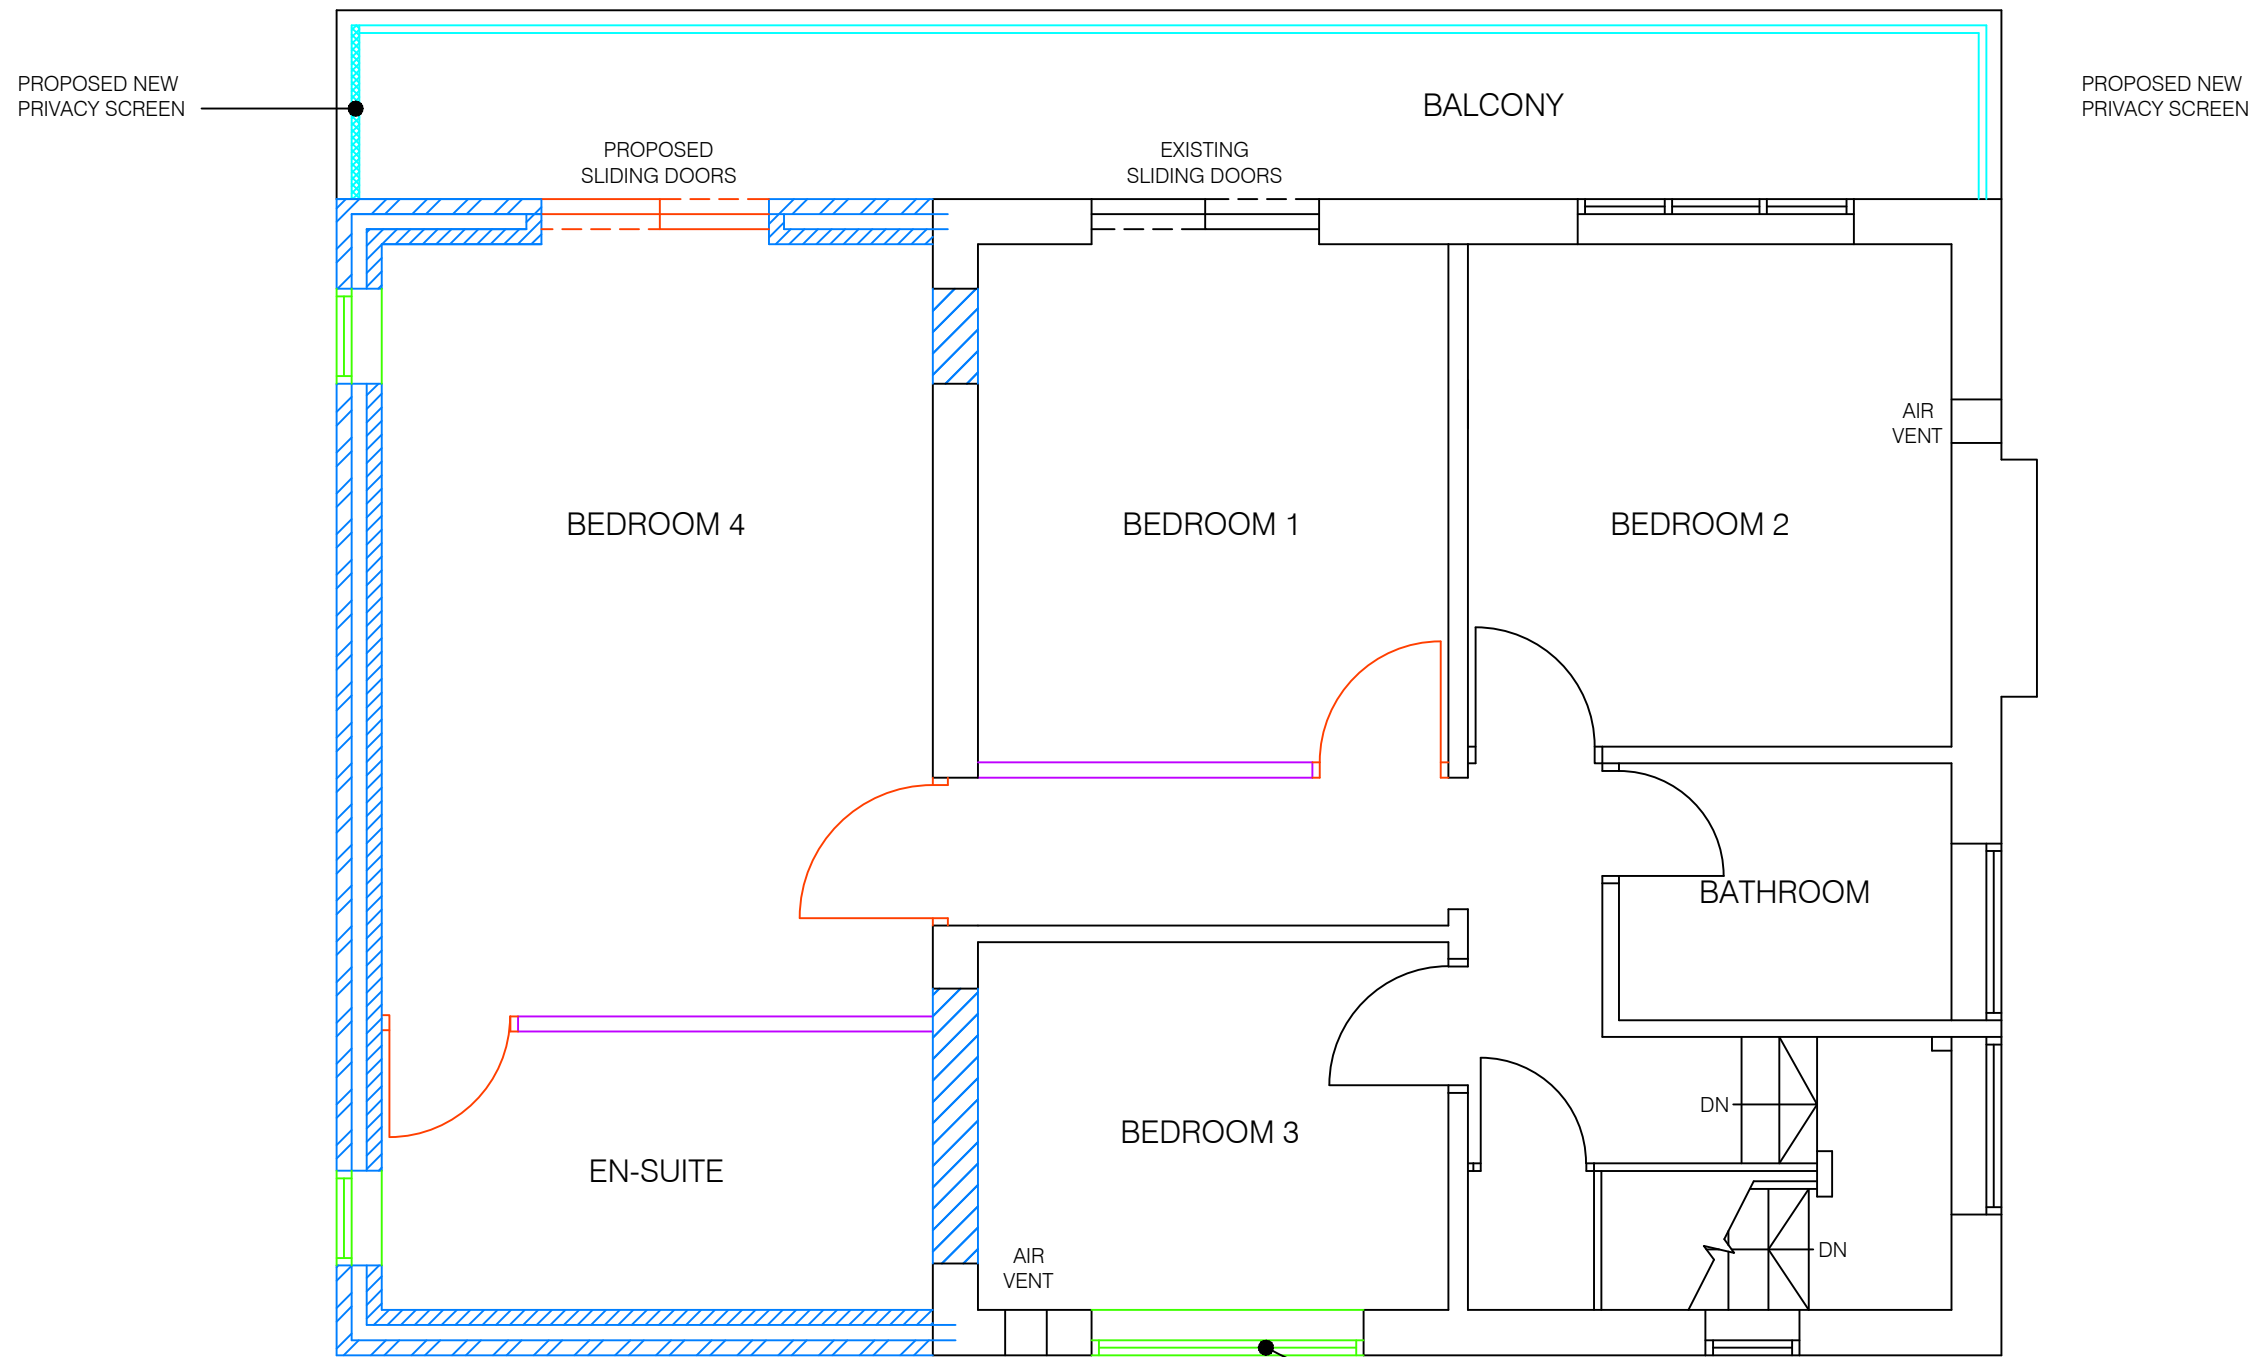

PROPOSED FIRST
FLOOR PLAN

PROPOSED NEW WINDOW
TO BE HIGH LEVEL UPVC
OPSCURE GLASS WITH
OPENERS NO LOWER THAN
1700mm FFL TO MATCH
EXISTING STYLE

 

PROPOSED ROOF PLAN

Notes			
1	Figured dimensions are to be taken in preference to scaled dimensions. Site dimensions are to be checked before work is put in hand. All works to comply with the CDM Regulations 1994.		
2			
3			
		Revision	Date
A	Proposed bedroom window revised and balcony to have privacy screen fitted, as per Planners comments.	04.11.15.	
Client			
MR. A. WOOD			
Job Description			
7 CULVER DRIVE, HAYLING ISLAND, HANTS. PO11 9LX			
Drawing Title			
PROPOSED PLANS			
Scale (A1) 1:50		Date SEPT. 2015	
Job No. 2000		Drg.No. 02	Rev. A
Drawn By		G.L.	
GILLIAN LIGHT 97 St.Marys Road, Hayling Island, Hants. PO11 9DD 023 9246 3472			