



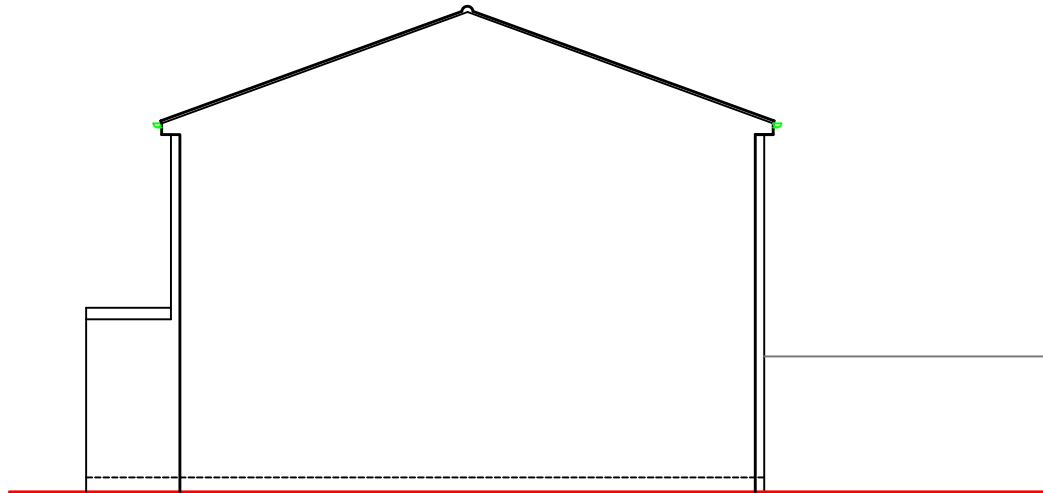


LEFT-HAND SIDE ELEVATION



REAR ELEVATION

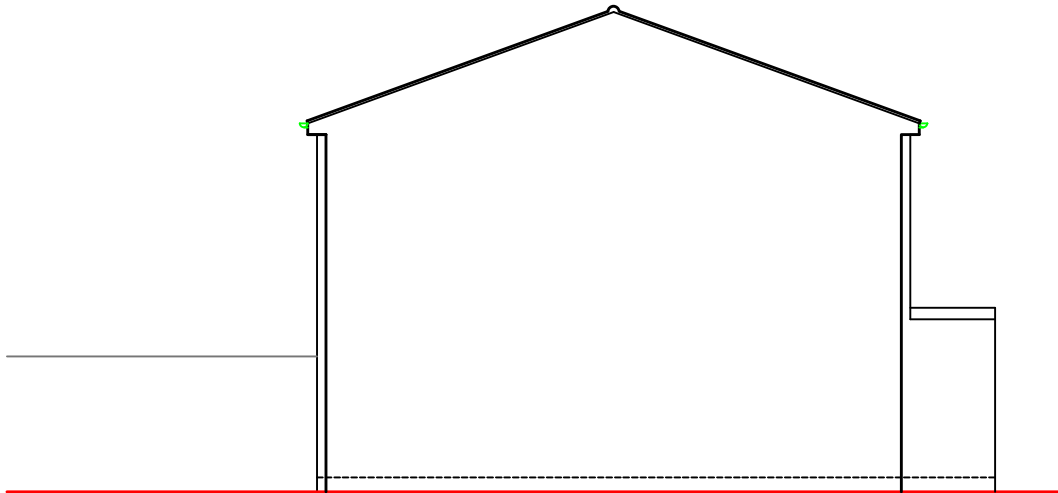

RIGHT-HAND SIDE ELEVATION

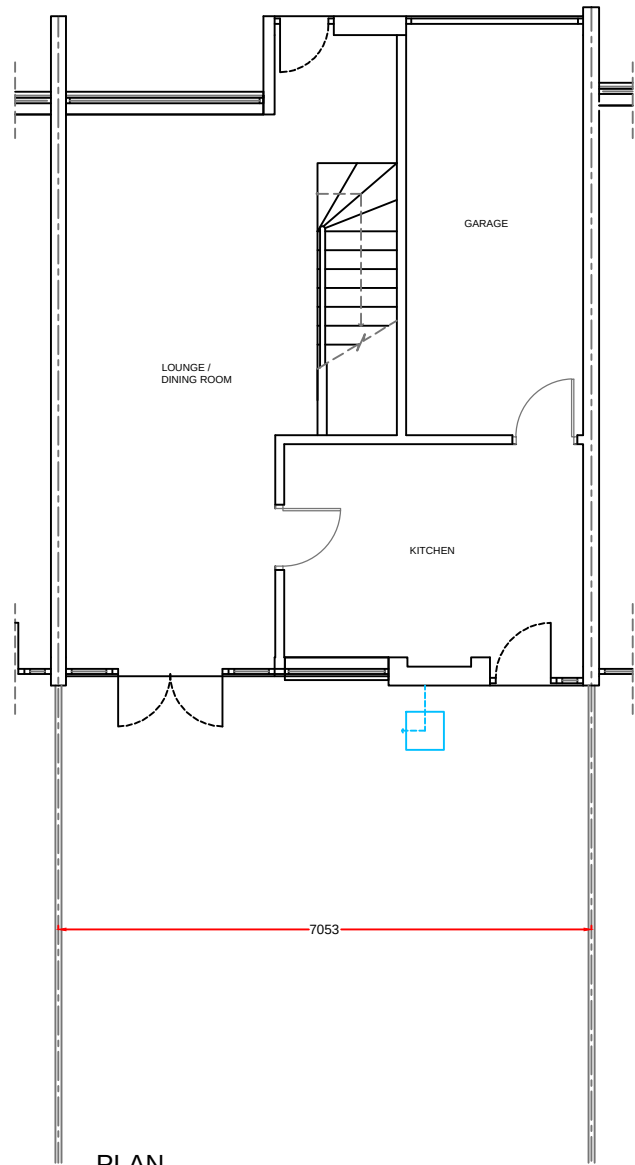

PLAN

Notes:
Any drawings or plans depicted make no allowance for the provision of any tie bars within the roof of the proposed conservatory. This can only be determined once the roof is put into manufacture.

This drawing is the copyright of Anglian Home Improvements and must not be re-issued, loaned or copied without their consent. All dimensions are in millimetres (mm) unless noted otherwise. Do not use for base laying purposes

Produced on A3 paper

Rev.	Date	Description	Initials
Anglian Home improvements TELEPHONE: 0845 437 3600 FACSIMILE: 01603 480101			
Drawing title:		Existing Plan and Elevations	
CONTRACT No. :		099/85709	Page 1 of 2
Proposed at:		PVCu CRUSADER CONSERVATORY 25 CHIDHAM DRIVE HAVANT HAMPSHIRE PO9 1DU	
For :		MR. & MRS. MILLS	
Drawers initials:		FMN	Scale : 1:100 Date: 20.04.2015

