


 TO BE DEMOLISHED / REMOVED

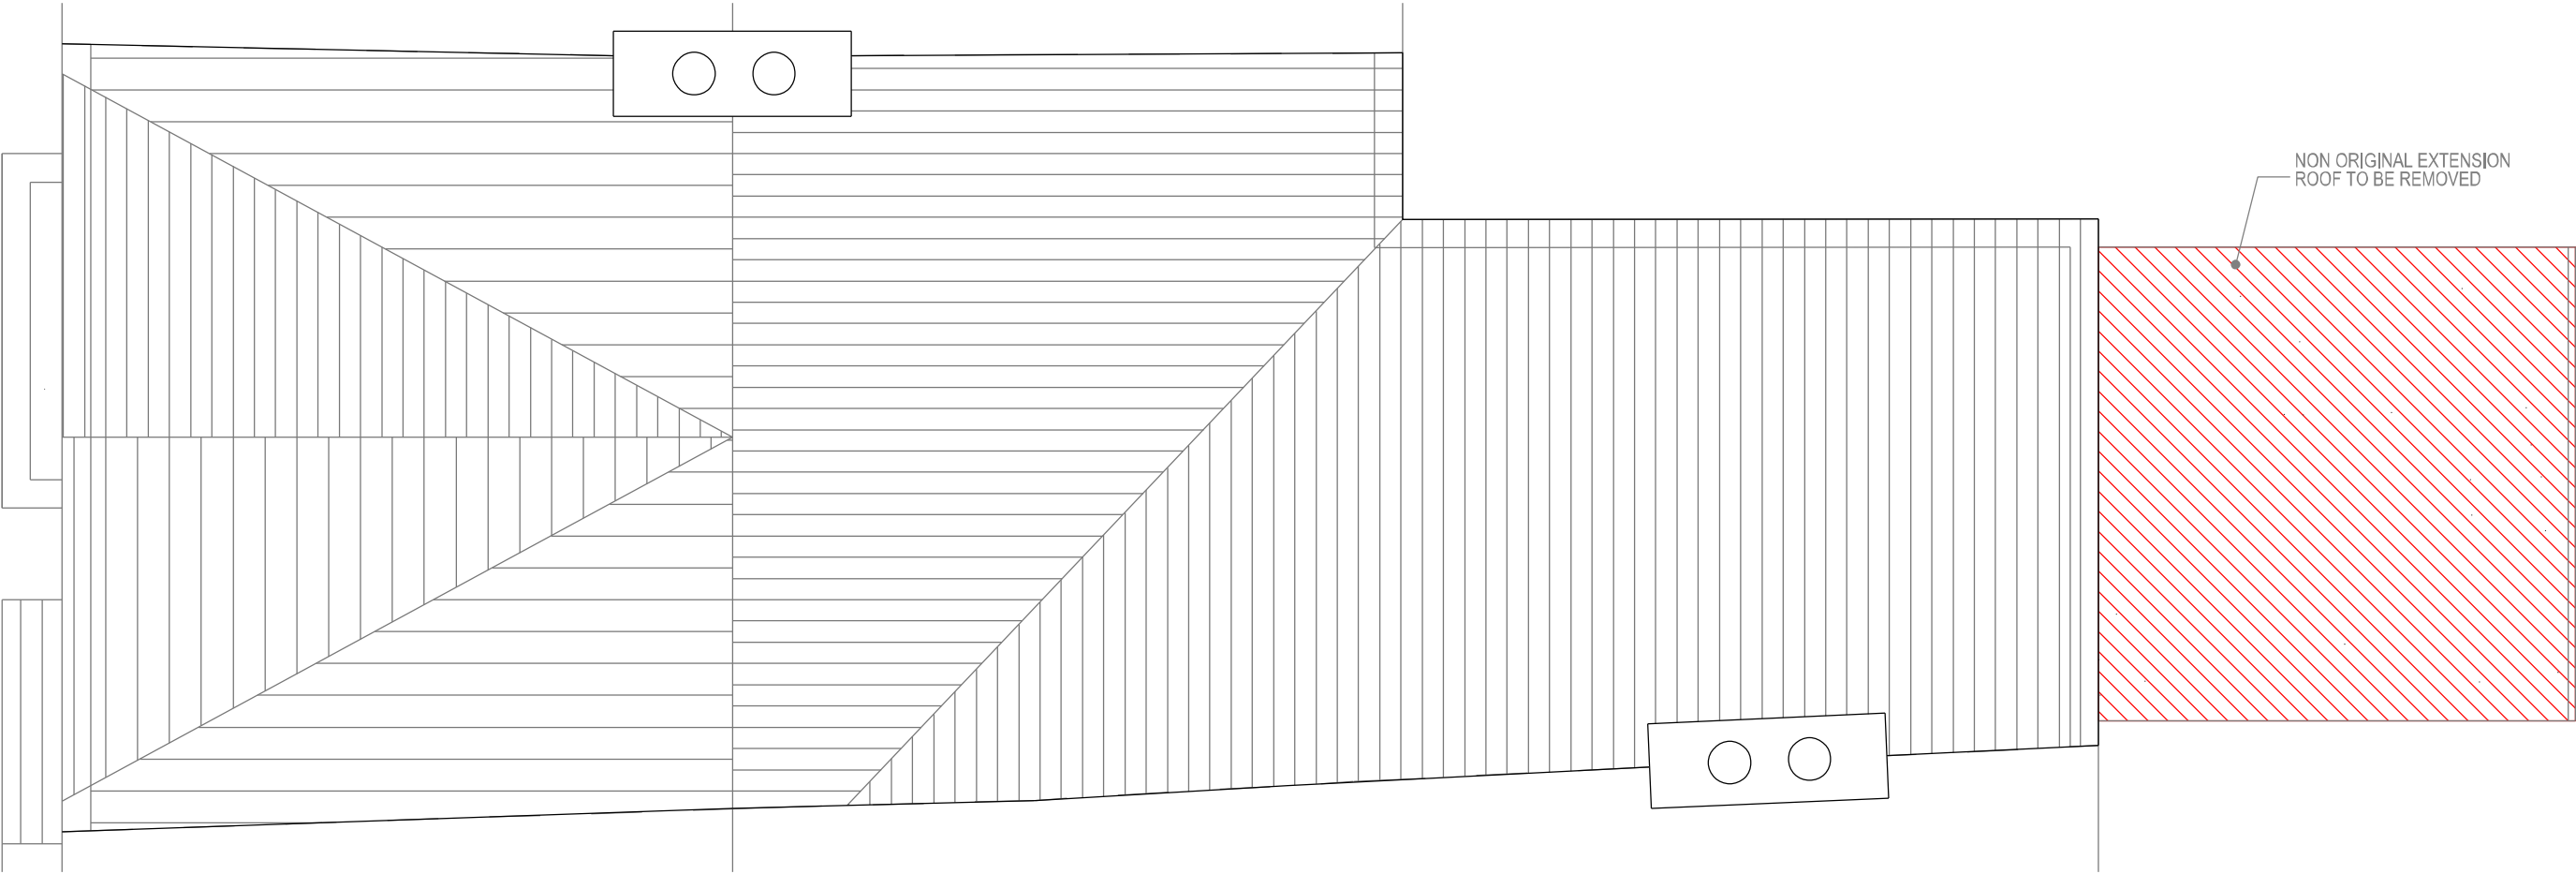

0 1 2 3 4 5

SCALE IN METRES @ 1:50

29.05.2016		PLANNING APPLICATION		GM
REV	DATE	NOTES	INIT.	
DRAWING TITLE				
EXISTING ROOF PLAN				
PROJECT			PROJECT NO.	
3 FAIRFIELD TERRACE			015	
W1K 4BA				
DRAWING NUMBER			0003	
DATE	DRAWN	SCALE @ A3	1:50	REVISION
MAY 2016	GM	SCALE @ A1	1:25	

