






Existing Rear Elevation

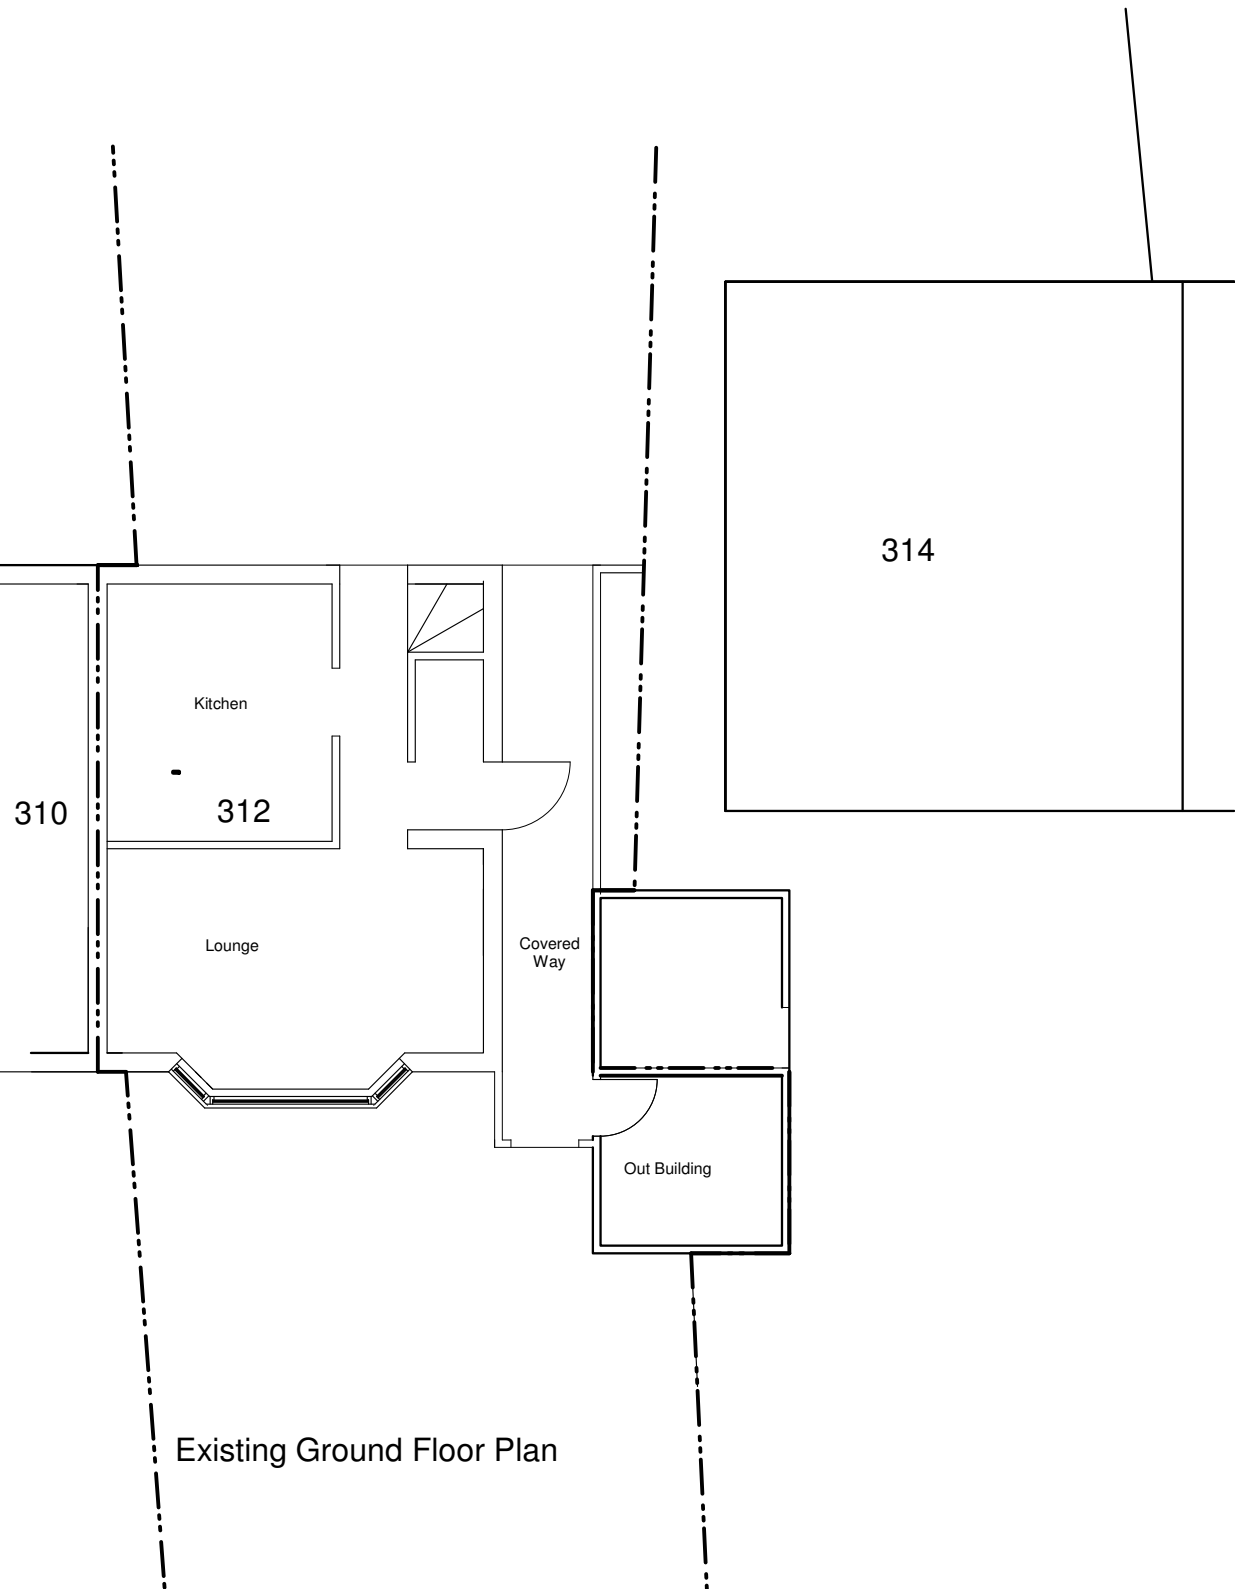


Existing Ground Floor Plan

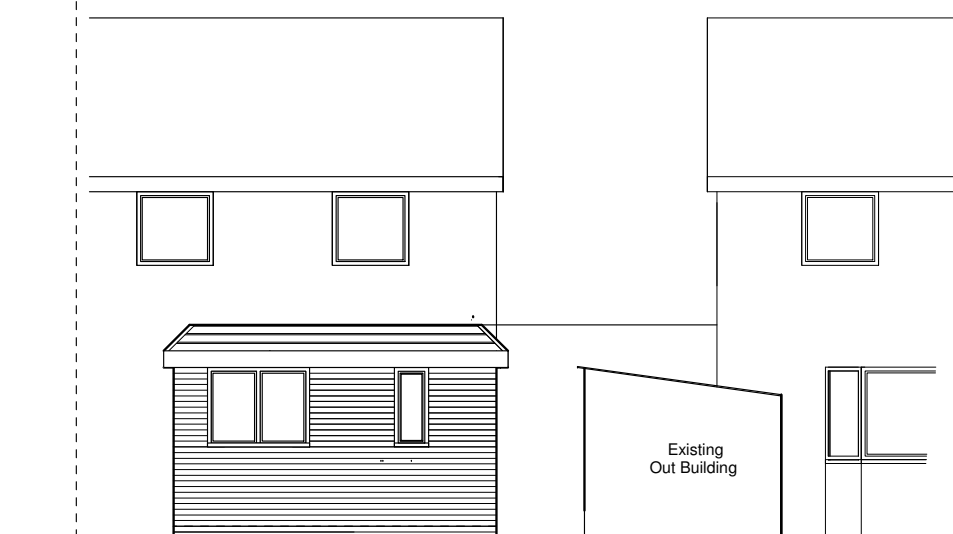


Proposed North Elevation

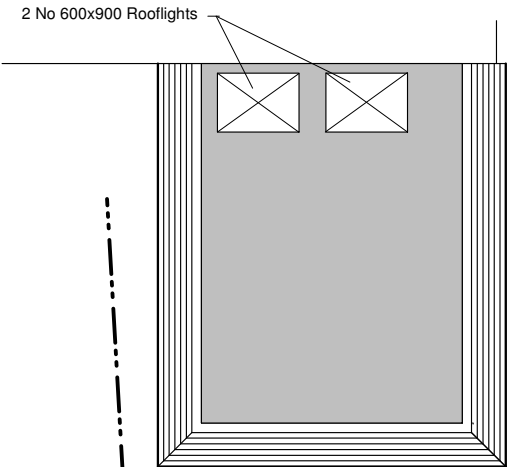


Proposed Roof Plan

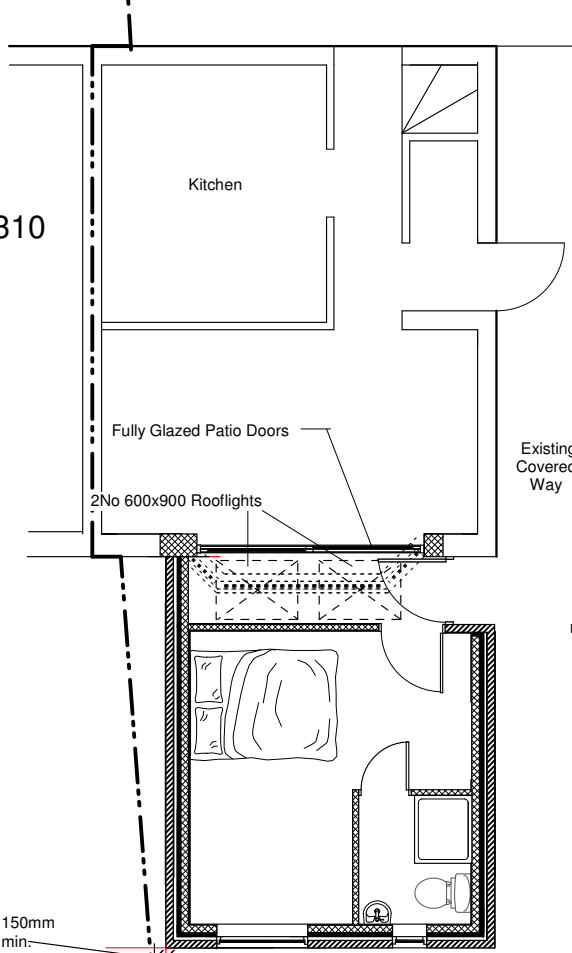

150mm min.

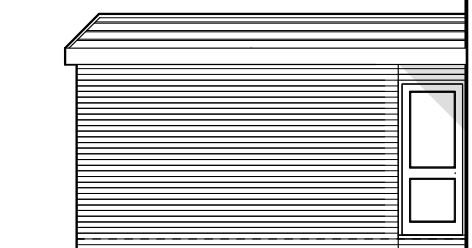

Proposed East Elevation

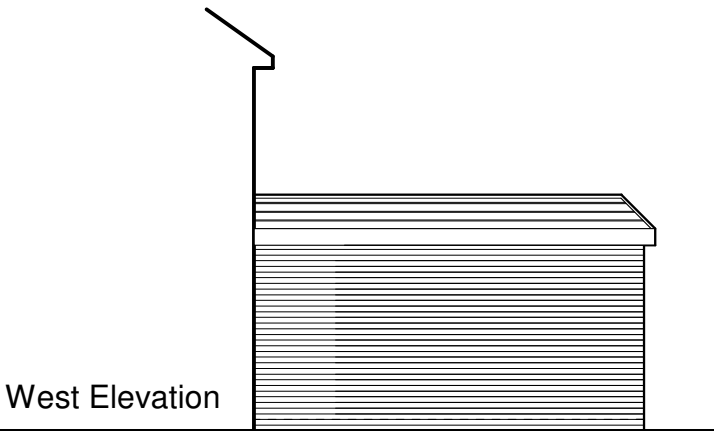

Proposed West Elevation

D	kgm	East Elevation added	06/07/15
REV	Drawn	Notes	Date

K | G | M | DESIGN

Little Marloes, Farm Road, Bracklesham Bay,
West Sussex, PO20 8JT
T: 01243 673597. M: 07979 406677. E: kgmdesign@live.co.uk

04.133.01

D

Copyright.
Check all dimensions on site.
This drawing is only to be used on the site for which designed.

Client: Mrs S Symmonds

Project: 312 Middle Park Way, PO9 5DS

Drawing: Proposed Rear Ground
Floor Extension

Scale: 1:100 @ A3

Date: 28 .05. 2015

Drawn: K.G.M. Checked: