





front




rear

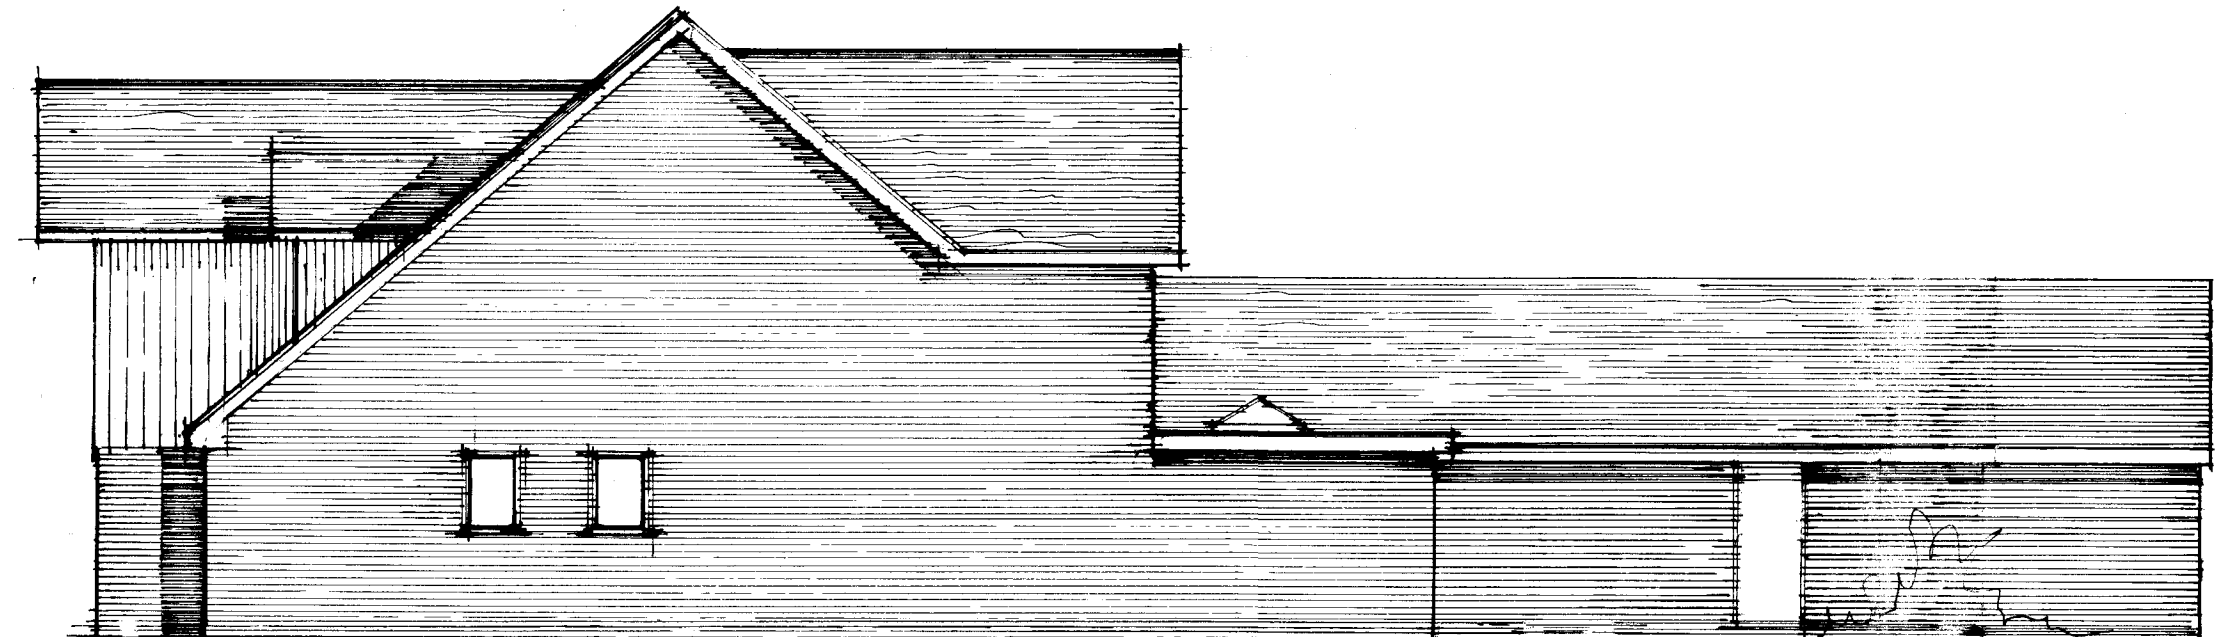

side

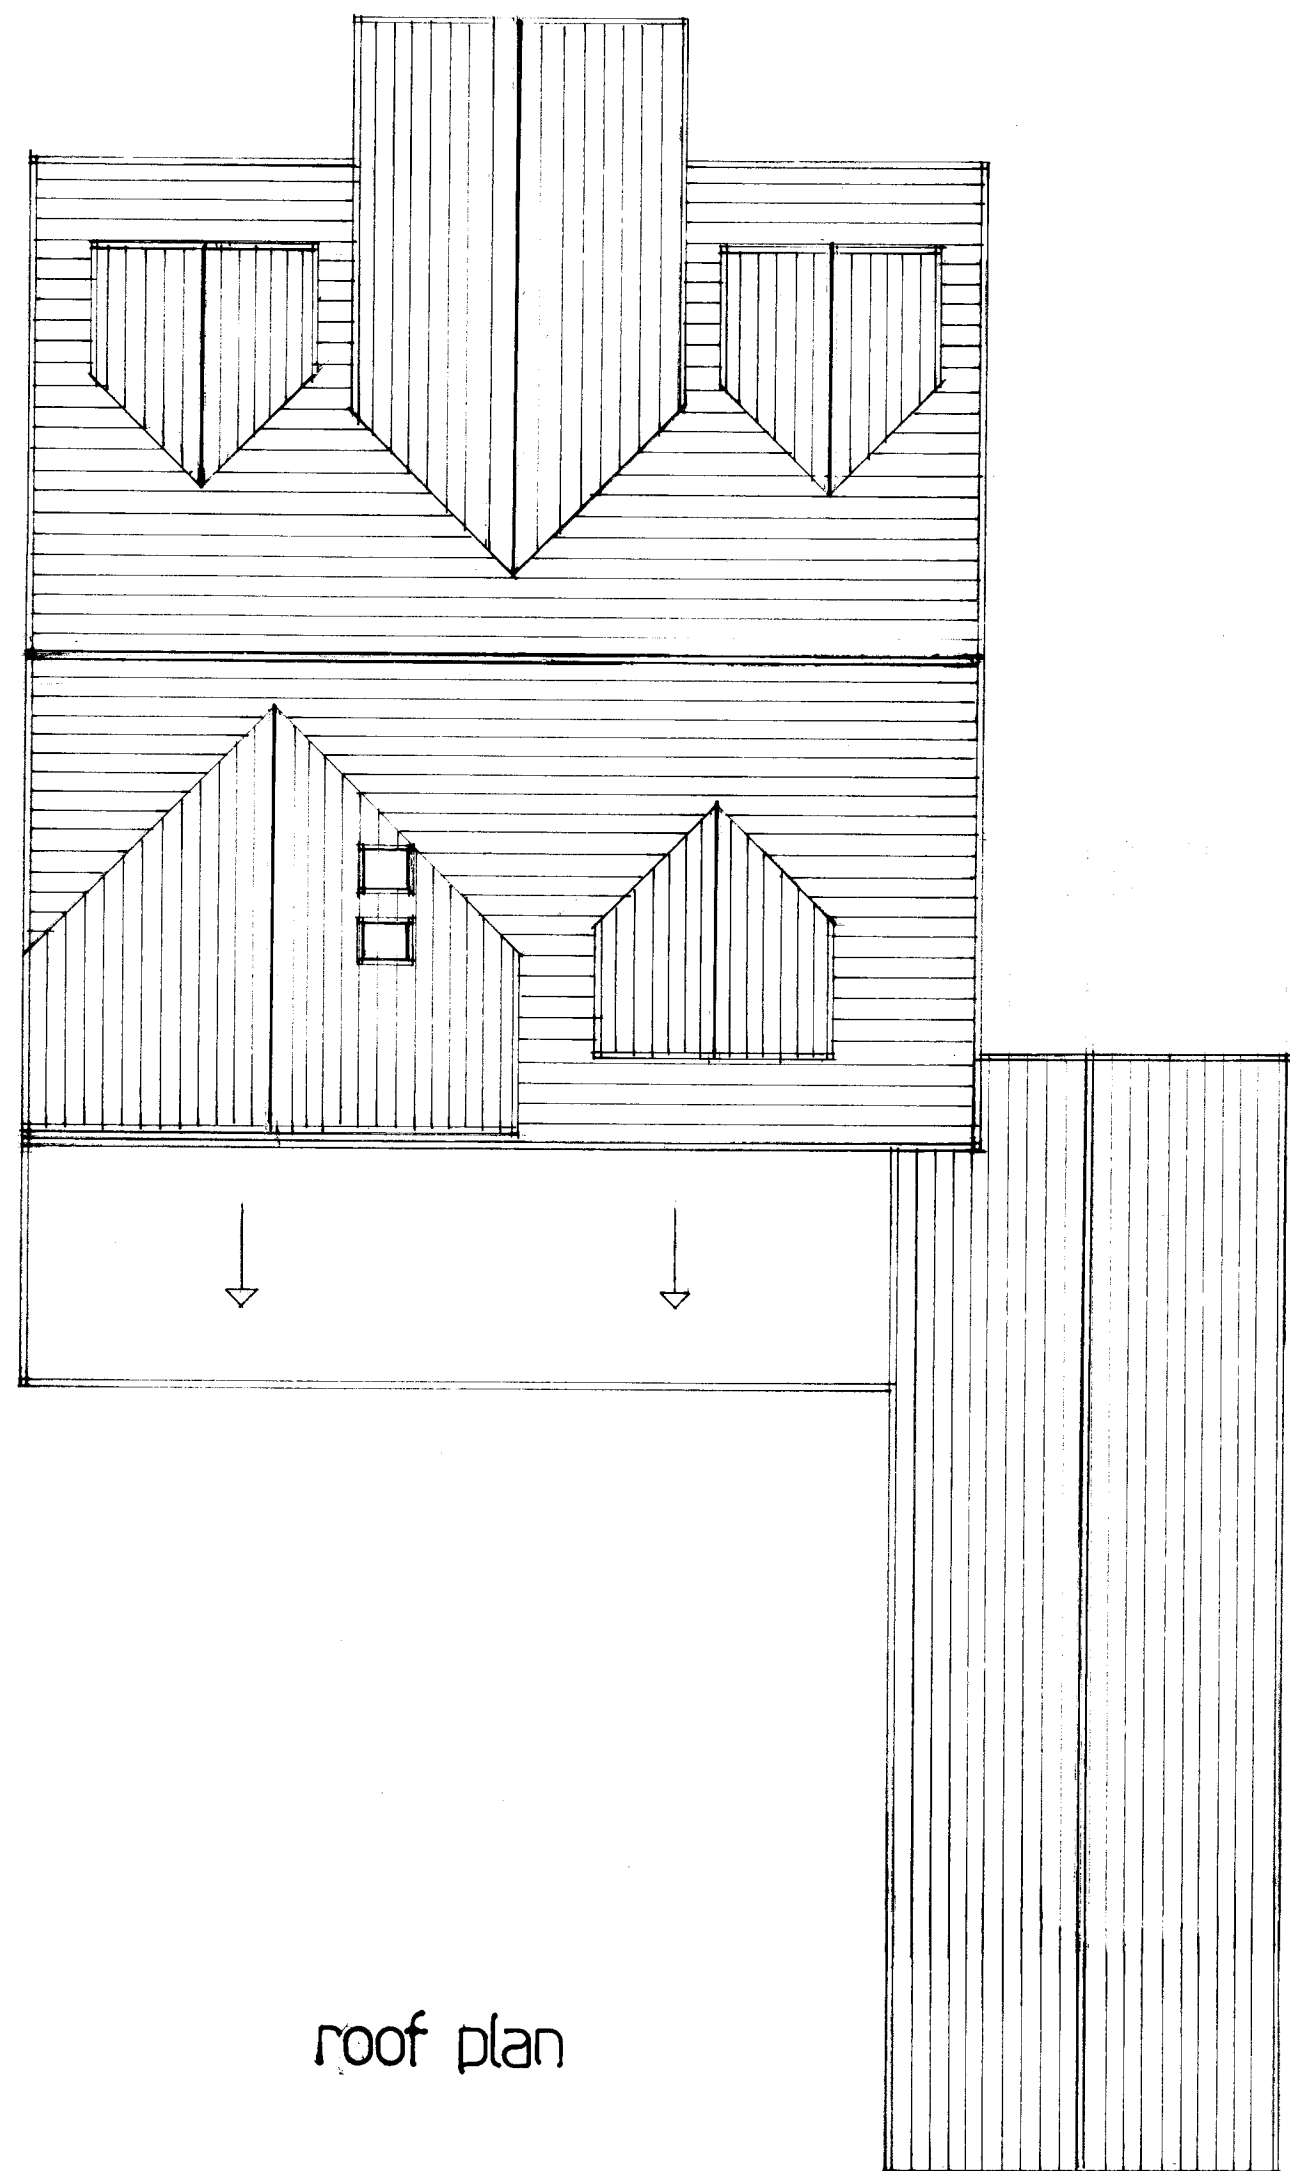

roof plan

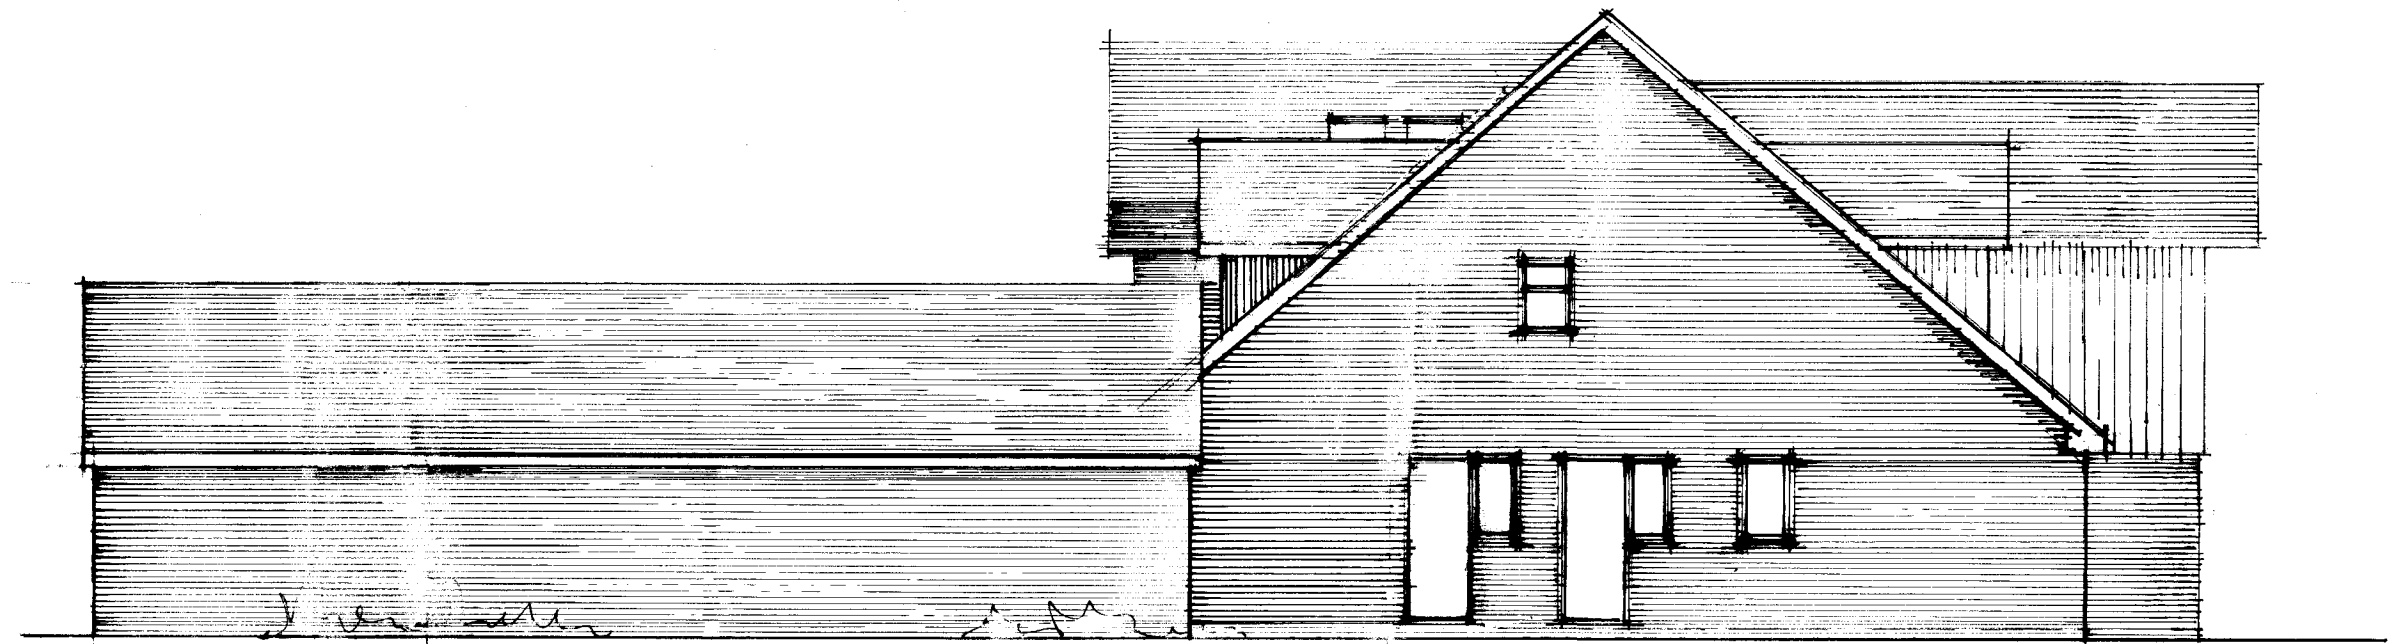

side

A	JUNE 2016	CLIENT AMENDMENTS
	Date	Revision
© copyright		
THORNS YOUNG ARCHITECTURAL		
THORNS YOUNG LTD CHARTERED BUILDING CONSULTANTS Website: www.thornsyoun.co.uk		
Fareham 21 Middle Road Park Gate SO31 7GH Tel: (01329) 888 322		Portsmouth 232 London Road North End PO2 9JQ Tel: (02392) 672 883
Client		
MR. M. BEXTLEY		
Job Title		
6, LOVEDEAN LAKE WATERLOOVILLE		
Drawing Title		
PROPOSED ELEVATIONS SECTIONS + ROOFS		
Scale 1:50 + 1:100		
Date APRIL 2016		Drawn by CXL
Drg. No.		Rev.
9074:16:3		A