


NOTES:


Dimensions to be checked on site before commencing work. Any discrepancies shall be reported to the architect immediately.

Do not scale from these drawings except for planning purposes. Use figured dimensions only.


Where applicable in the drawing is to be read in conjunction with other consultants' drawings.

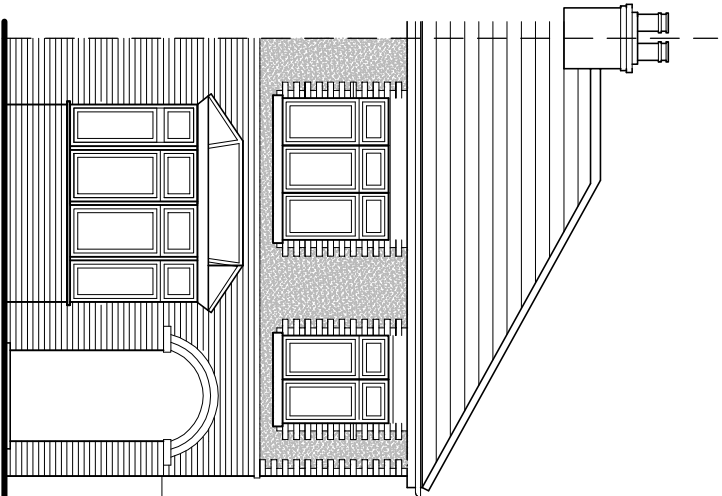


North (front) elevation

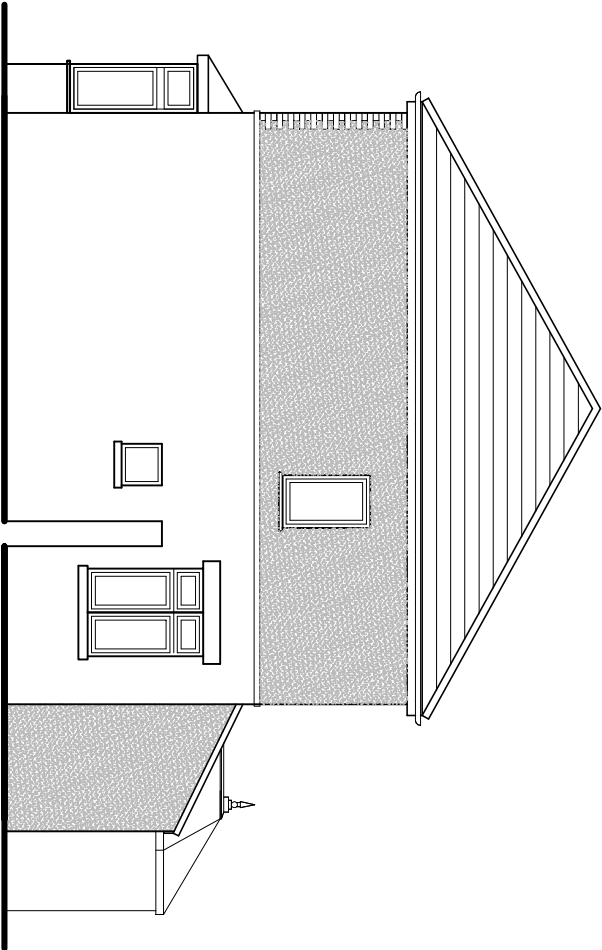

West (side) elevation

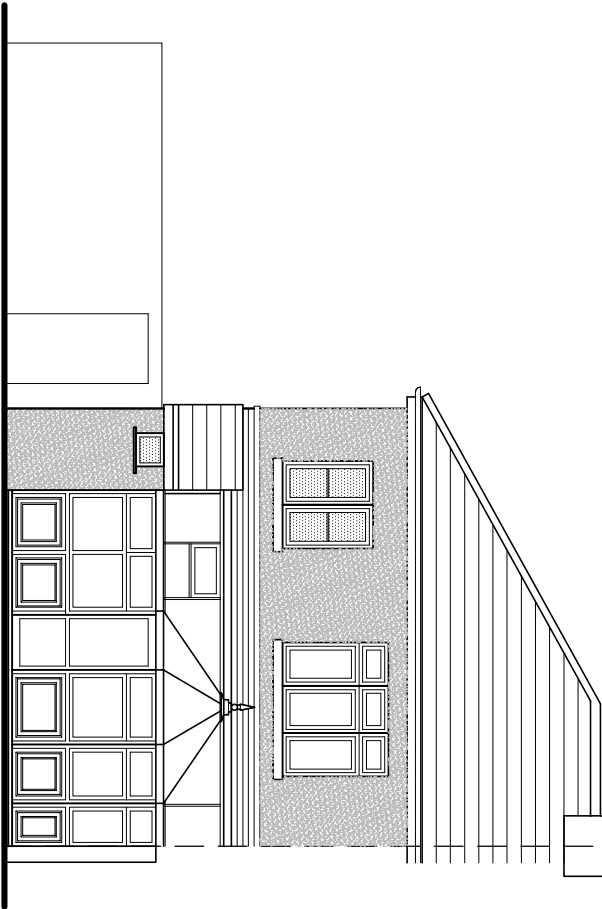


South (rear) elevation

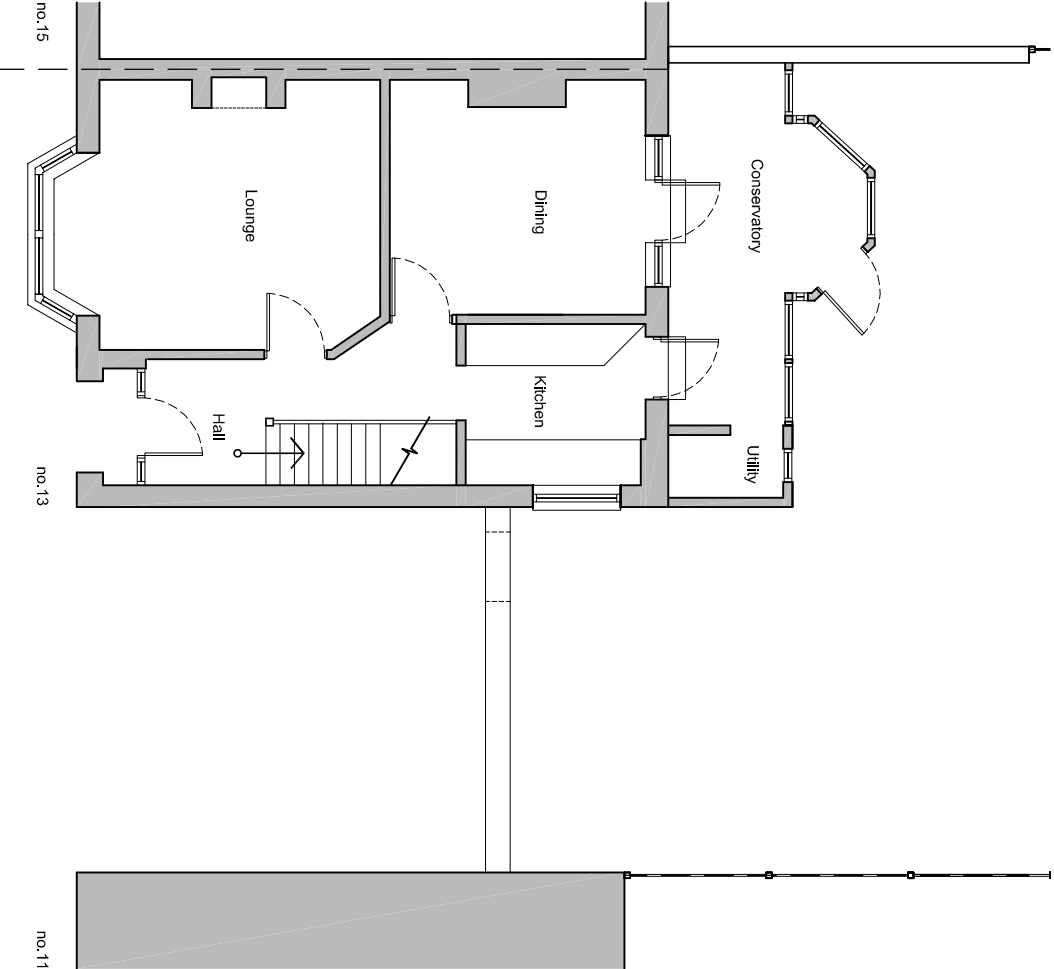


Ground floor plan

Existing plans & elevations scale 1:100

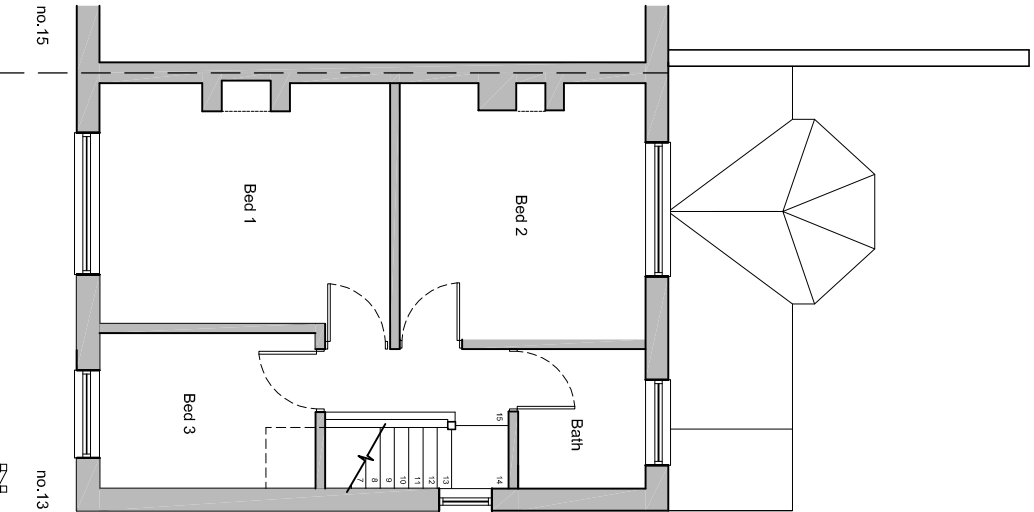

First floor plan

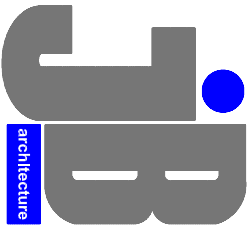

**JIMMY BESSANT ARCHITECTURE**  
TEL: 01243 373620 M: 07769904282  
E: jimmy@jb-architecture.co.uk  
Web: www.jb-architecture.co.uk

For  
**Ms M QUINTAVALLE**  
Project  
**PROPOSED REAR & SIDE  
EXTENSION AT 13 HALLETT ROAD  
DENVILLES  
PO9 2PJ**

Title  
**EXISTING PLANS & ELEVATIONS**

| Date       | Drawn          | Scale      | Checked |
|------------|----------------|------------|---------|
| SEPT 2015  | JB             | 1:100 @ A3 | -       |
| Job Number | Drawing Number | Revision   |         |
| PL4315     | 402            |            |         |